


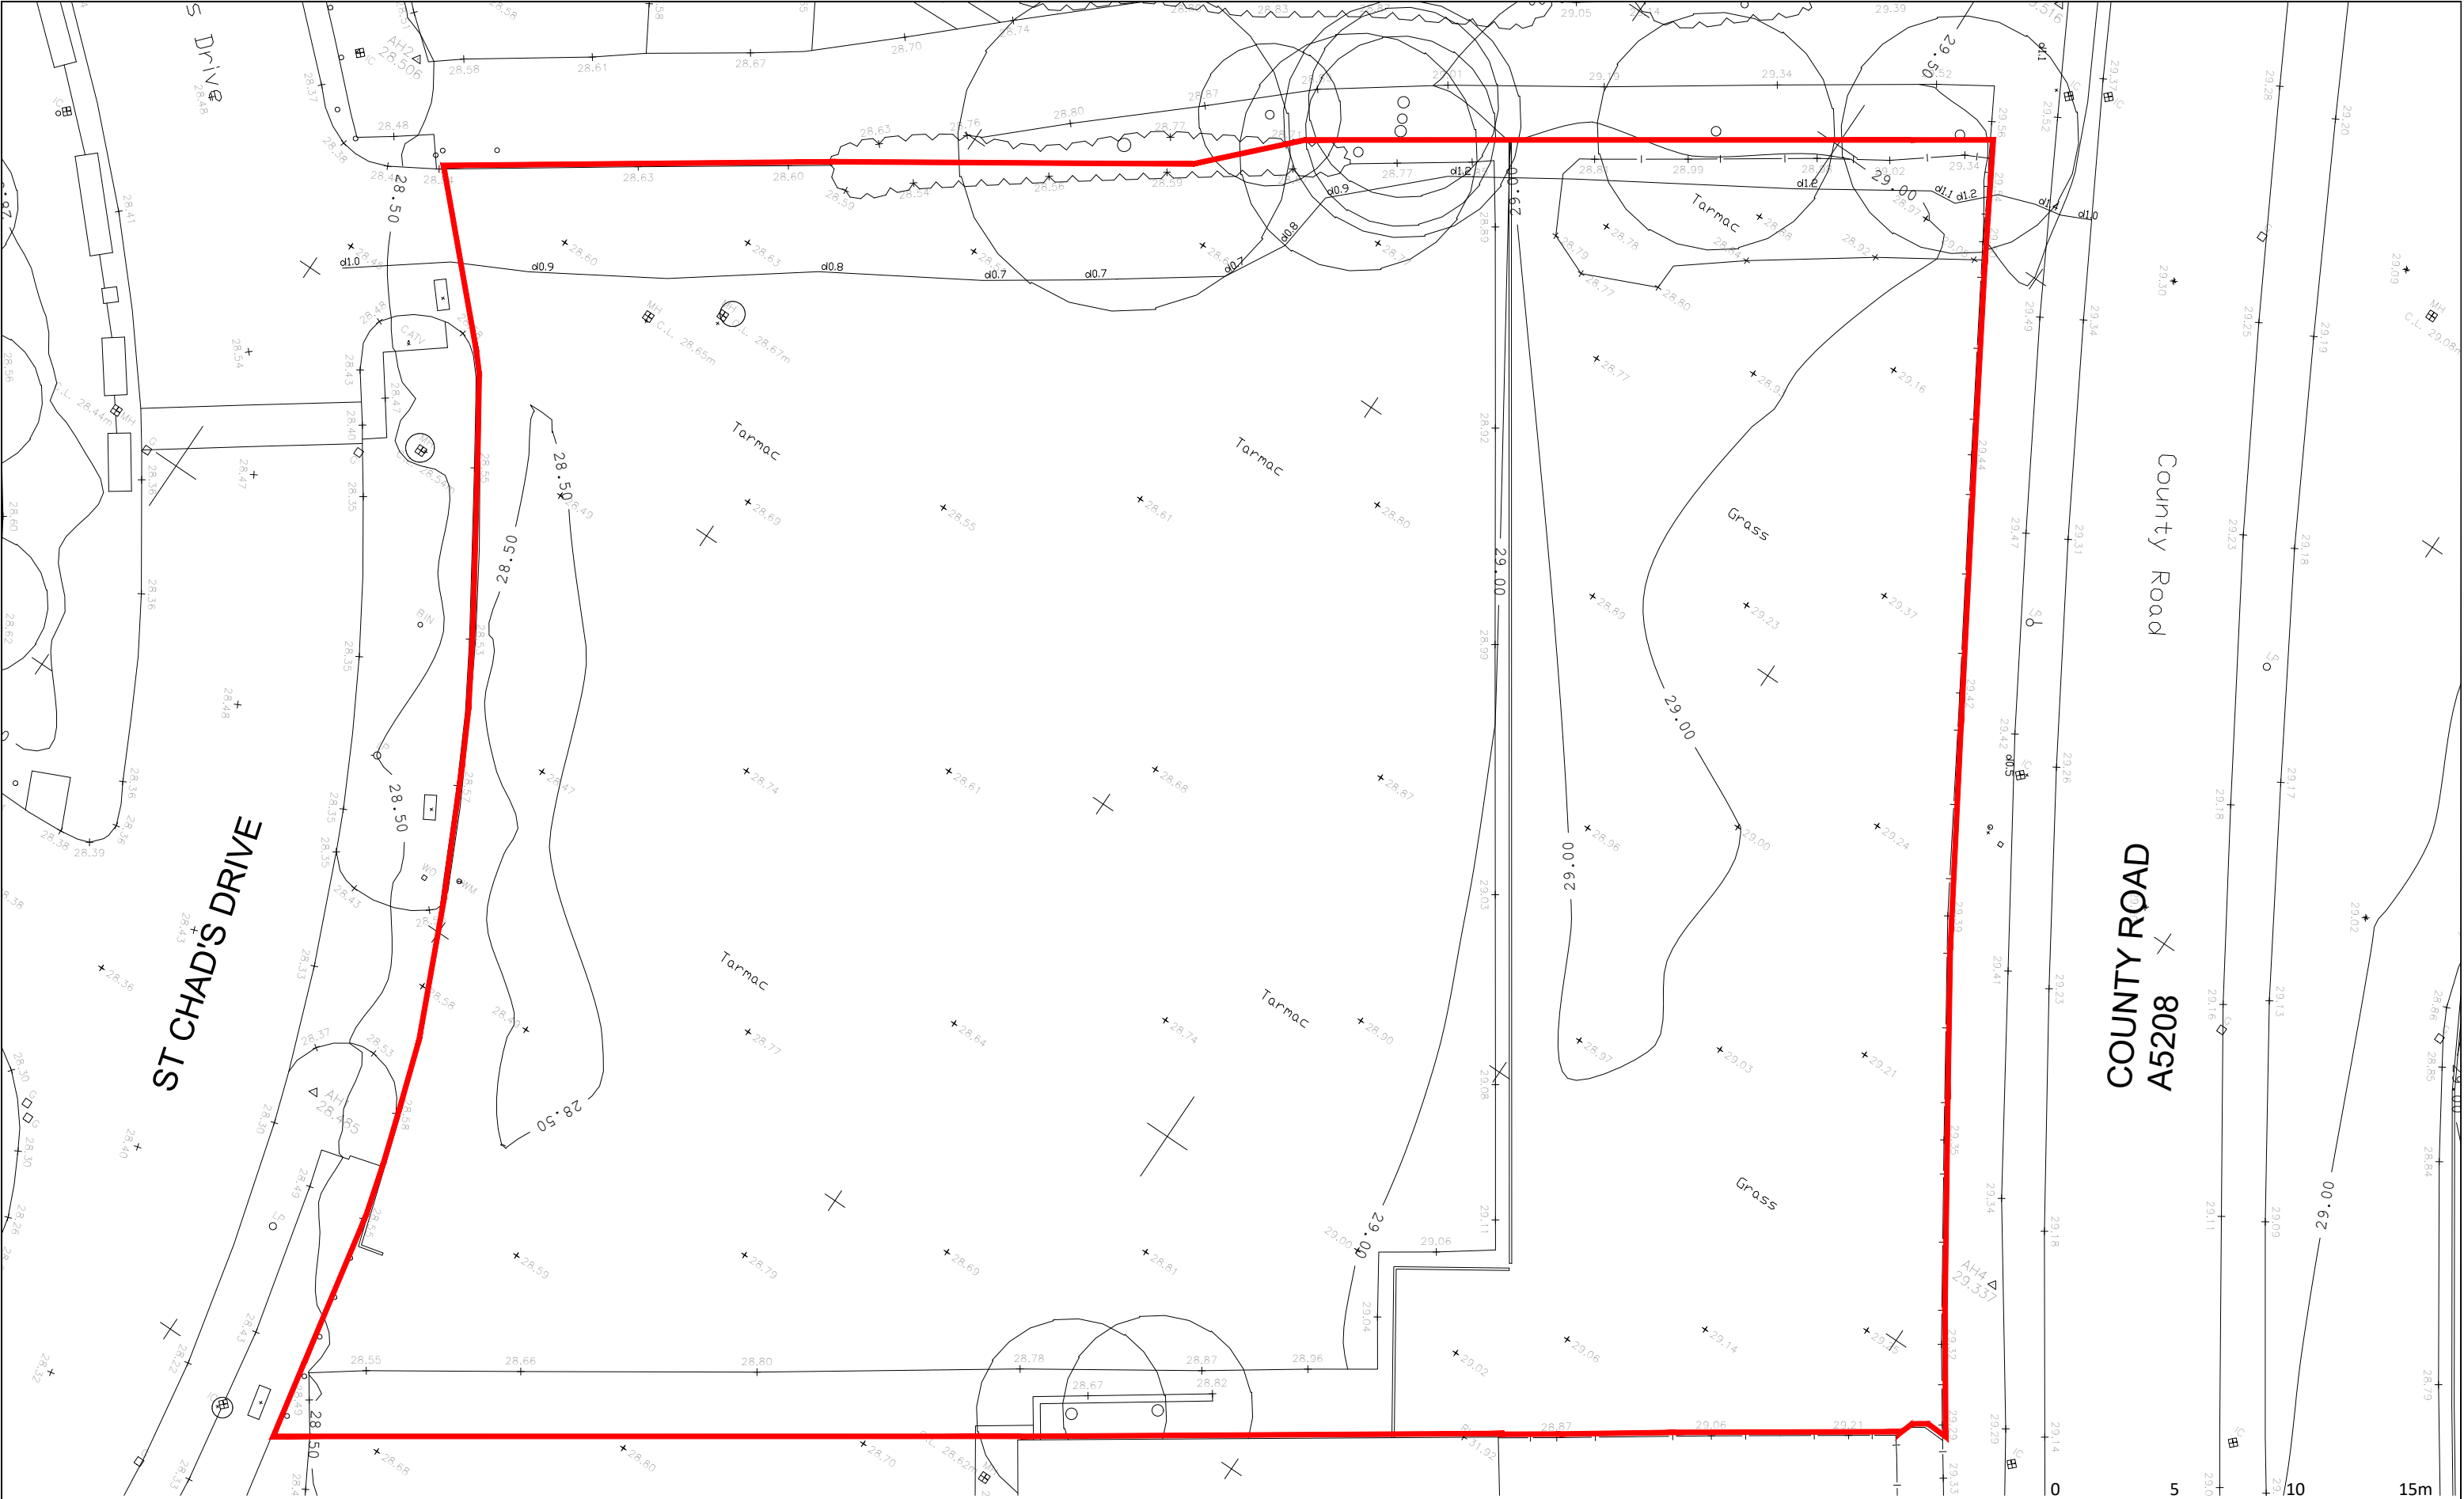

1001
01

Existing Site Plan
Scale 1:250

- Notes:
- All drawings are subject to Planning and Building Control consent.
 - The details shown are for design intent purposes only and are subject to further design development with suppliers and sub-contractors
 - Proposals subject to consultation and approval from Local Authority Building Control or an Approved Inspector
 - All setting out dimensions should be checked on-site prior to construction and any discrepancies and/or omissions should be reported to the Architect immediately



Rev. Date Details

Drawn Chkd

P2 27.03.24 Red line boundary amended

Rev. Date Details

MP MP

Drawn Chkd

Drawn By:
MP
Date:
03.11.23
Checked By:
MA
Date:
03.11.23
Project No:
23046
Scale:
1:250 @A3
Dwg No:
1001
Rev: P2

Issued for:
PLANNING ISSUE
Project/Client:
Project Evolve RL
Scheme, St Chad's Drive
Kirkby, McCarthy Stone
Drawing:
Existing Site Plan

BrightSPACE
architects

27 Glashouse Studios, Fryern Court Road, Fordingbridge, Hampshire, SP6 1QX
T: (01425) 655806 www.brightspacearchitects.com
© Brightspace Architects Ltd. Contractors must work only to figured dimensions which are to be checked on site.
Registered Office: 27 Glashouse Studios, Fryern Court Road, Fordingbridge, Hants, SP6 1QX. Registered Number: 0799908