


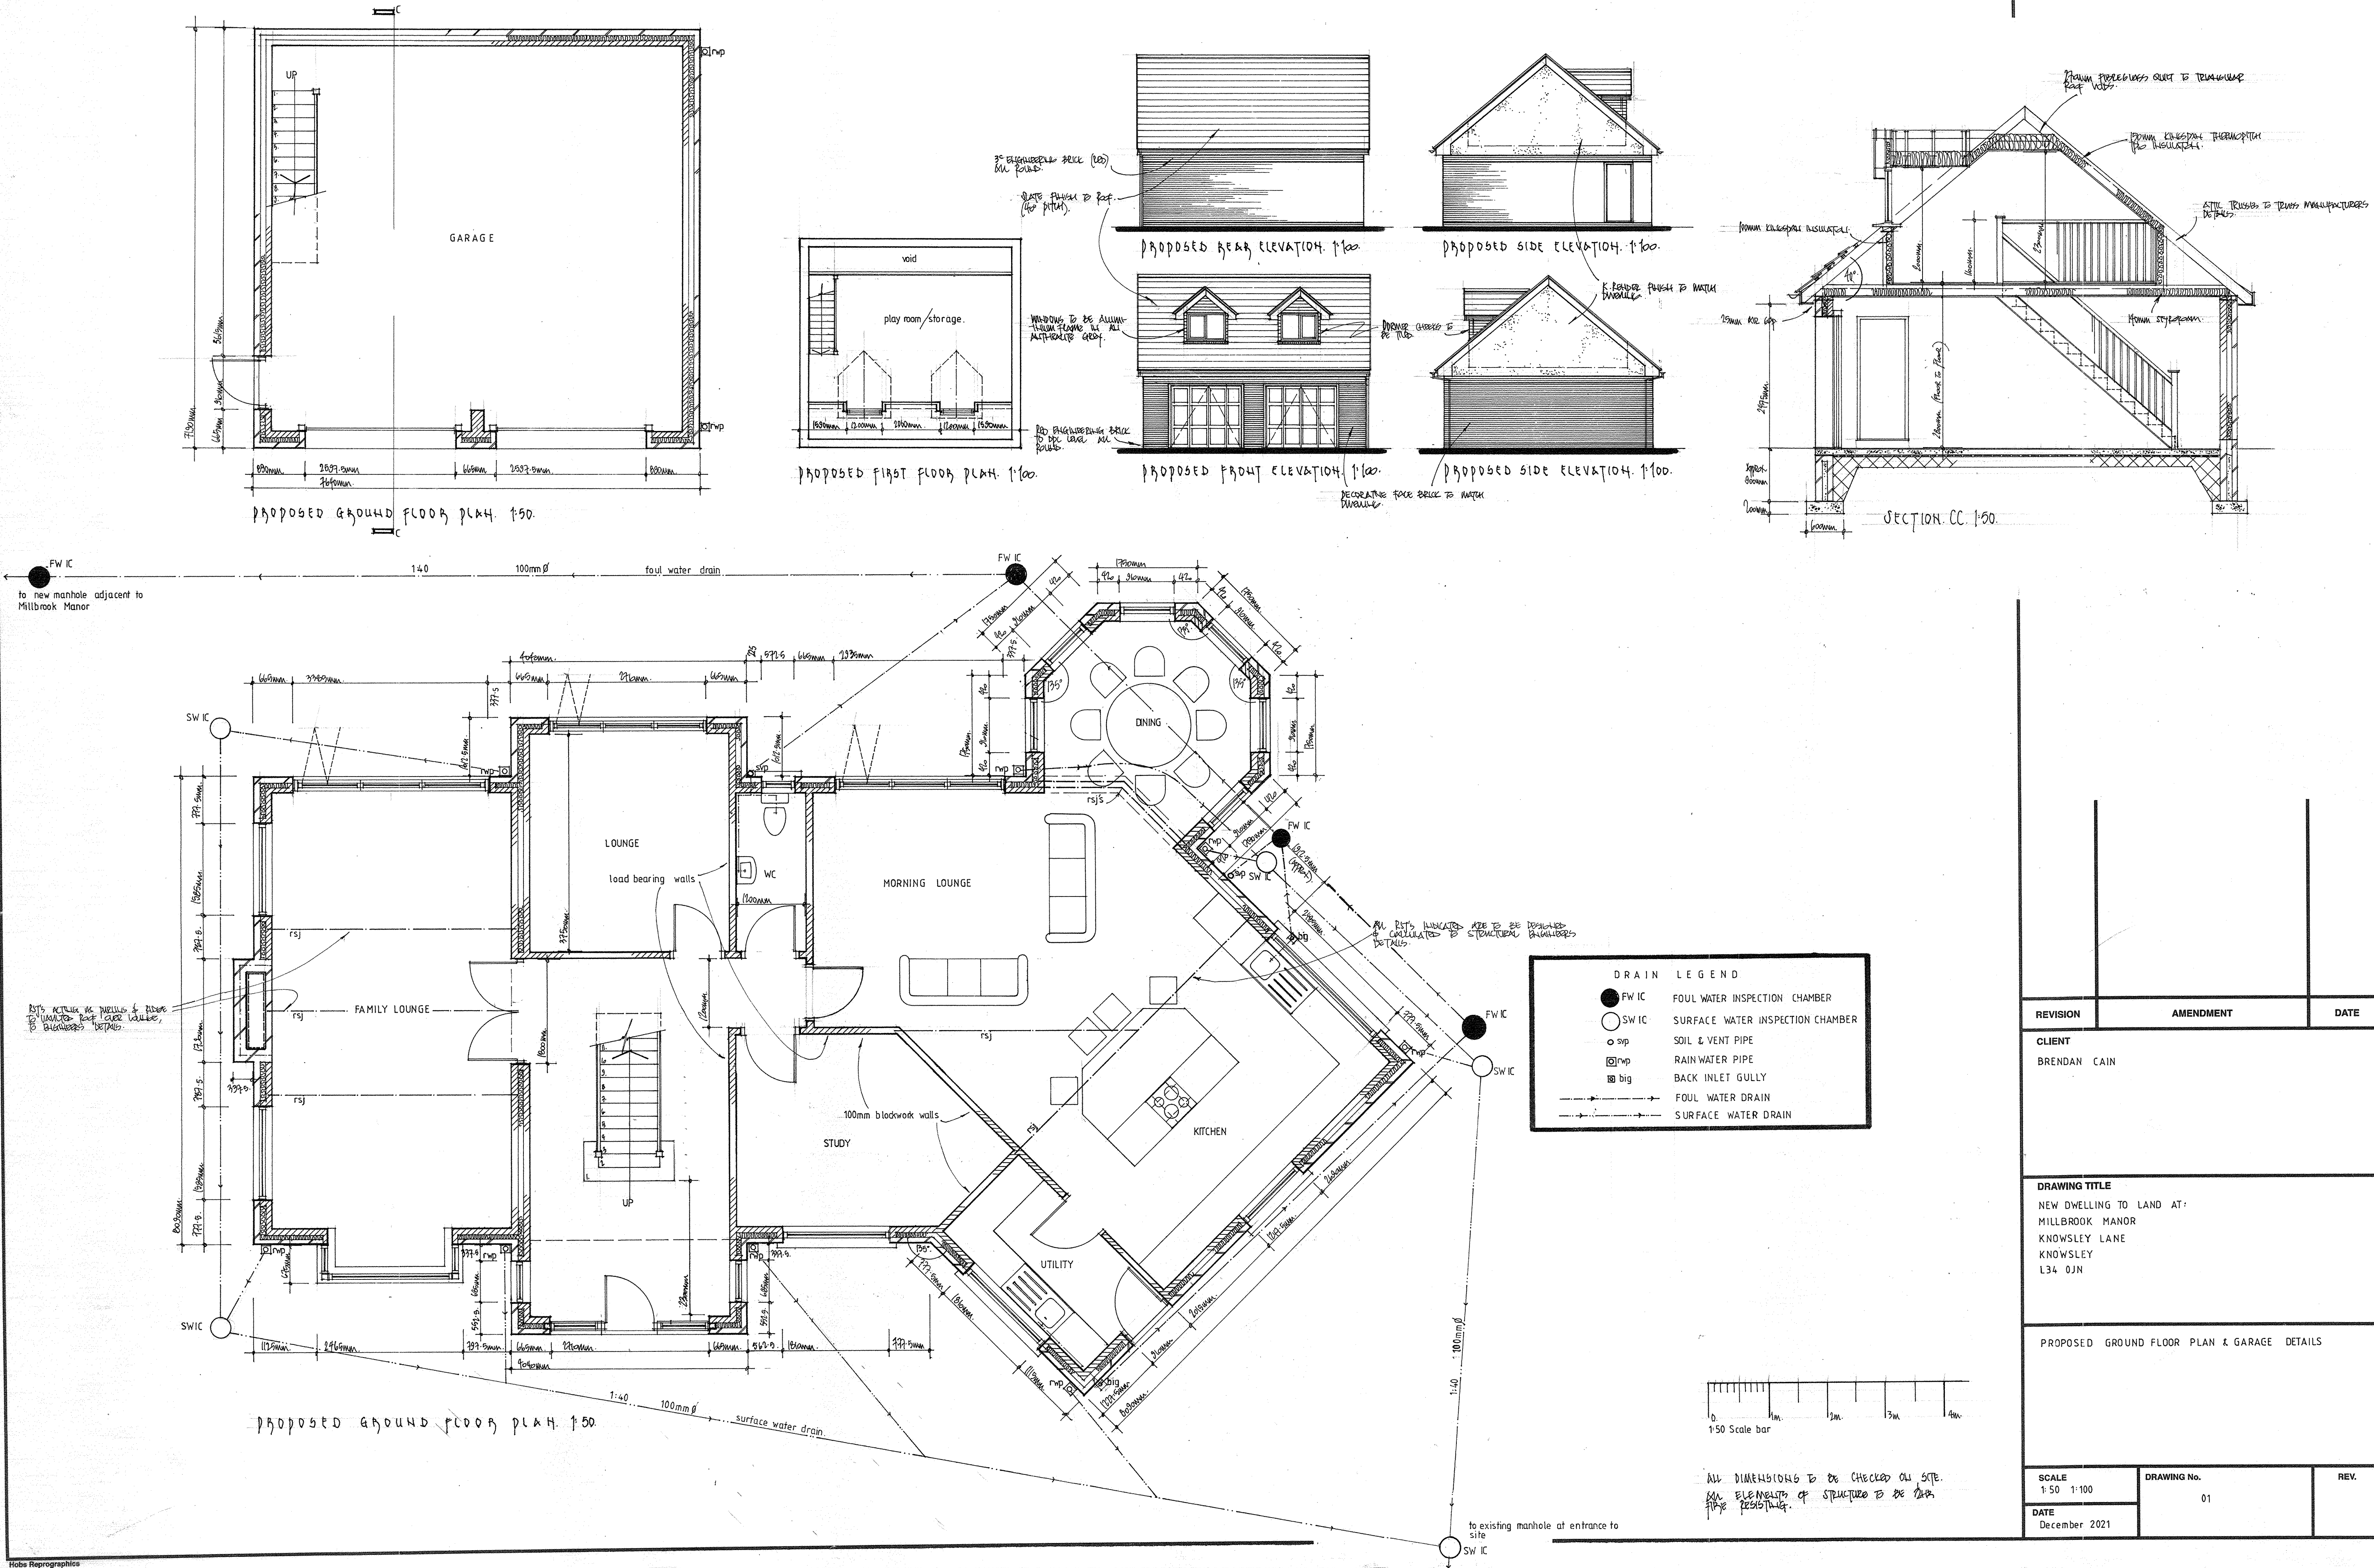

REVISION	AMENDMENT	DATE
CLIENT BRENDAN CAIN		
DRAWING TITLE NEW DWELLING TO LAND AT: MILLBROOK MANOR KNOWSLEY LANE KNOWSLEY L34 0JN		
PROPOSED GROUND FLOOR PLAN & GARAGE DETAILS		
SCALE 1:50 1:100	DRAWING No. 01	REV.
DATE December 2021		