


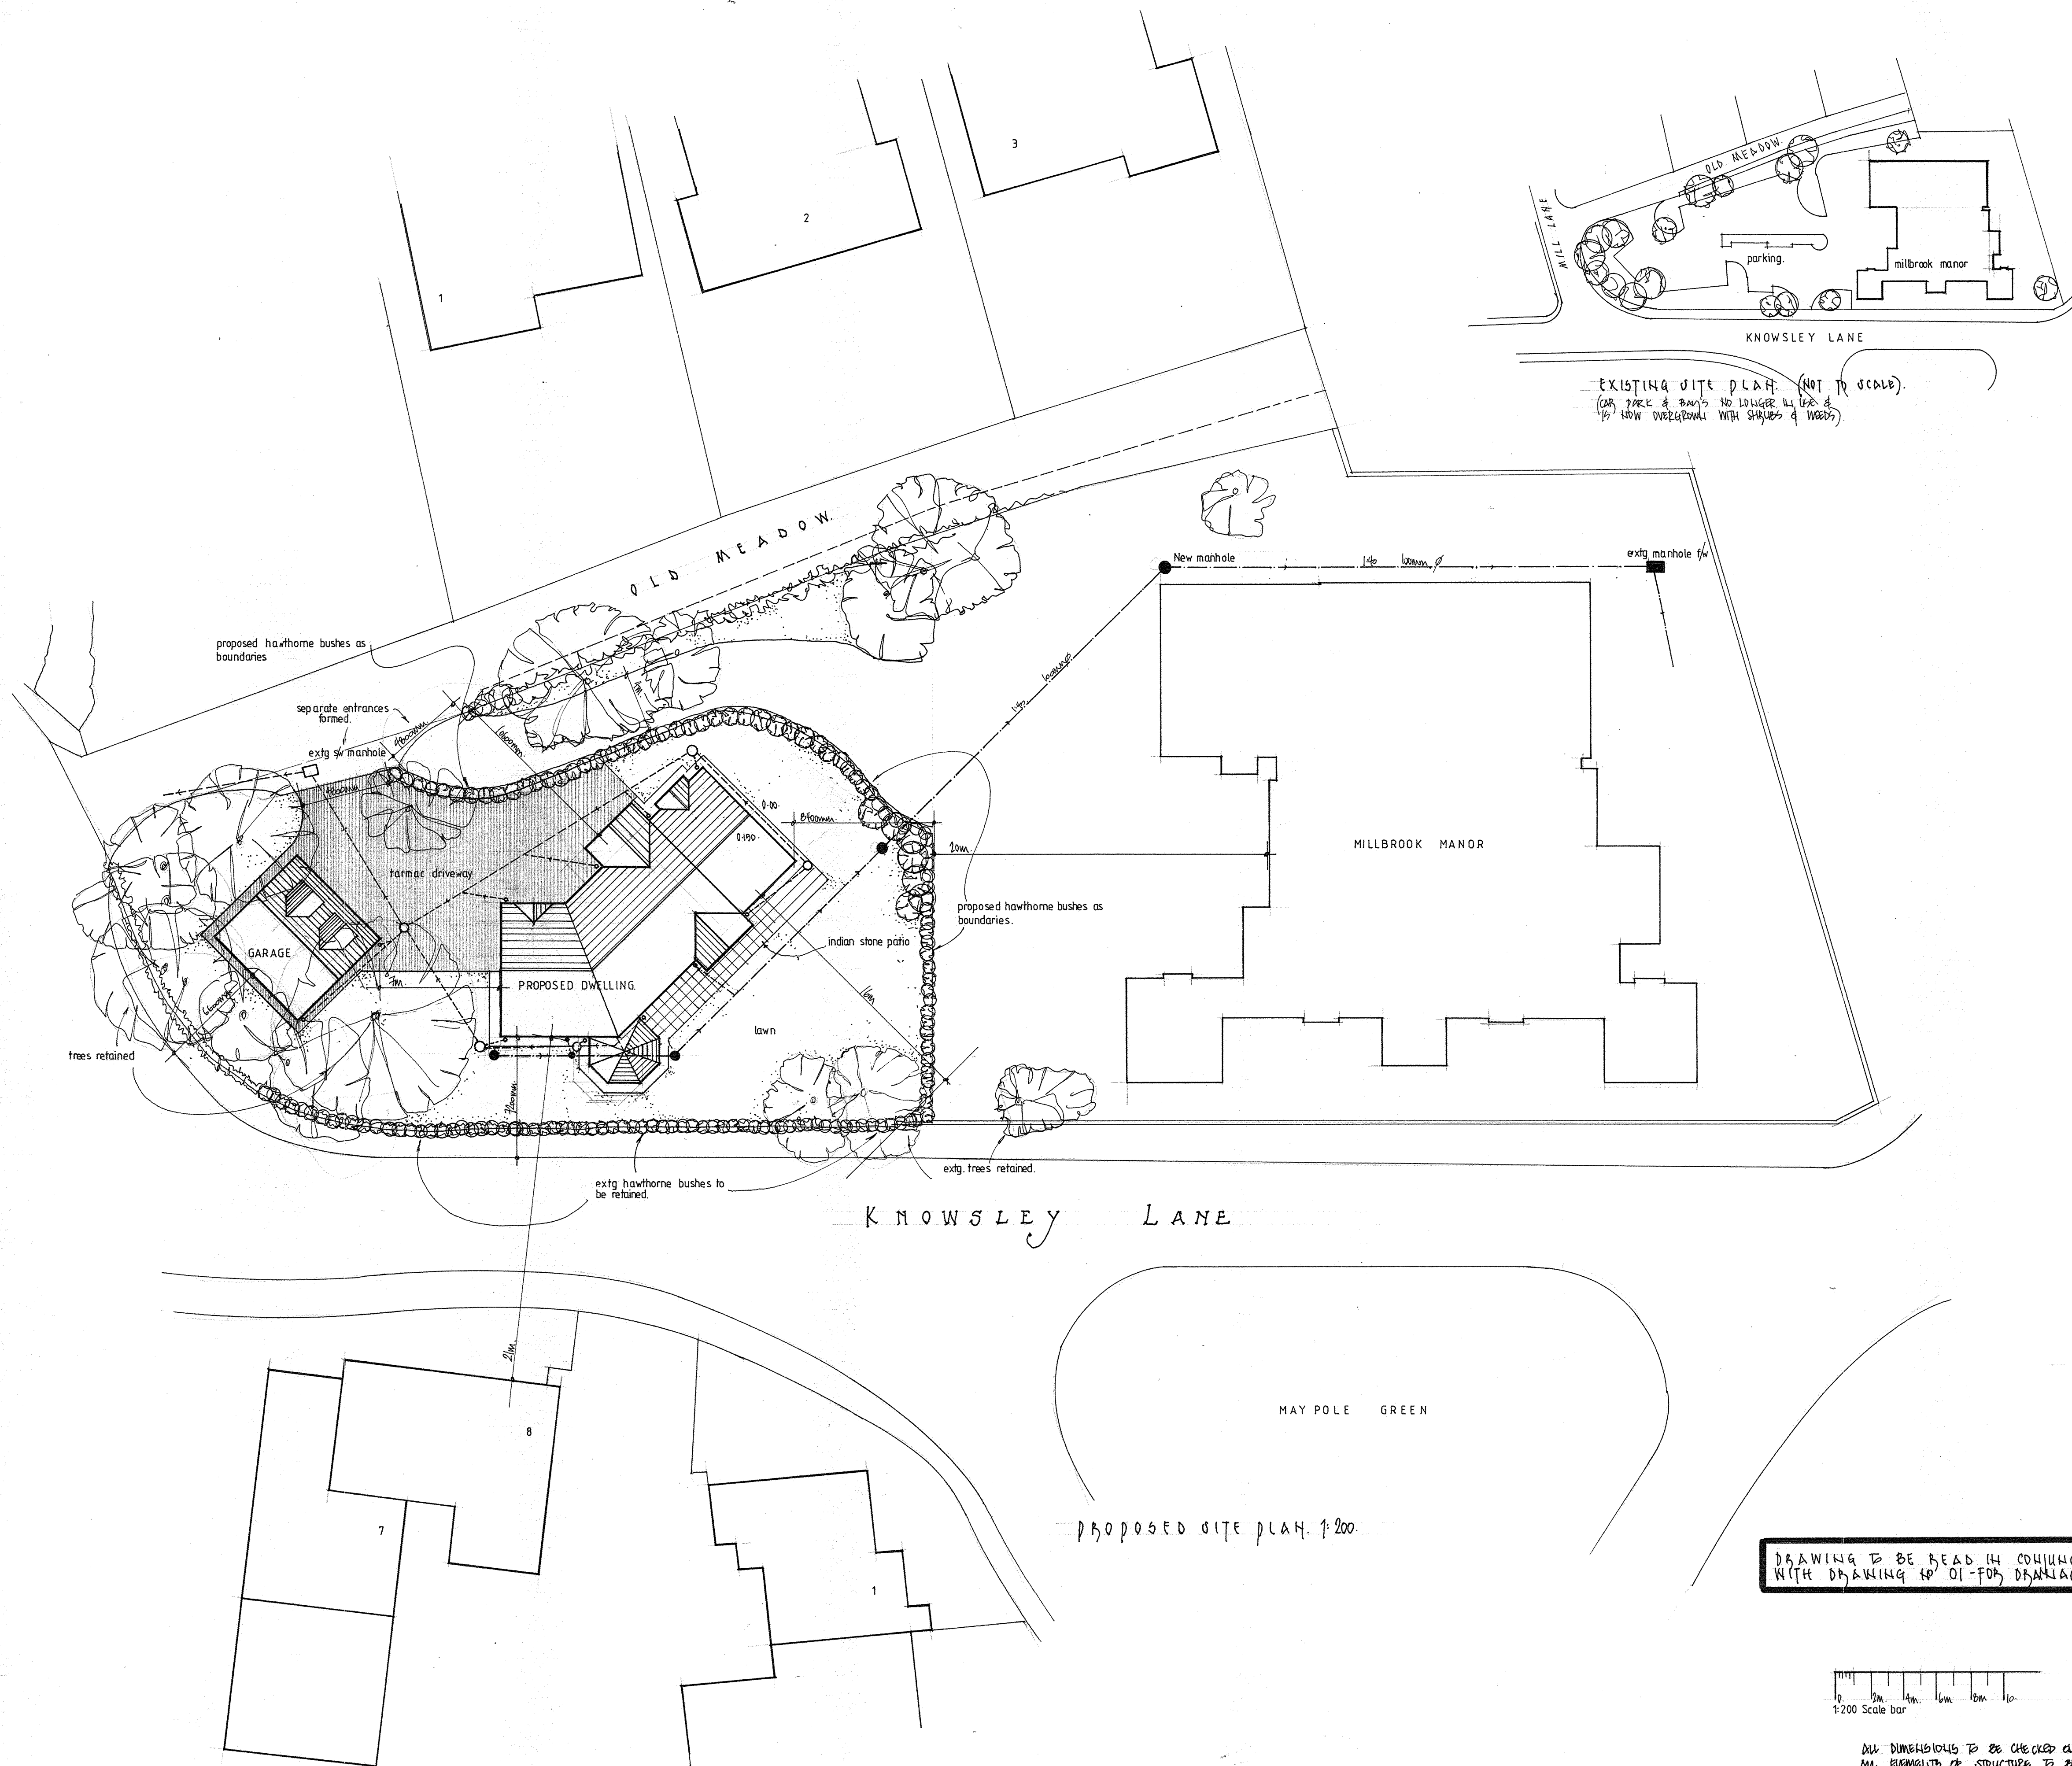

REVISION	AMENDMENT	DATE
----------	-----------	------

CLIENT		
BRENDAN CAIN		

DRAWING TITLE		
NEW DWELLING TO LAND AT MILLBROOK MANOR KNOWSLEY LANE KNOWSLEY L34 0JN		

PROPOSED SITE PLAN		
--------------------	--	--

SCALE 1:200	DRAWING No. 04	REV.
DATE December 2021		