

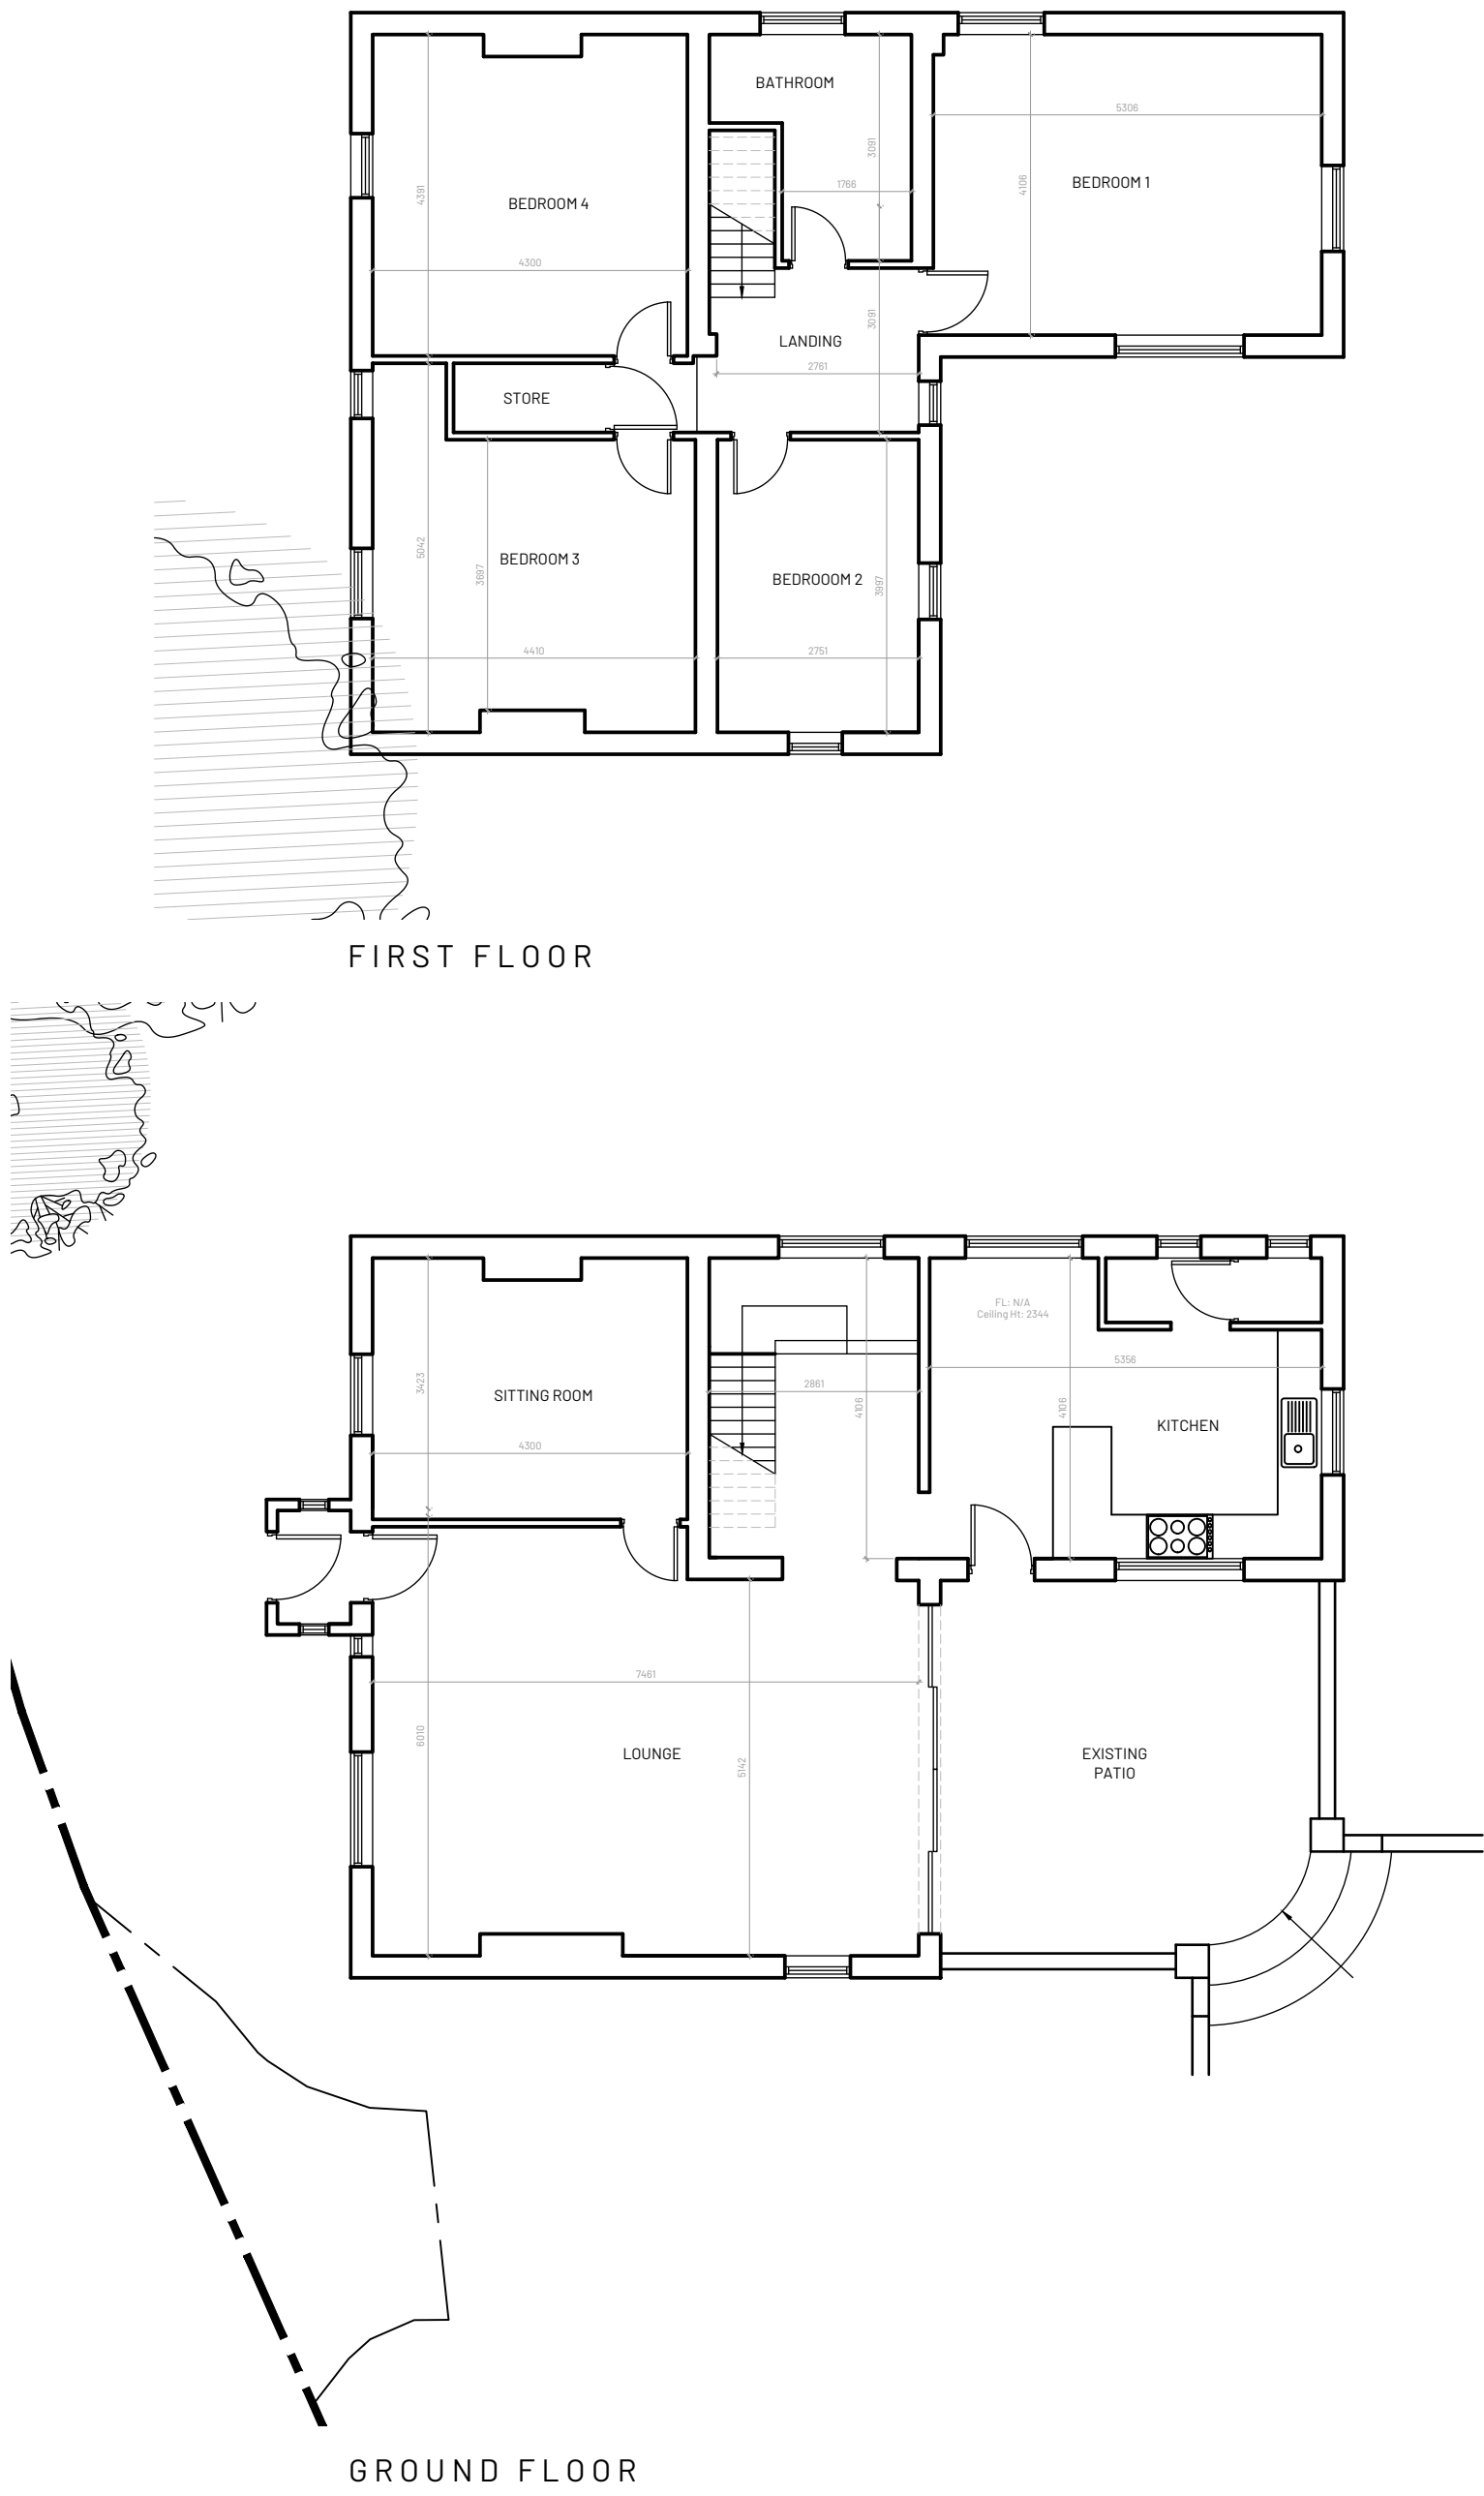


Key

Existing walls

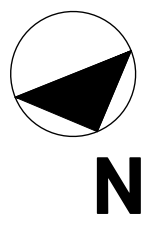

- notes:
1. Drawing to be used for the status indicated only
 2. All dimensions and setting out shall be checked and confirmed and any discrepancies to be reported to the Designer prior to commencement of any work
 3. All work and materials to be in accordance with current statutory legislation, relevant codes of practice and British Standards
 4. Drawing to be read in accordance with relevant consultants and sub-contractors drawings and specifications
 5. This drawing is the property of the Designer and is not to be used in whole or in part without written consent

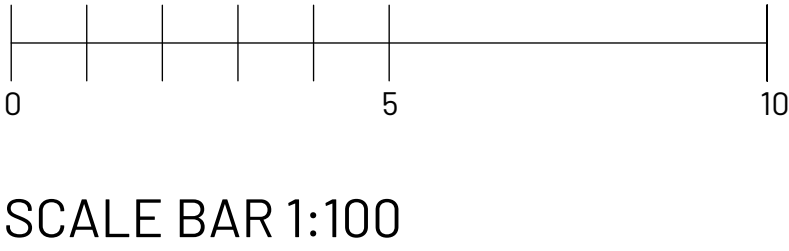

no.	revision	date
-	First issue	22/02/23
A	Revised issue to planning removing "do not scale from this drawing" note	22/04/05



project:
Cherry Tree Cottage
55 Wood Lane
Huyton
Liverpool
L36 6EJ

scale: 1:100
sheet: A1
date: February 2022

title:
Existing Floor Plans & Elevations

drawing status:
Planning

drawing no: 249 - EX - 02
rev: A

