
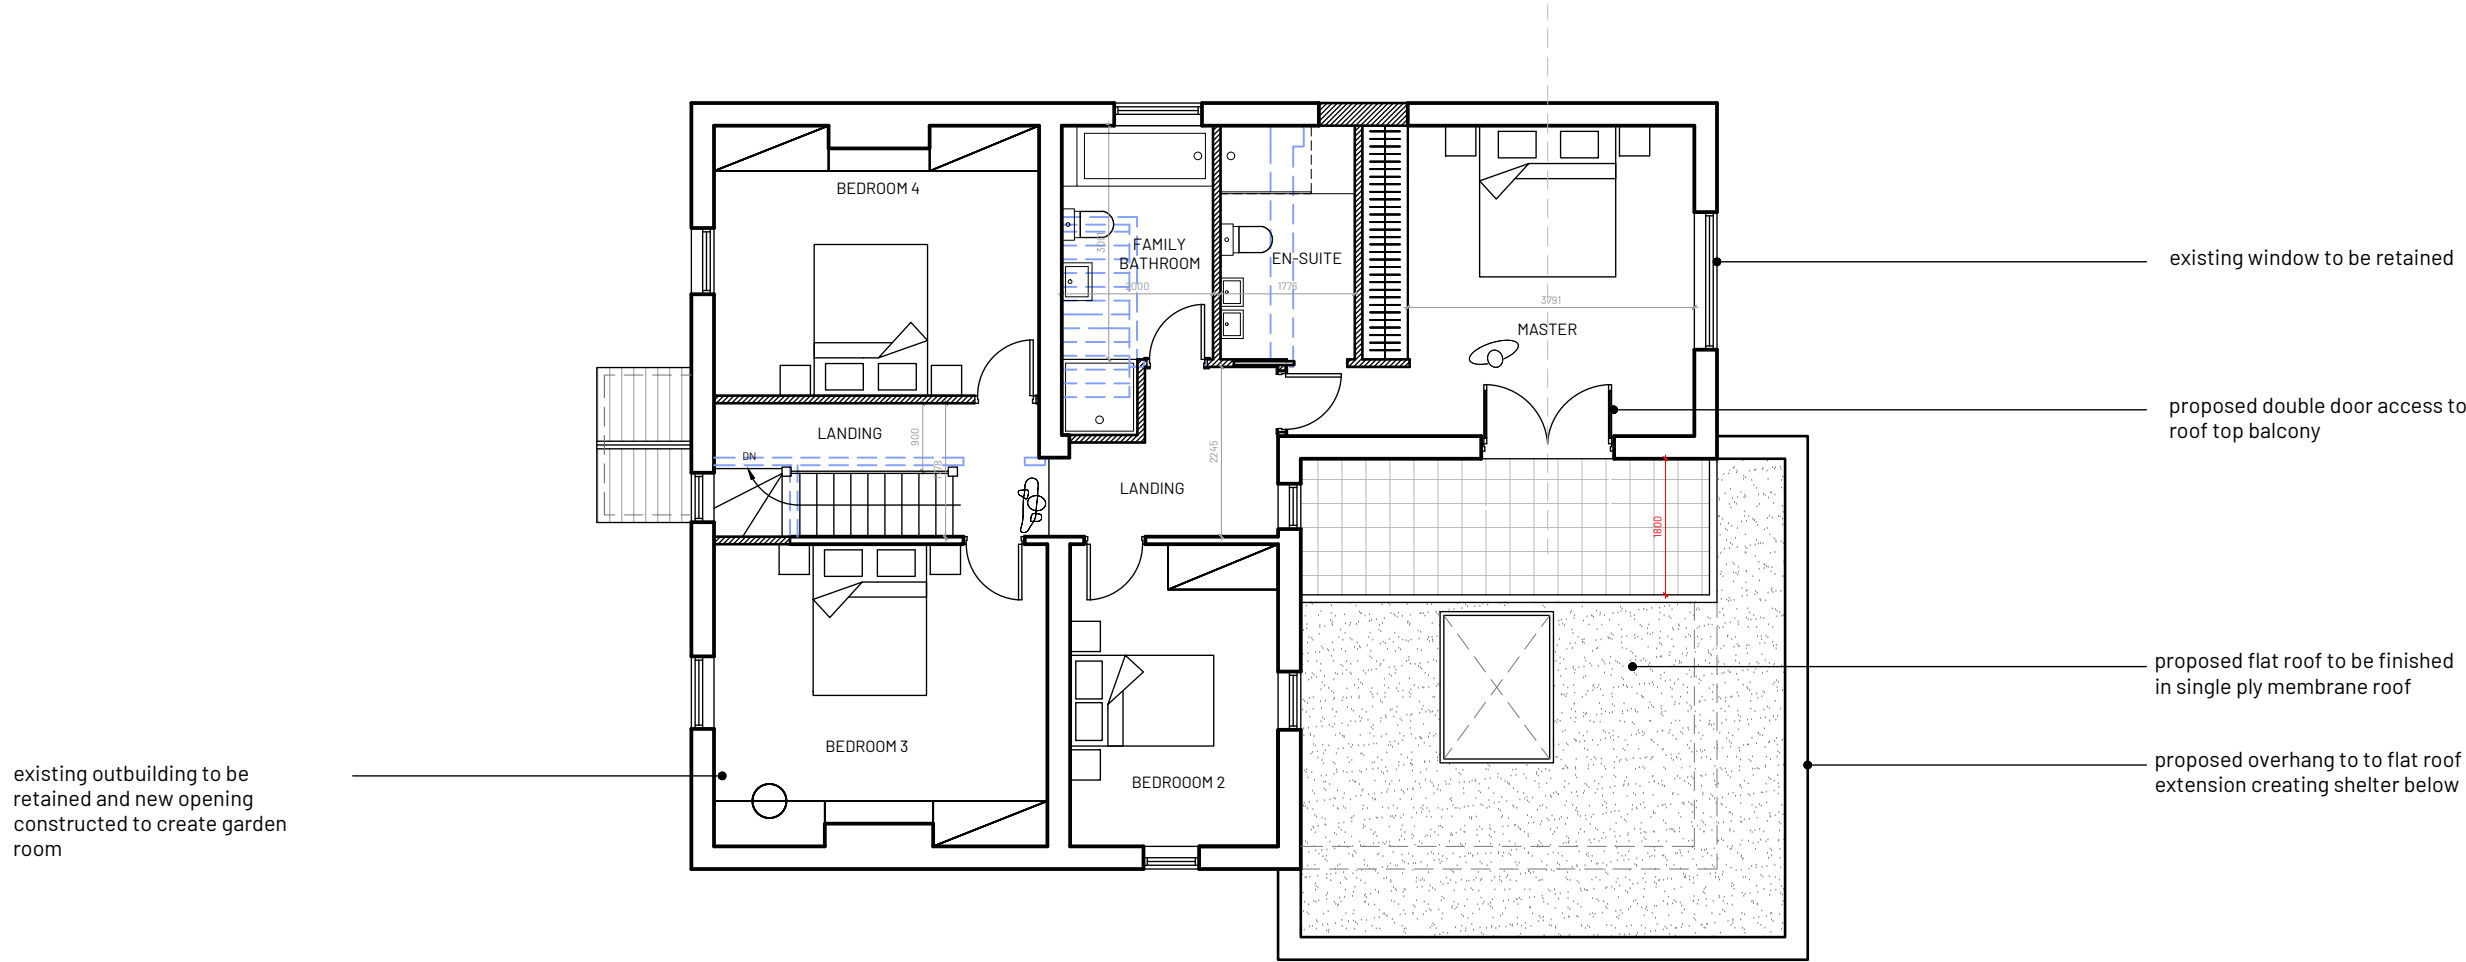


Key


Existing walls

Proposed construction


Line of existing house

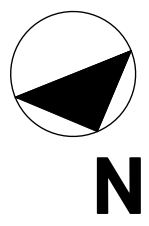

FIRST FLOOR

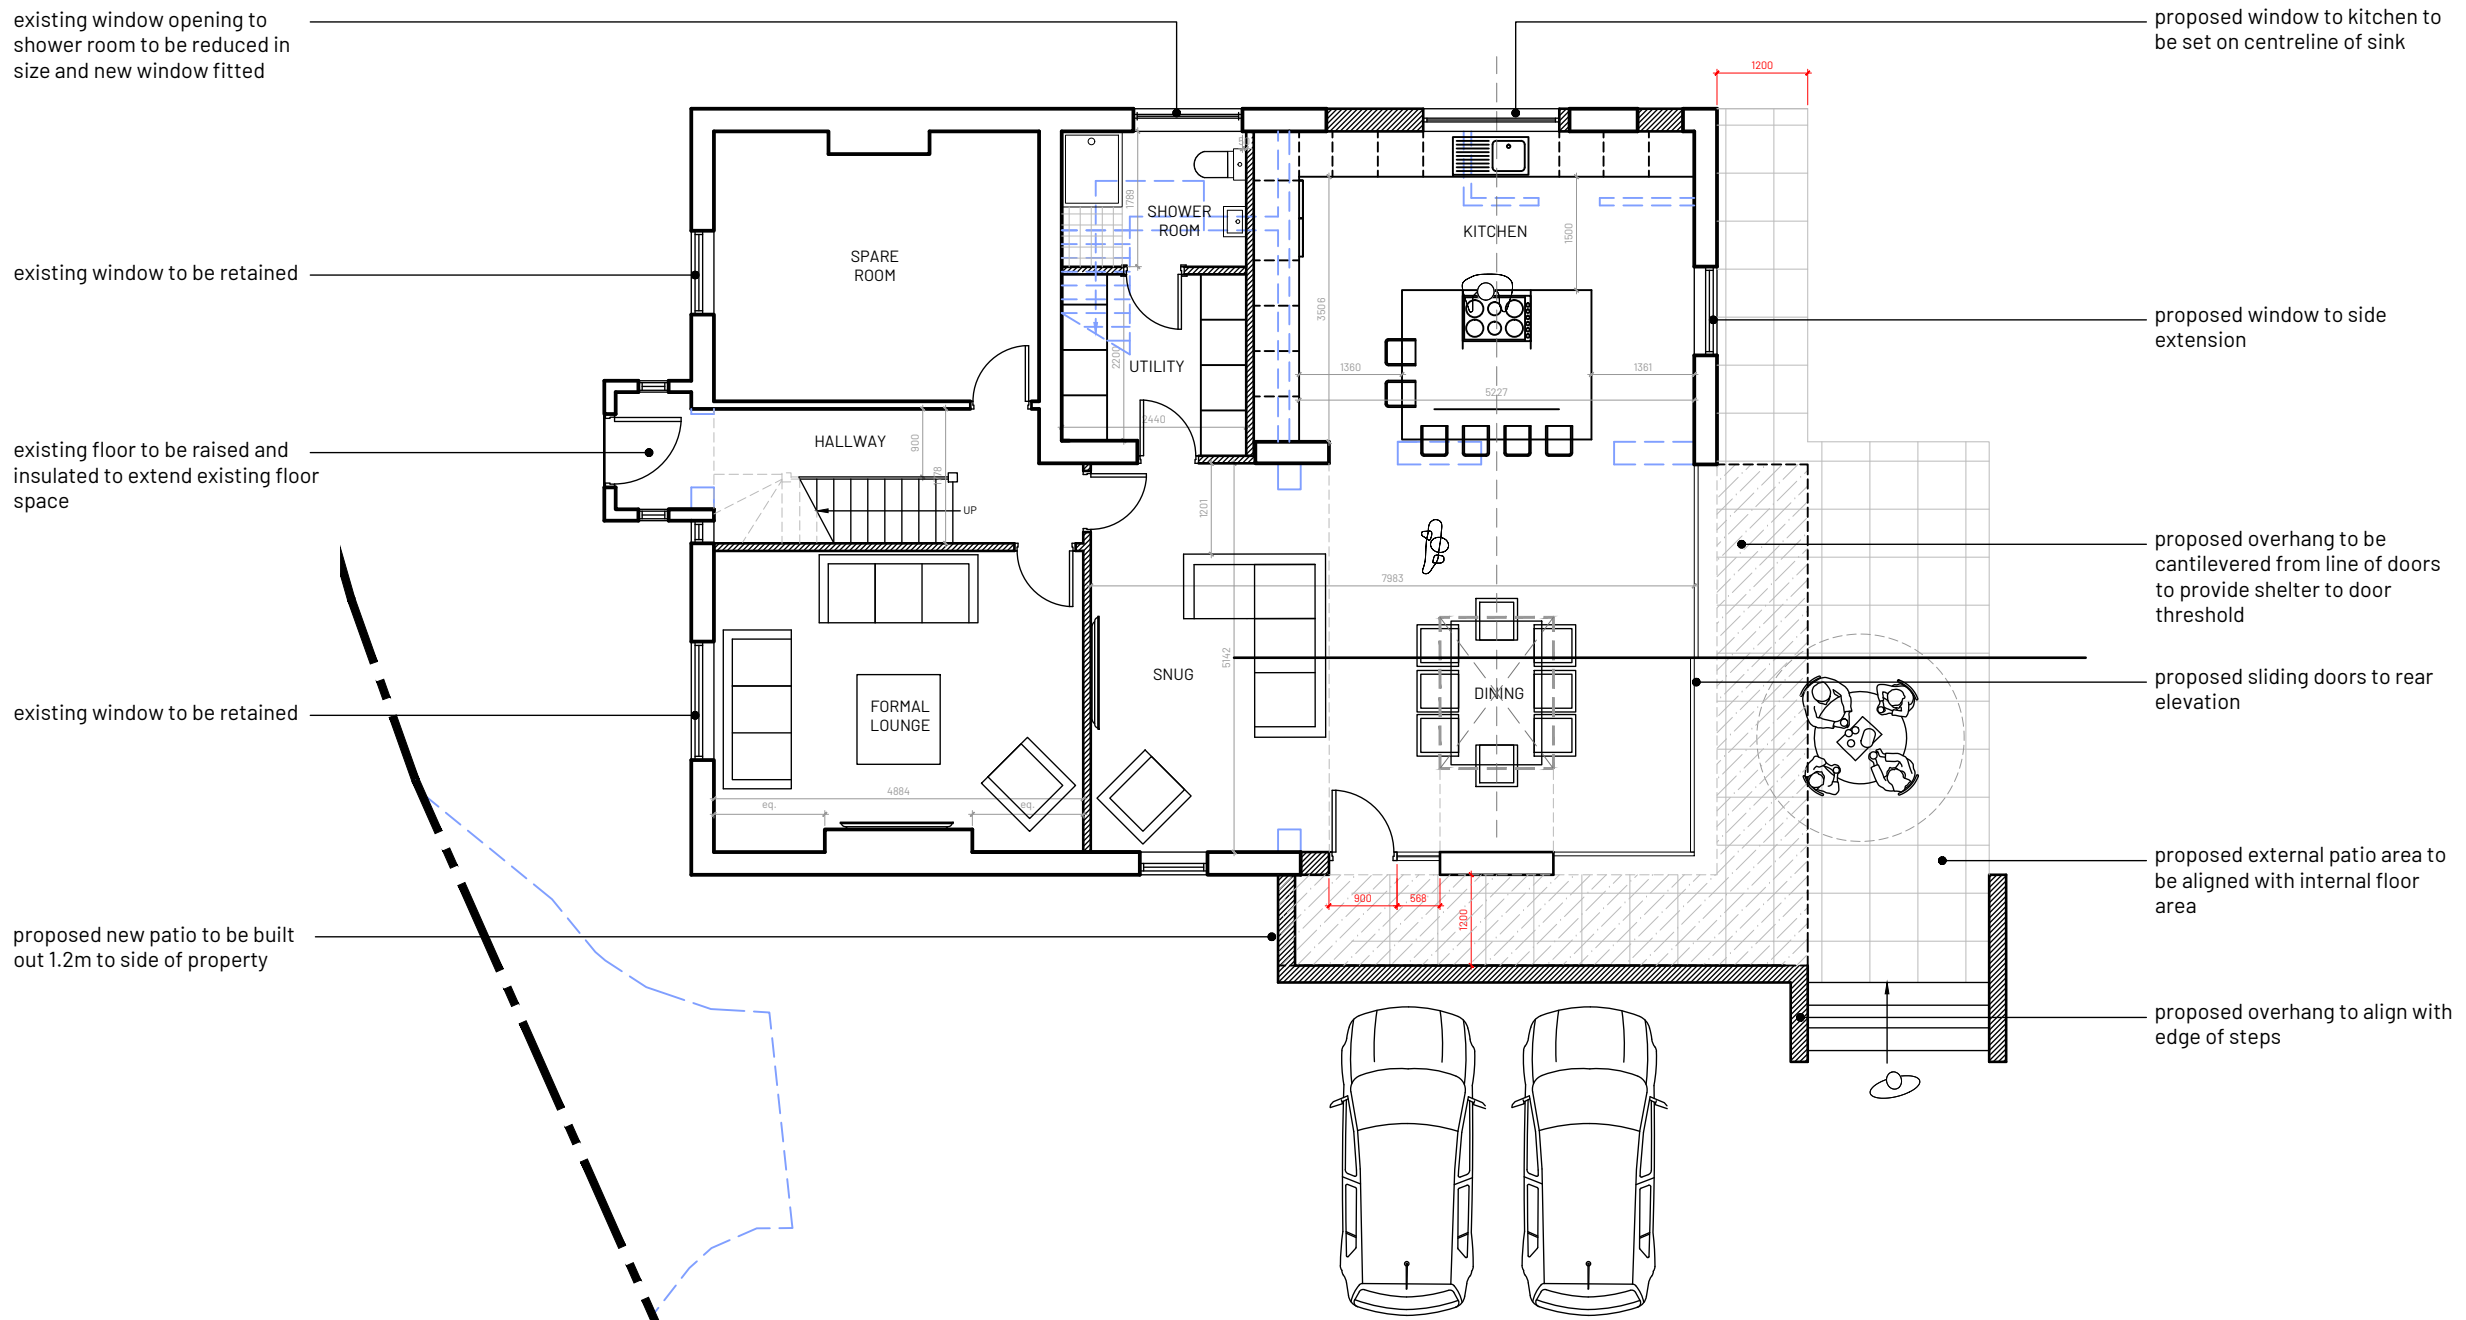


GROUND FLOOR

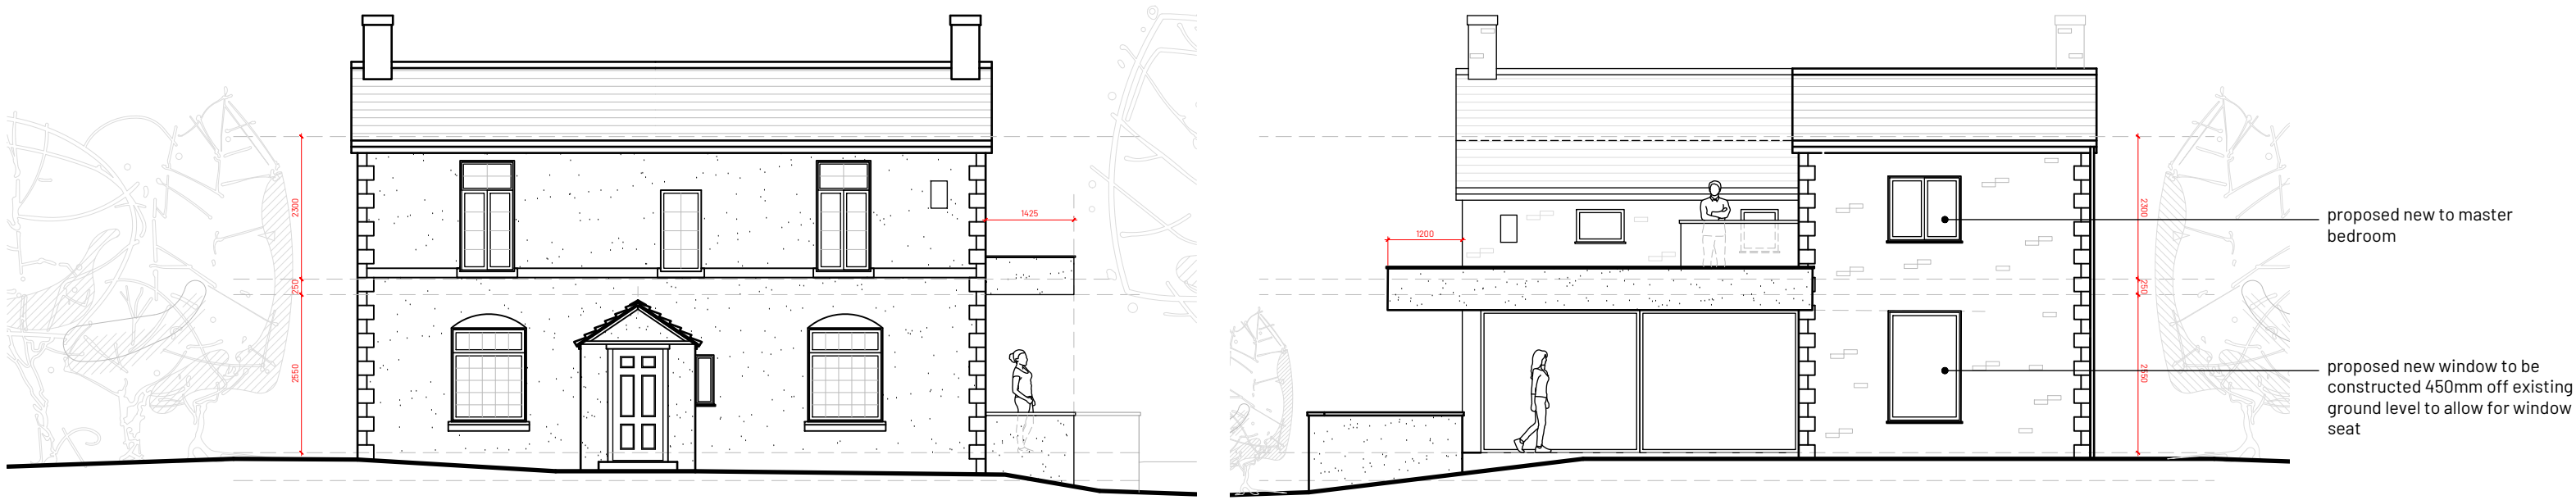


FRONT ELEVATION

REAR ELEVATION

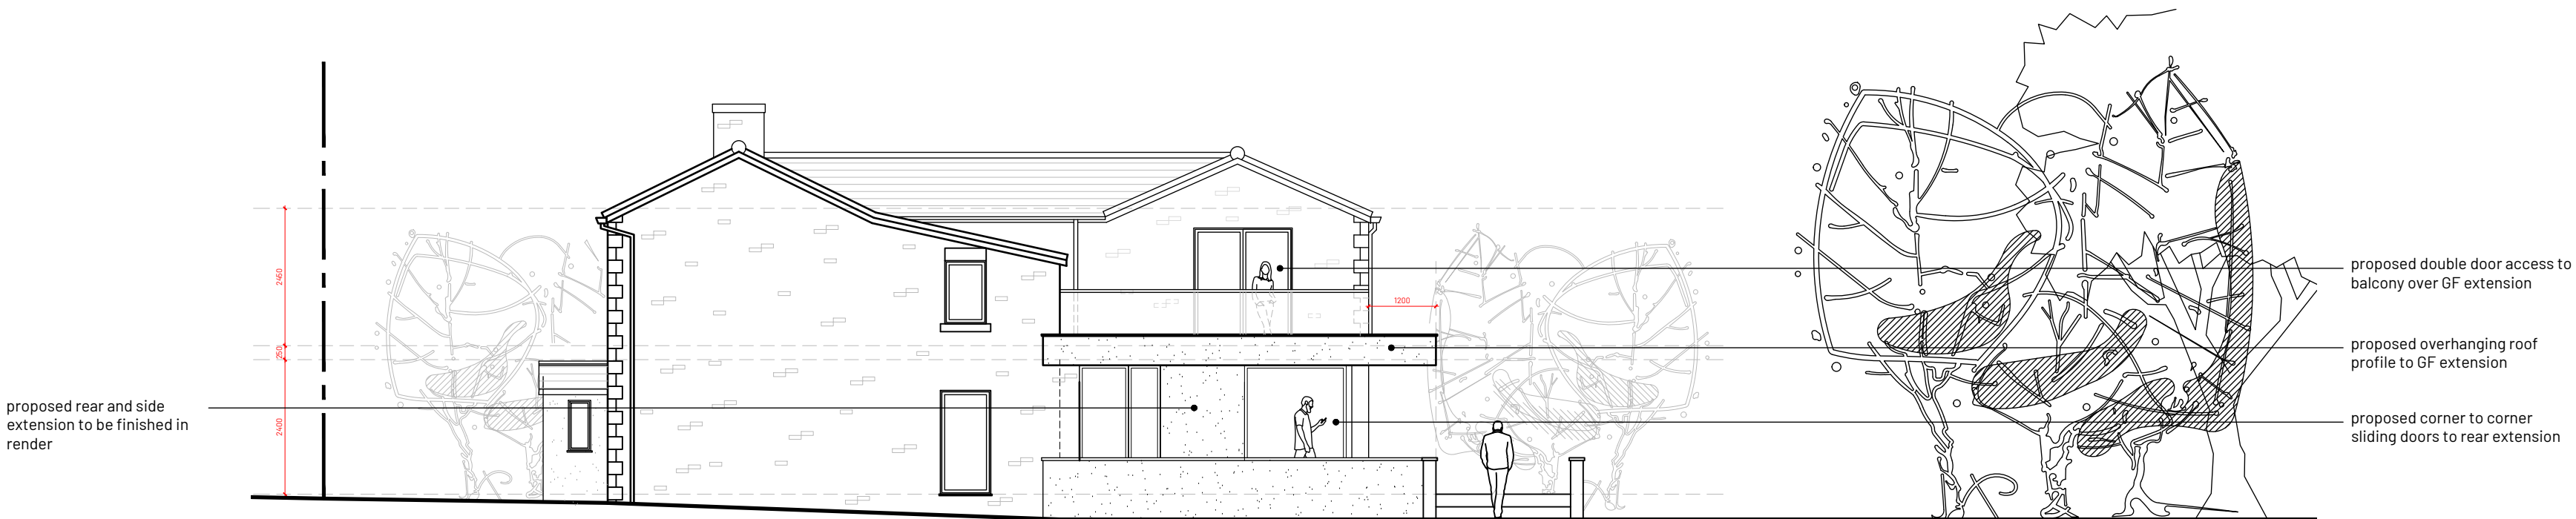


SIDE ELEVATION

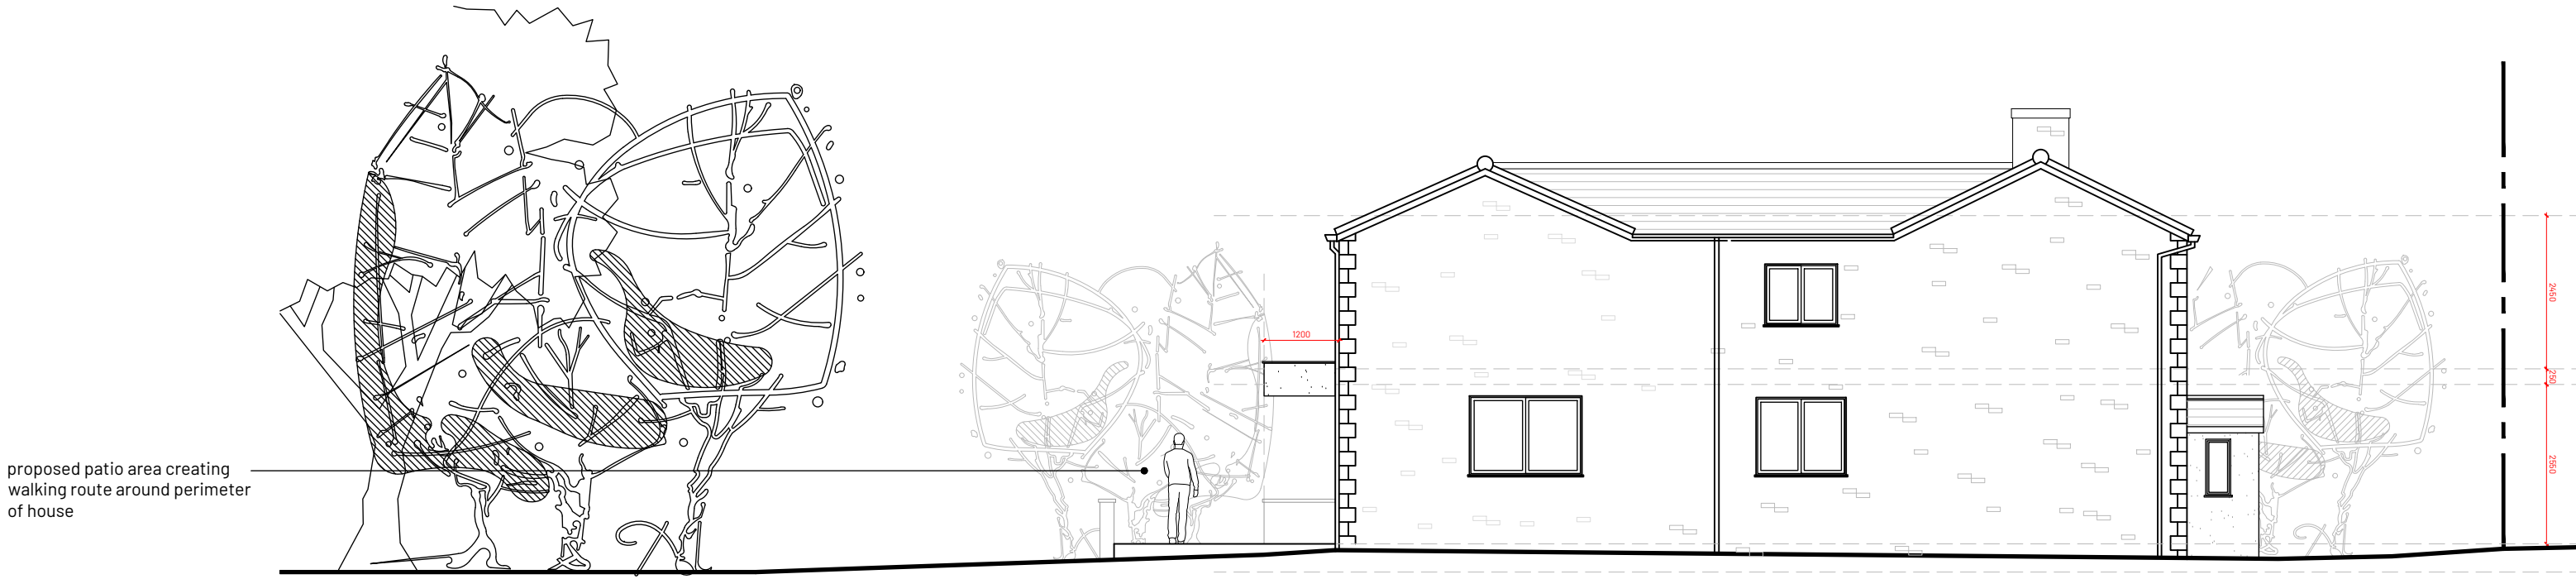

SIDE ELEVATION

- notes:
- Drawing to be used for the status indicated only
 - All dimensions and setting out shall be checked and confirmed and any discrepancies to be reported to the Designer prior to commencement of any work
 - All work and materials to be in accordance with current statutory legislation, relevant codes of practice and British Standards
 - Drawing to be read in accordance with relevant consultants and sub-contractors drawings and specifications
 - This drawing is the property of the Designer and is not to be used in whole or in part without written consent

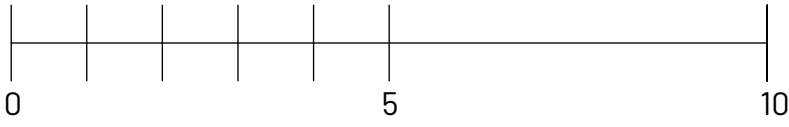

SCALE BAR 1:100

no.	revision	date
-	First issue	22/02/23
A	Revised issue to planning removing "do not scale from this drawing" note	22/04/05



project:
Cherry Tree Cottage
55 Wood Lane
Huyton
Liverpool
L36 6EJ

scale: 1:100
sheet: A1
date: February 2022

title:
Proposed Floor Plans & Elevations
Planning

drawing no: 249 - PL - 01
rev: A

