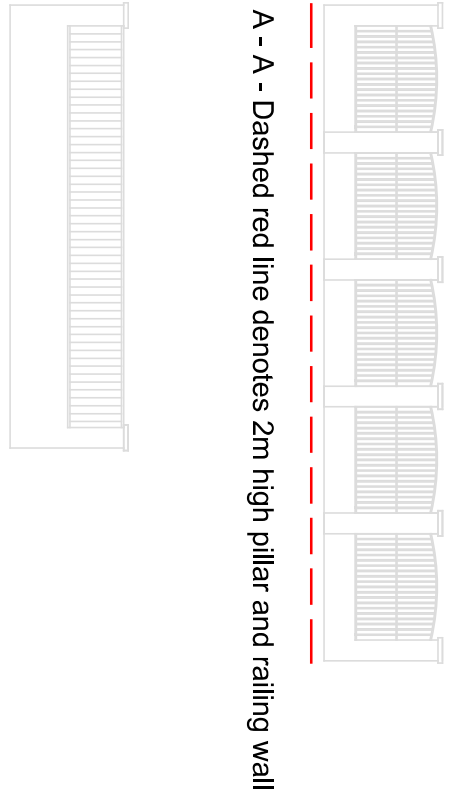
 
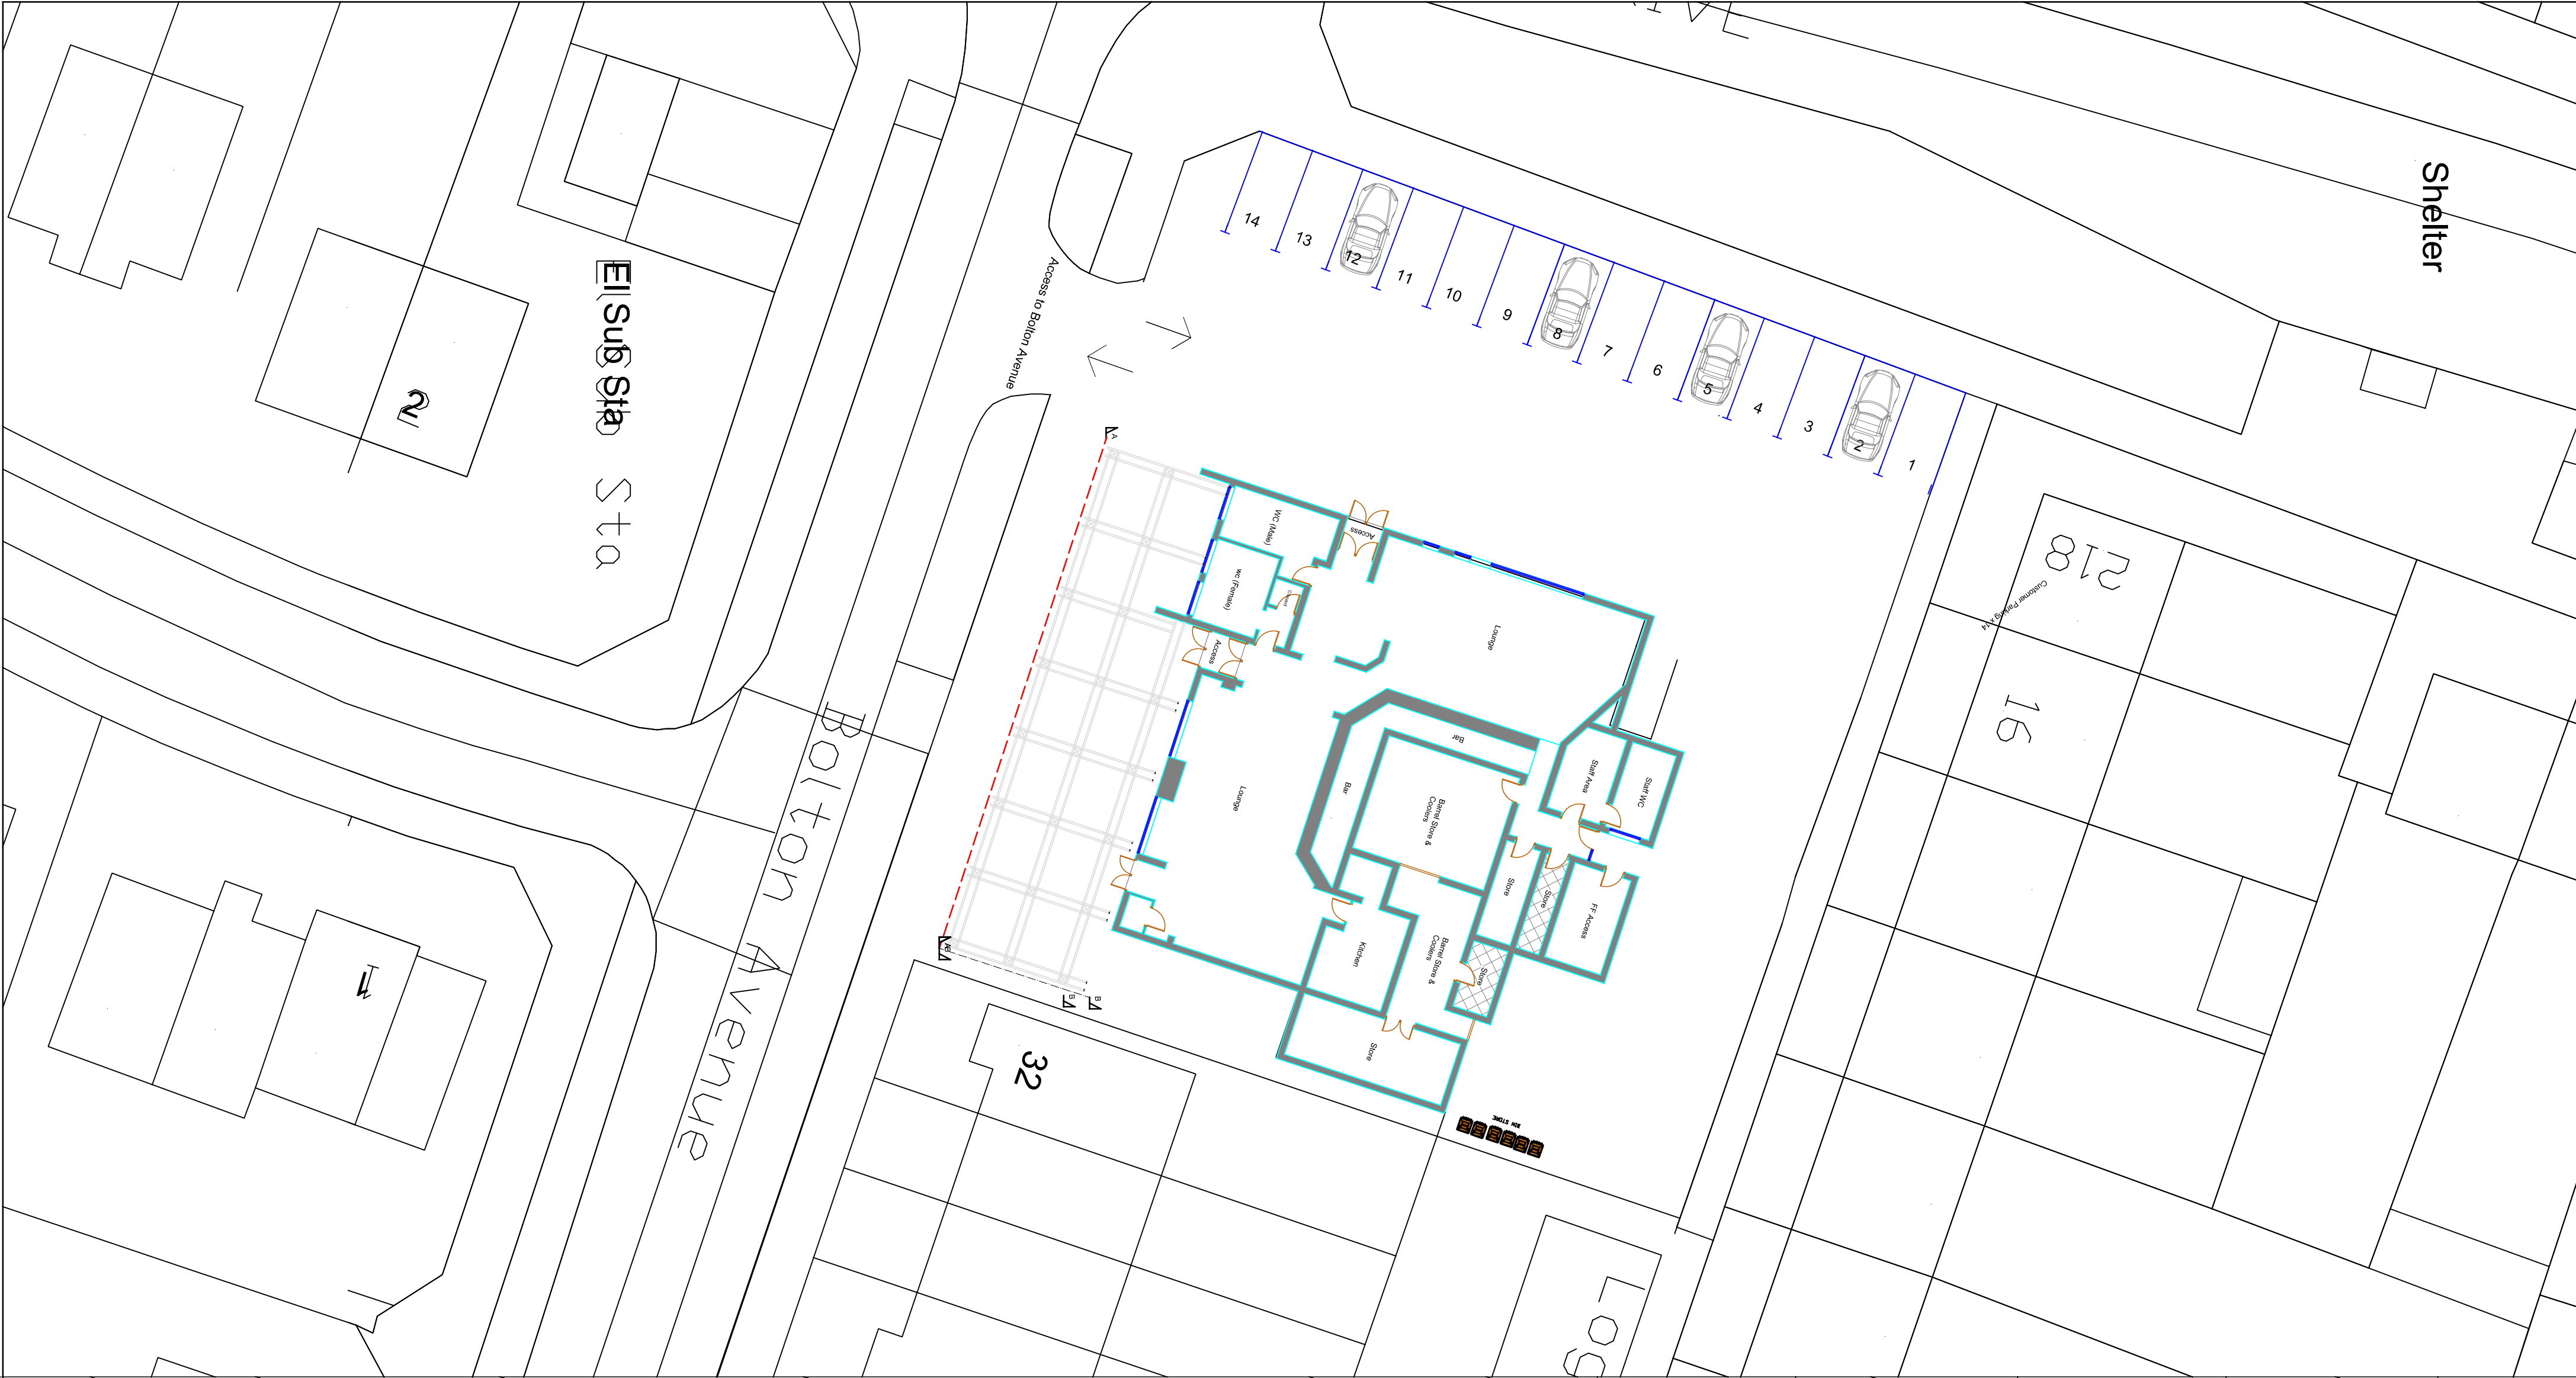


Rev A	Smoking Shelter added/access to site closed				Nov 25
Project SINGLE STOREY EXTENTION TO PROVIDE OFF-LICENSE AND RETAIL FLOOR SPACE AT THE MAINBRACE, 218 WHITEFIELD DRIVE, KIRKBY, L32 0RE					
Client MR SANTHAKUMAR					
Contract No.		Dwg. No.	Revision	Scale	1:200 @ A1
2		A		By	MCC
		Chkd	Date		
			APR 2025		
Drawing Title EXISTING AND PROPOSED SITE PLANS - REV A					
MAT DESIGN LIMITED Town Planning & Building Control Consultants 17 BROOKSIDE AVE ECCLESTON ST. HELENS WA10 4RN Telephone: 07850203448 E-mail: mskata@blueyonder.co.uk					