




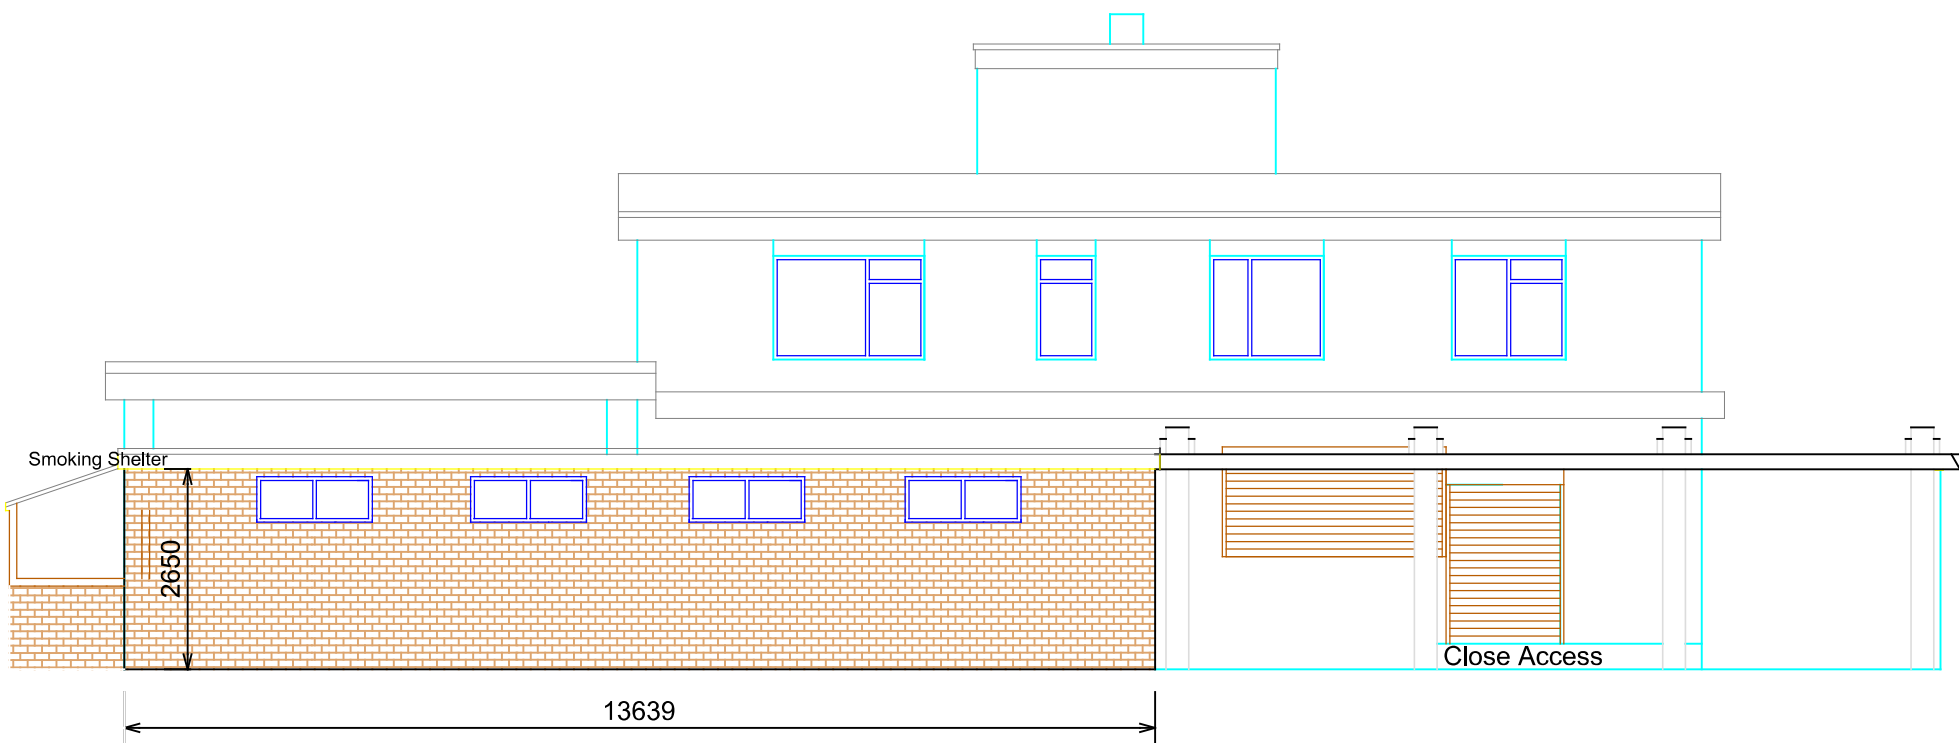


R/H Side Elevation As Proposed

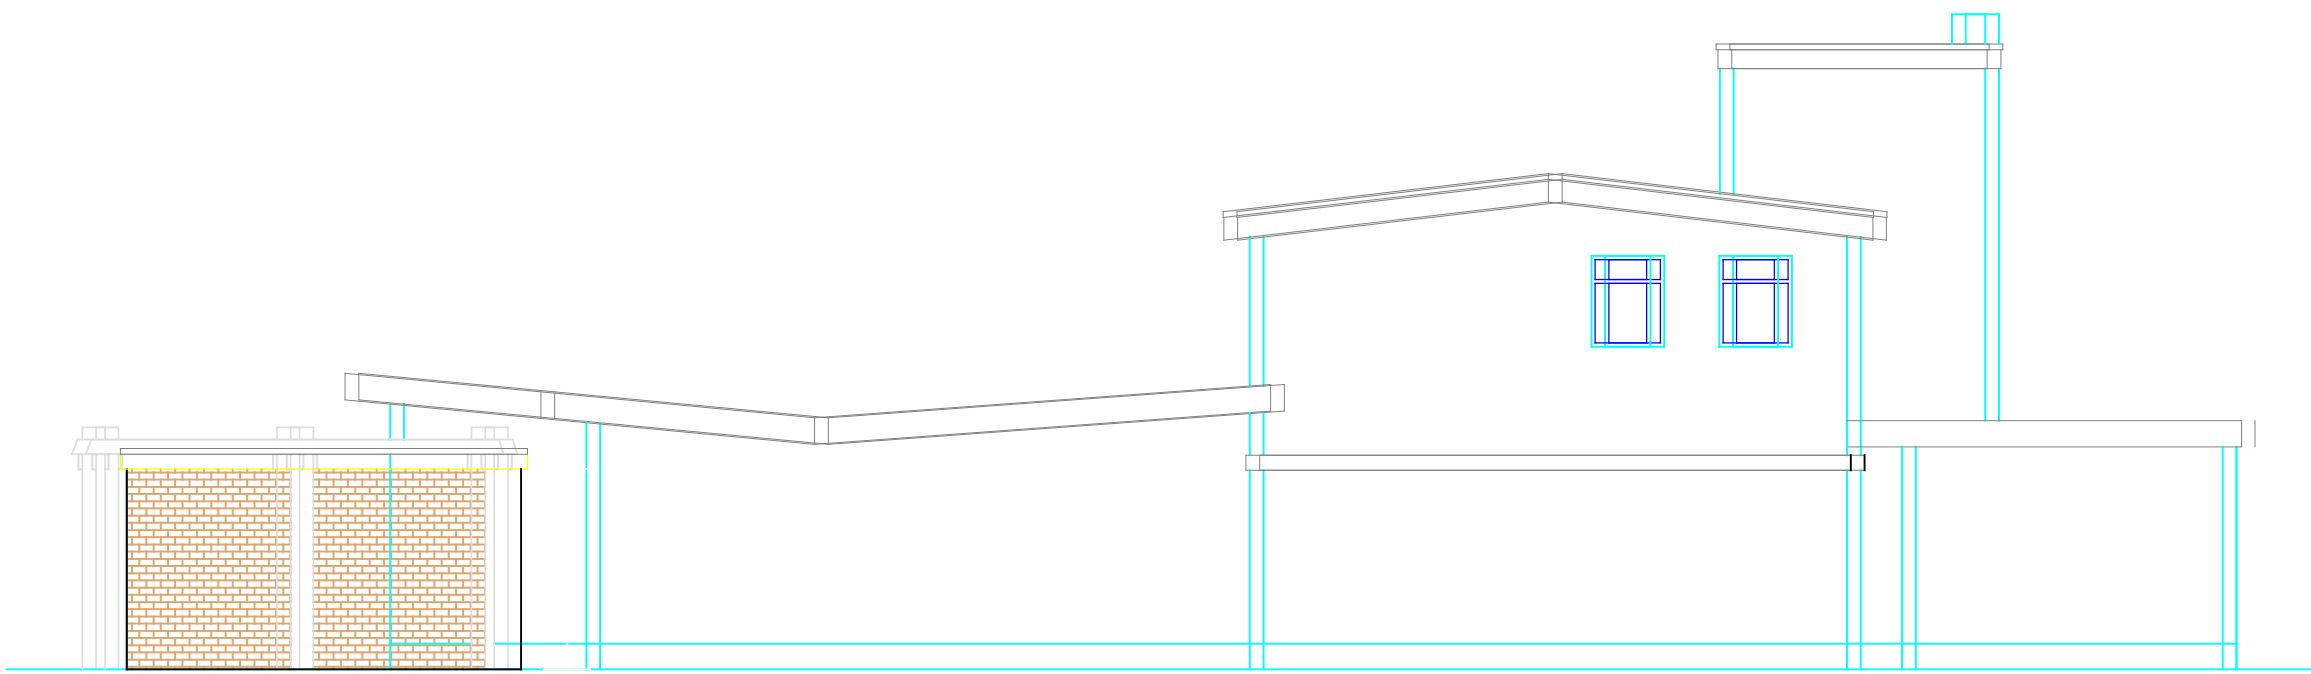


Rear Elevation As Proposed

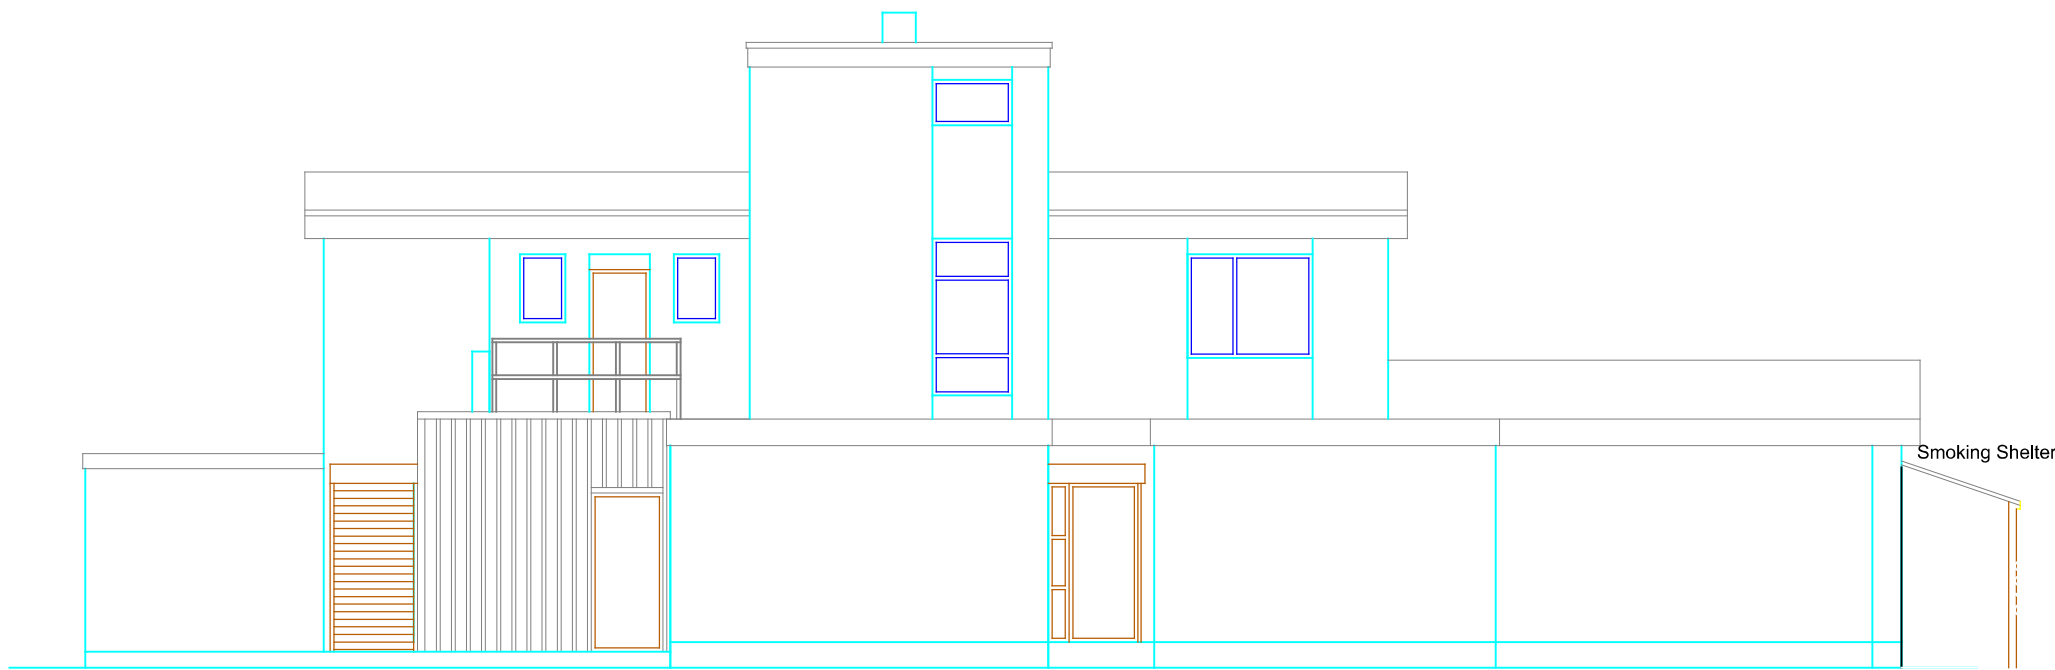

L/H Side Elevation As Unaltered

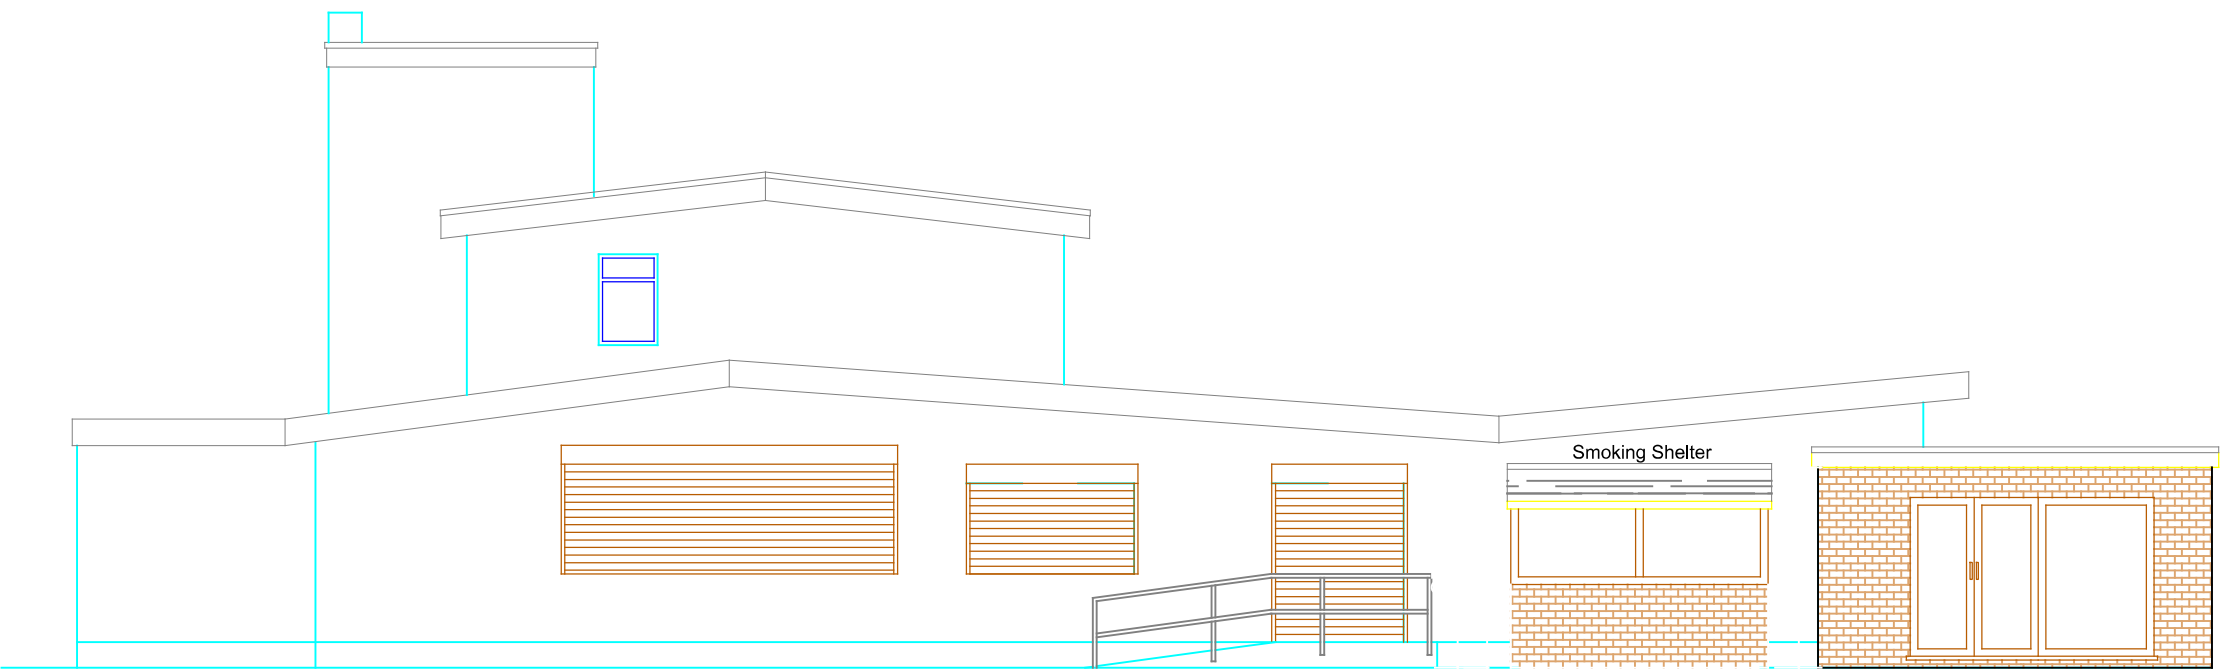


Front Elevation As Proposed

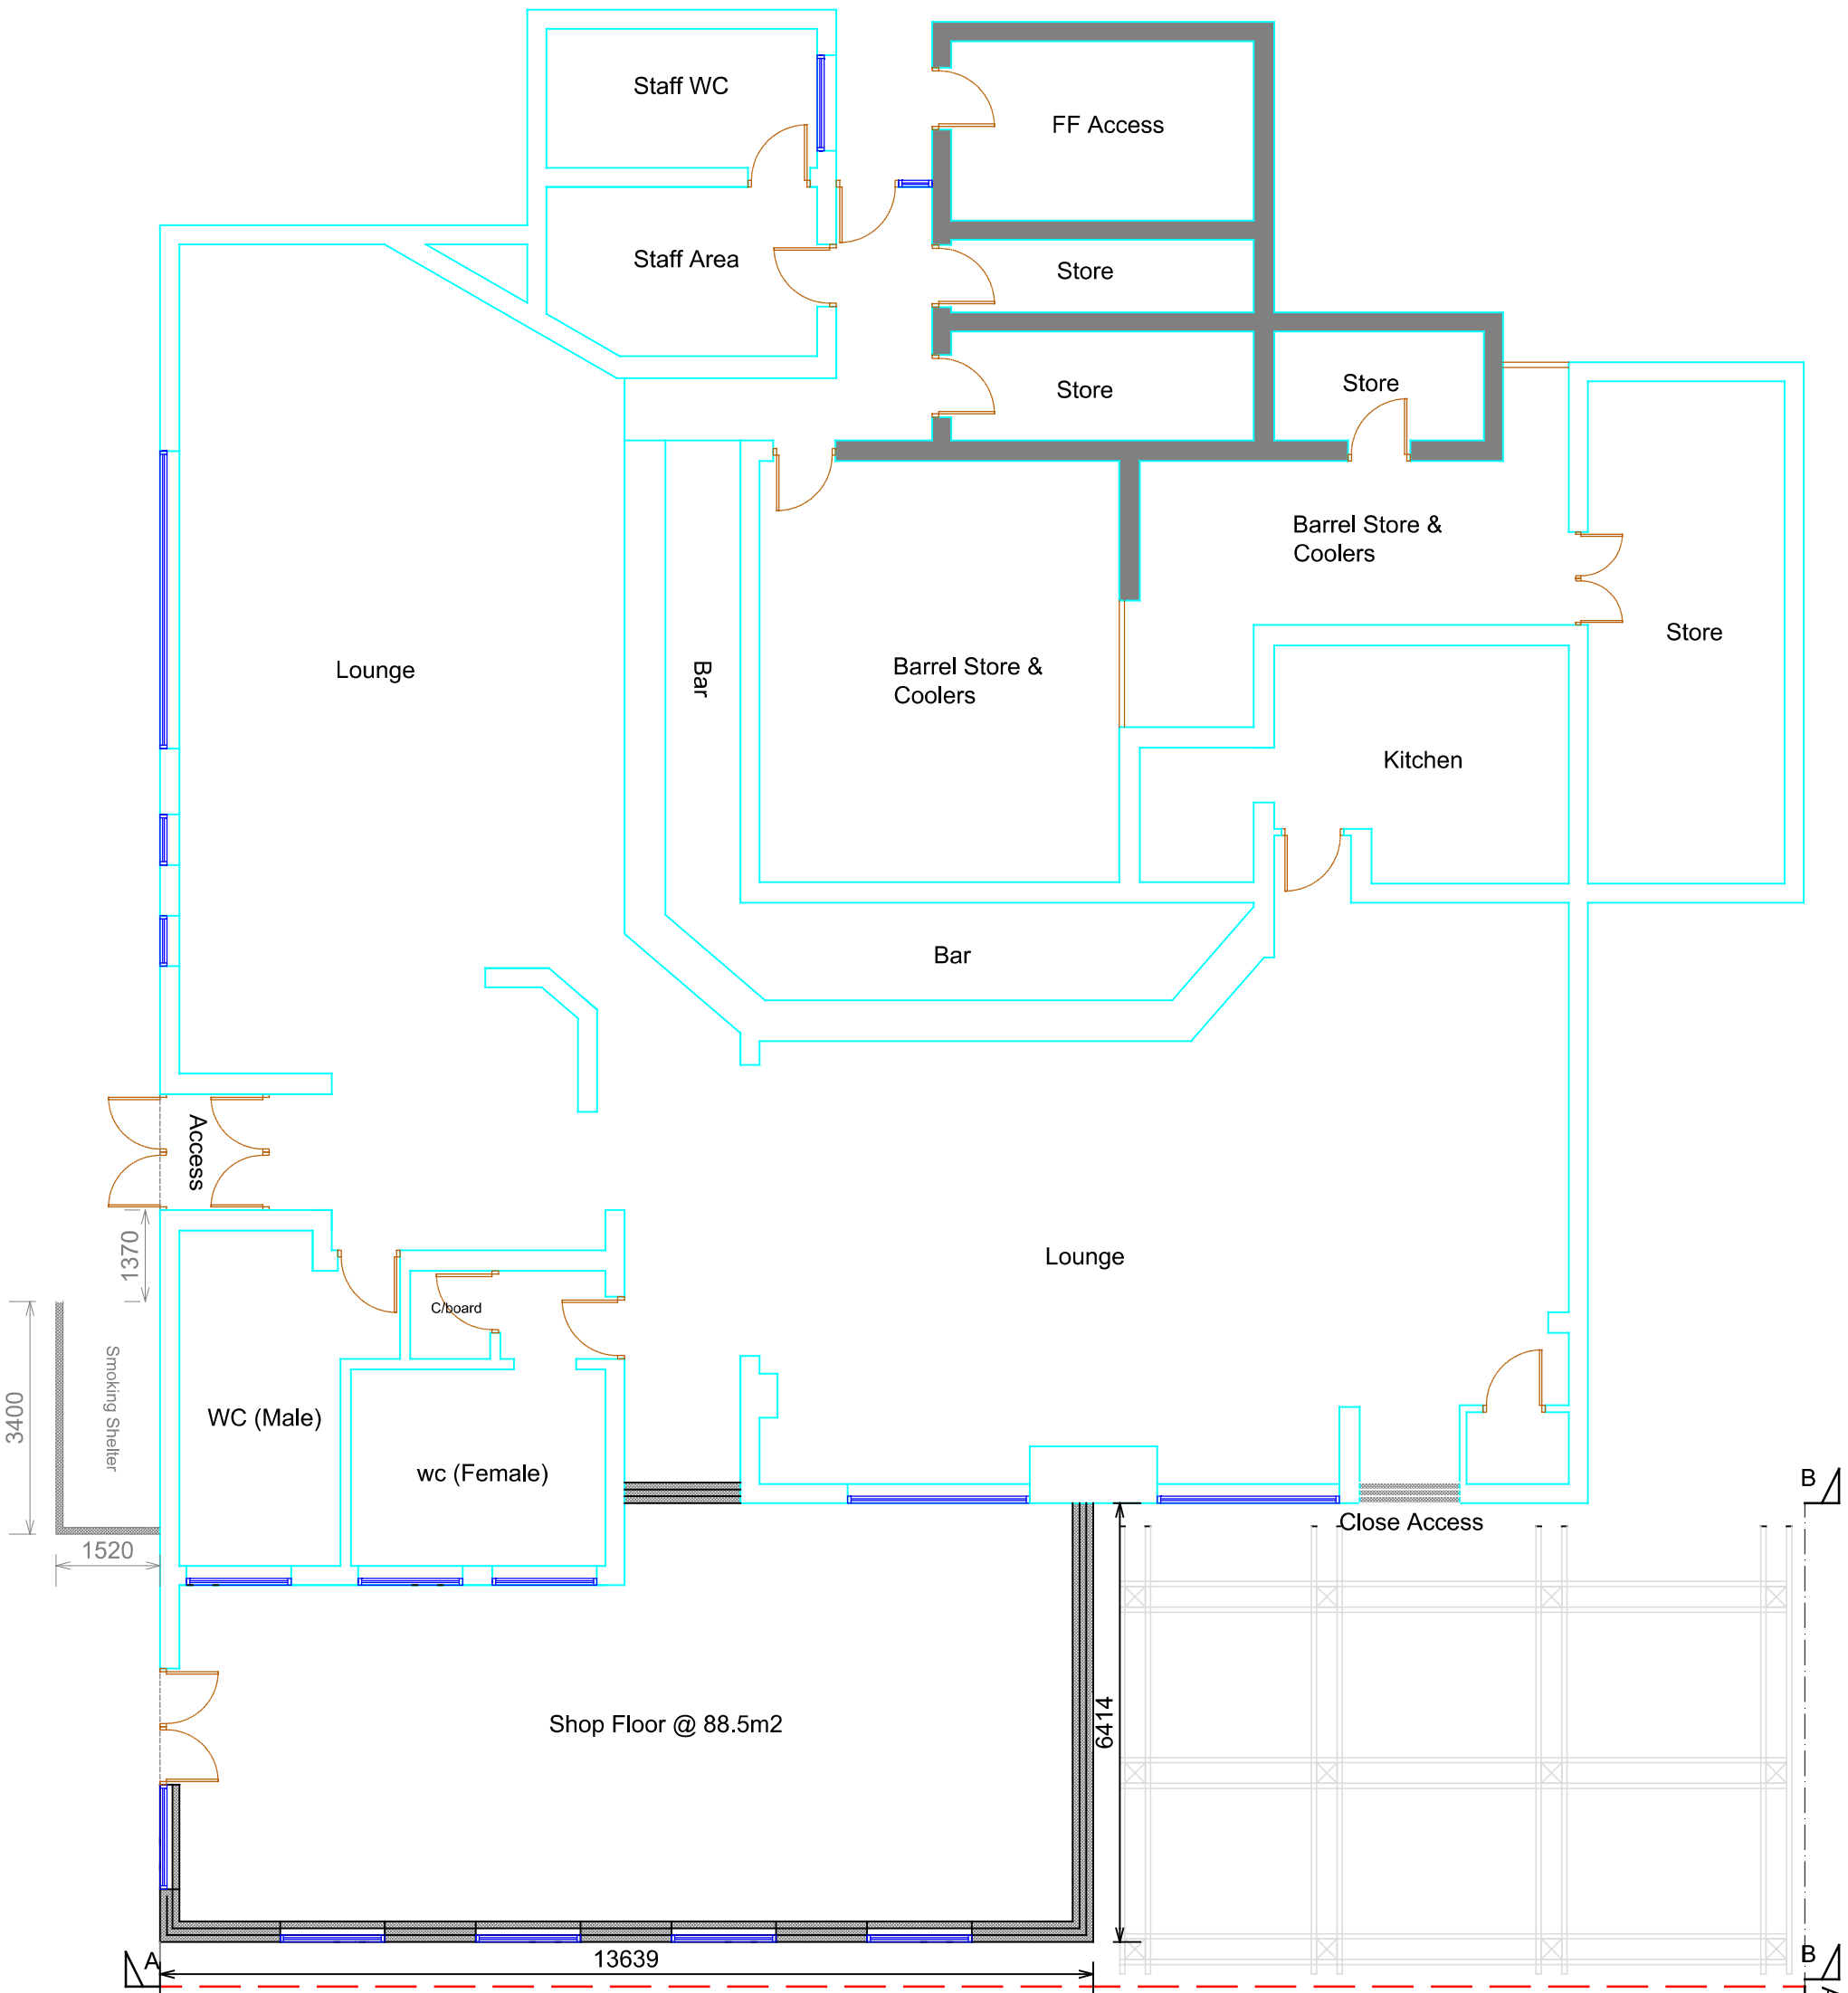


The Mainbrace Floor Plan As Proposed



A - A - Dashed red line denotes 2m high pillar and railing wall

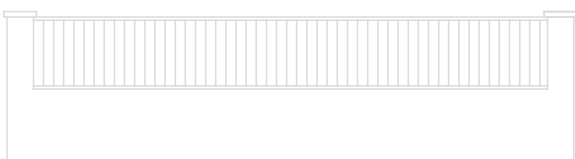

B - B - Denotes 2m high brick and wooden panel wall

 

Rev A	Smoking Shelter Added/Side Access Closed	Nov 25
-------	--	--------

Project
CHANGE OF USE OF THE MANBRACE PUBLIC
HOUSE (SUI GENRS) FOR USE AS A CLASS E
CONVENIENCE STORE (GROUND FLOOR ONLY) -
THE MAINBRACE, 218 WHITEFIELD DRIVE,
KIRKBY. L32 0RE

Client
MR SANTHAKUMAR

Contract. No.	Drg. No.	Revision	Scale	1:100	@ A1
	4	A	By MCC	Date APR 2025	

Drawing Title
**PROPOSED GROUND FLOOR PLAN
AND ELEVATIONS - REV A**

MAT DESIGN LIMITED
Town Planning & Building Control
Consultants
17 BROOKSIDE AVE
ECCLESTON
ST. HELENS
WA10 4RN
Telephone: 07850203448
E-mail: miketa@blueyonder.co.uk