



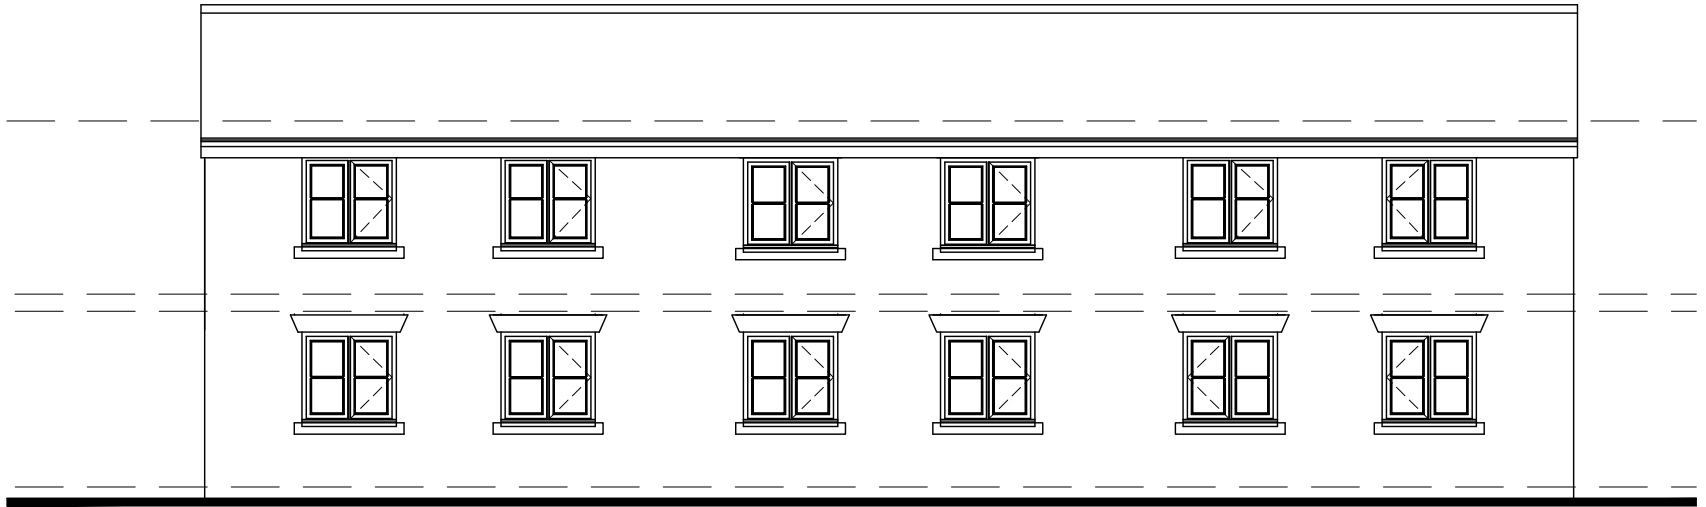


NORTH EAST ELEVATION



SOUTH WEST ELEVATION

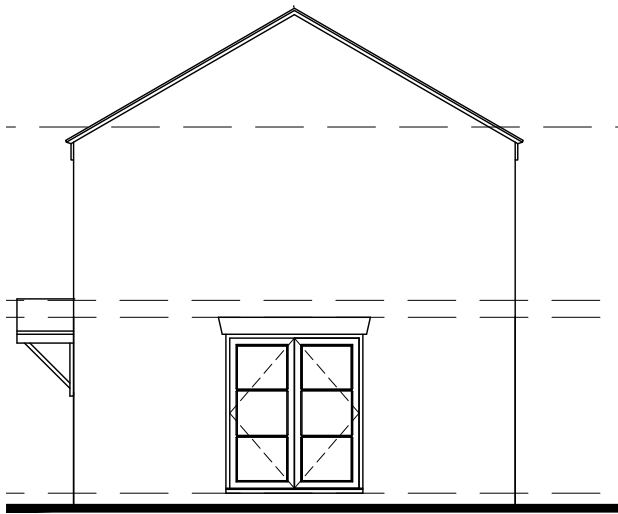

NORTH WEST ELEVATION

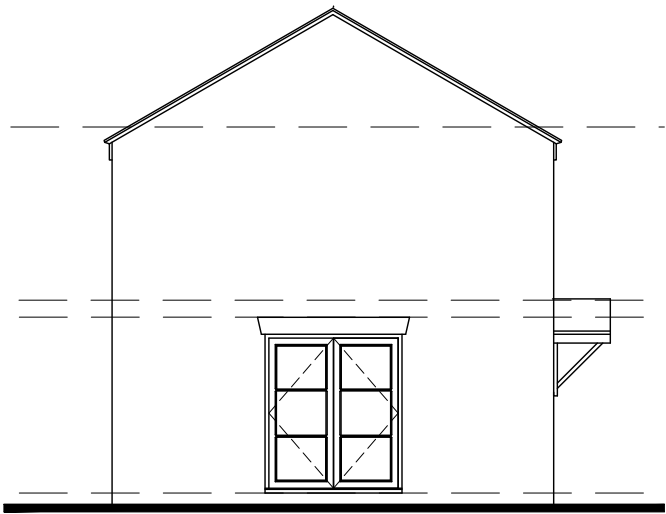

SOUTH EAST ELEVATION

REVISIONS

- Rev. B

27.05.22

Drawing updated following LPA meeting
- Rev. C

05.01.23

Drawing updated following LPA pre-app advice.
- Rev. D

14.05.23

North East elevation revised to align with proposed plan.
- Rev. E

06.07.23

North East elevation revised to align with revised drawing no. A1381 SK 02D.
- Rev. F

27.11.23

Single storey annexe removed; North West elevation updated.
- Rev. G

21.03.24

Elevations revised to align with revised plans; lintels redesigned; Doors standardised; Schedule of Finishes added.
- Rev. H

08.07.24

Elevations revised to align with revised plans.

SCHEDULE of FINISHES

- WALLS.

Field brick to match the nearby cottages incorporating stone cills and lintels.
- ROOF.

Natural roofing slates, size to be compatible to proposed roof pitch.
- WINDOWS.

Side hung casement windows with painted finish.
- DOORS.


Painted timber boarded/glazed doors.
- BOUNDARY TREATMENTS.

Existing hedging retained, 1800 PPC chain link fencing inside line of hedging.
- VEHICLE ACCESS & HARDSTANDING.

Timber side hung gates and open textured tarmac hardstanding.
- LIGHTING.

PIR security and safety lighting.
- OTHERS.

Gutters & Downpipes - Heritage style cast iron gutters and downpipes.

 

scale bars

project
PROPOSED CHILDRENS HOME
at 118 RBBLERS LANE,
KIRKBY, L32 7RB

title
PROPOSED ELEVATIONS

ALEX HALFORD
architectural technician & building design consultant
11 Ploughmans Close
Southport
PR9 8QZ (m) 07715 353219

scale: 1:100 @ A3
date: May 2022
drawing no: A1381 SK 03H