


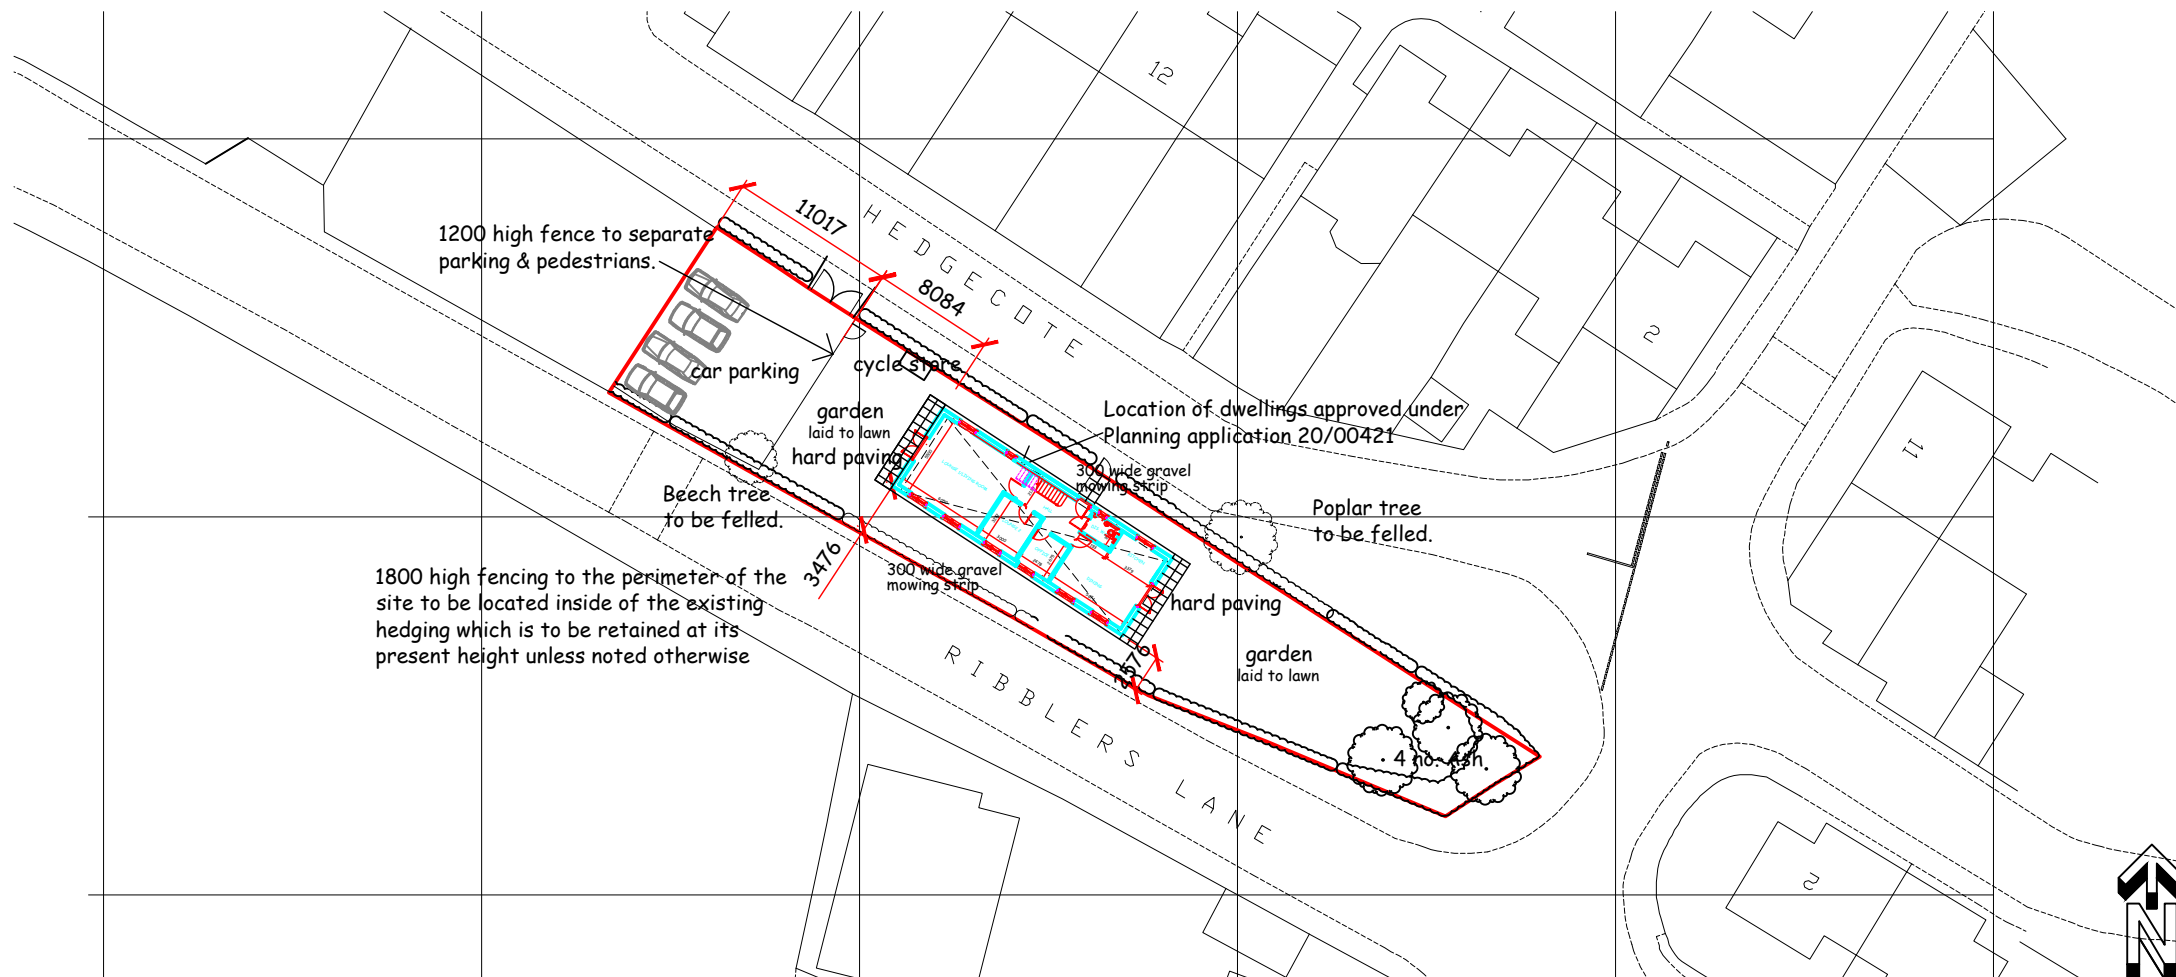


2000 high perimeter chain link fencing to be PPC coated (RAL 9005 - Green) with 60x60 posts at 2000 ctrs.

FENCING DETAILS

REVISIONS

Rev. A 06.07.23	Location of dwellings approved under planning application 20/00421 indicated; fence to separate parking/pedestrians added; bin store repositioned.
Rev. B 27.11.23	Single storey annexe removed; Building relocated more centrally on the site.
Rev. C 21.03.24	Chain link fencing to be adopted.
Rev. D 08.07.24	Layout amended following comments from LPA.

 

scale bars

project	
PROPOSED CHILDRENS HOME at 118 RBBLERS LANE, KIRKBY, L32 7RB	
title	
EXISTING and PROPOSED SITE PLANS	
ALEX HALFORD architectural technician & building design consultant	
11 Ploughmans Close Southport PR9 8QZ	
(m) 07715 353219	
scale:	1:500 @ A3
date:	Jun. 2022
drawing no:	A1381 SK 04D



EXISTING SITE PLAN