



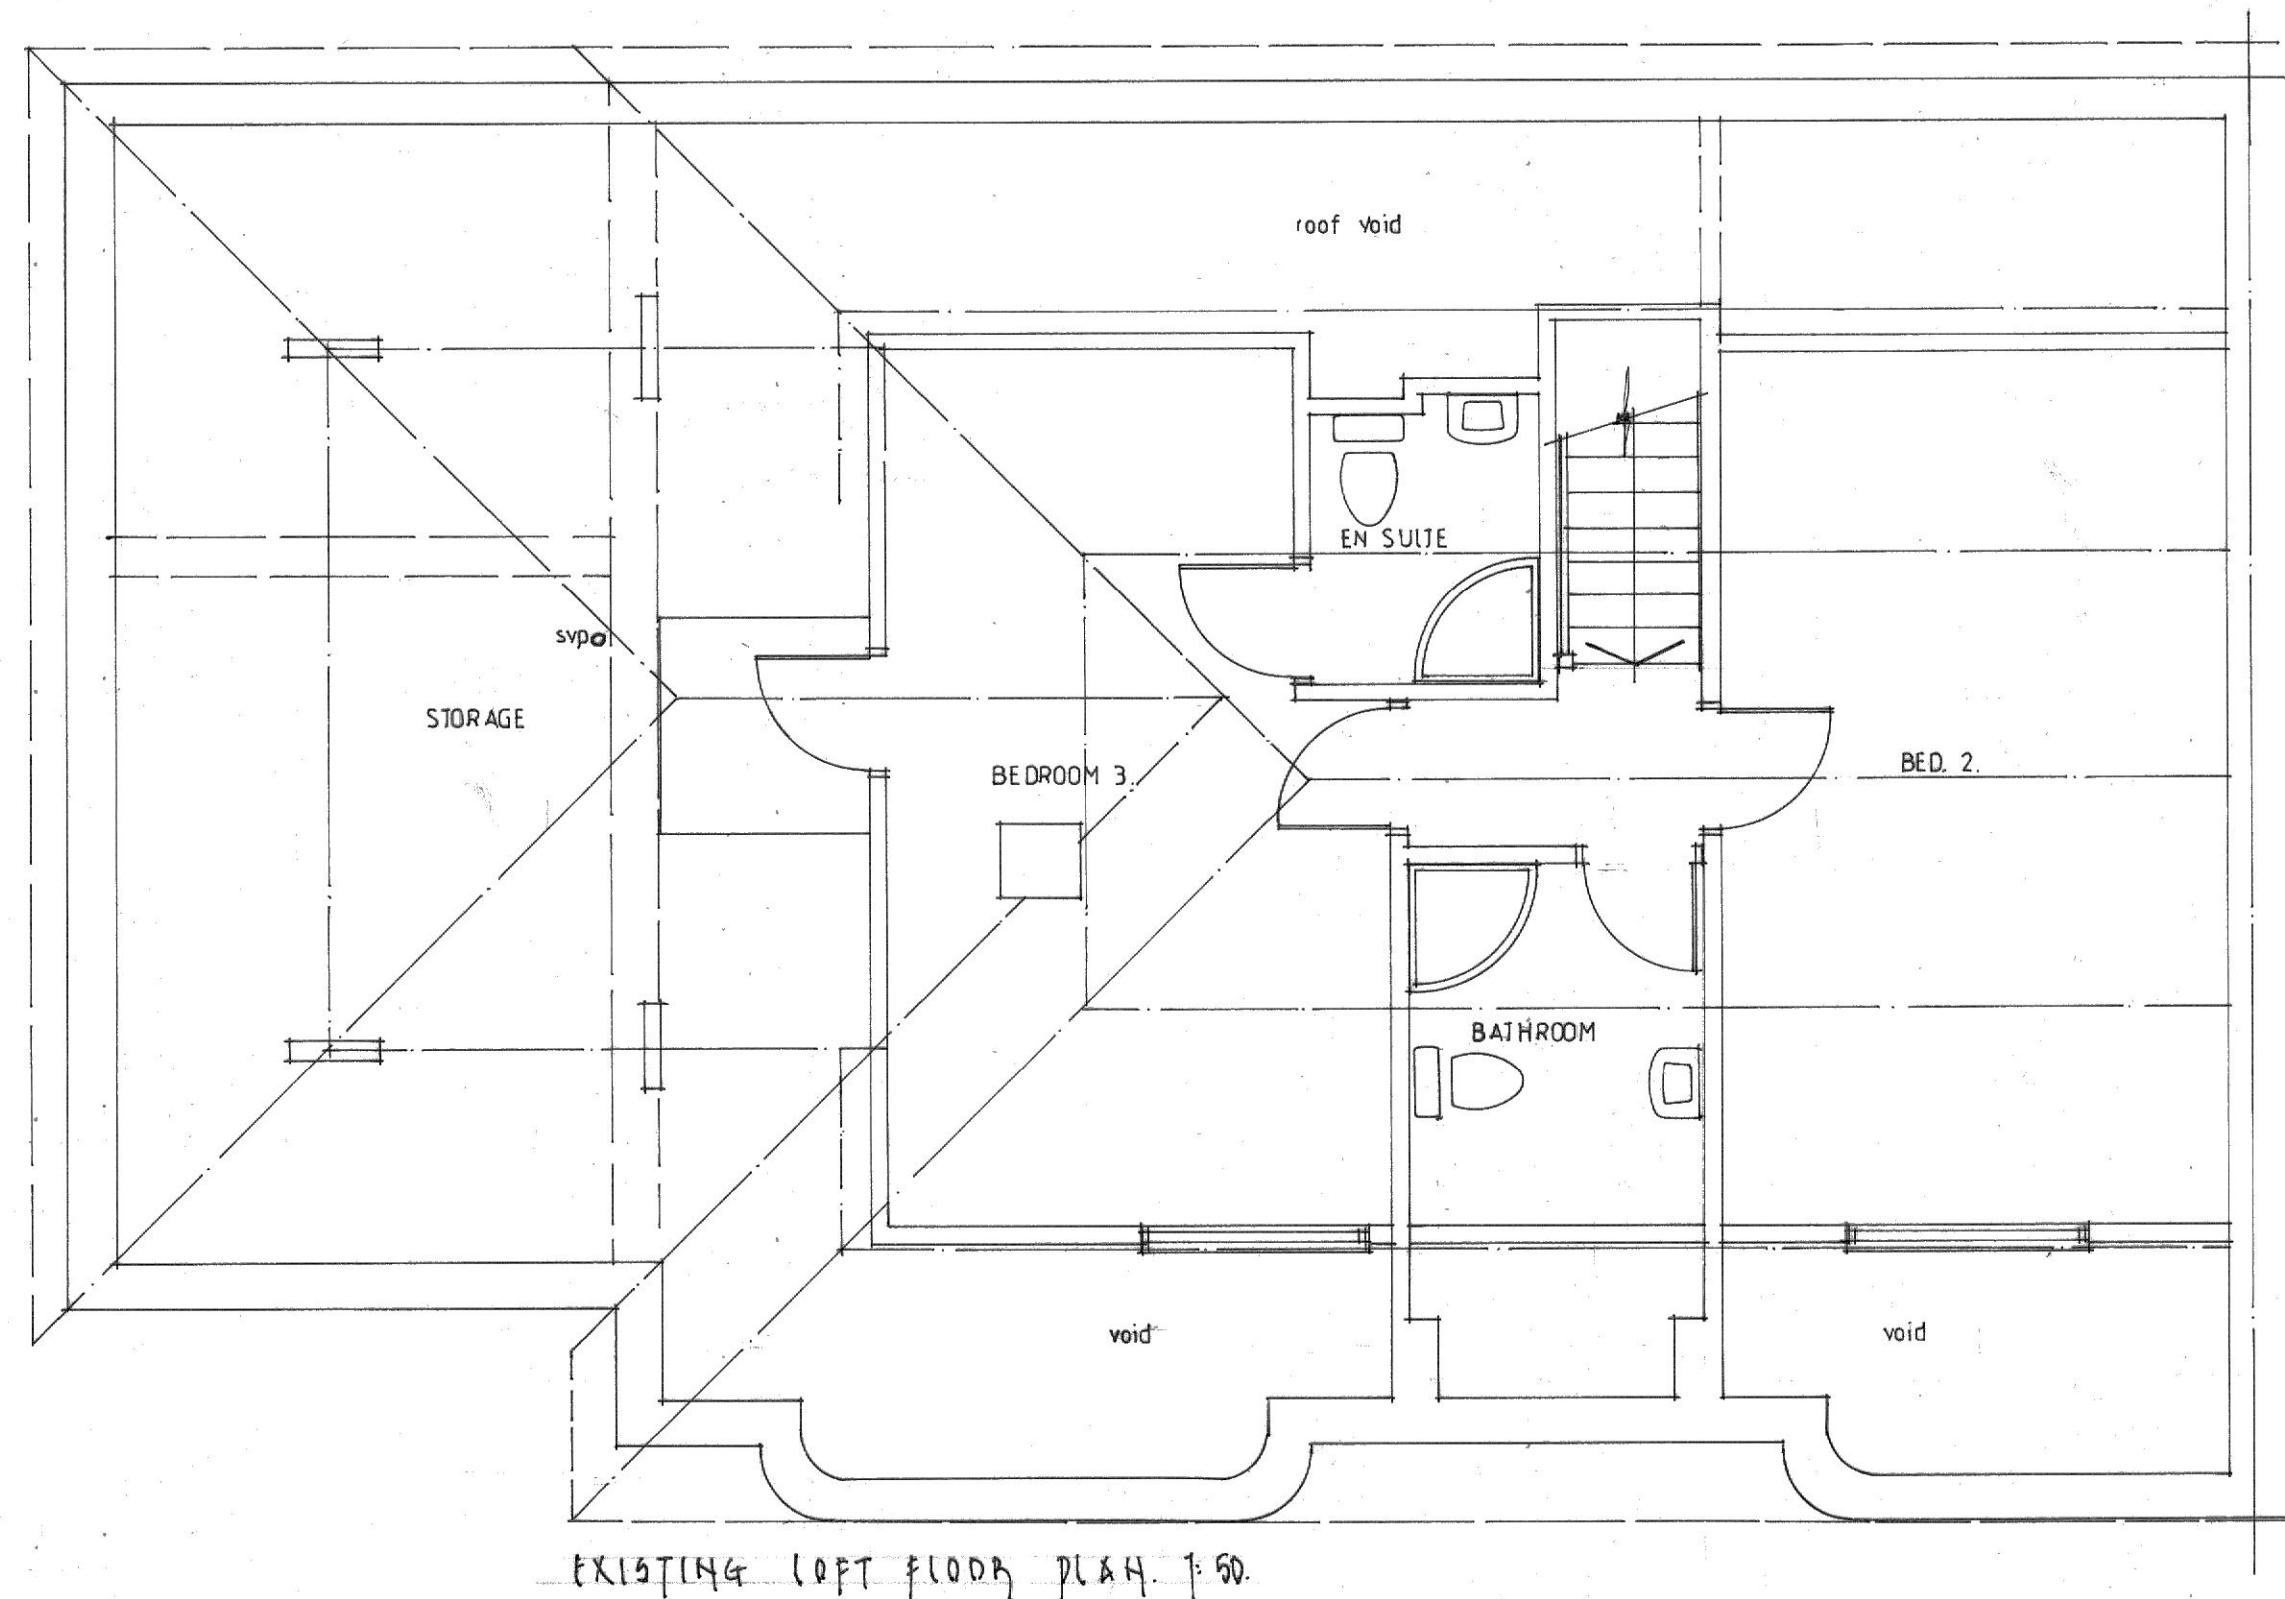

EXISTING LOFT FLOOR PLAN. 1:50.

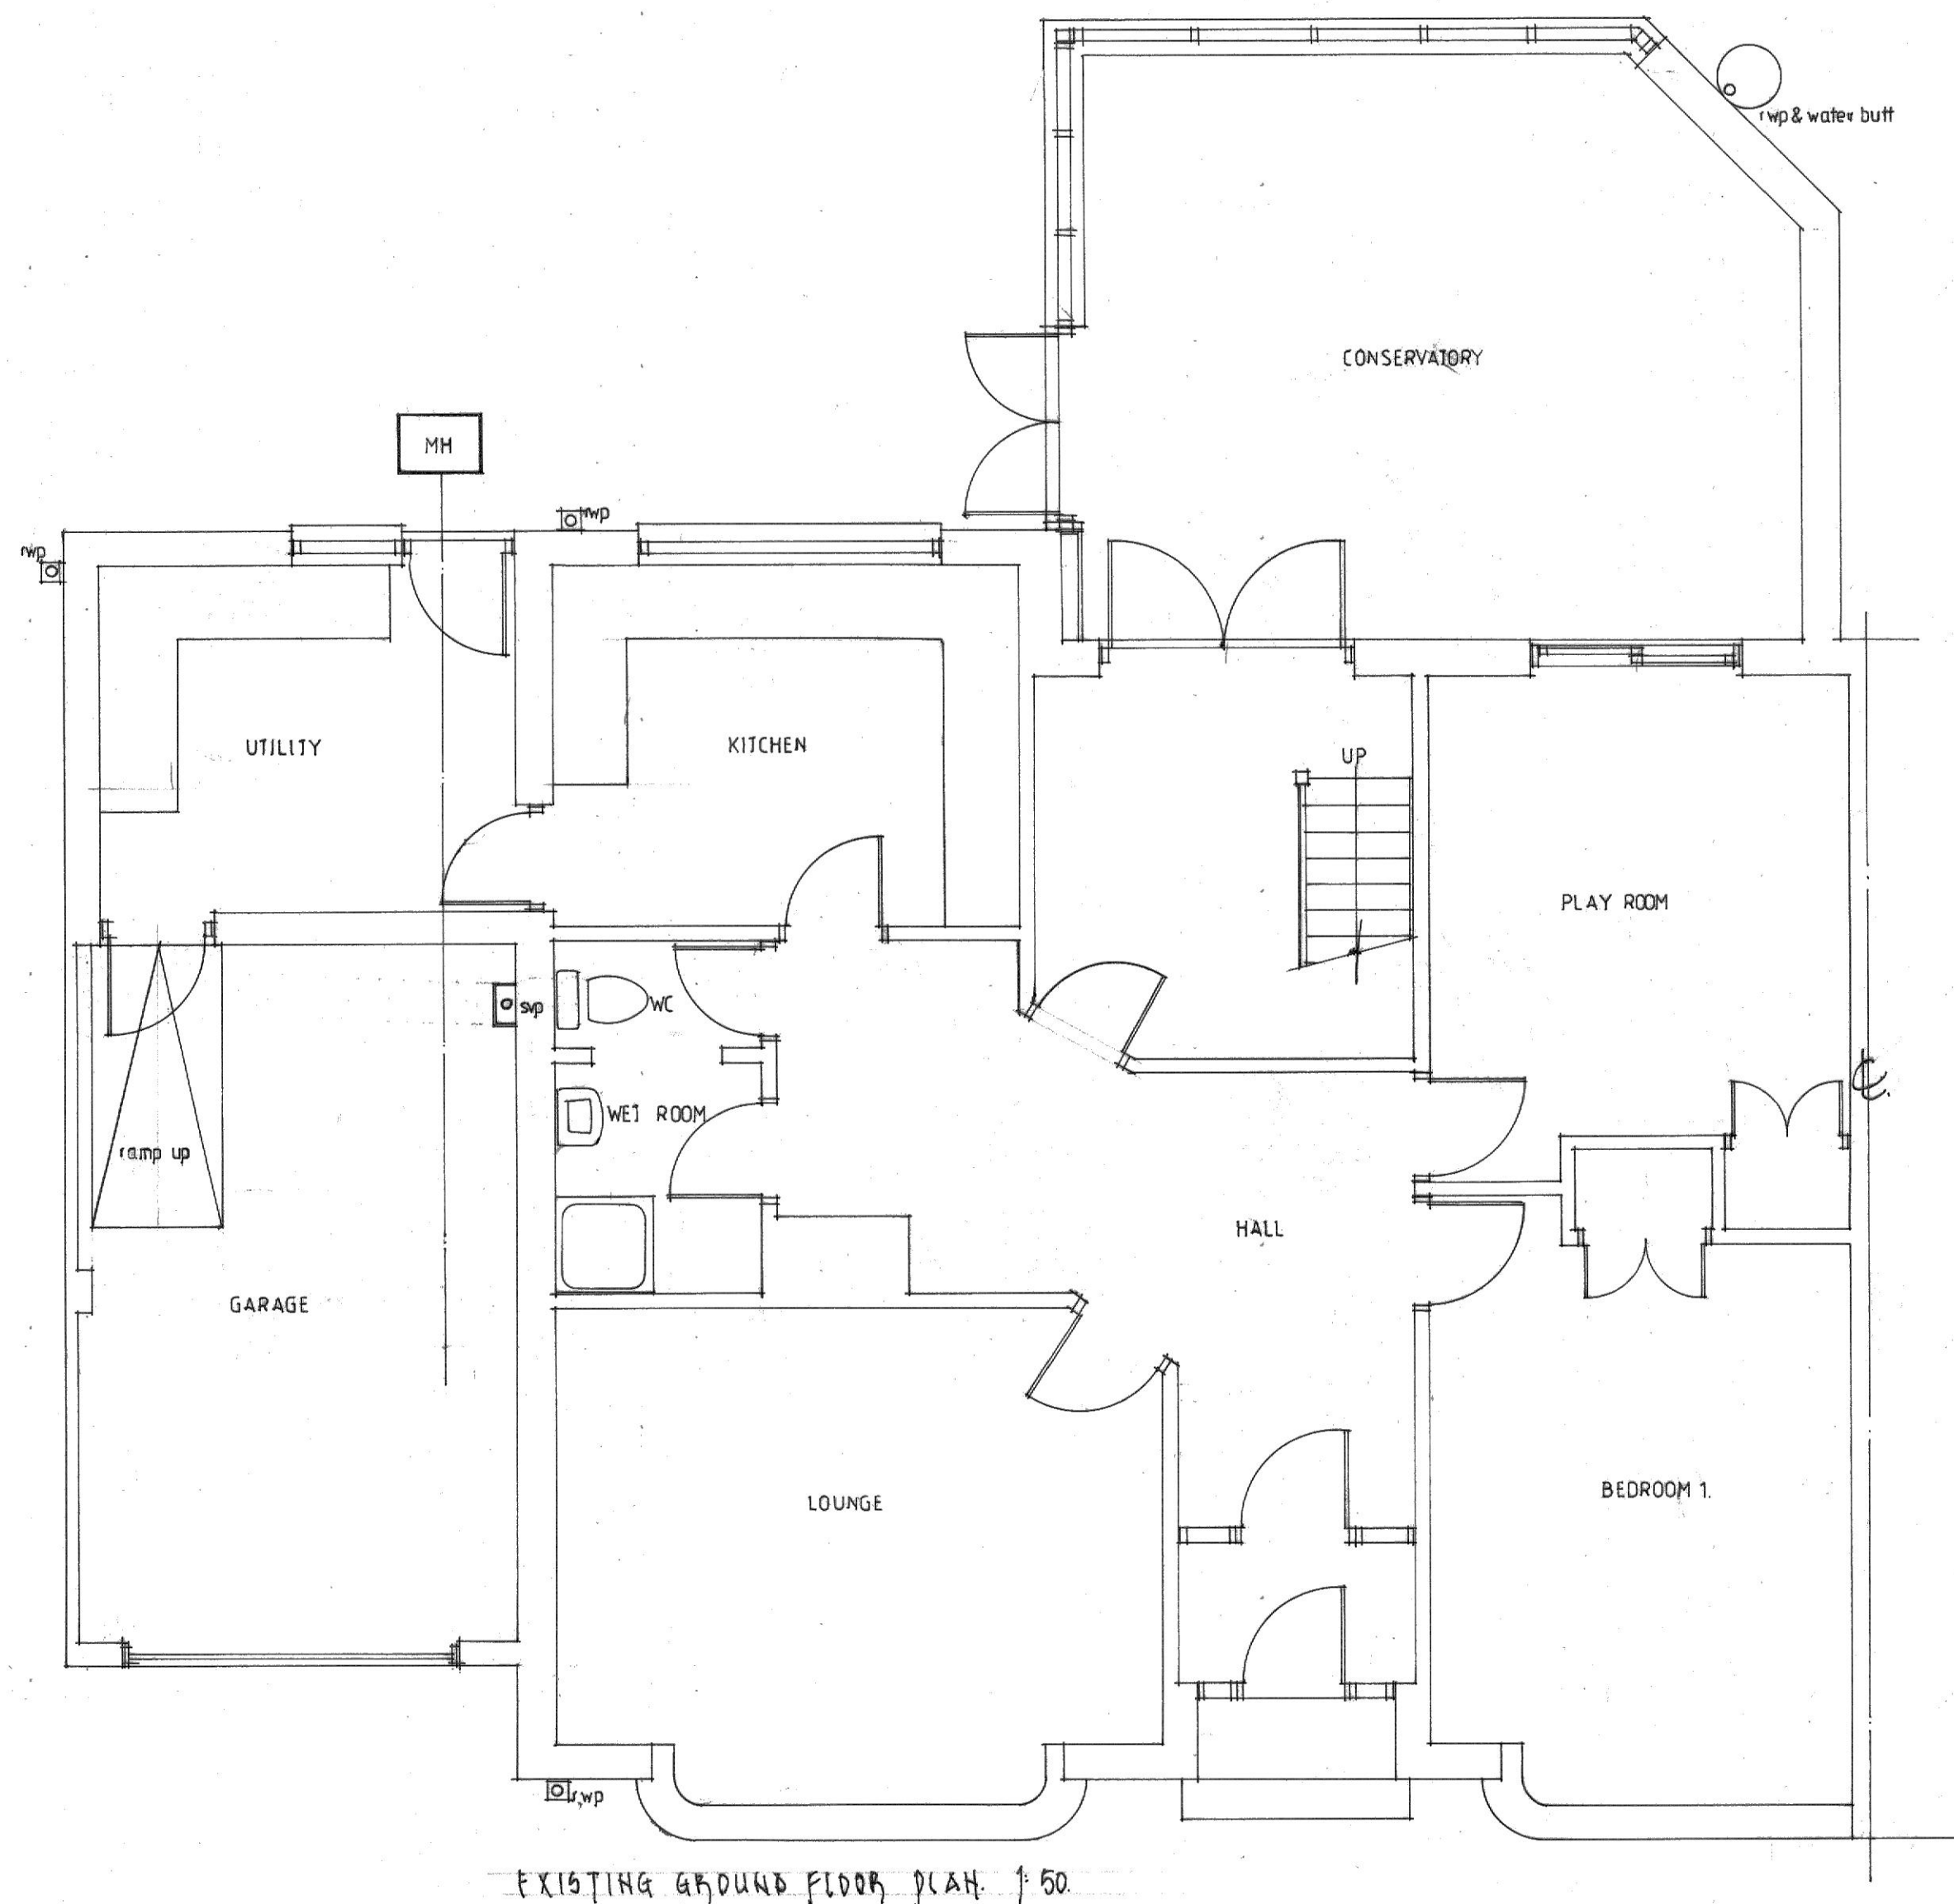


EXISTING GROUND FLOOR PLAN. 1:50.




EXISTING REAR ELEVATION. 1:100.




EXISTING SIDE ELEVATIONS. 1:100.

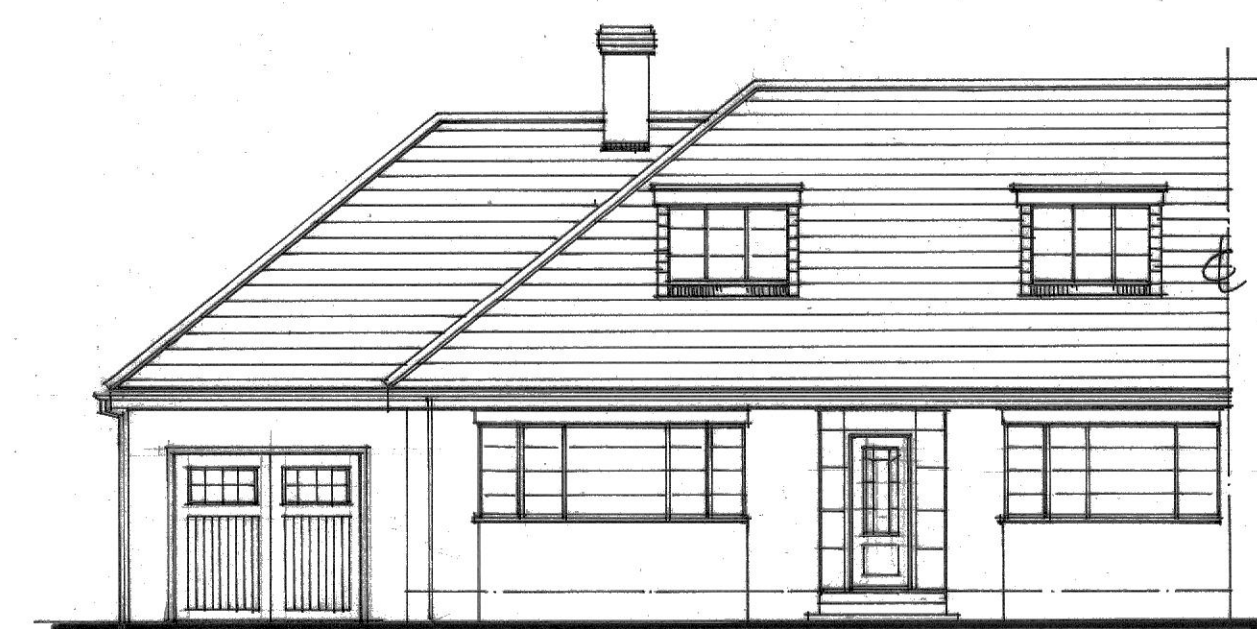

EXISTING FRONT ELEVATION. 1:100.

 

1:100 SCALE BAR.

 

1:100 SCALE BAR.

client FRANCESCO LA ROCCA 2A WEST STREET DRESCOT E34 1LQ	
project SINGLE STOREY FLAT ROOF EXTENSION TO REAR GARAGE CONVERSION & REAR DORMERS TO ROOF.	
title EXISTING PLANS & ELEVATIONS.	
scale 1:50, 1:100.	drawn 01.
date JULY 2024.	

ALL DIMENSIONS TO BE CHECKED ON SITE.
ALL ELEVATIONS OF STRUCTURE TO BE SHOWN.
FIRE RESISTING.