
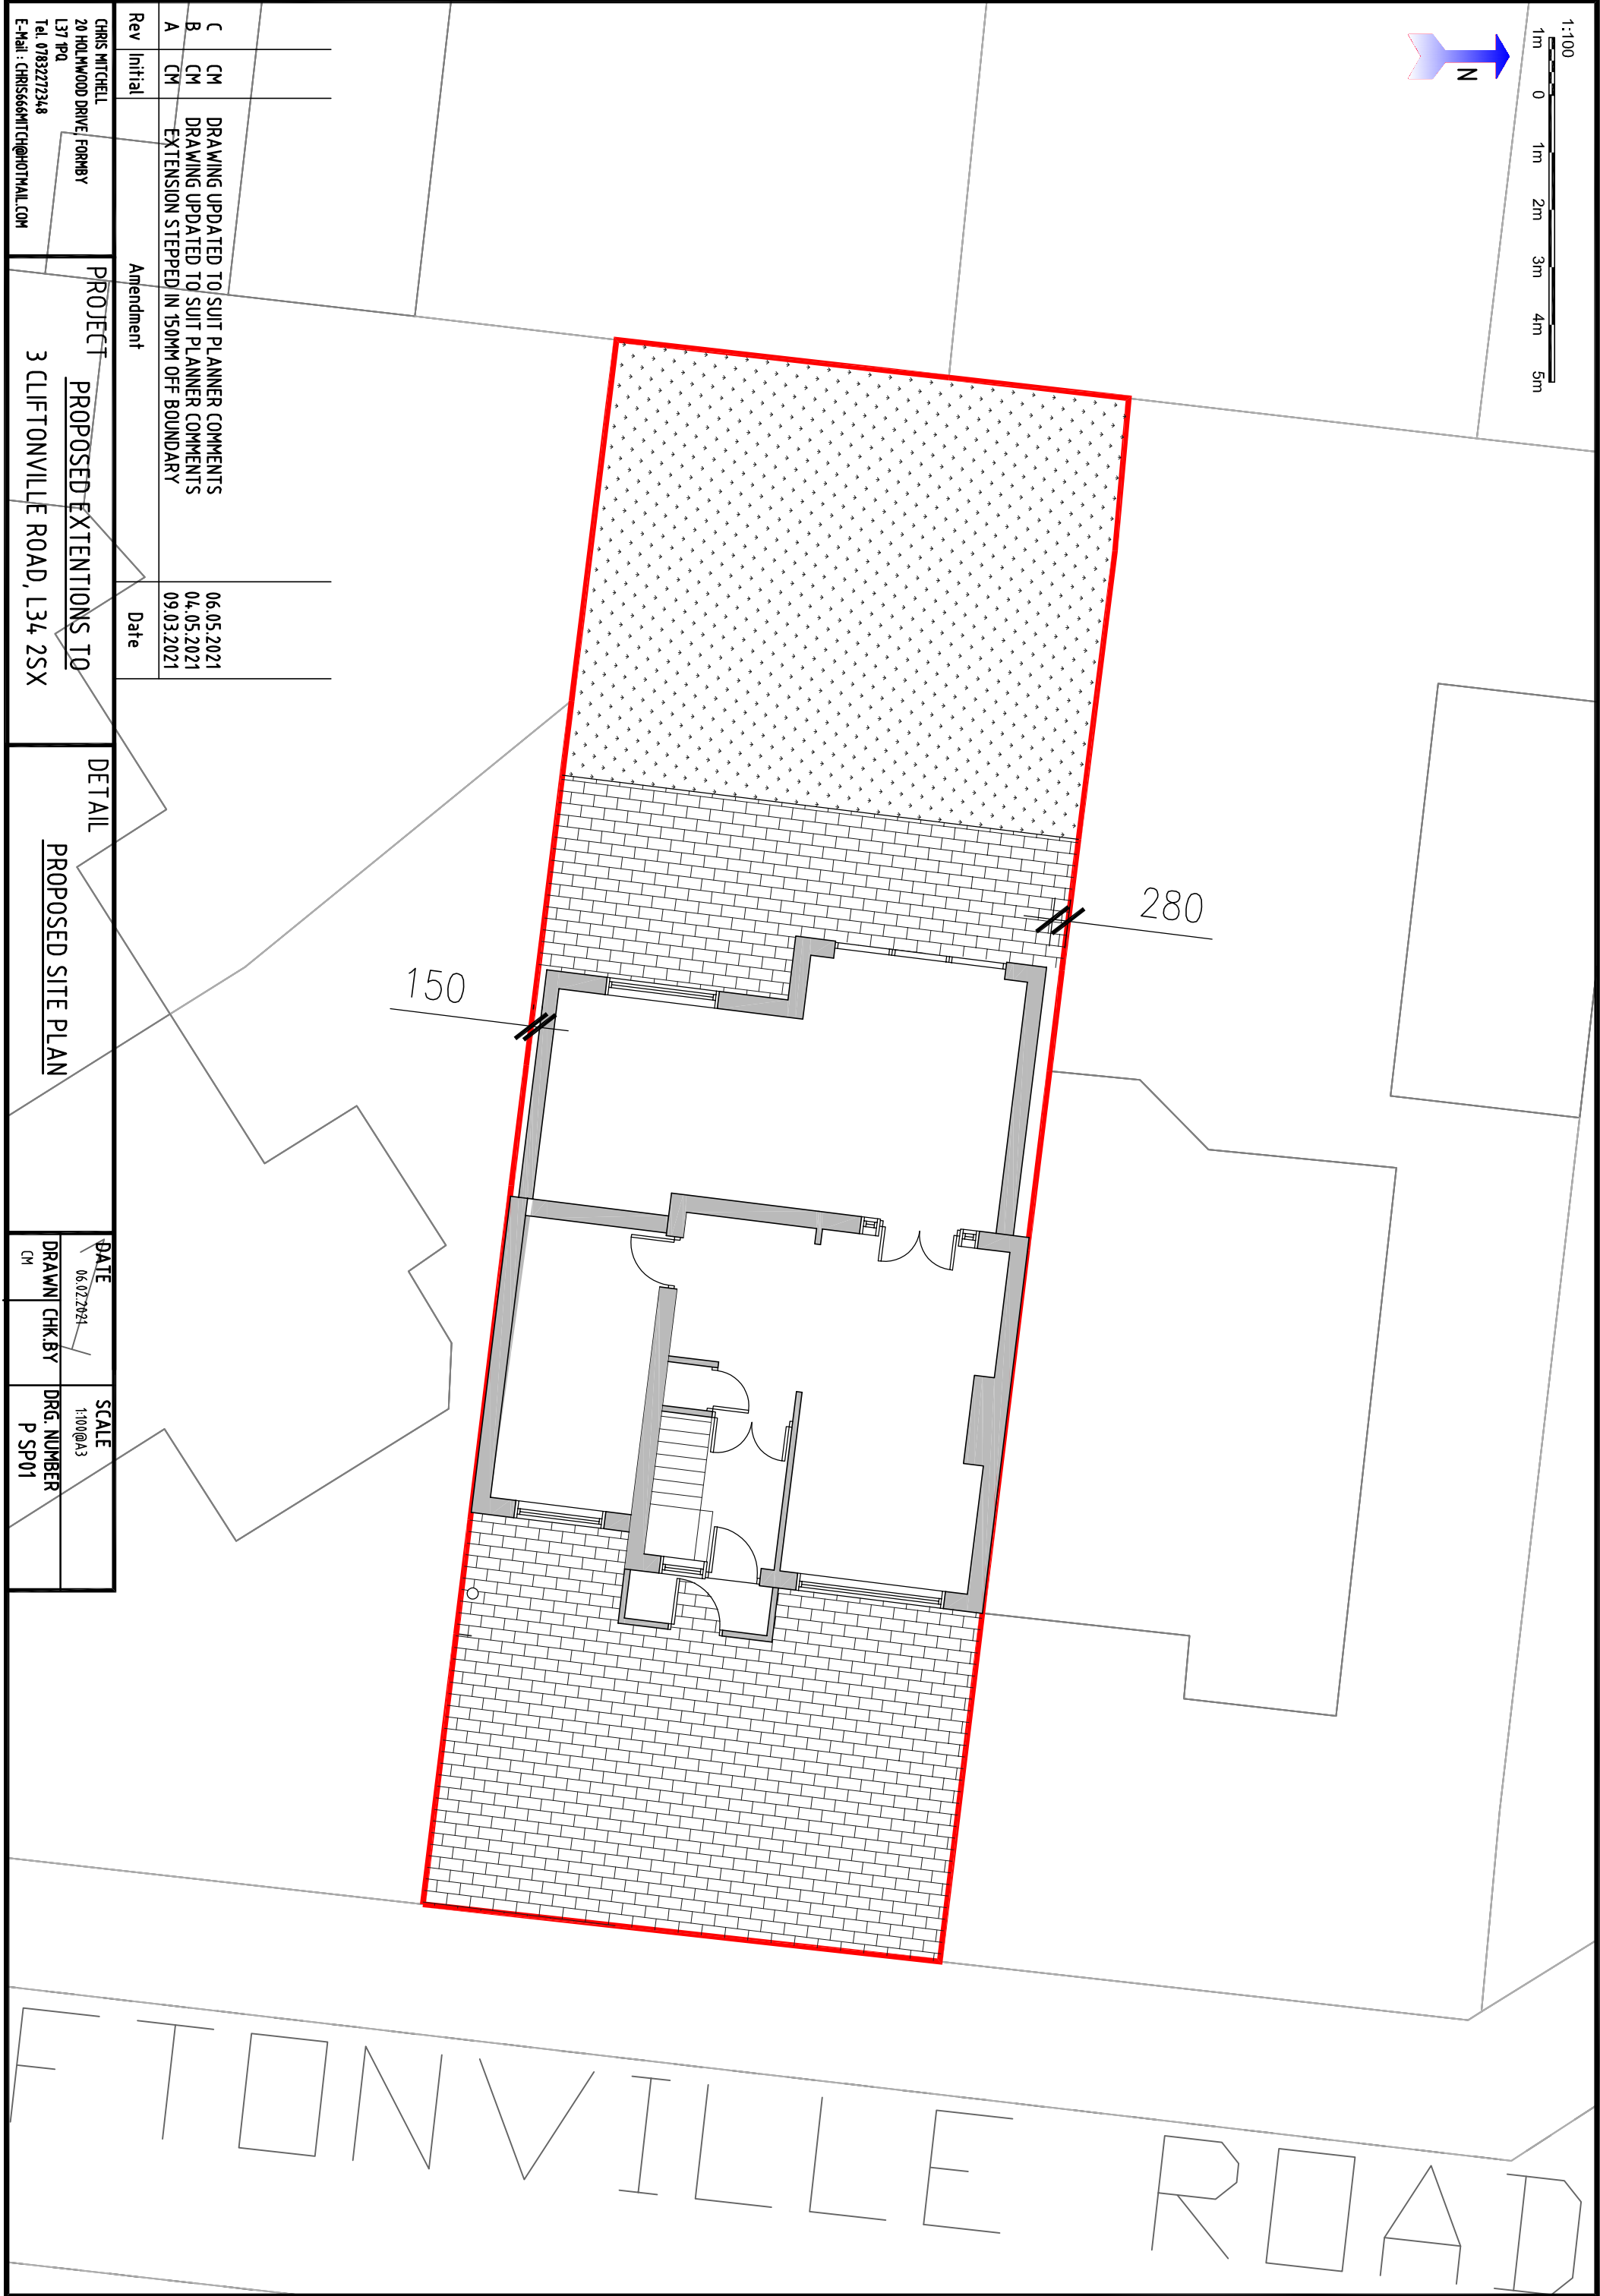


 

C	CM	DRAWING UPDATED TO SUIT PLANNER COMMENTS	06.05.2021
B	CM	DRAWING UPDATED TO SUIT PLANNER COMMENTS	04.05.2021
A	CM	EXTENSION STEPPED IN 150MM OFF BOUNDARY	09.03.2021

Rev	Initial	Amendment	Date
-----	---------	-----------	------

CHRIS MITCHELL
20 HOLMWOOD DRIVE, FORBURY
L37 9PQ
Tel. 07832272348
E-Mail: CHRIS66MITCH@HOTMAIL.COM

PROJECT
PROPOSED EXTENSIONS TO
3 CLIFTONVILLE ROAD, L34 2SX

DETAIL
PROPOSED SITE PLAN

DATE	SCALE
06.07.2021	1:100@A3
DRAWN/CHK:BY	DRG. NUMBER
CM	P SP01