



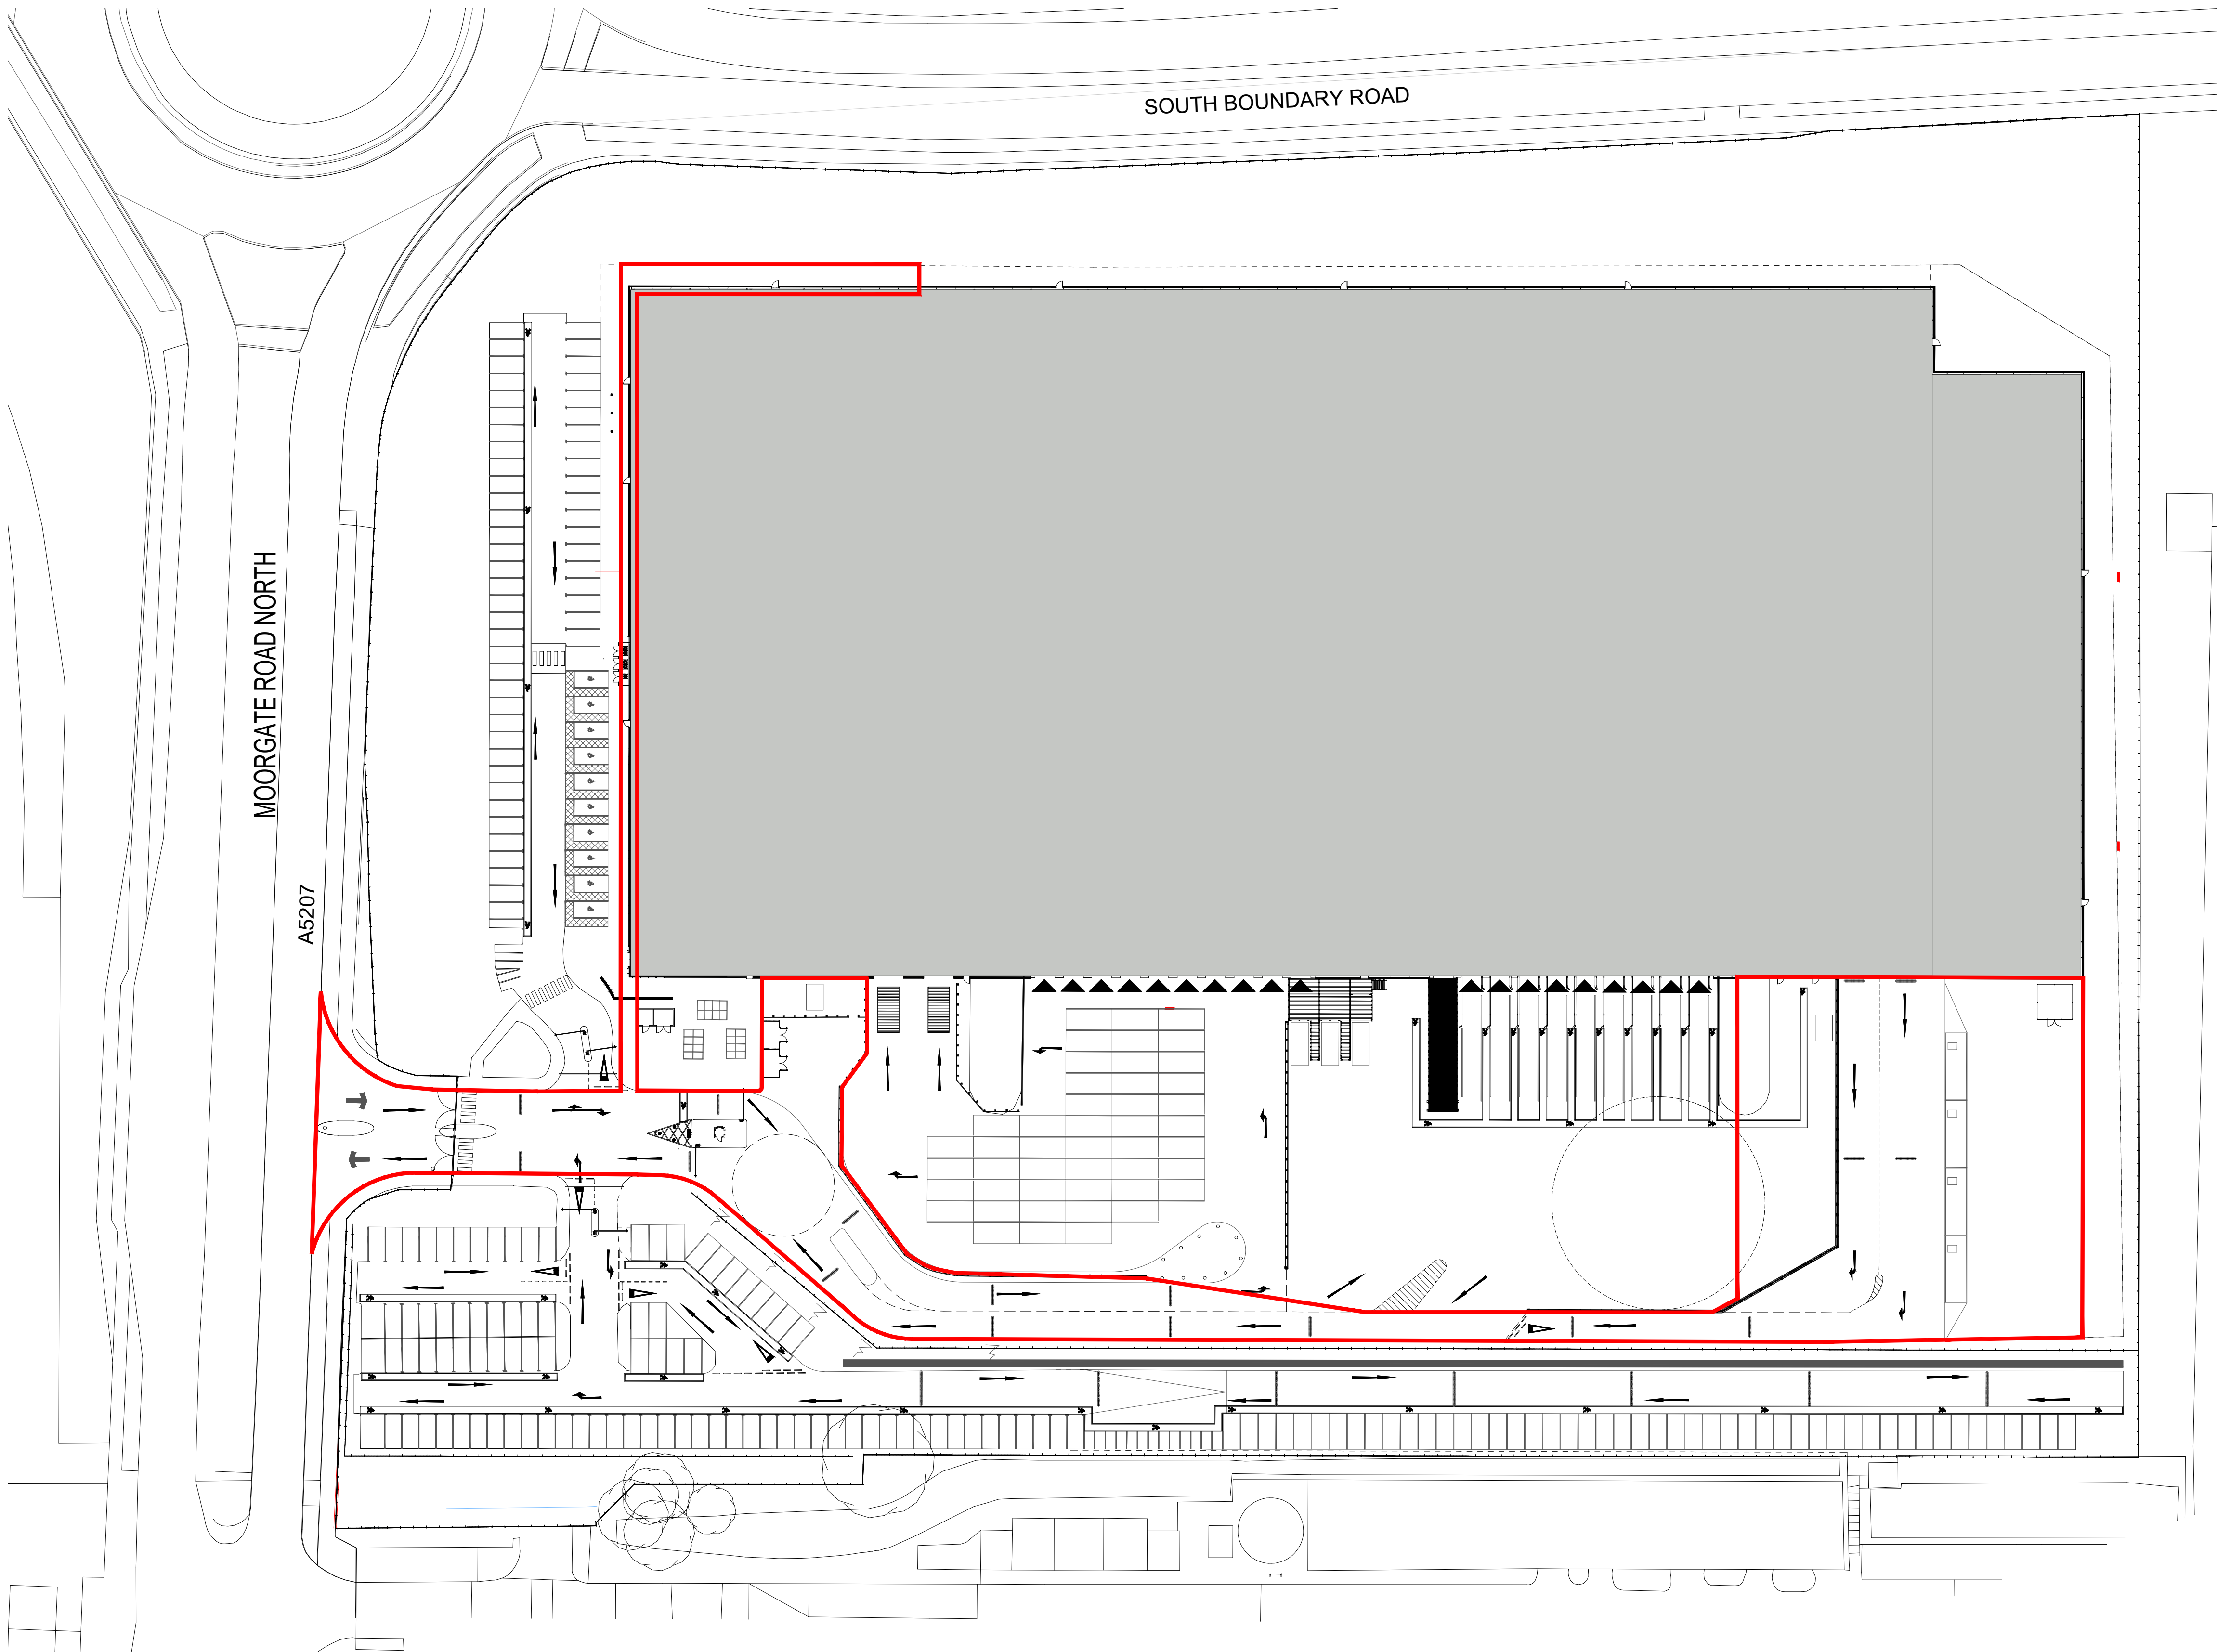

EXISTING SITE PLAN
1:500

Scale this drawing for planning purposes only
Ashton Smith to be notified of discrepancies in figured dimensions
Contractors must check all dimensions from site
This drawing is copyright and is for use on this site only
This drawing is to be used solely for information as entitled
For other information refer to the latest revision of any cross referenced drawing

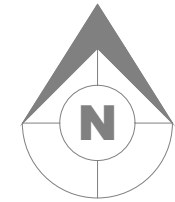

LOCATION PLAN:

NOTES:

Application Boundary Detail - 0.5171 Hectare, 5171m², 55,660ft²

P3	05/12/2025	APPLICATION BOUNDARY UPDATED.	CB	KN
P2	26/11/2025	APPLICATION BOUNDARY UPDATED.	CB	KN
P1	21/11/2025	INITIAL ISSUE	CB	KN
REV	DATE	DESCRIPTION	DRAWN BY	CHECK BY
REVISIONS				

PROJECT TITLE				
SITE ALTERATIONS				
F4FM+M6				
Liverpool L33 7RX				
DRAWING TITLE				
Existing Site Plan				
RIBA STAGE	STATUS		DRAWN BY	CHECKED BY
N/A	PLANNING		CB	KN
SHEET	SCALE	DATE	SUITABILITY	REVISION
A1	1 : 500	31/10/2025	S3	P03
DRAWING NO.				
25108 - ASA - 00 - EX.SI - D - A - 0002_ (S3 - P03)				

CLIENT	
AshtonSmith Beyond Design	
Ashton Smith, Belvedere House, 2 Victoria Avenue, Harrogate, North Yorkshire, HG1 1EL Tel: 01433 520883 Fax: 01433 505104 www.ashtonsmith.co.uk	

JOB NO. 25108