
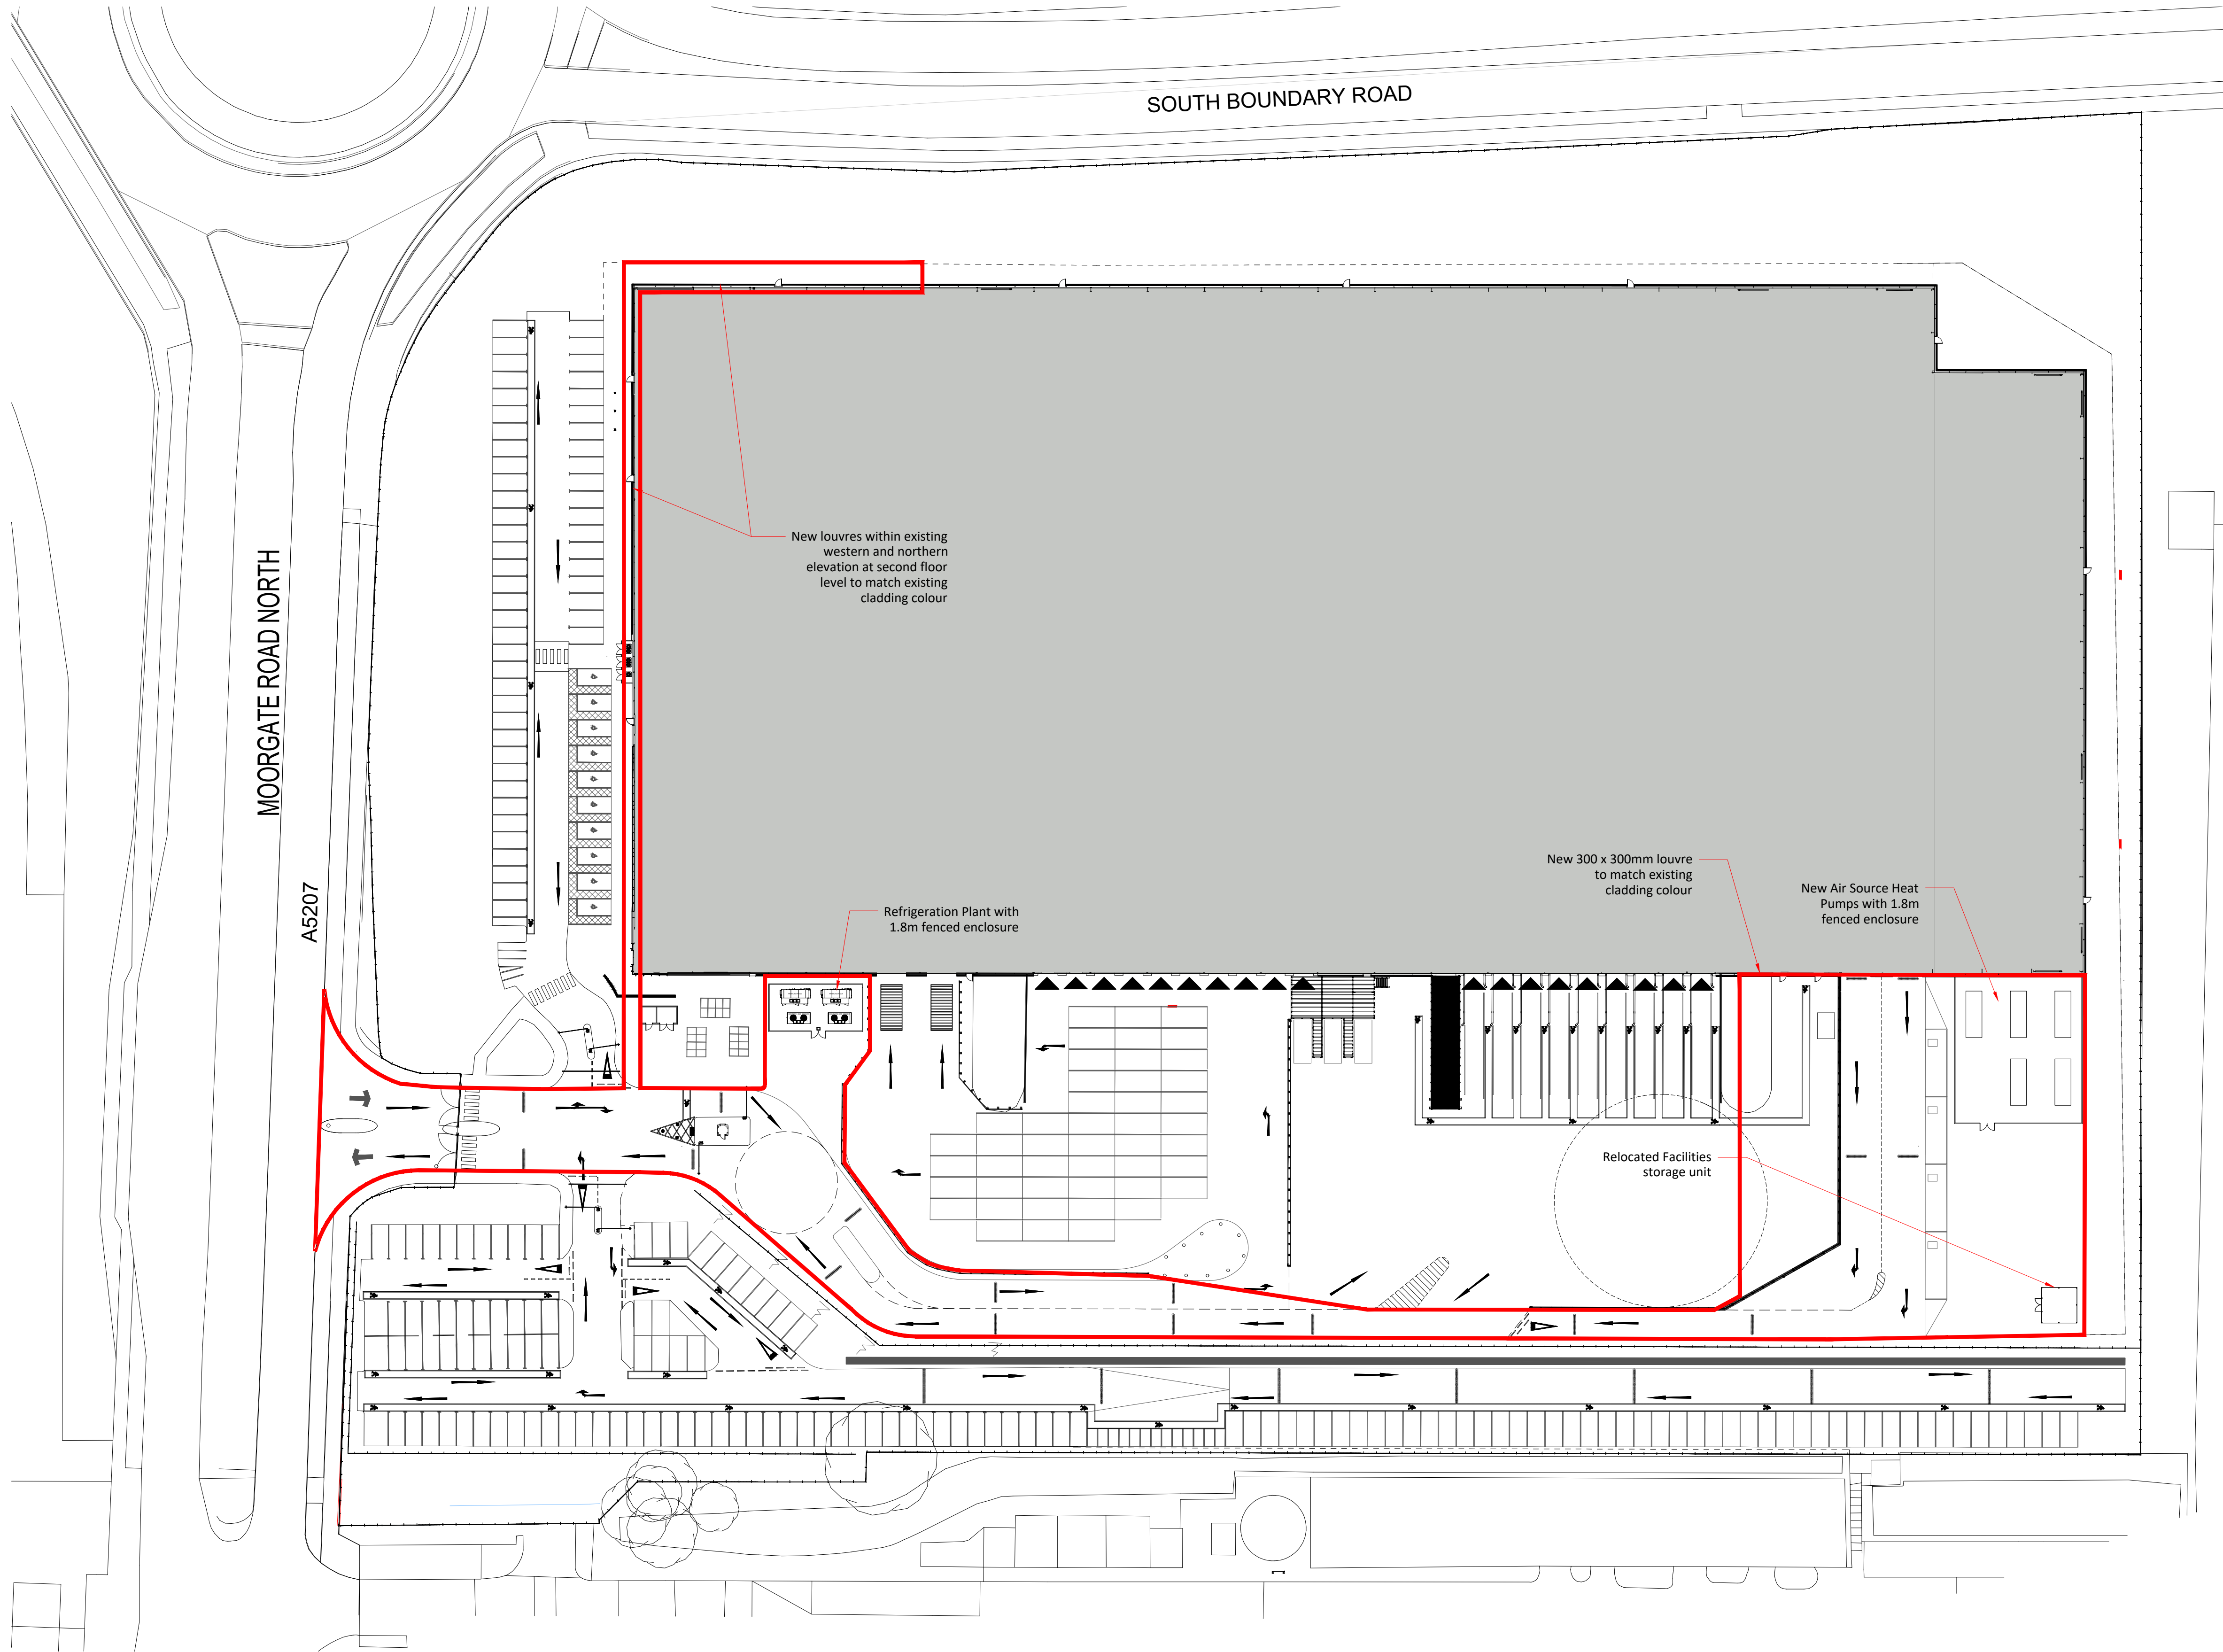
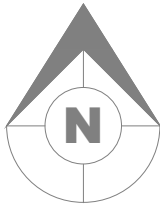


 

 **PROPOSED SITE PLAN**
1:500

LOCATION PLAN:

NOTES:

 Application Boundary Detail - 0.5171 Hectare, 5171m², 55,660ft²

REV	DATE	DESCRIPTION	DRAWN BY	CHECK BY
P5	09/12/2025	ANNOTATION UPDATED.	CB	KN
P4	05/12/2025	APPLICATION BOUNDARY UPDATED.	CB	KN
P3	02/12/2025	APPLICATION BOUNDARY UPDATED.	CB	KN
P2	26/11/2025	SPRINKLER TANK AND PUMP HOUSE REMOVED. NEW ASHP ADDED.	CB	KN
P1	12/11/2025	INITIAL ISSUE	CB	KN
REV	DATE	DESCRIPTION	DRAWN BY	CHECK BY
REVISIONS				

PROJECT TITLE					
SITE ALTERATIONS					
F4FM+M6					
Liverpool L33 7RX					
DRAWING TITLE					
Proposed Site Plan					
RIBA STAGE		STATUS		DRAWN BY	CHECKED BY
N/A		PLANNING		CB	KN
SHEET	SCALE	DATE	SUITABILITY	REVISION	
A1	1 : 500	31/10/2025	S3	P05	
DRAWING NO.					
25108 - ASA - 00 - EX.SI - D - A - 0003 _ (S3 - P05)					

CLIENT	
	
Ashton Smith, Belvedere House, 2 Victoria Avenue, Harrogate, North Yorkshire, HG1 3EL Tel: 01423 522882 Fax: 01423 565104 www.ashtonsmith.co.uk	

Scale this drawing for planning purposes only.
Ashton Smith to be notified of discrepancies in figured dimensions.
Contractors must check all dimensions from site.
This drawing is copyright and is for use on this site only.
This drawing is to be used solely for information as entitled.
For other information refer to the latest revision of any cross referenced drawing.

