


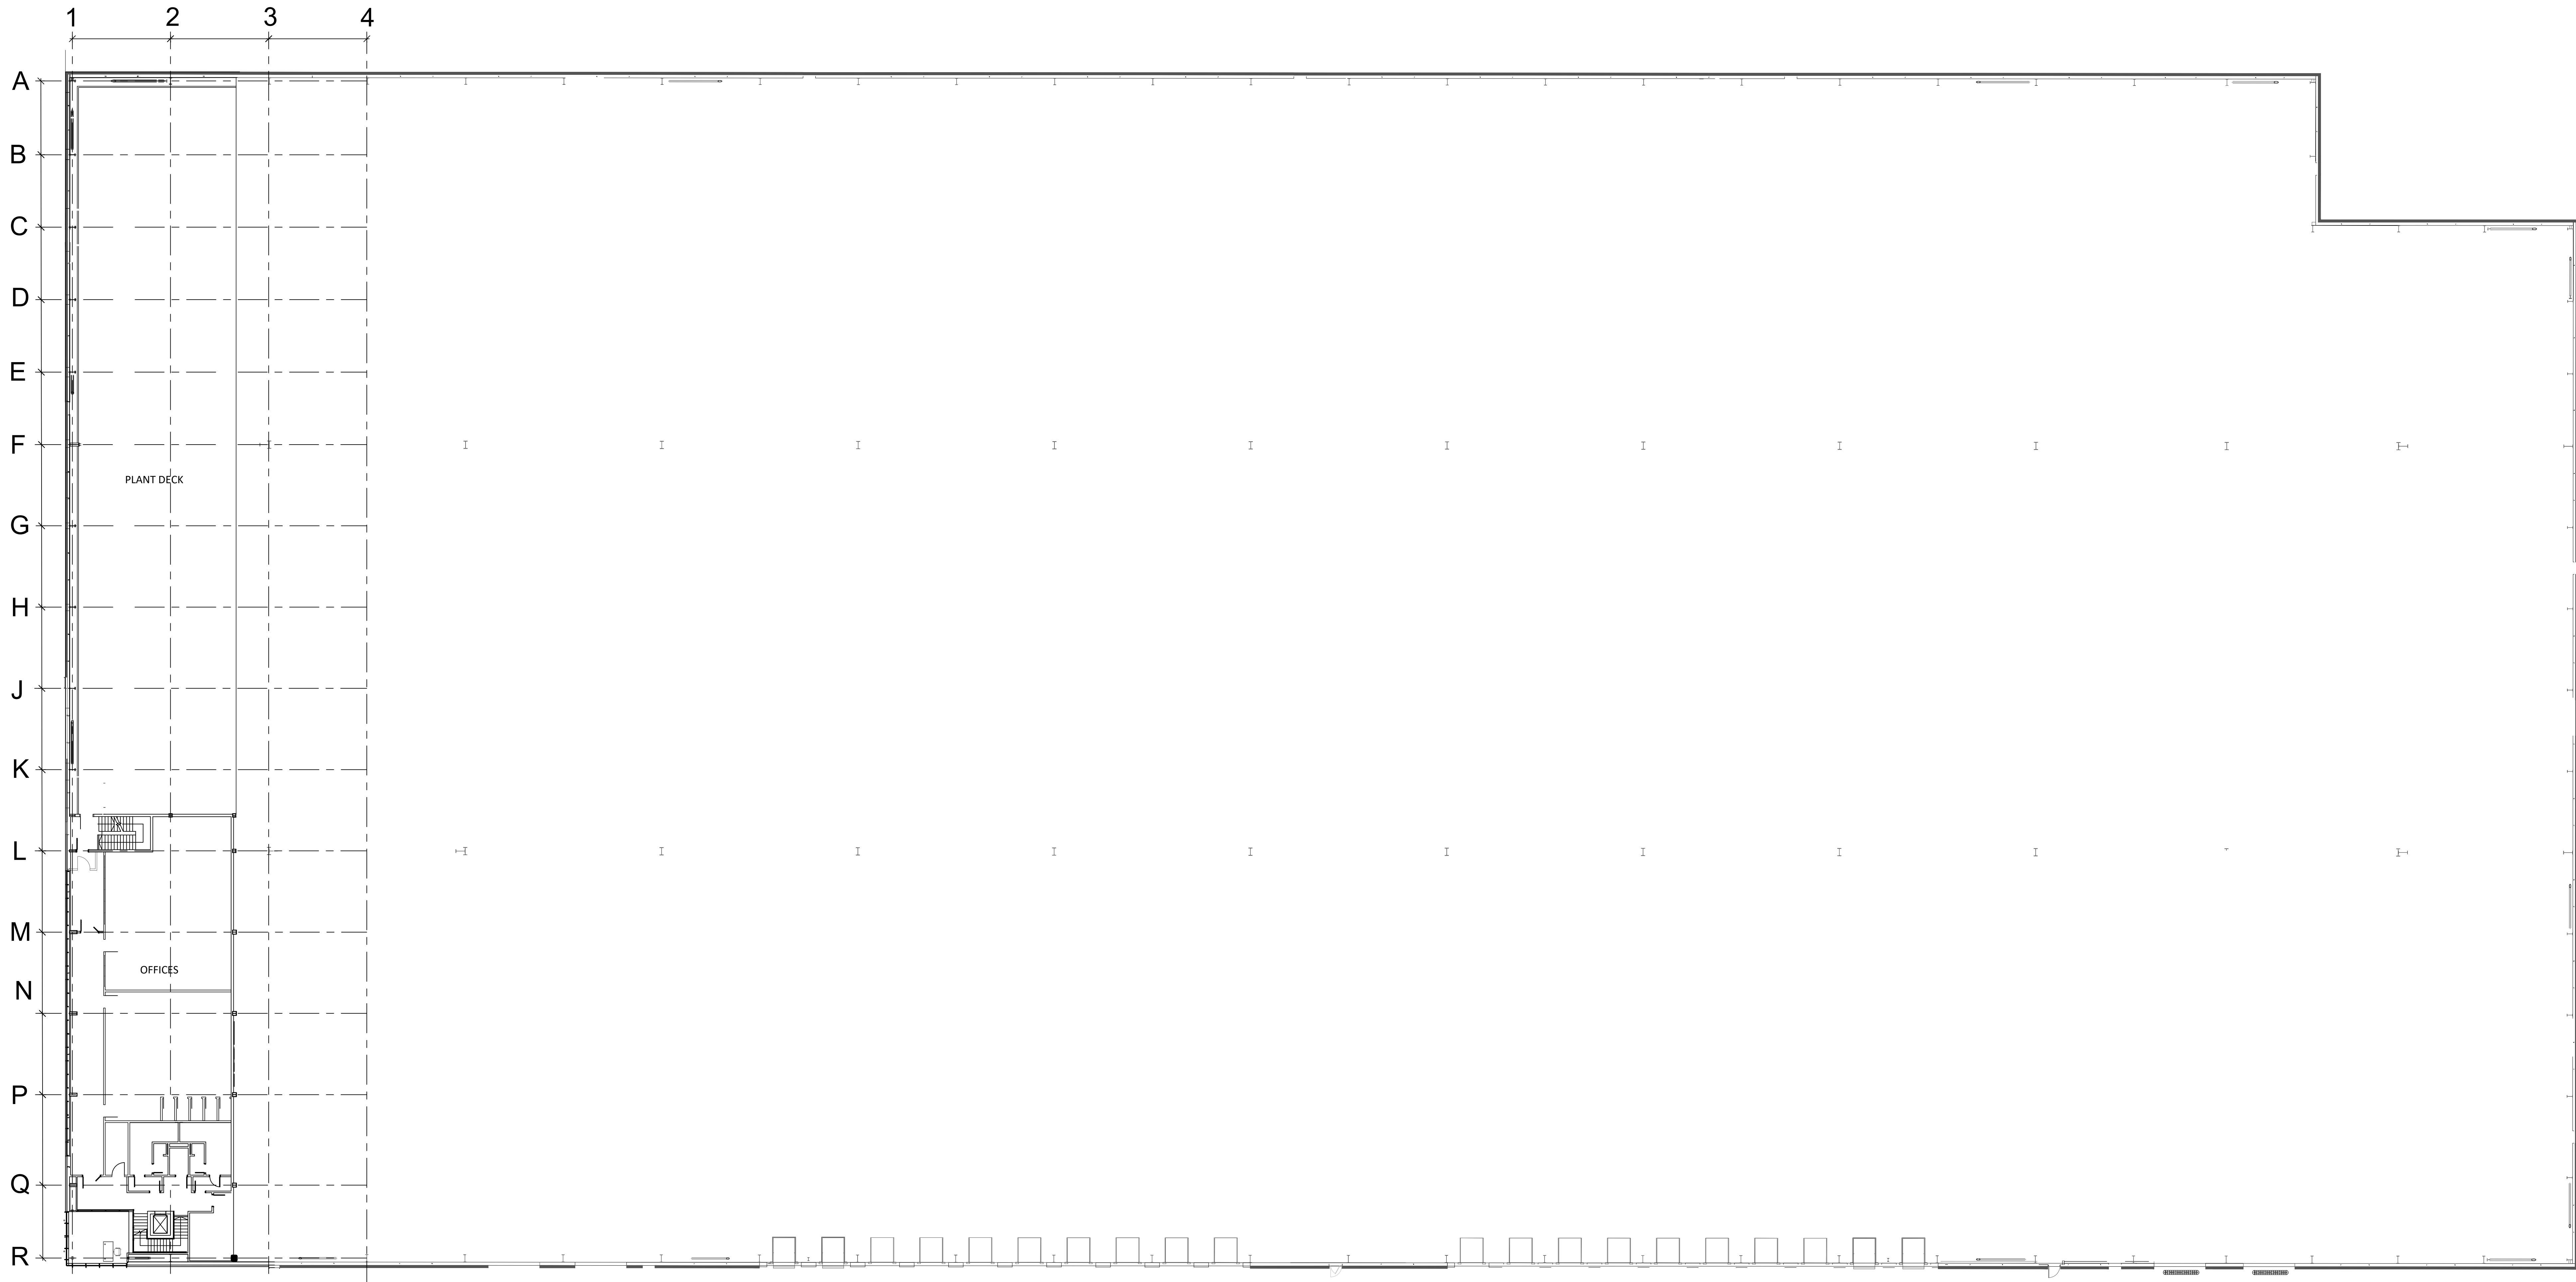

EXISTING SECOND FLOOR PLAN
1:200

Scale this drawing for planning purposes only.
Ashton Smith to be notified of discrepancies in figure dimensions.
Construction must check all dimensions from site.
This drawing is copyright and is for use on this site only.
This drawing is to be used solely for information as entitled.
For other information refer to the latest revision of any cross referenced drawing.



LOCATION PLAN:

NOTES:

REV	DATE	DESCRIPTION

PROJECT TITLE			
SITE ALTERATIONS			
FARM-M6			
Liverpool L33 78X			
DRAWING TITLE			
Existing Second Floor Plan			
AREA	STATUS	DRAWN BY	CHECKED BY
N/A	PLANNING	CB	KN
SHEET	SCALE	DATE	REVISION
A0	1 : 200	28/11/2025	S3 P01
DRAWING NO.			
25108 - ASA - 00 - ZZ.01 - D - A - 0006 _ (S3 - P01)			

CLIENT	
AshtonSmith Beyond Design	
Ashton Smith, Belvedere House, 2 Victoria Avenue, Nottingham, North Nottingham, NG1 1EL Tel: 0115 9510000 Fax: 0115 9510000 www.ashtonsmith.co.uk	