


SOUTH ELEVATION
1:200

PROPOSED REFRIGERATION
EQUIPMENT WITHIN A 1.8m
FENCED ENCLOSURE


PROPOSED 300x300mm LOUVRE WITH
FINISH TO MATCH EXISTING CLADDING

PROPOSED ASHP WITHIN A
1.8m FENCED ENCLOSURE

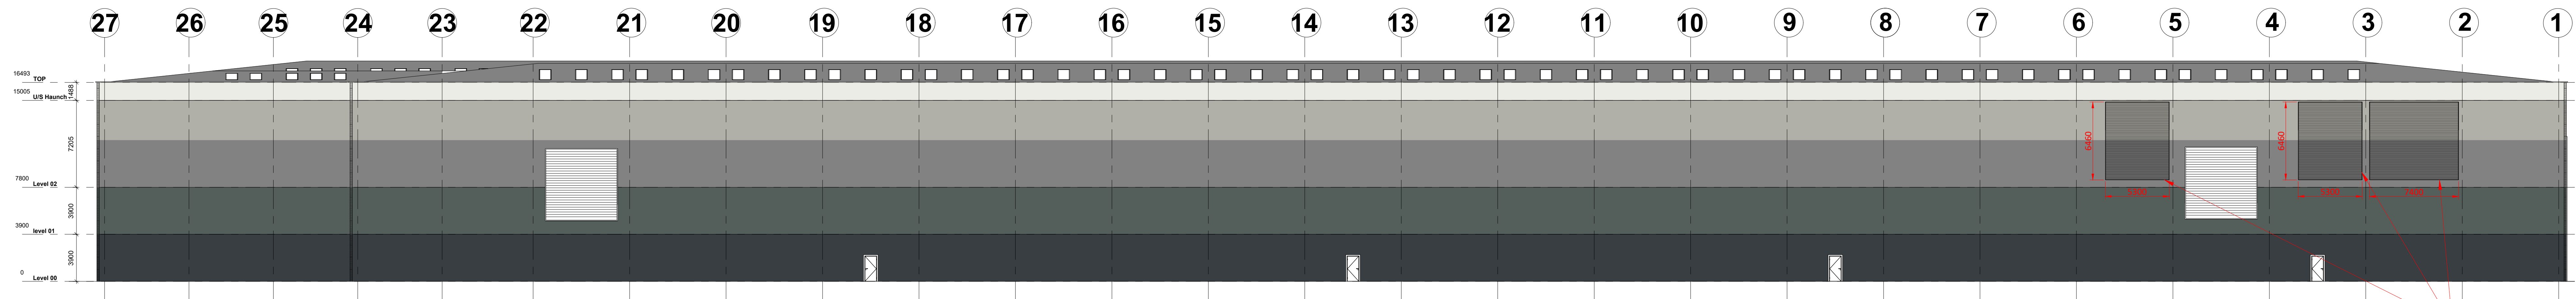

NORTH ELEVATION
1:200


NEW VENTILATION LOUVRES TO
COMPLY WITH MECHANICAL SPECIALIST
DESIGN AND FINISH TO MATCH
EXISTING CLADDING

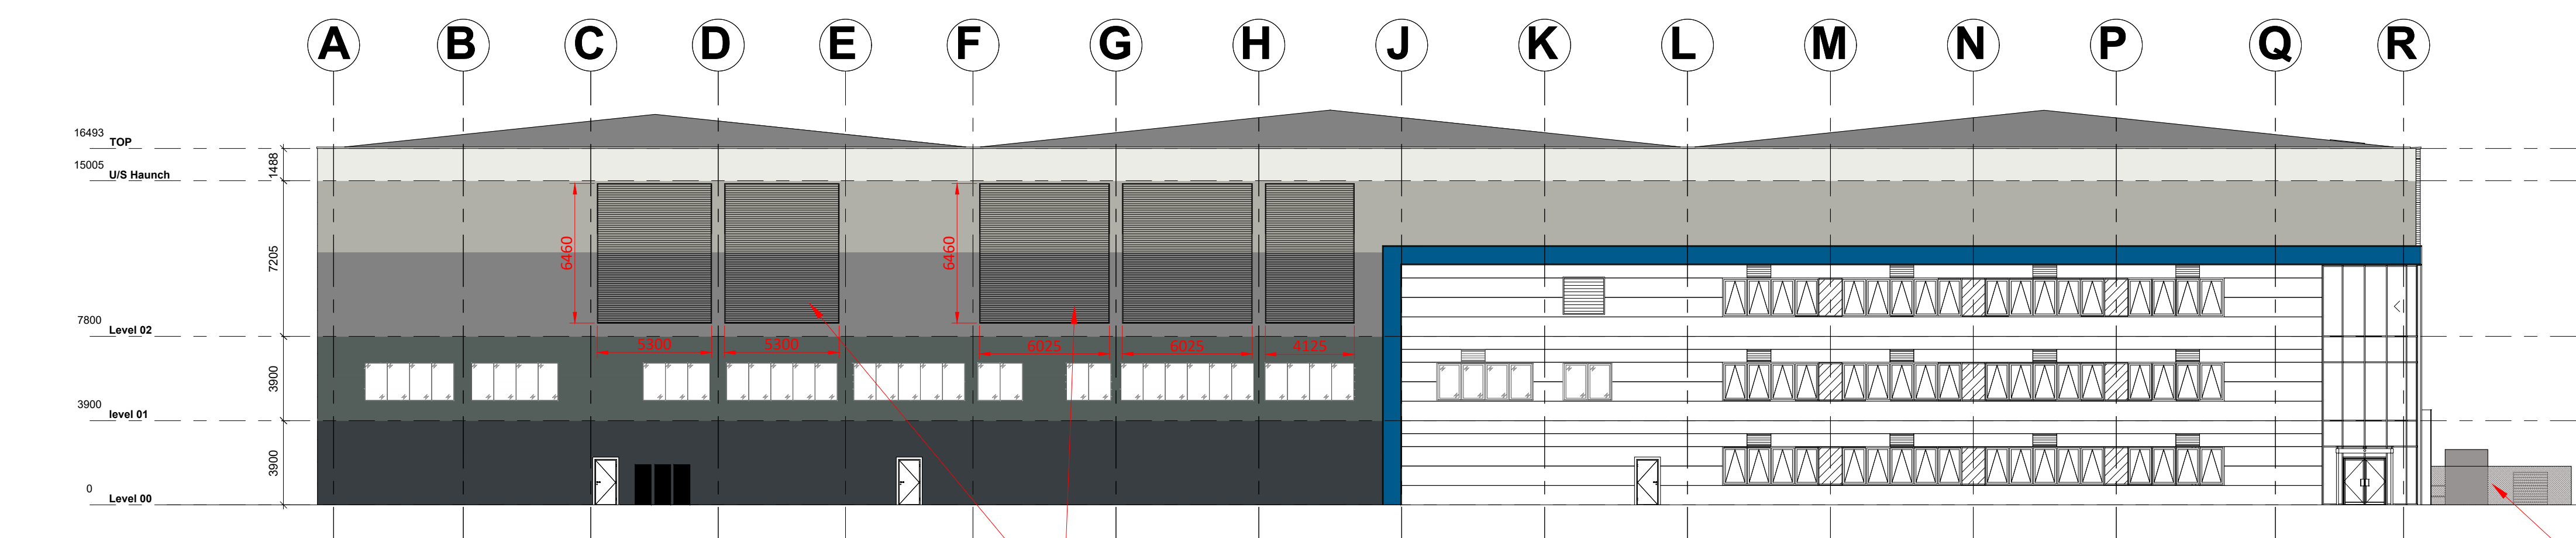

WEST ELEVATION
1:200

NEW VENTILATION LOUVRES TO
COMPLY WITH MECHANICAL SPECIALIST
DESIGN AND FINISH TO MATCH
EXISTING CLADDING

PROPOSED REFRIGERATION
EQUIPMENT WITHIN A 1.8m
FENCED ENCLOSURE

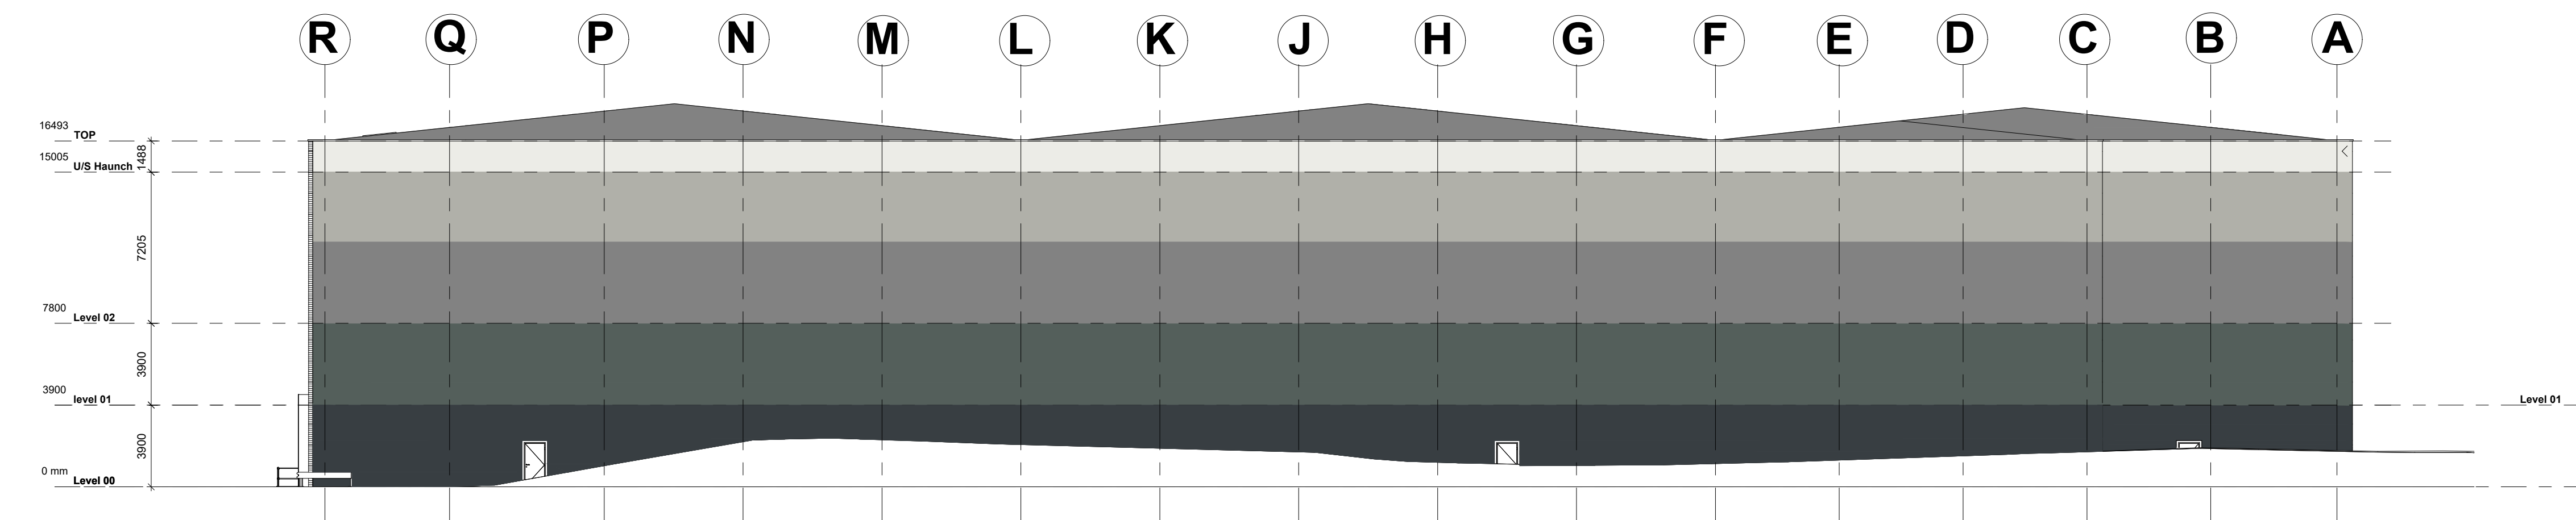

EAST ELEVATION
1:200

Scale this drawing for planning purposes only.
Ashton Smith to be notified of discrepancies in figure dimensions.
Construction must check all dimensions from site.
This drawing is copyright and for use on this site only.
This drawing is to be used solely for information as entitled.
For other information refer to the latest revision of any cross referenced drawing.



LOCATION PLAN:

NOTES:

REV	DATE	DESCRIPTION	DRAWN BY	CHECKED BY
1	20/12/2025	PROPOSED BUILDING LOUVRE ADDED	CB	KN
2	20/12/2025	EXTERNAL PLANT ELEVATED PROPOSED BUILDING LOUVRE ADDED	CB	KN
3	31/10/2025	REVISION	CB	KN

PROJECT TITLE		STATUS		DRAWN BY		CHECKED BY	
SITE ALTERATIONS		N/A		CB		KN	
FARM-M6		PLANNING		CB		KN	
Liverpool L33 7RX		SCALE		DATE		REVISION	
DRAWING TITLE		1:200		31/10/2025		S3 P03	
DRAWING NO.		25108 - ASA - ZZ - ZZ ZZ - D - A - 0009		(S3 - P03)			

CLIENT	
AshtonSmith Beyond Design	
Ashton Smith, Belvedere House, 2 Victoria Avenue, Harrogate, North Yorkshire, HG1 1EL Tel: 01423 528861 Fax: 01423 528862 www.ashtonsmith.co.uk	