




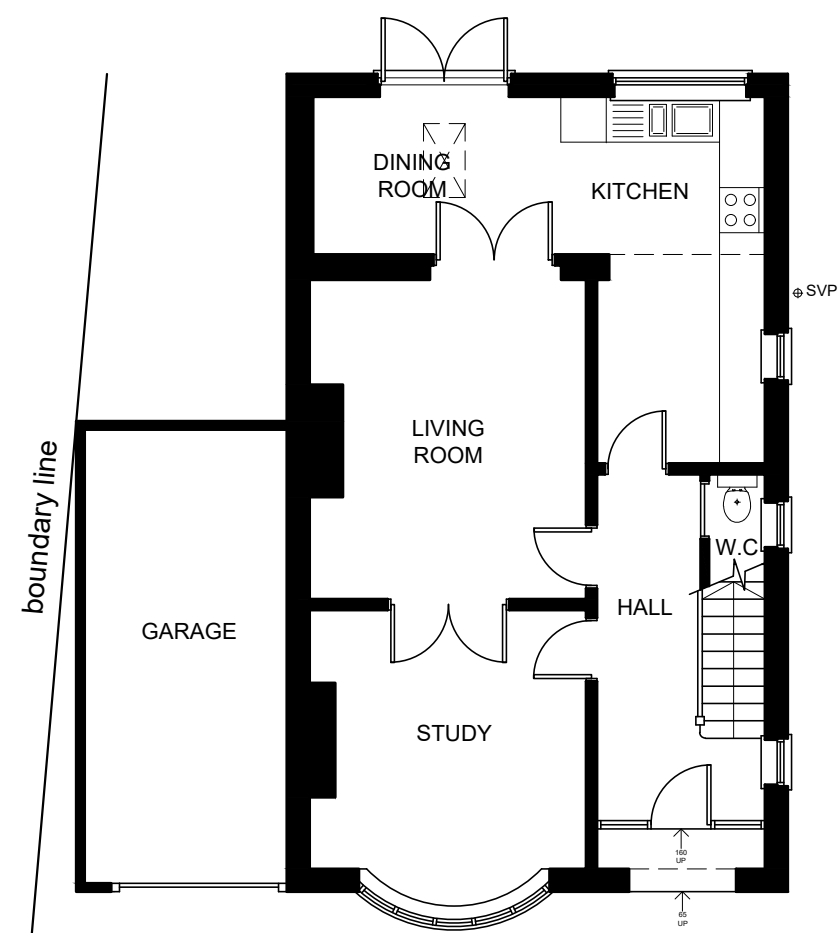


GROUND FLOOR PLAN

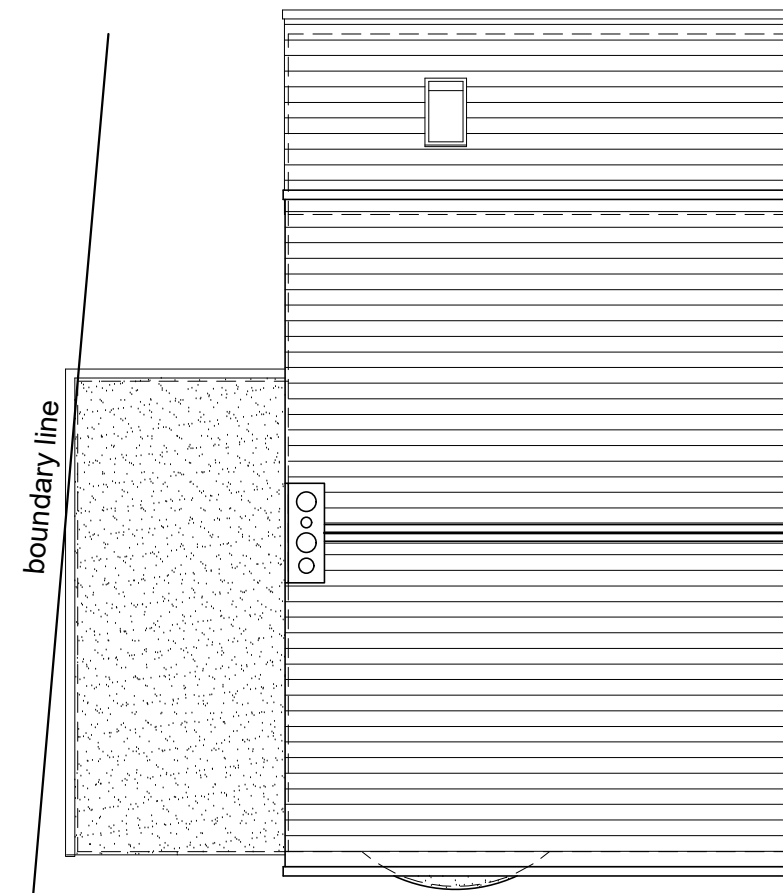

ROOF COVER PLAN

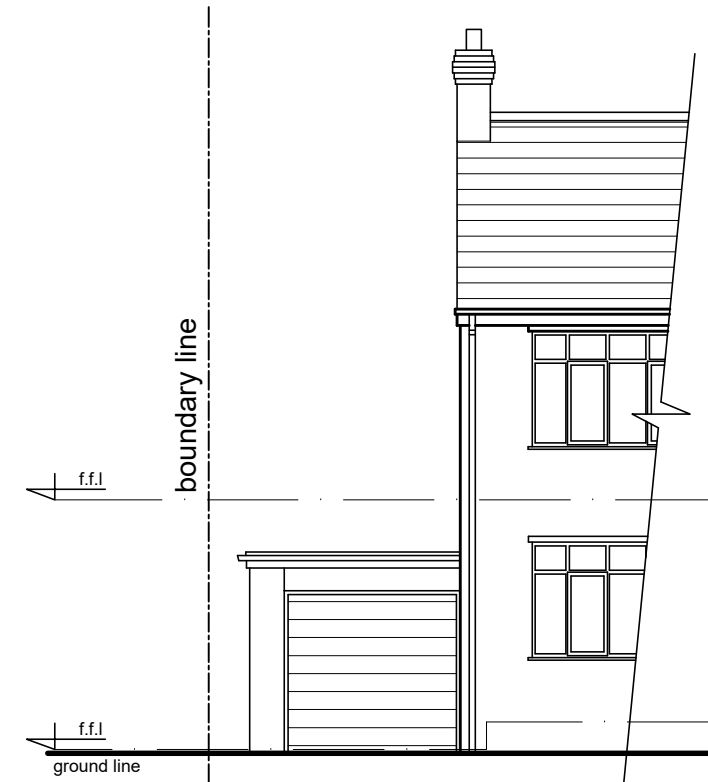

FRONT ELEVATION

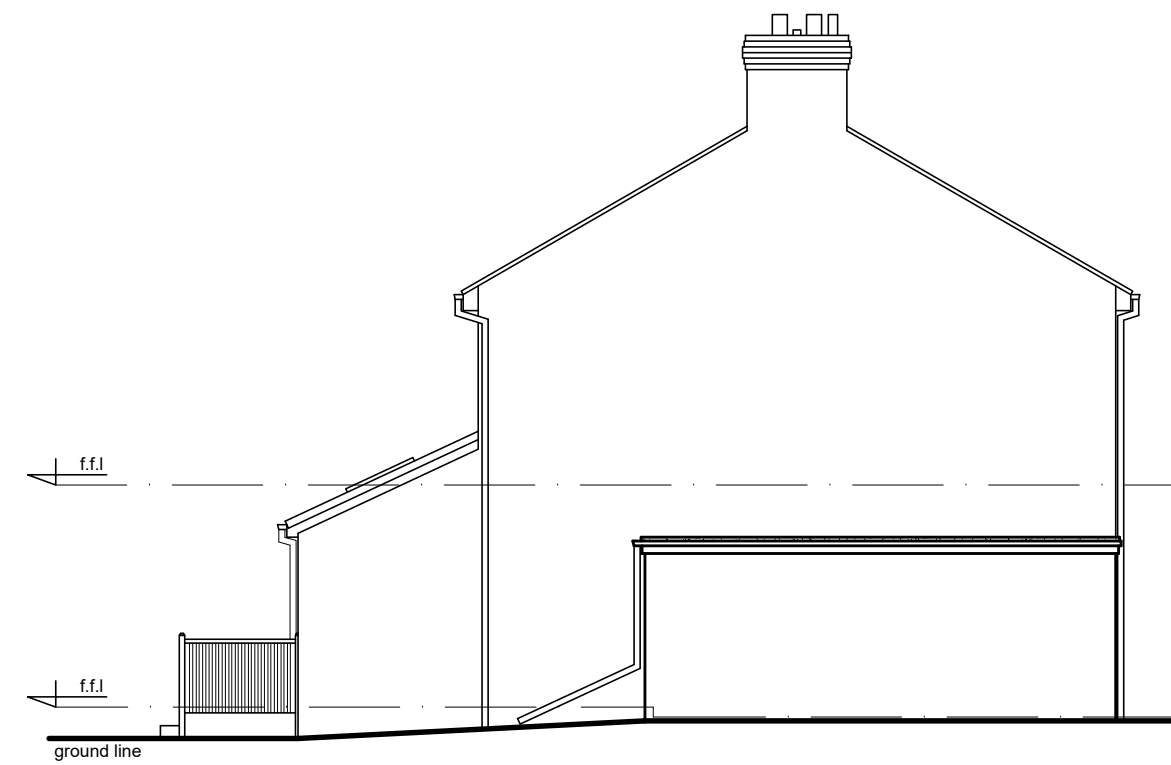


LEFT ELEVATION




REAR ELEVATION

EXISTING PLANS & ELEVATIONS


1:100 scale bar 0 1 2 3 4 5metres

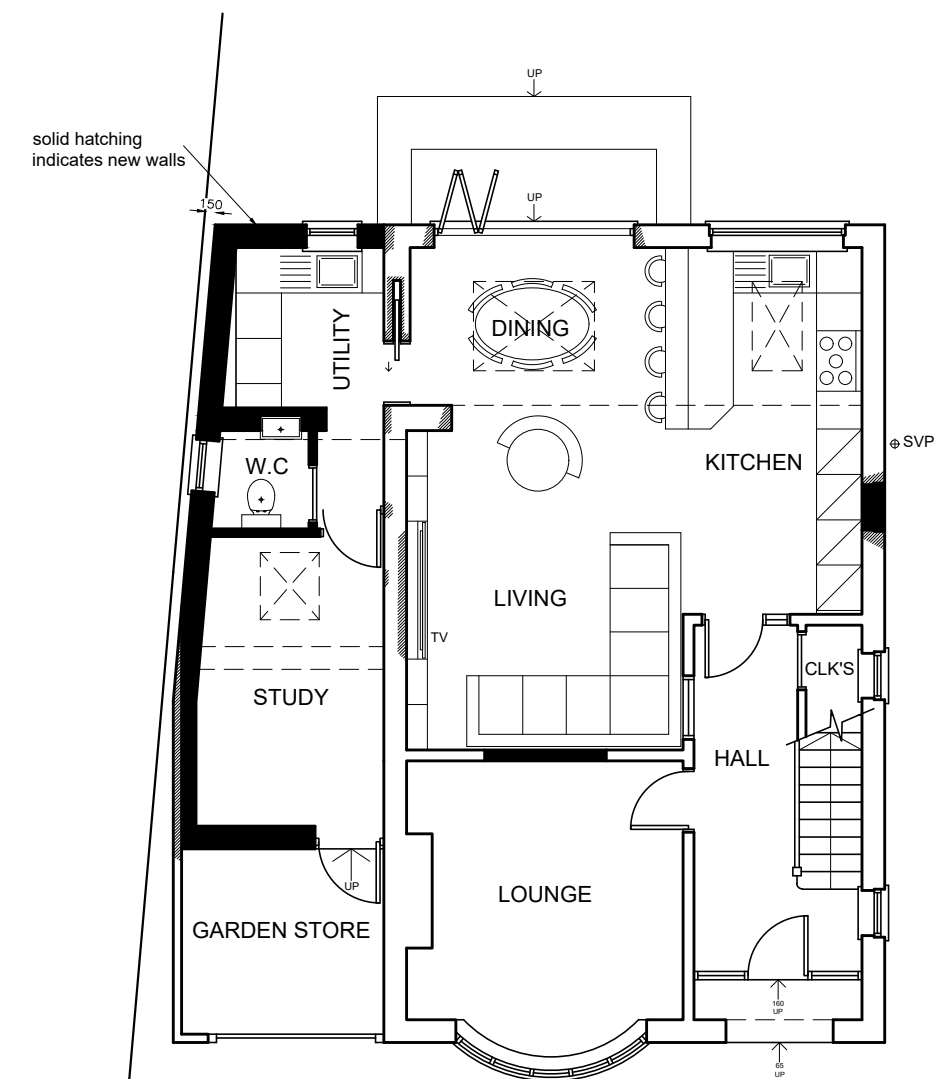


GROUND FLOOR PLAN

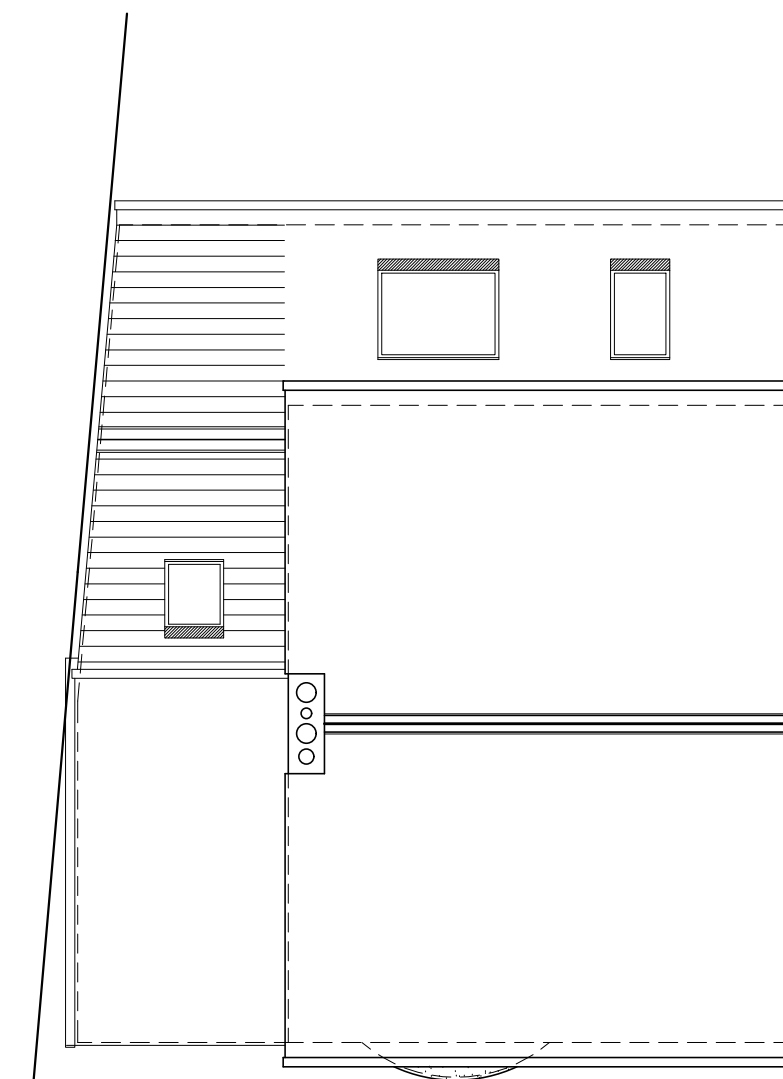

ROOF COVER PLAN

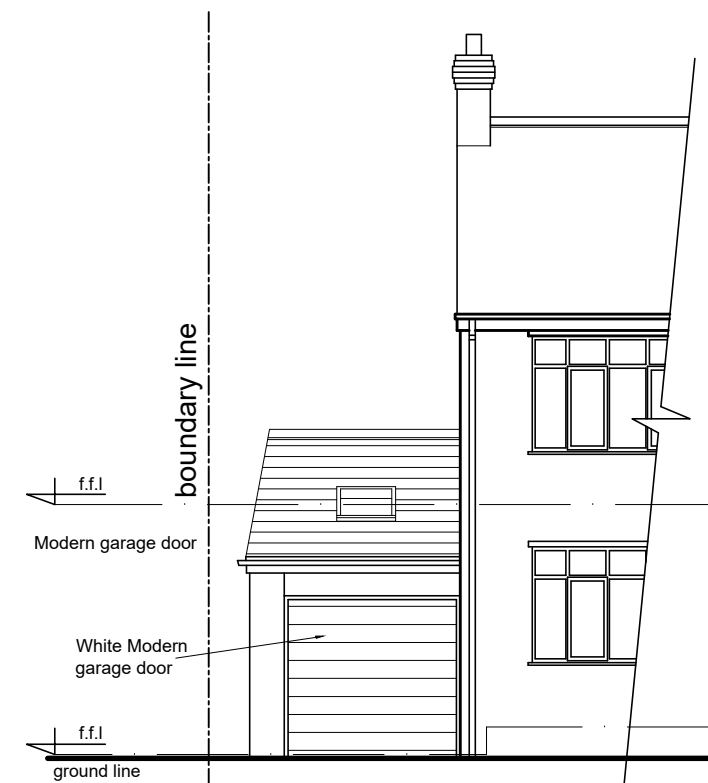

FRONT ELEVATION

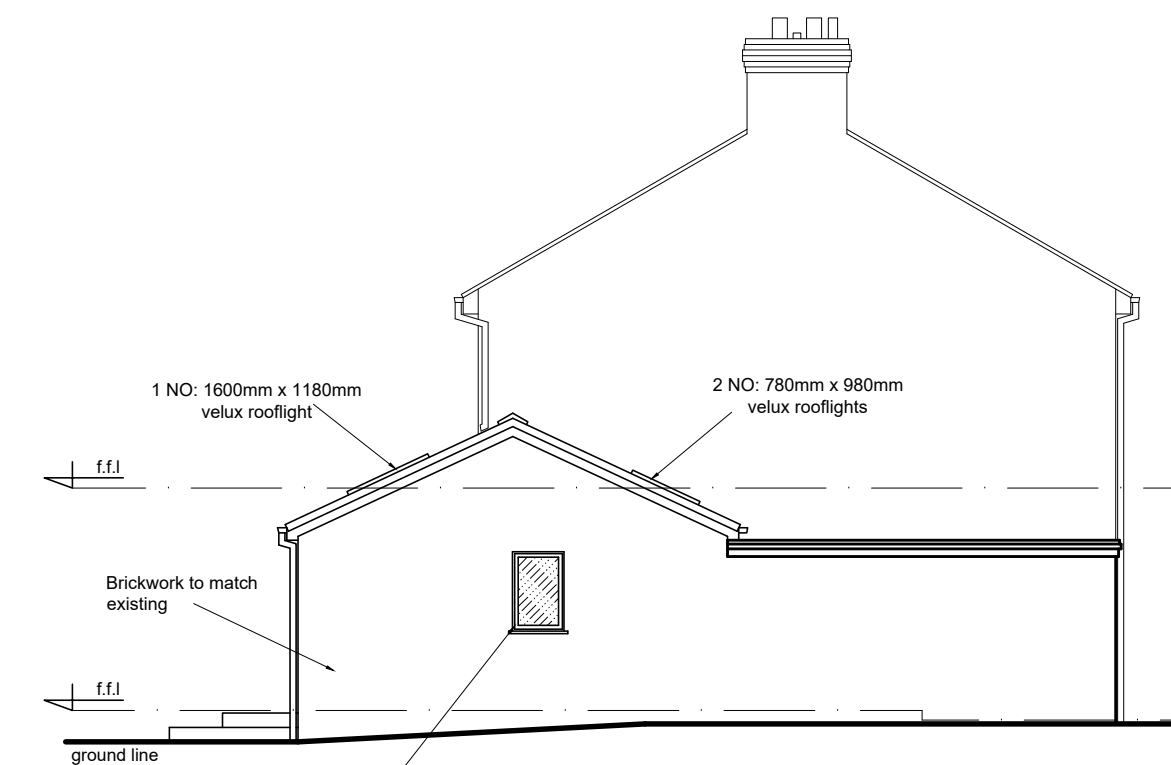

LEFT ELEVATION



REAR ELEVATION

PROPOSED PLANS & ELEVATIONS

1:100 scale bar 0 1 2 3 4 5metres

RJG Architecture LTD For All Your Architectural & Design Requirements	Project 108 St. James Road Eccleston Park Prescot		
	Drawing Title Existing and Proposed Plans and Elevations		
Tel : 07832 341 644 e-mail: rick@rjgarchitects.com	Dwg No	01561/SK/01	Rev
	Drawn by C.S	Scale 1:100	Date Apr.'22
1. Figure dimensions to be followed in preference to scale. 2. All dimensions to be checked on site. 3. This drawing remains the copyright of the architect and may not be copied without prior consent.			