


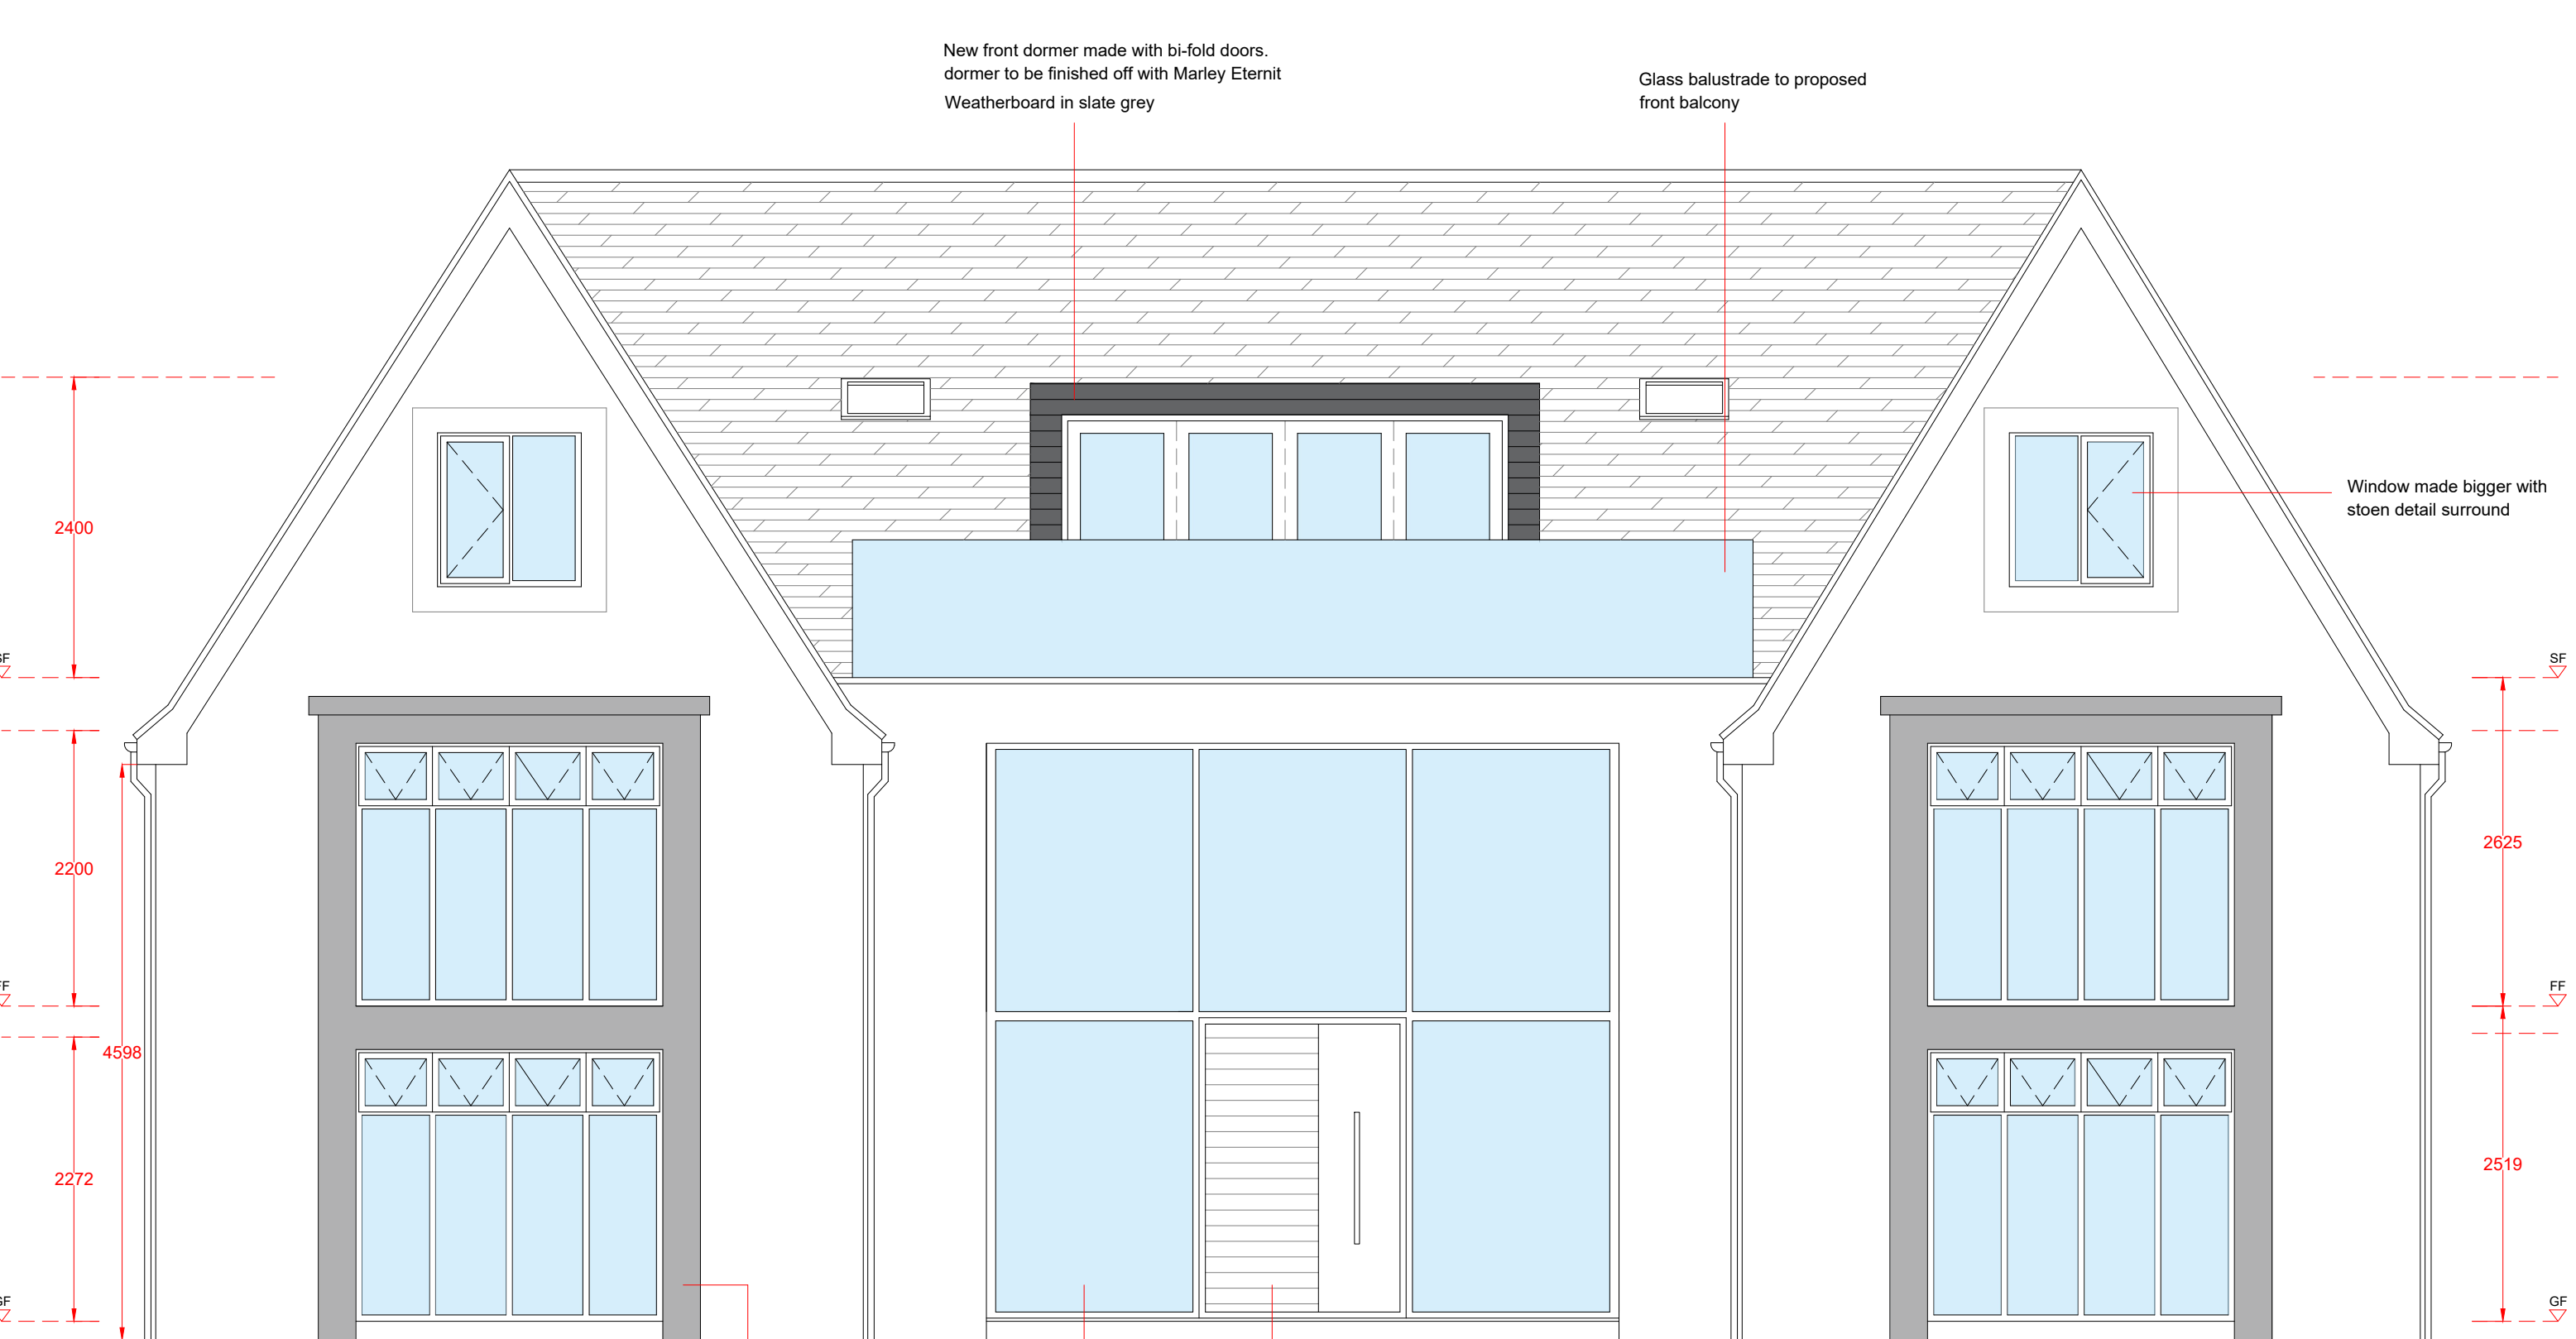

Proposed Front Elevation 1:50

New floor to ceiling windows with
aluminium box detail surround

New curtain wall
double height feature

New large pivot door

NOTES:	CLIENT	Gary	SCALES:	1:50	PAGE SIZE:	A3
	DRAWING NO + TITLE:	09 - Proposed Front Elevation rev C		DRAWN BY:	LS	DATE 20/07/2022
	53 Ormskirk Road Prescot Knowsley L34 8HB		 ARCHITEVO			