


Proposed Second Floor Plan 1:50

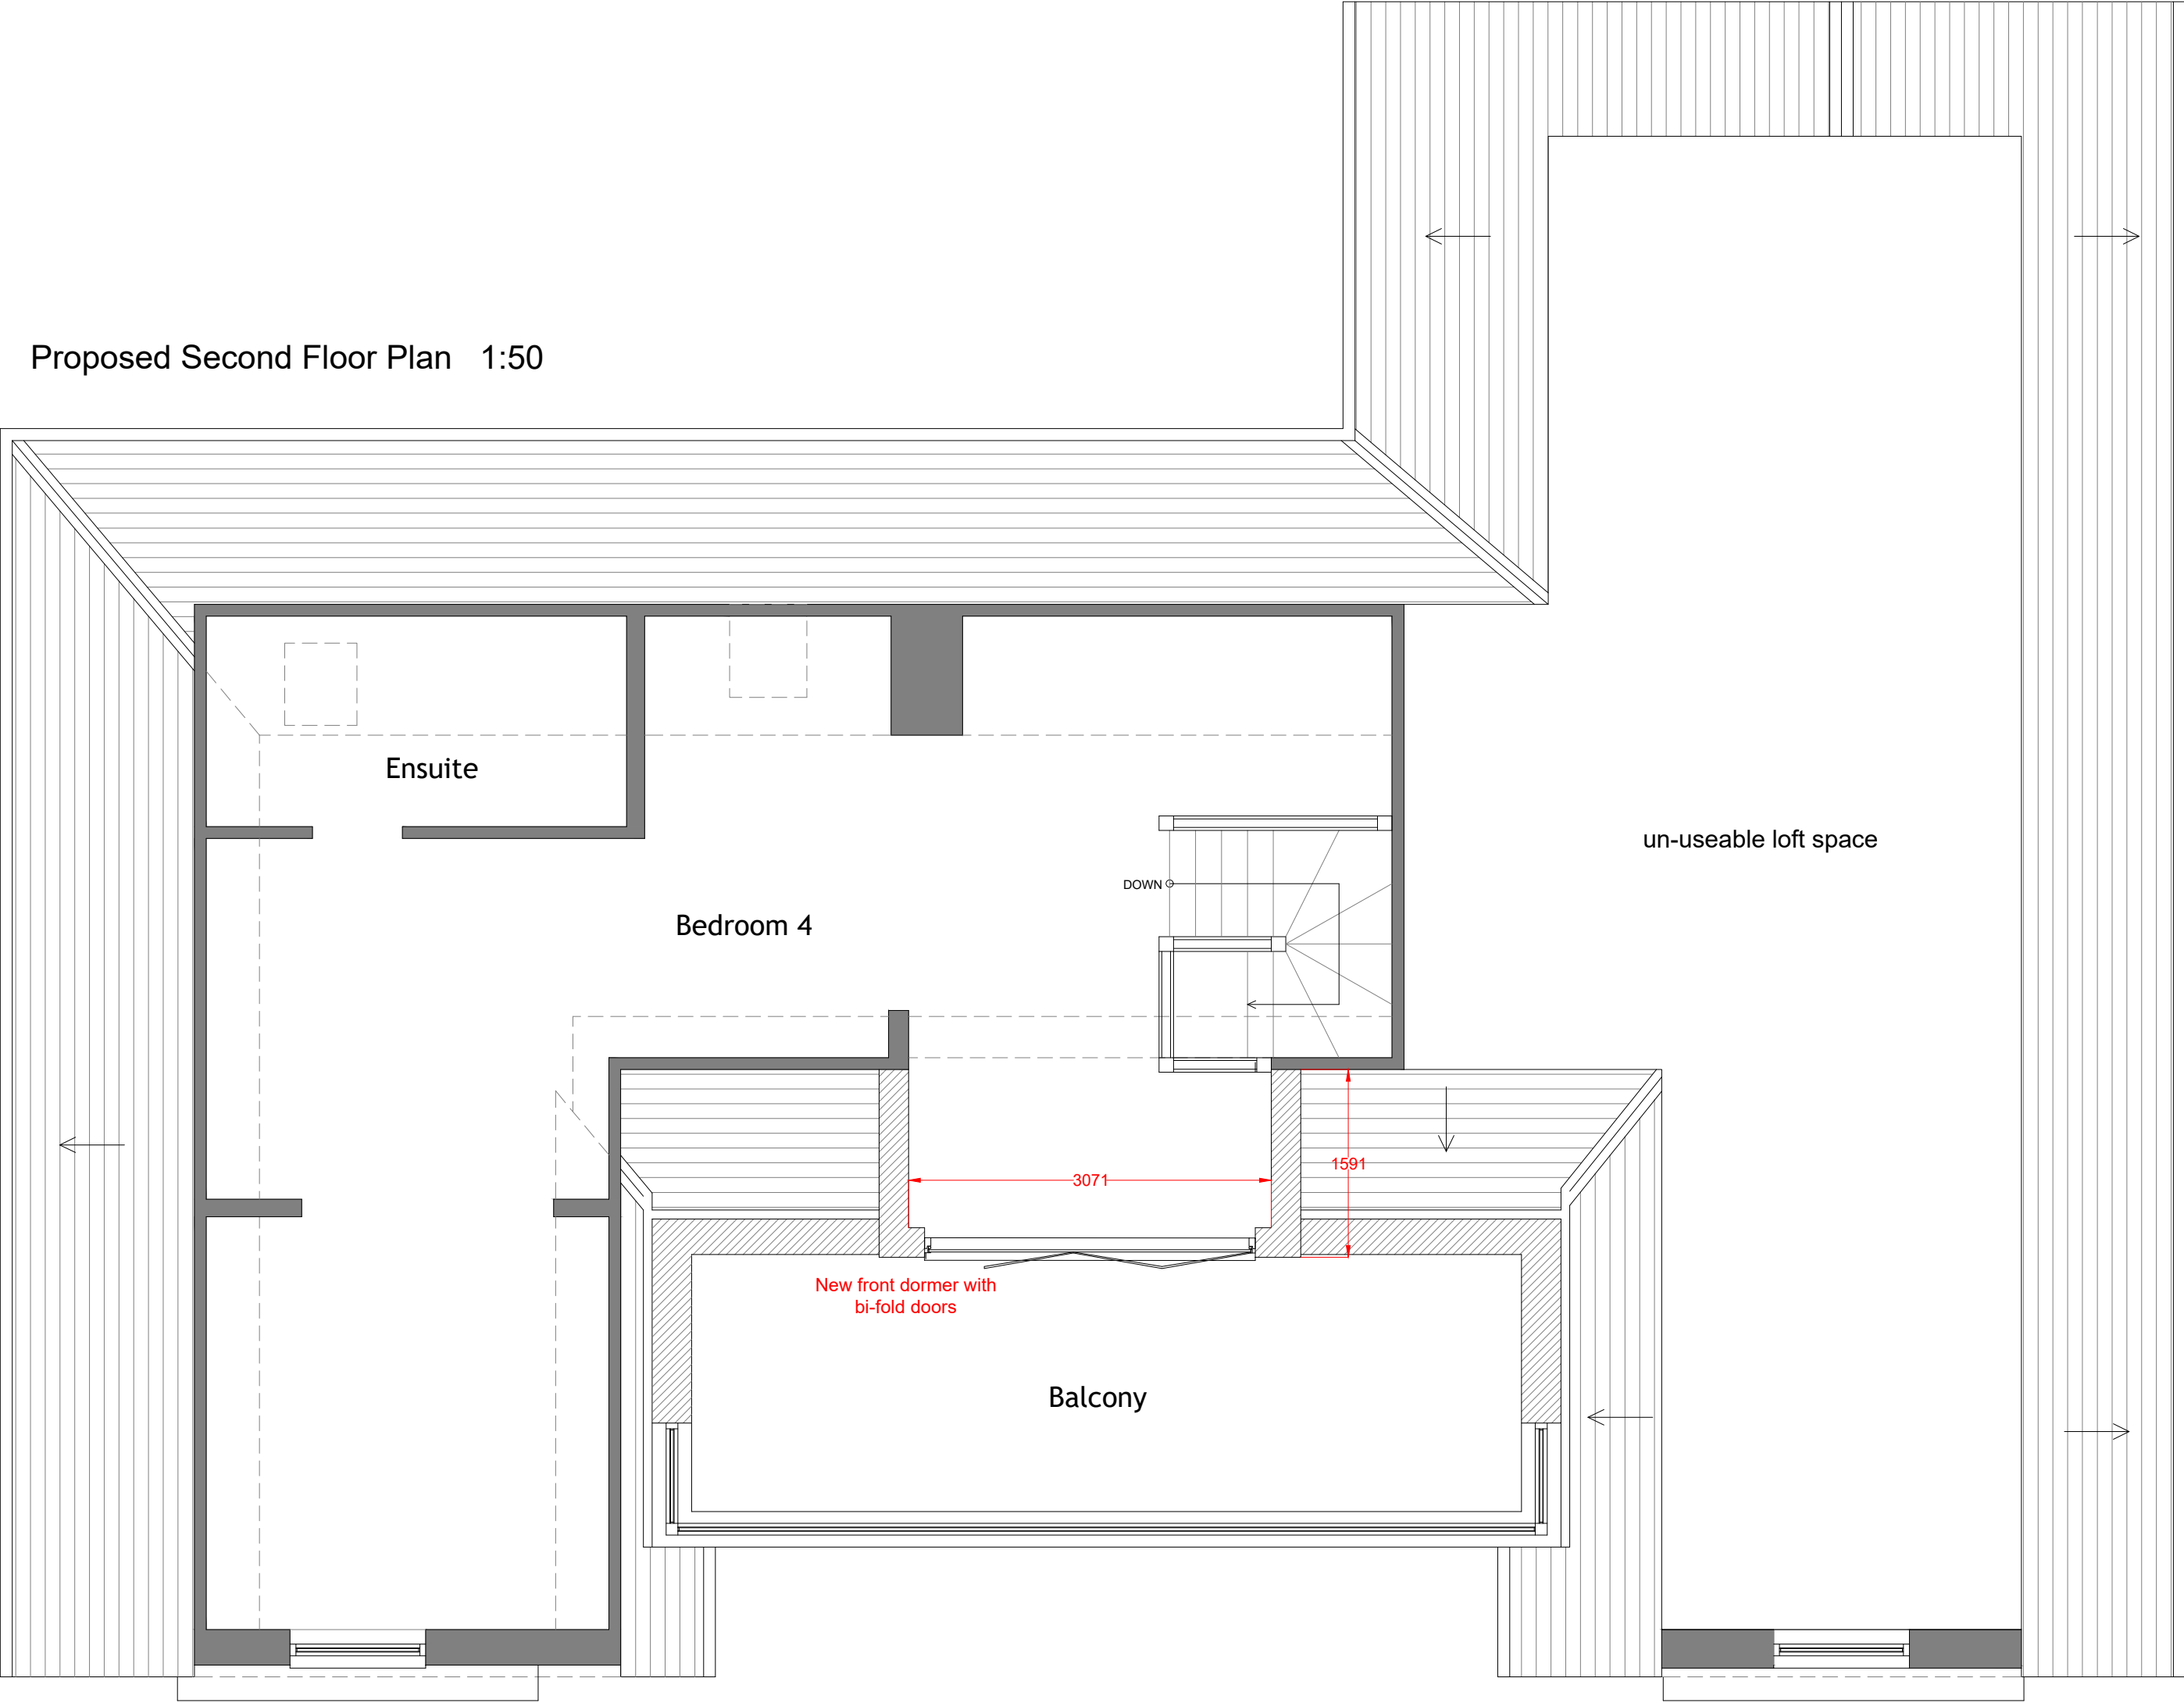

NOTES:

- Existing Walls
- Proposed Walls

CLIENT Gary

DRAWING NO + TITLE:
08 - Proposed Second Floor
Plan rev B

53 Ormskirk Road
Prescot
Knowsley
L34 8HB

SCALES:	1:50	PAGE SIZE:	A3
DRAWN BY:	LS	DATE:	20/07/2022

