



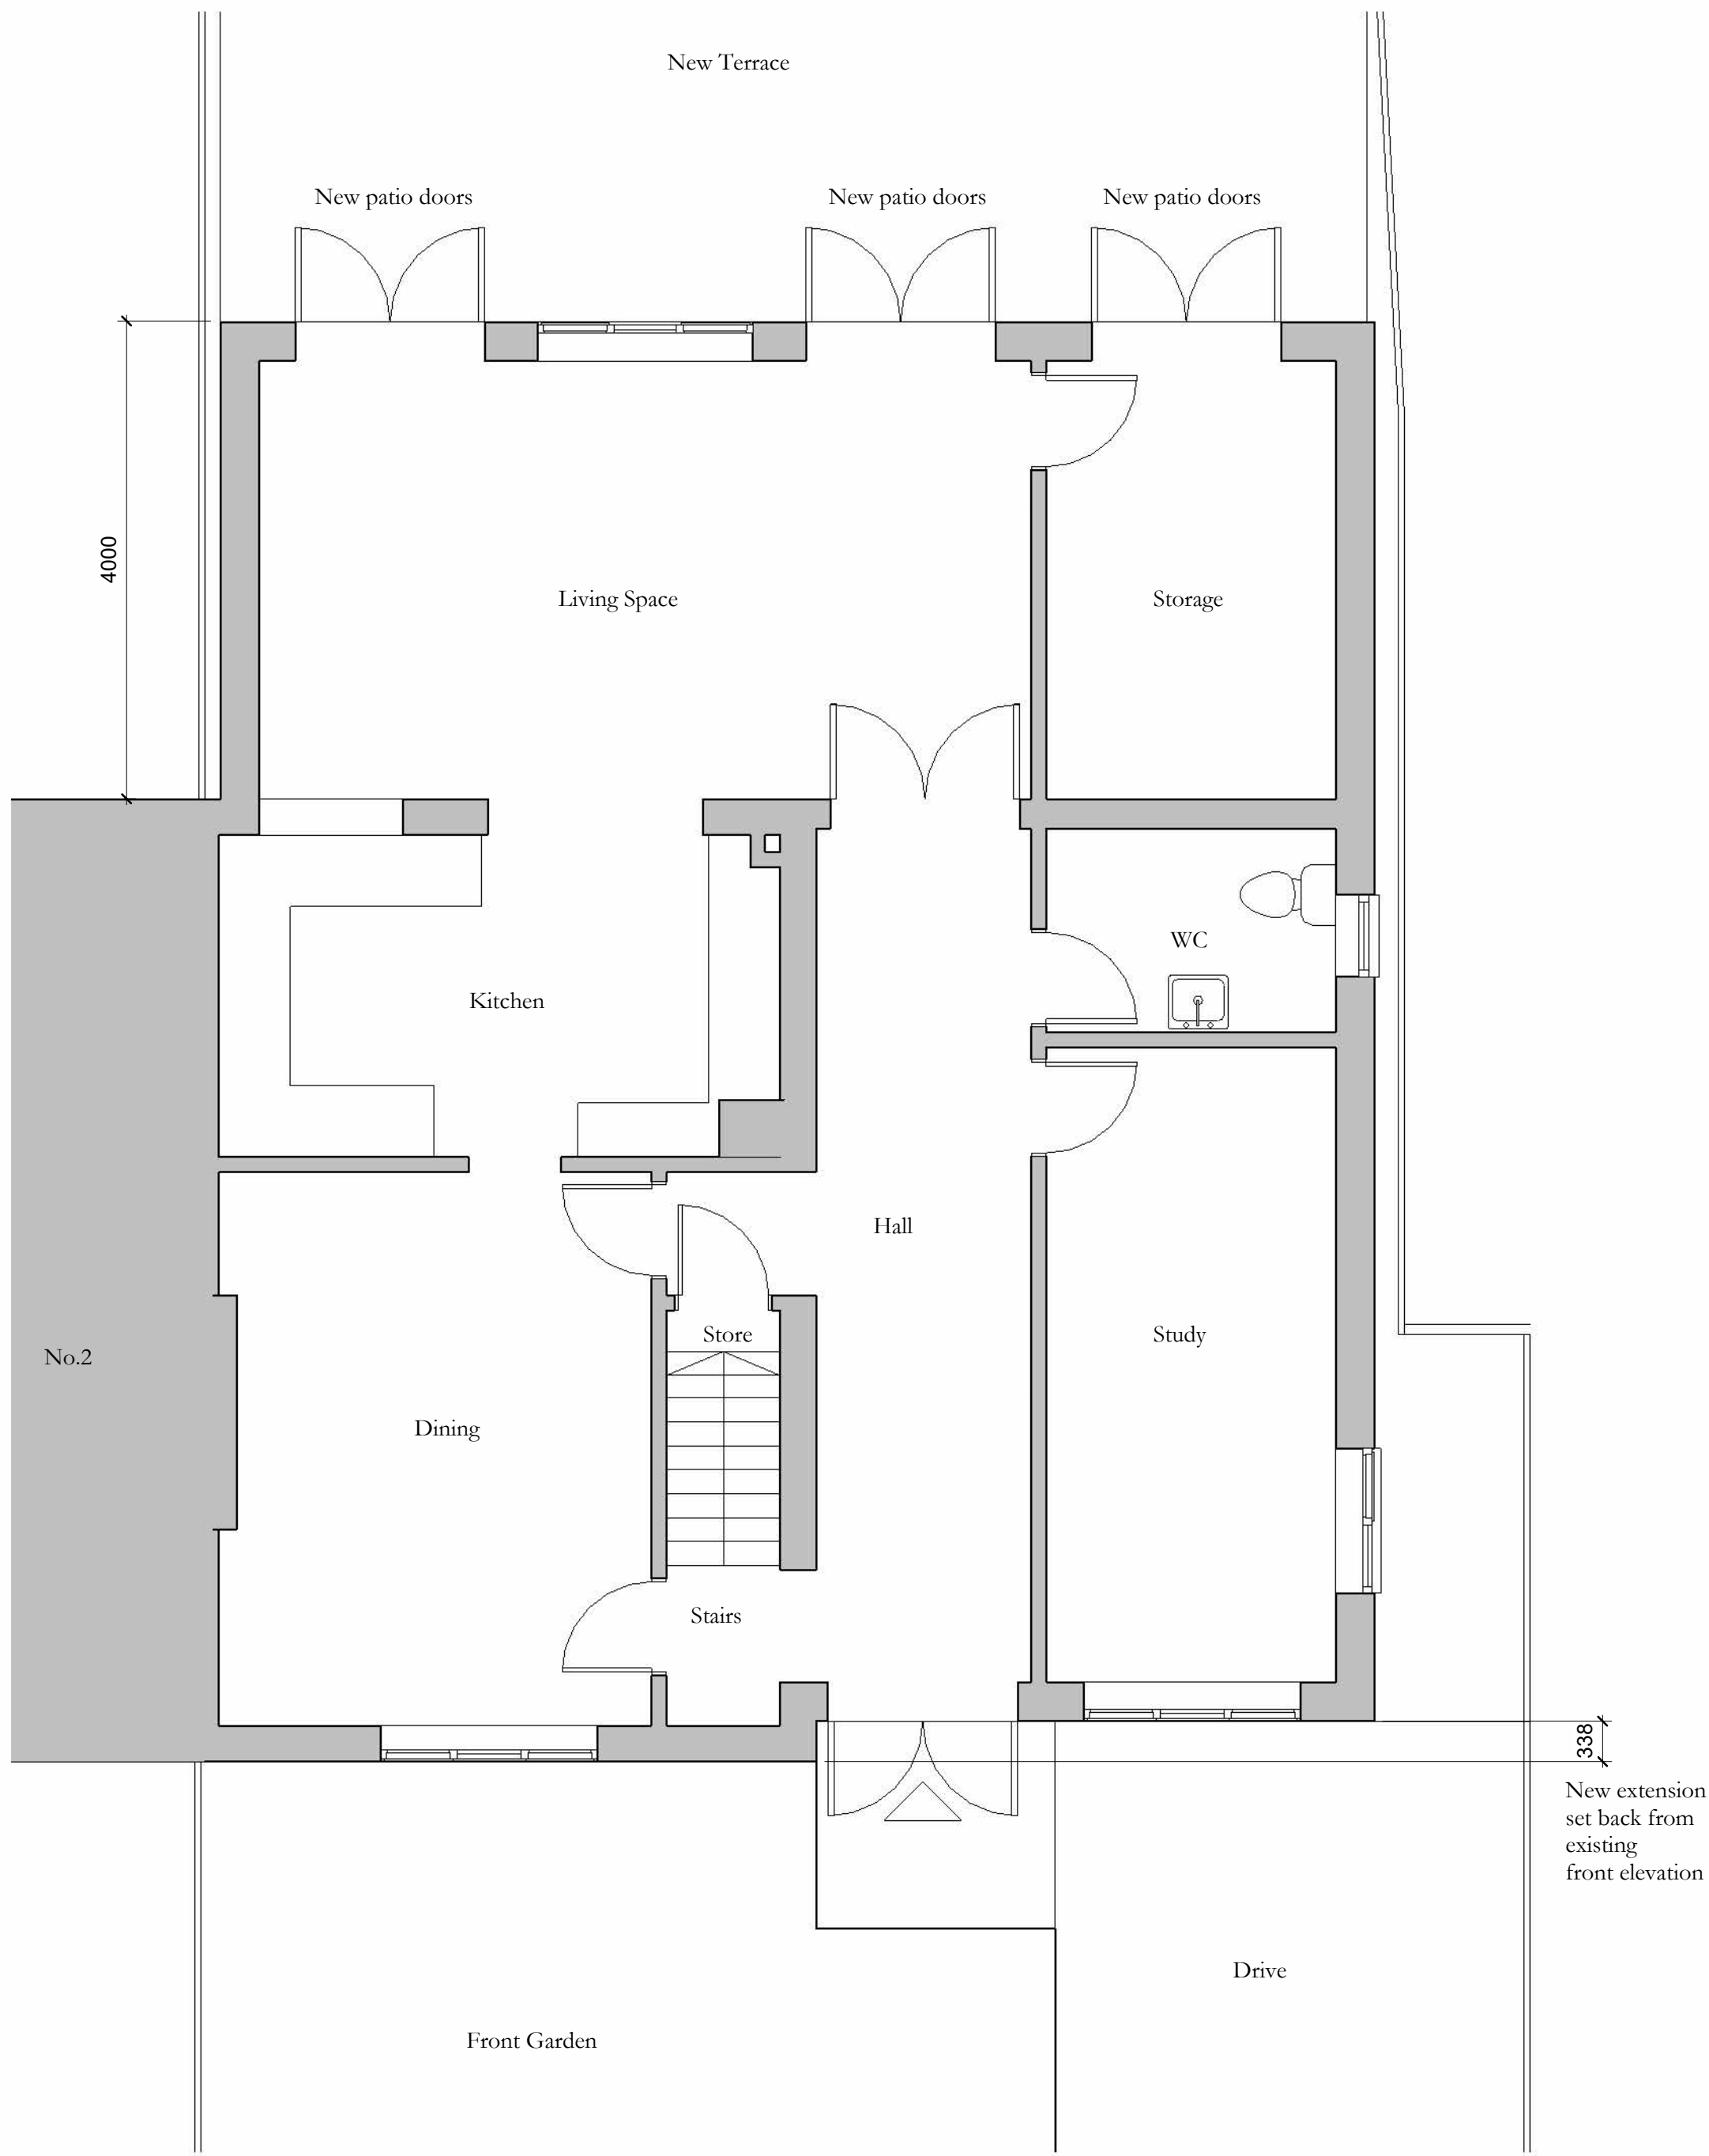

Proposed Ground Floor Plan
1 : 50

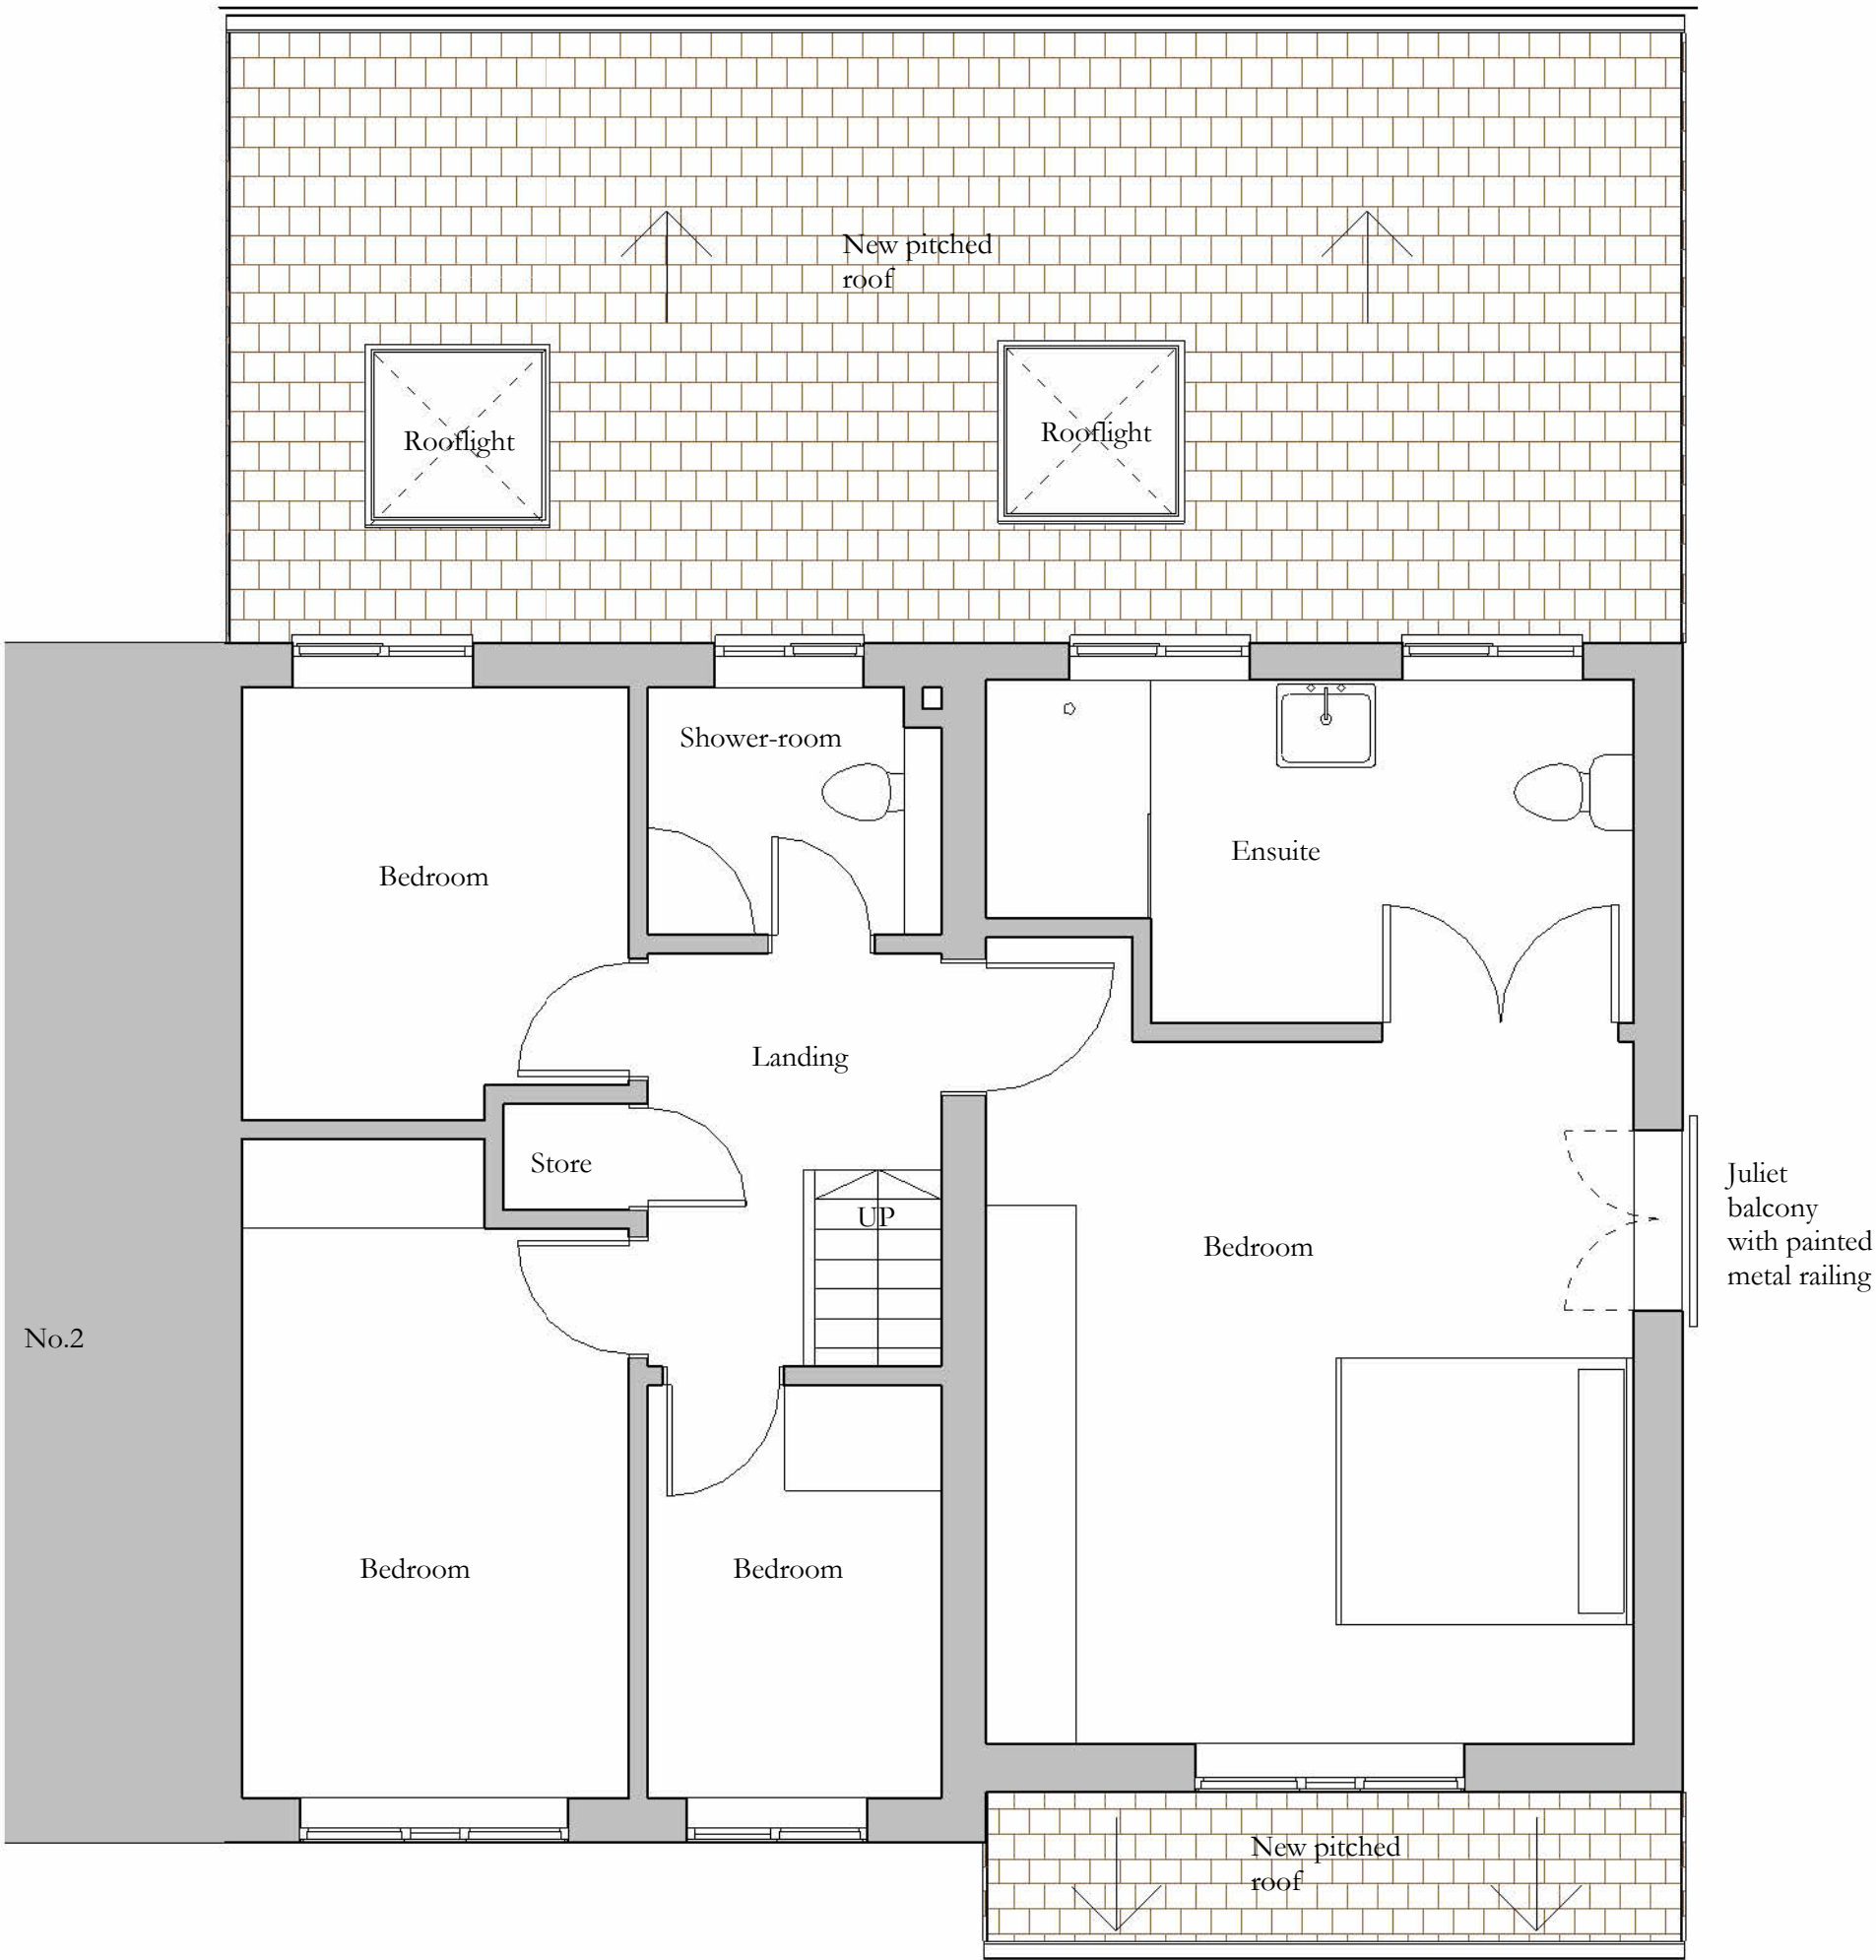

Proposed First Floor plan
1 : 50

0 m1 m2.5 m5 m

1 : 50 @ A1

A

REV.

08/02/23

DATE

Planning Issue

DESCRIPTION

Planning

Lee Wren Architect

Thornton in Craven, Skipton, North Yorkshire
Tel: 07841399861 Email: lee@leewren.co.uk

PROJECT TITLE
Extension
3 Brookbank Court, L10 4UH.
Glen and Jackie

DRAWING TITLE
Proposed Plans 01

PROJECT No:
22091
SCALE:
1 : 50

DRAWING No:
PROP01
DRAWN BY:
LW

REVISION:
A