




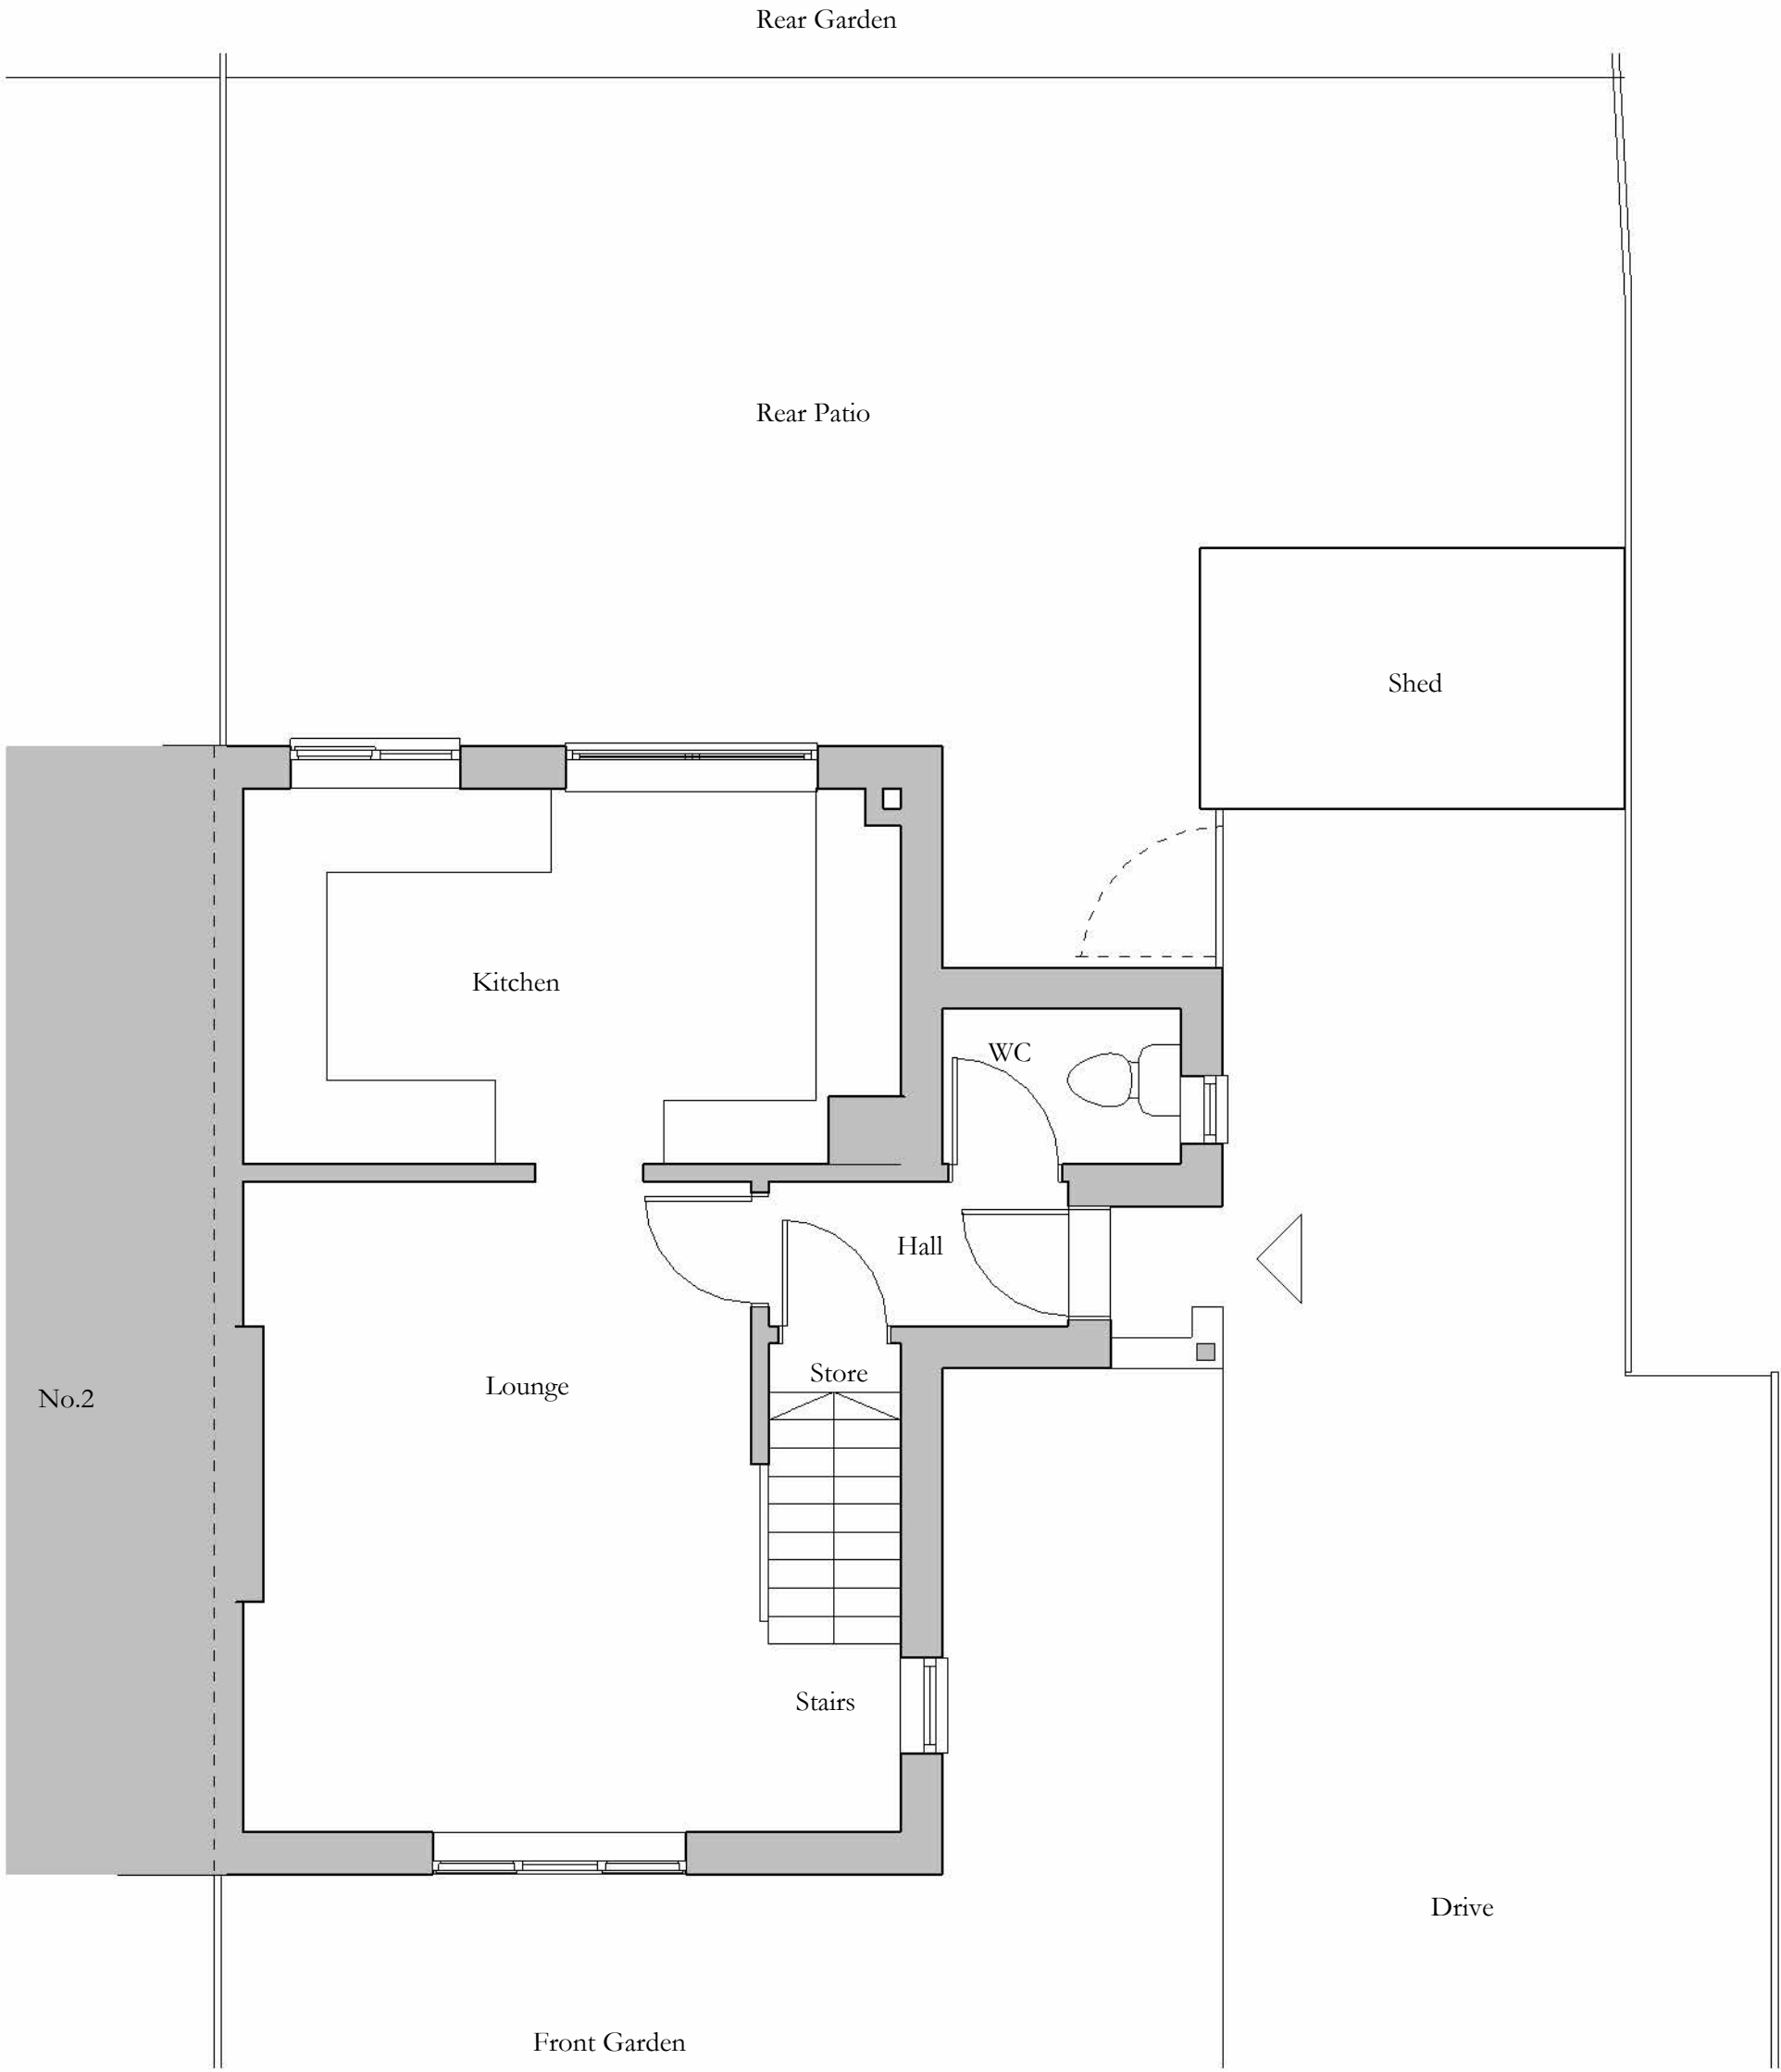


Existing Ground Floor Plan
1 : 50

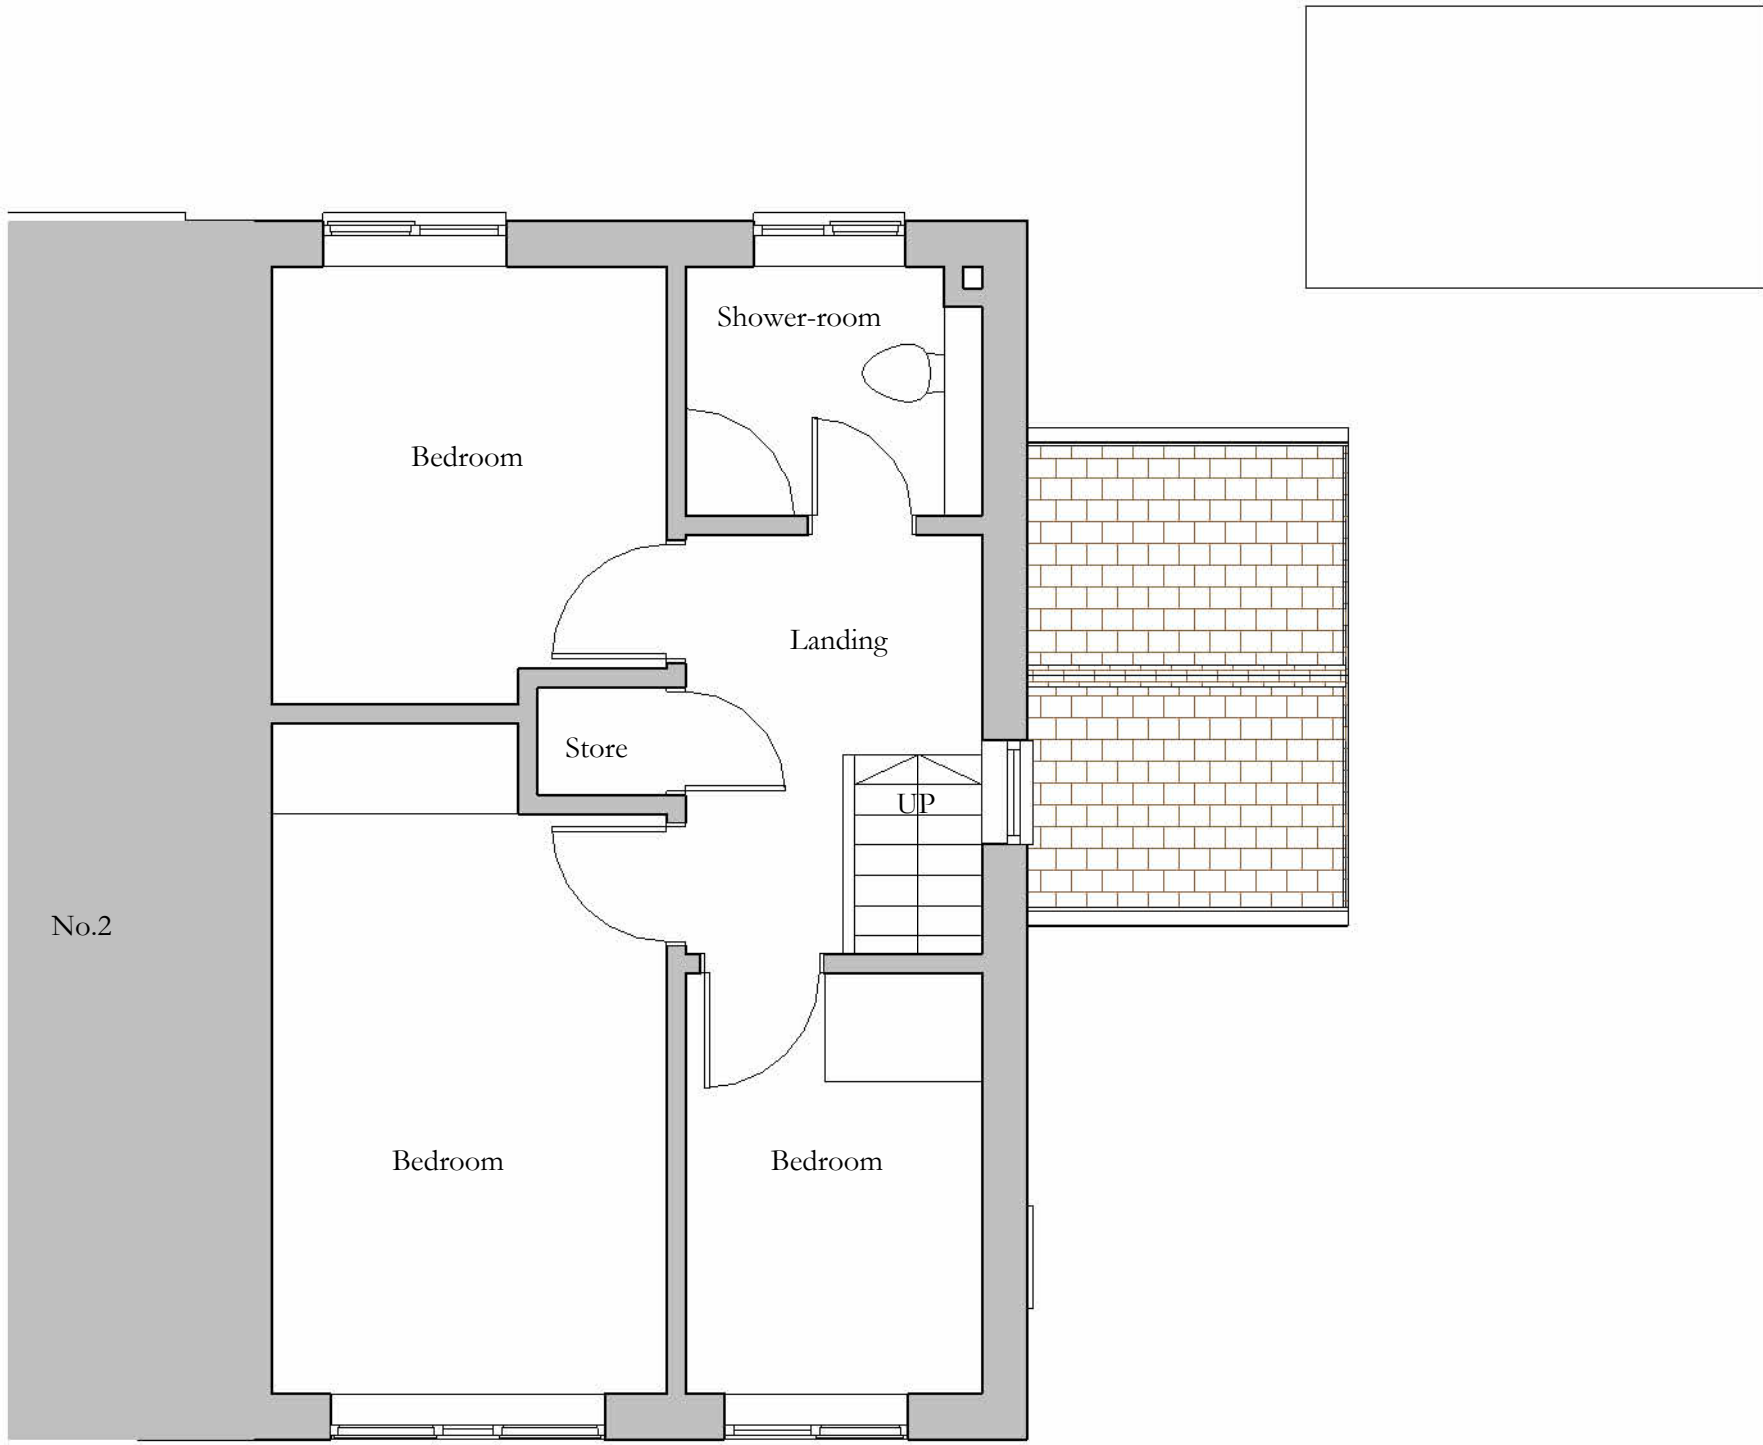

Existing First Floor plan
1 : 50

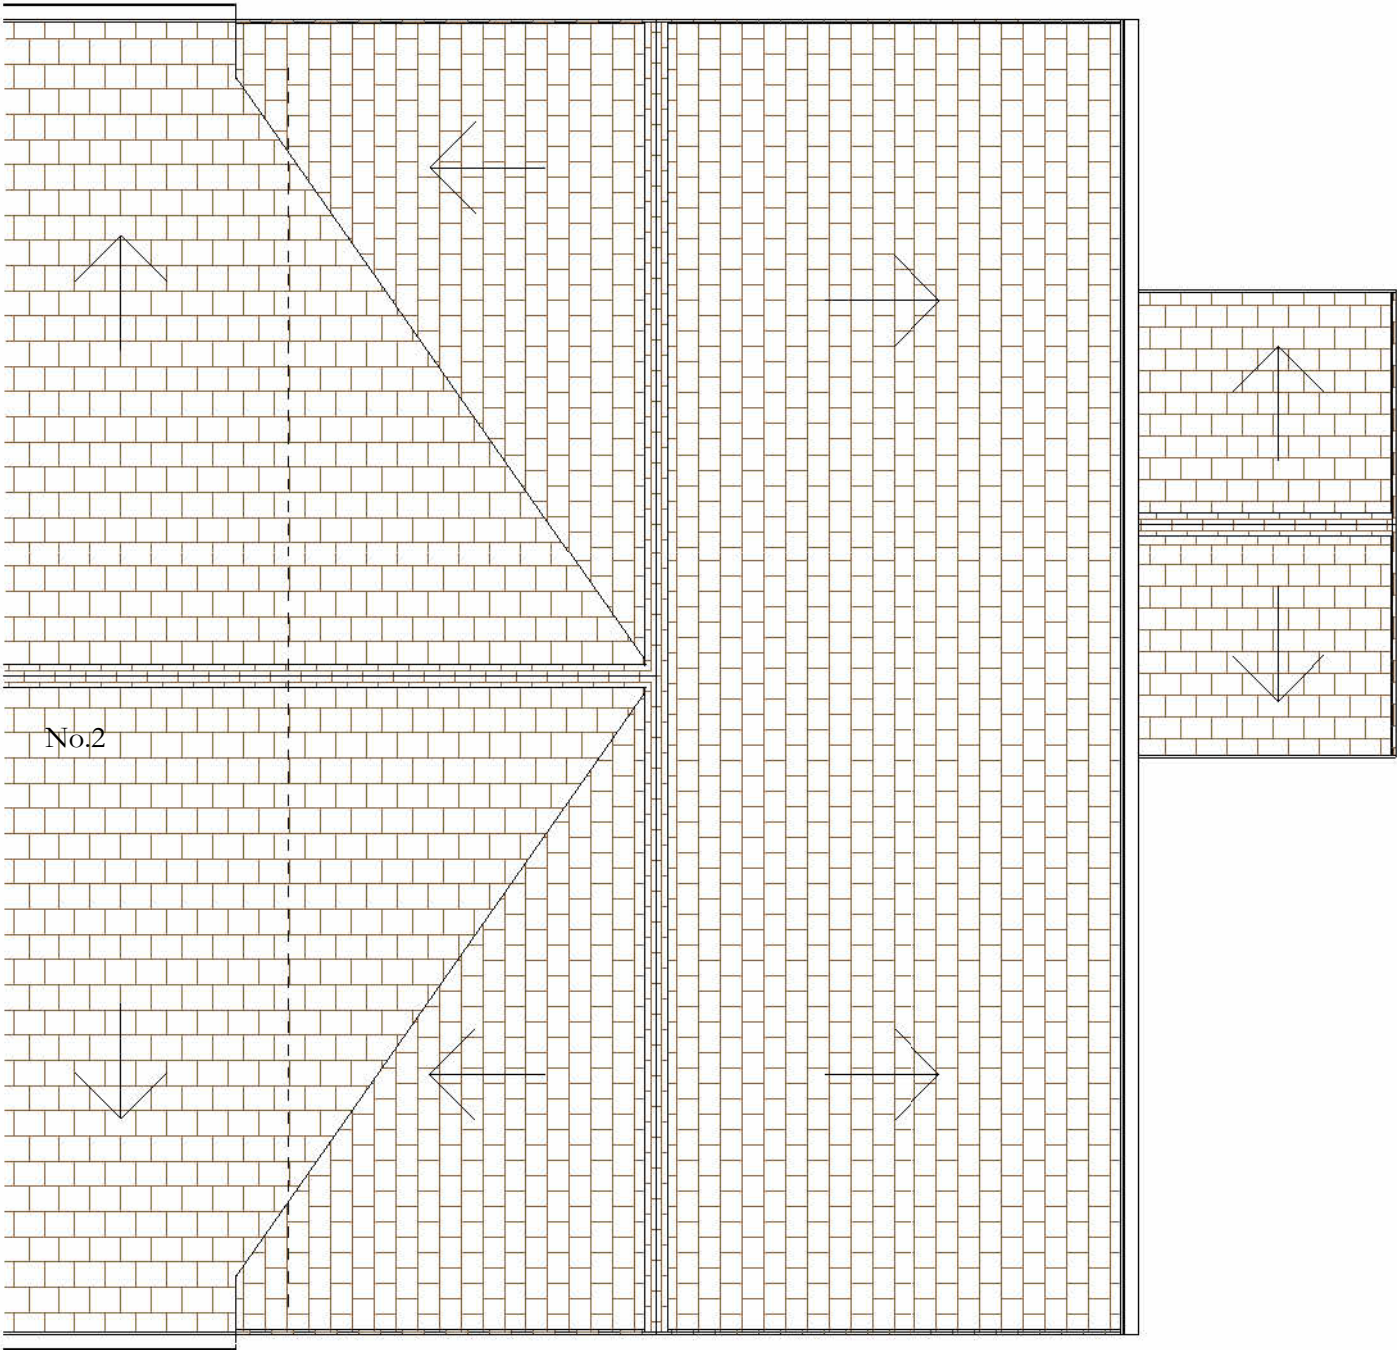

Existing Roof Level Plan
1 : 50

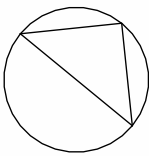

1 : 50 @ A1
0 m 1 m 2.5 m 5 m

A REV.	08/02/23 DATE	Planning Issue	DESCRIPTION
Planning			
Lee Wren Architect			
Thornton in Craven, Skipton, North Yorkshire Tel: 07841399861 Email: lee@leewren.co.uk			
PROJECT TITLE Extension 3 Brookbank Court, L10 4UH. Glen and Jackie			
DRAWING TITLE Existing Plans			
PROJECT No: 22091 SCALE: 1 : 50	DRAWING No: EXTG01 DRAWN BY: LW	REVISION: A	