


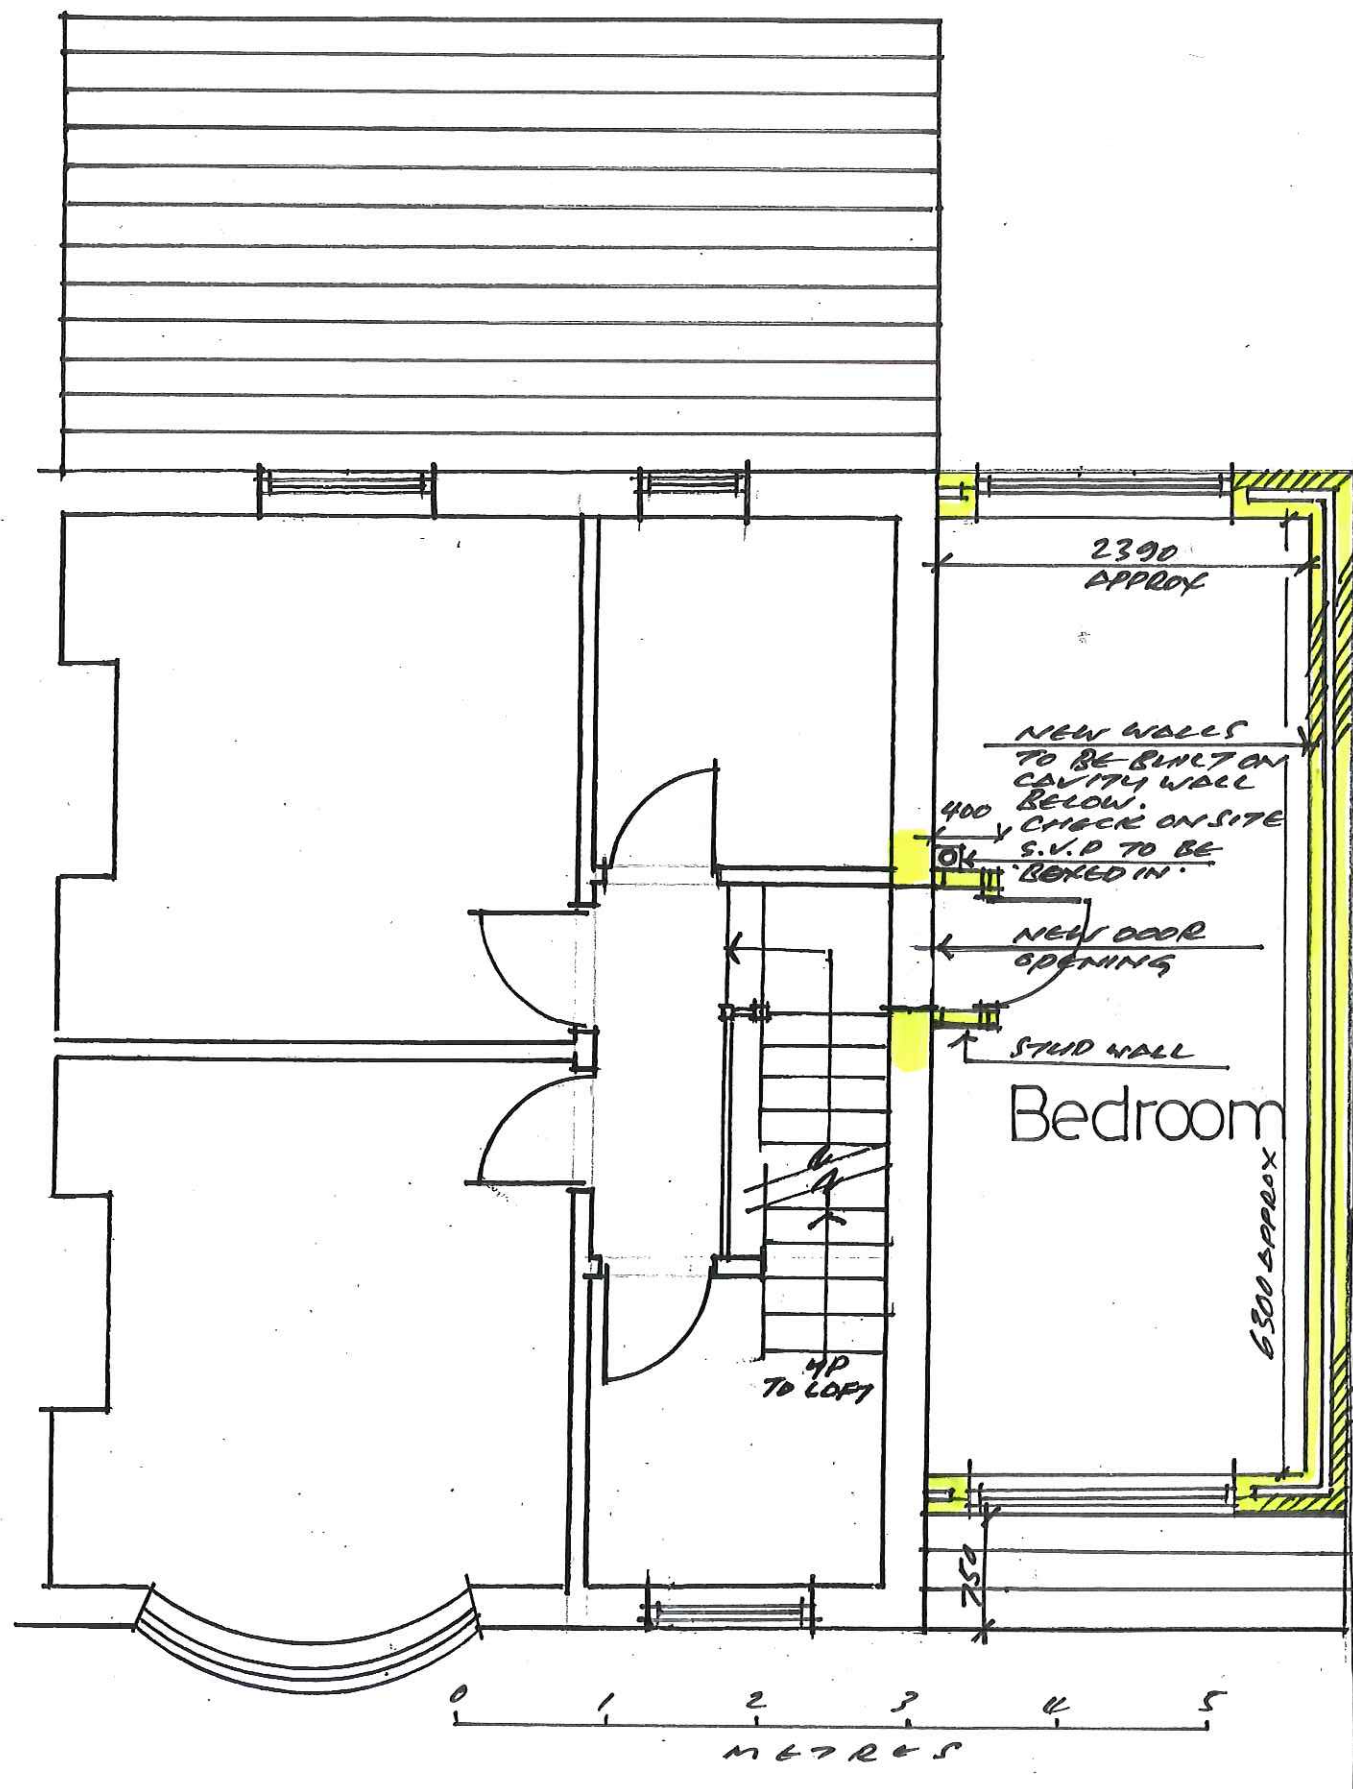

PROPOSED FIRST FLOOR PLAN

Notes

Planning Application
Drawing

Issue

FEB 2023

Client

Structural Engineer

Project Manager

Building Contractor

QS

Fire Officer

Planning

Building Control

Revisions

Contract

Extension to side and rear of
104 Dragon Lane, Whiston. L35-2UH.

Drawing Title

PROPOSED
FIRST FLOOR PLAN

John J. White Architect
B.A. Dip. Arch. A.R.B.
39 Mersey Road Liverpool L17 6AG
Tel/Fax 0151 474 4701 Mob 07711 506988
Email john.white39@blueyonder.co.uk

Scale
1:50
@ A3

Date
FEB
2023

Drawing number

4

revision