


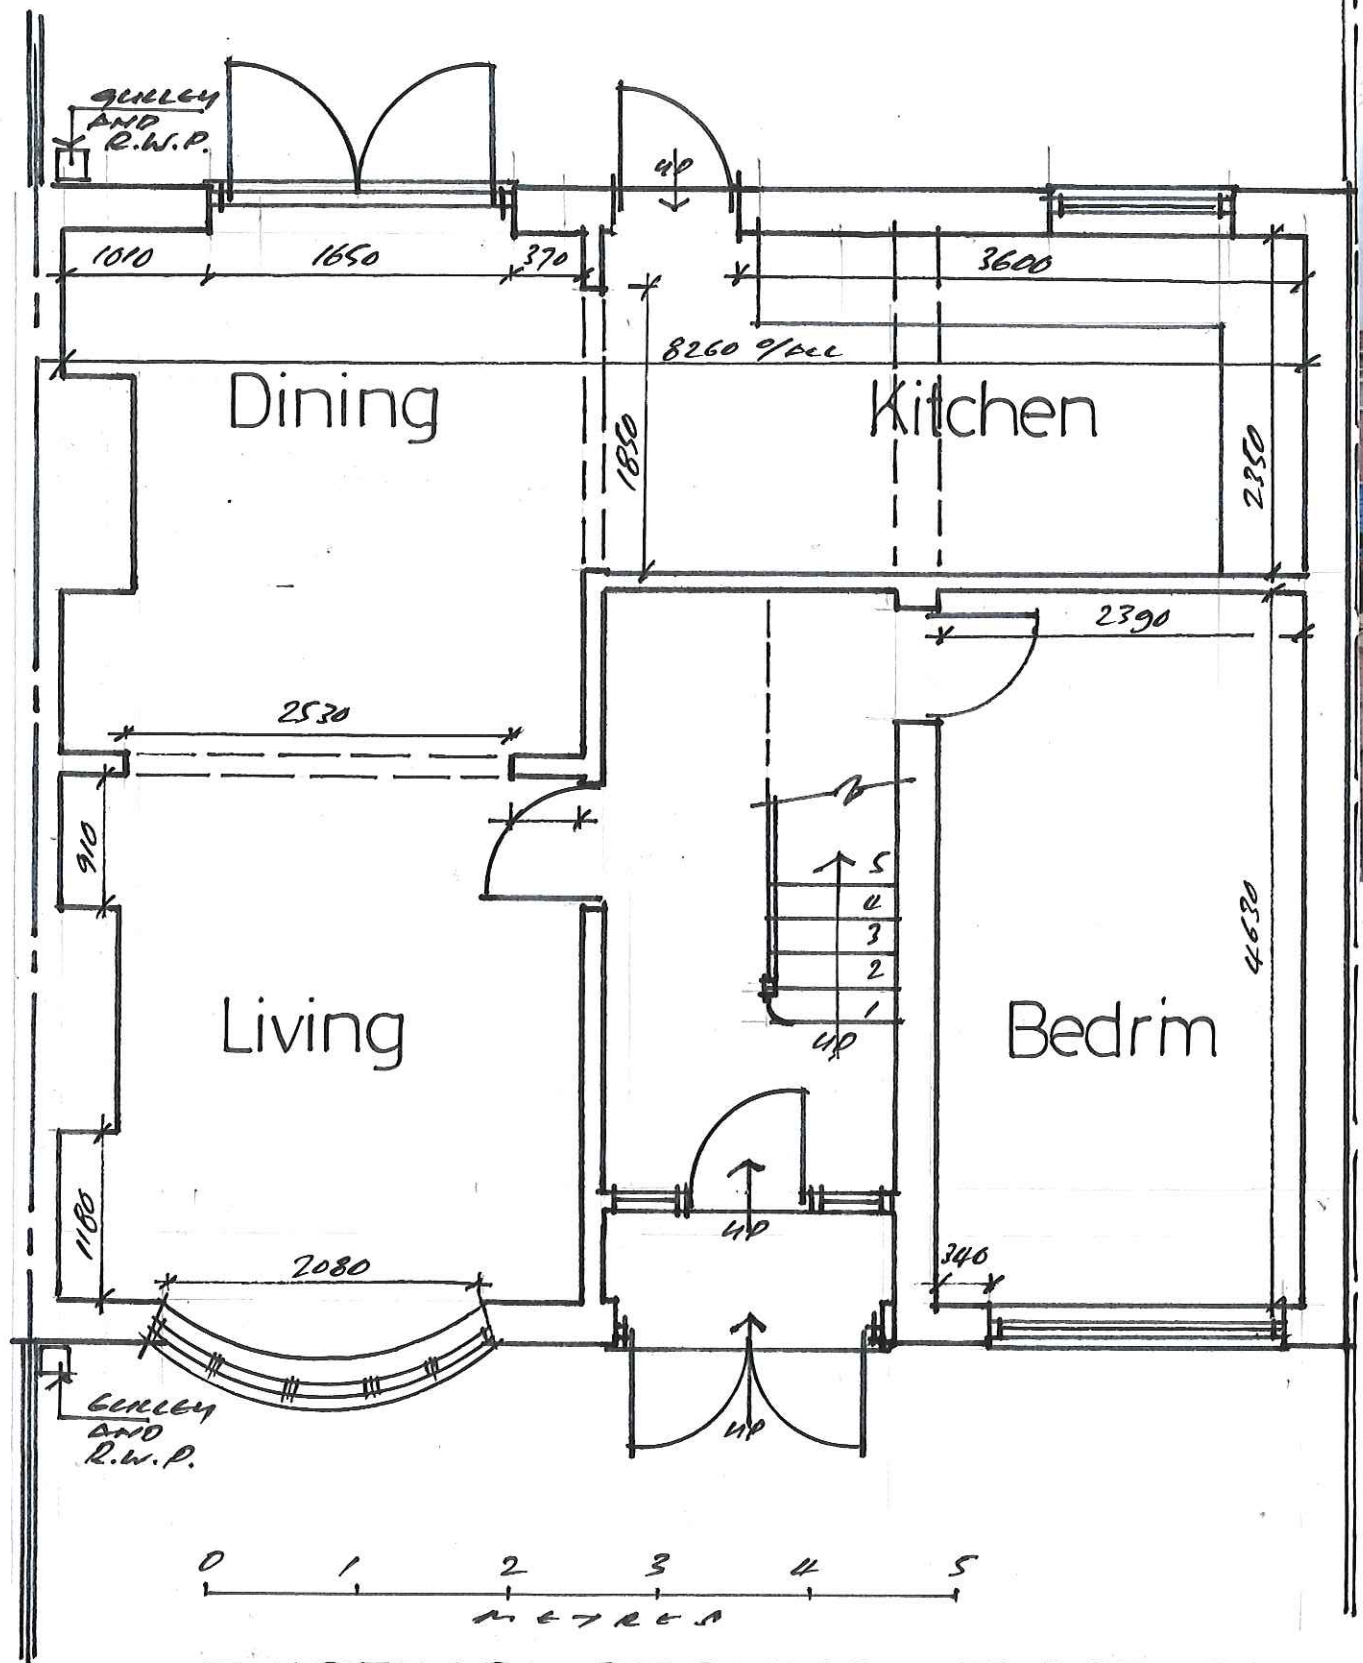

EXISTING GROUND FLOOR PLAN



Notes												
Planning Application Drawing												
Issue	FEB 2023											
Client	✓											
Structural Engineer												
Project Manager												
Building Contractor												
QS												
Fire Officer												
Planning	✓											
Building Control												
Revisions												
Contract												
Extension to side and rear of 104 Dragon Lane, Whiston, L35-2UH.												
Drawing Title												
EXISTING GROUND FLOOR PLAN												
John J. White Architect B.A. Dip. Arch. A.R.B. 39 Mersey Road Liverpool L17 6AG Tel/Fax 0151 474 4701 Mob 07711 506988 Email john.white39@blueyonder.co.uk												
Scale 1:50 @ A2	Date FEB 2023	Drawing number 1	revision									