


Scale Bar (m)



Proposed Ground Floor Plan

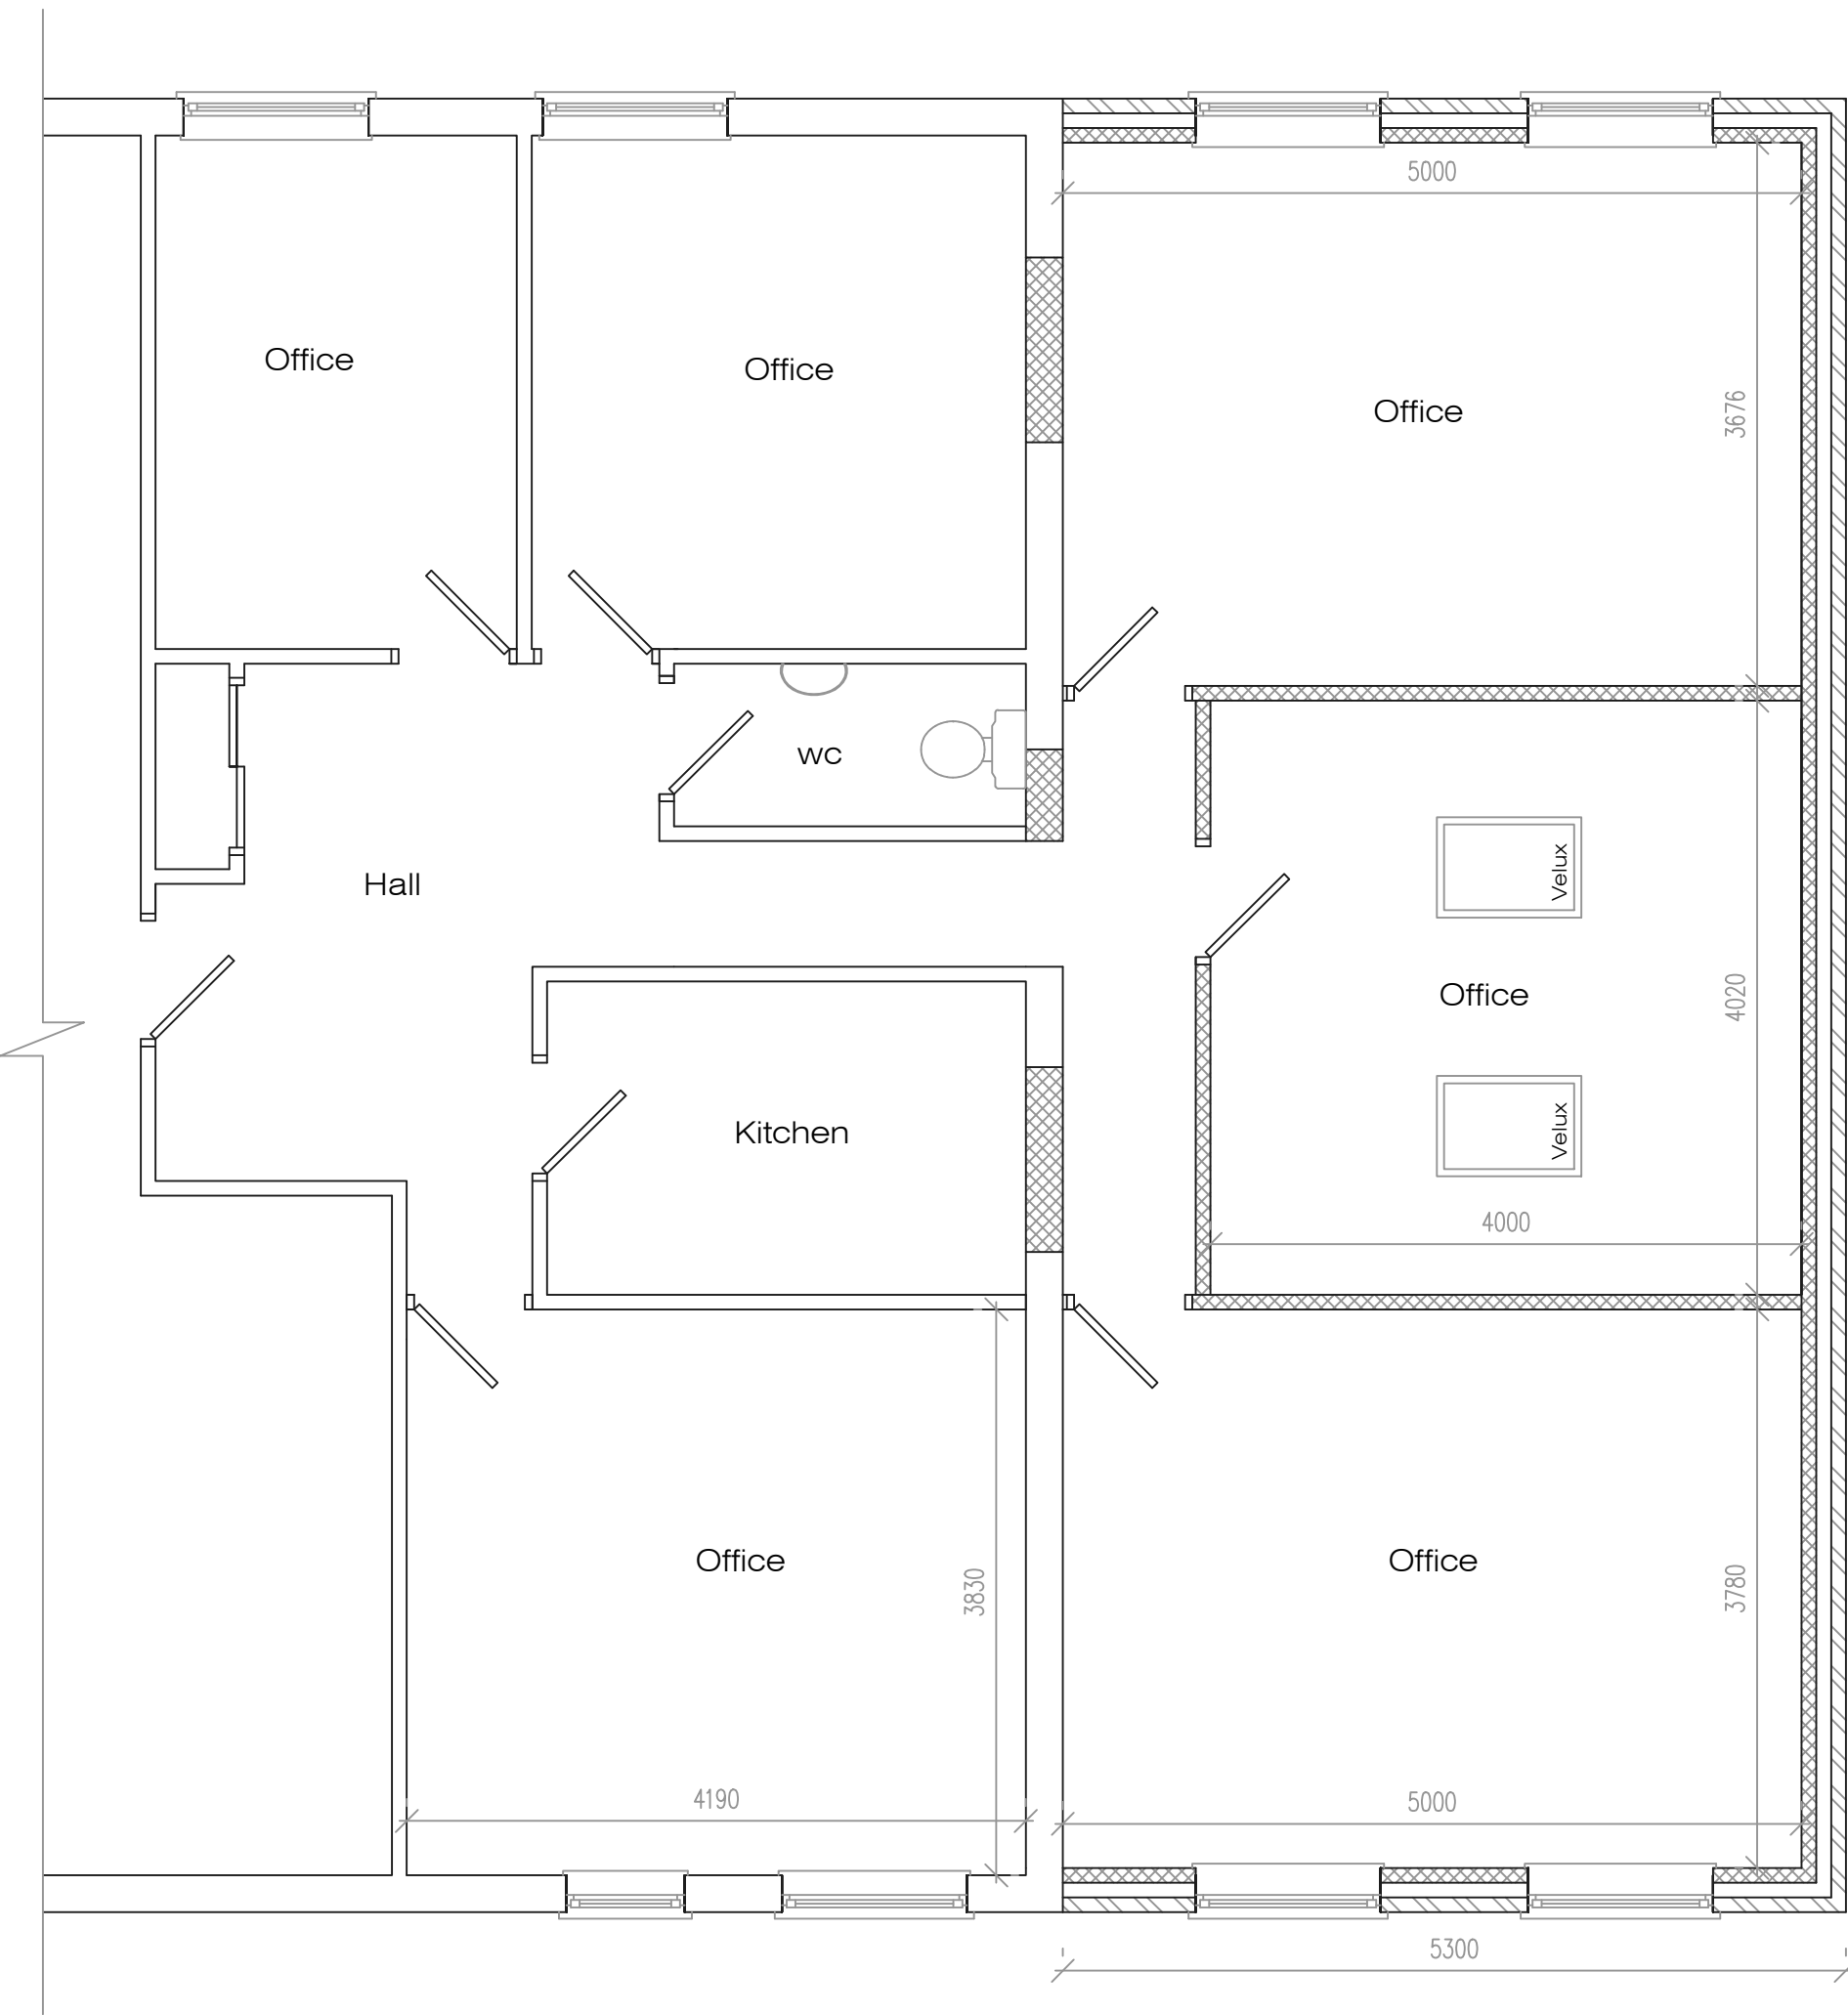

Proposed First Floor Plan

Address			
112 Dinas Lane , L36 2NS			
Job Title			
Single storey front and two storey side extensions.			
Drawing title			
Proposed Floor Plans			
Chkd	Appvd	date	scale
		April '22	1:50 @ A1
Dwg No.			002