



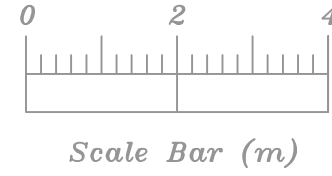


Proposed Side Elevation



Proposed Front Elevation

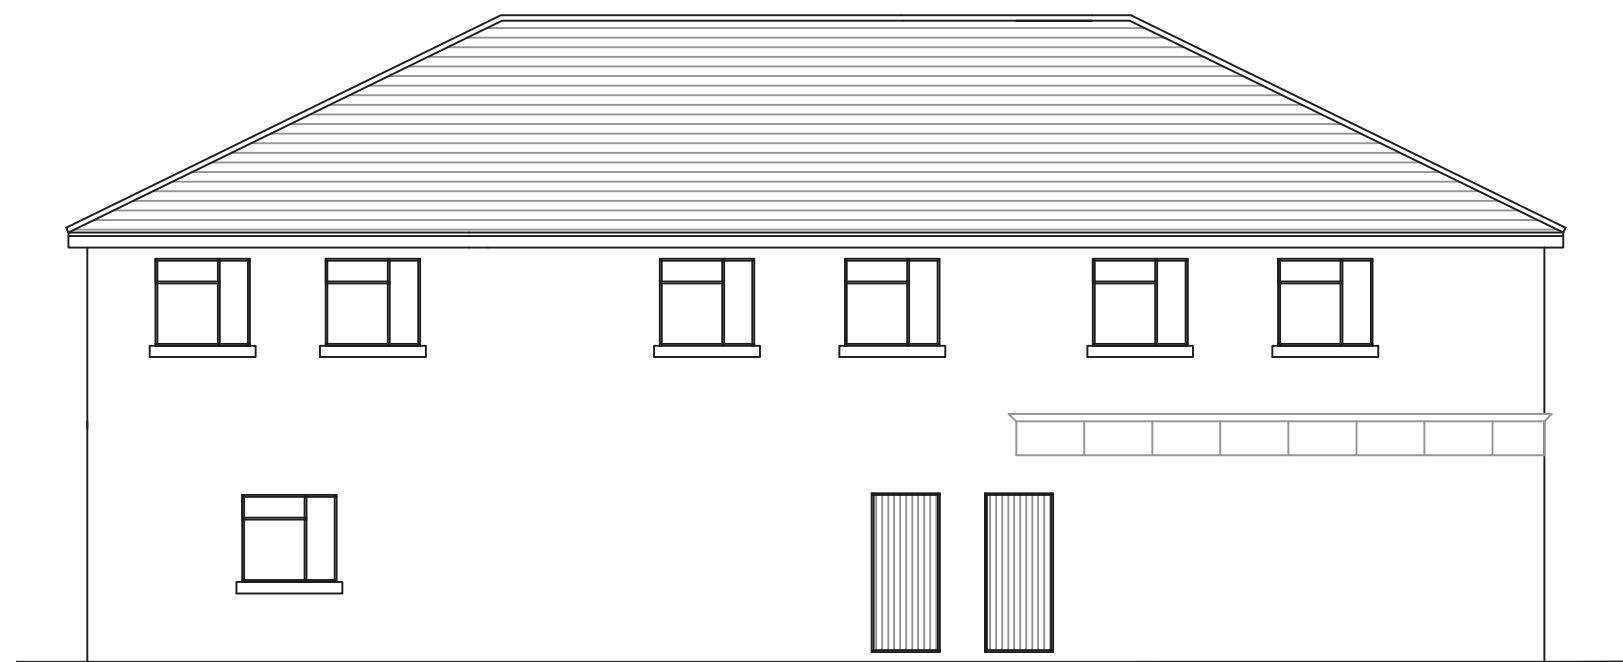

Proposed Rear Elevation

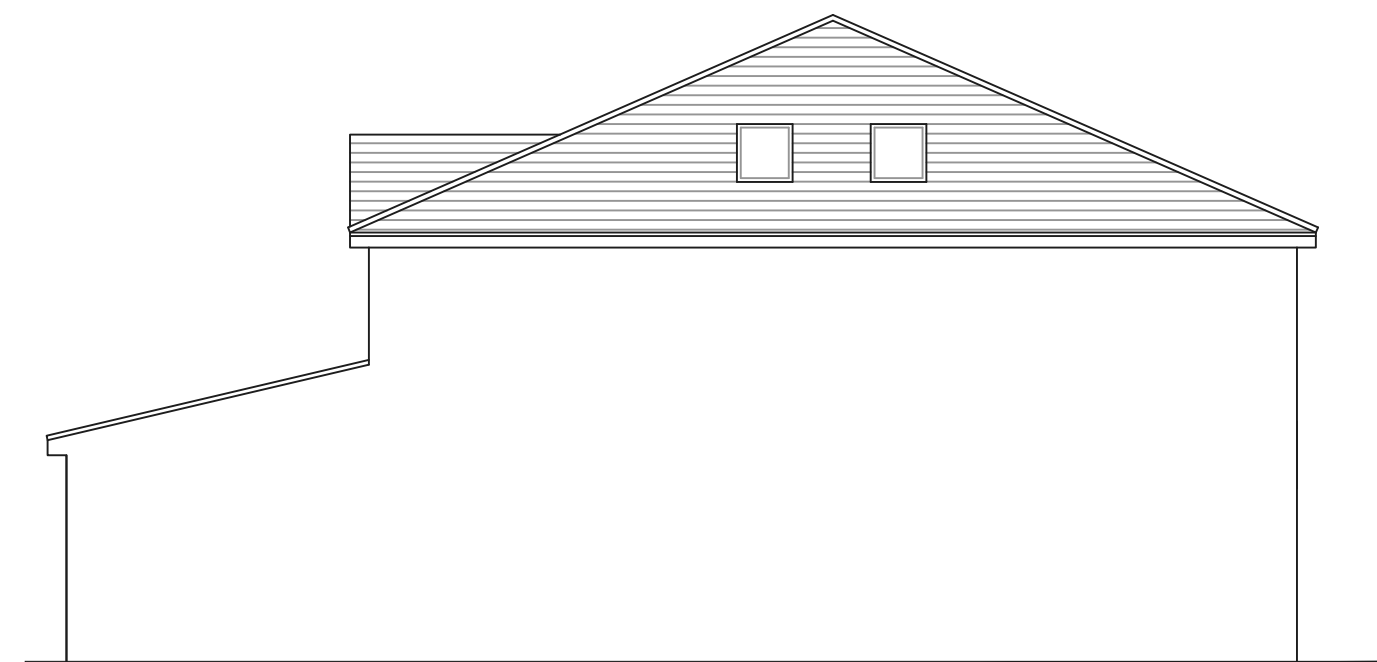

Proposed Side Elevation

Address
112 Dinas Lane , L36 2NS

Job Title
Single storey front and two
storey side extensions.

Drawing title
Proposed Elevations

Chkd	Appvd	date	scale	Dwg No.
		April '22	1:100 @ A2	003