




PROPOSED SOLAR PV LAYOUT

SCALE: 1:200@A1
TOTAL CAPACITY: 40 No. PANELS
SYSTEM SIZE: 17.4KWP

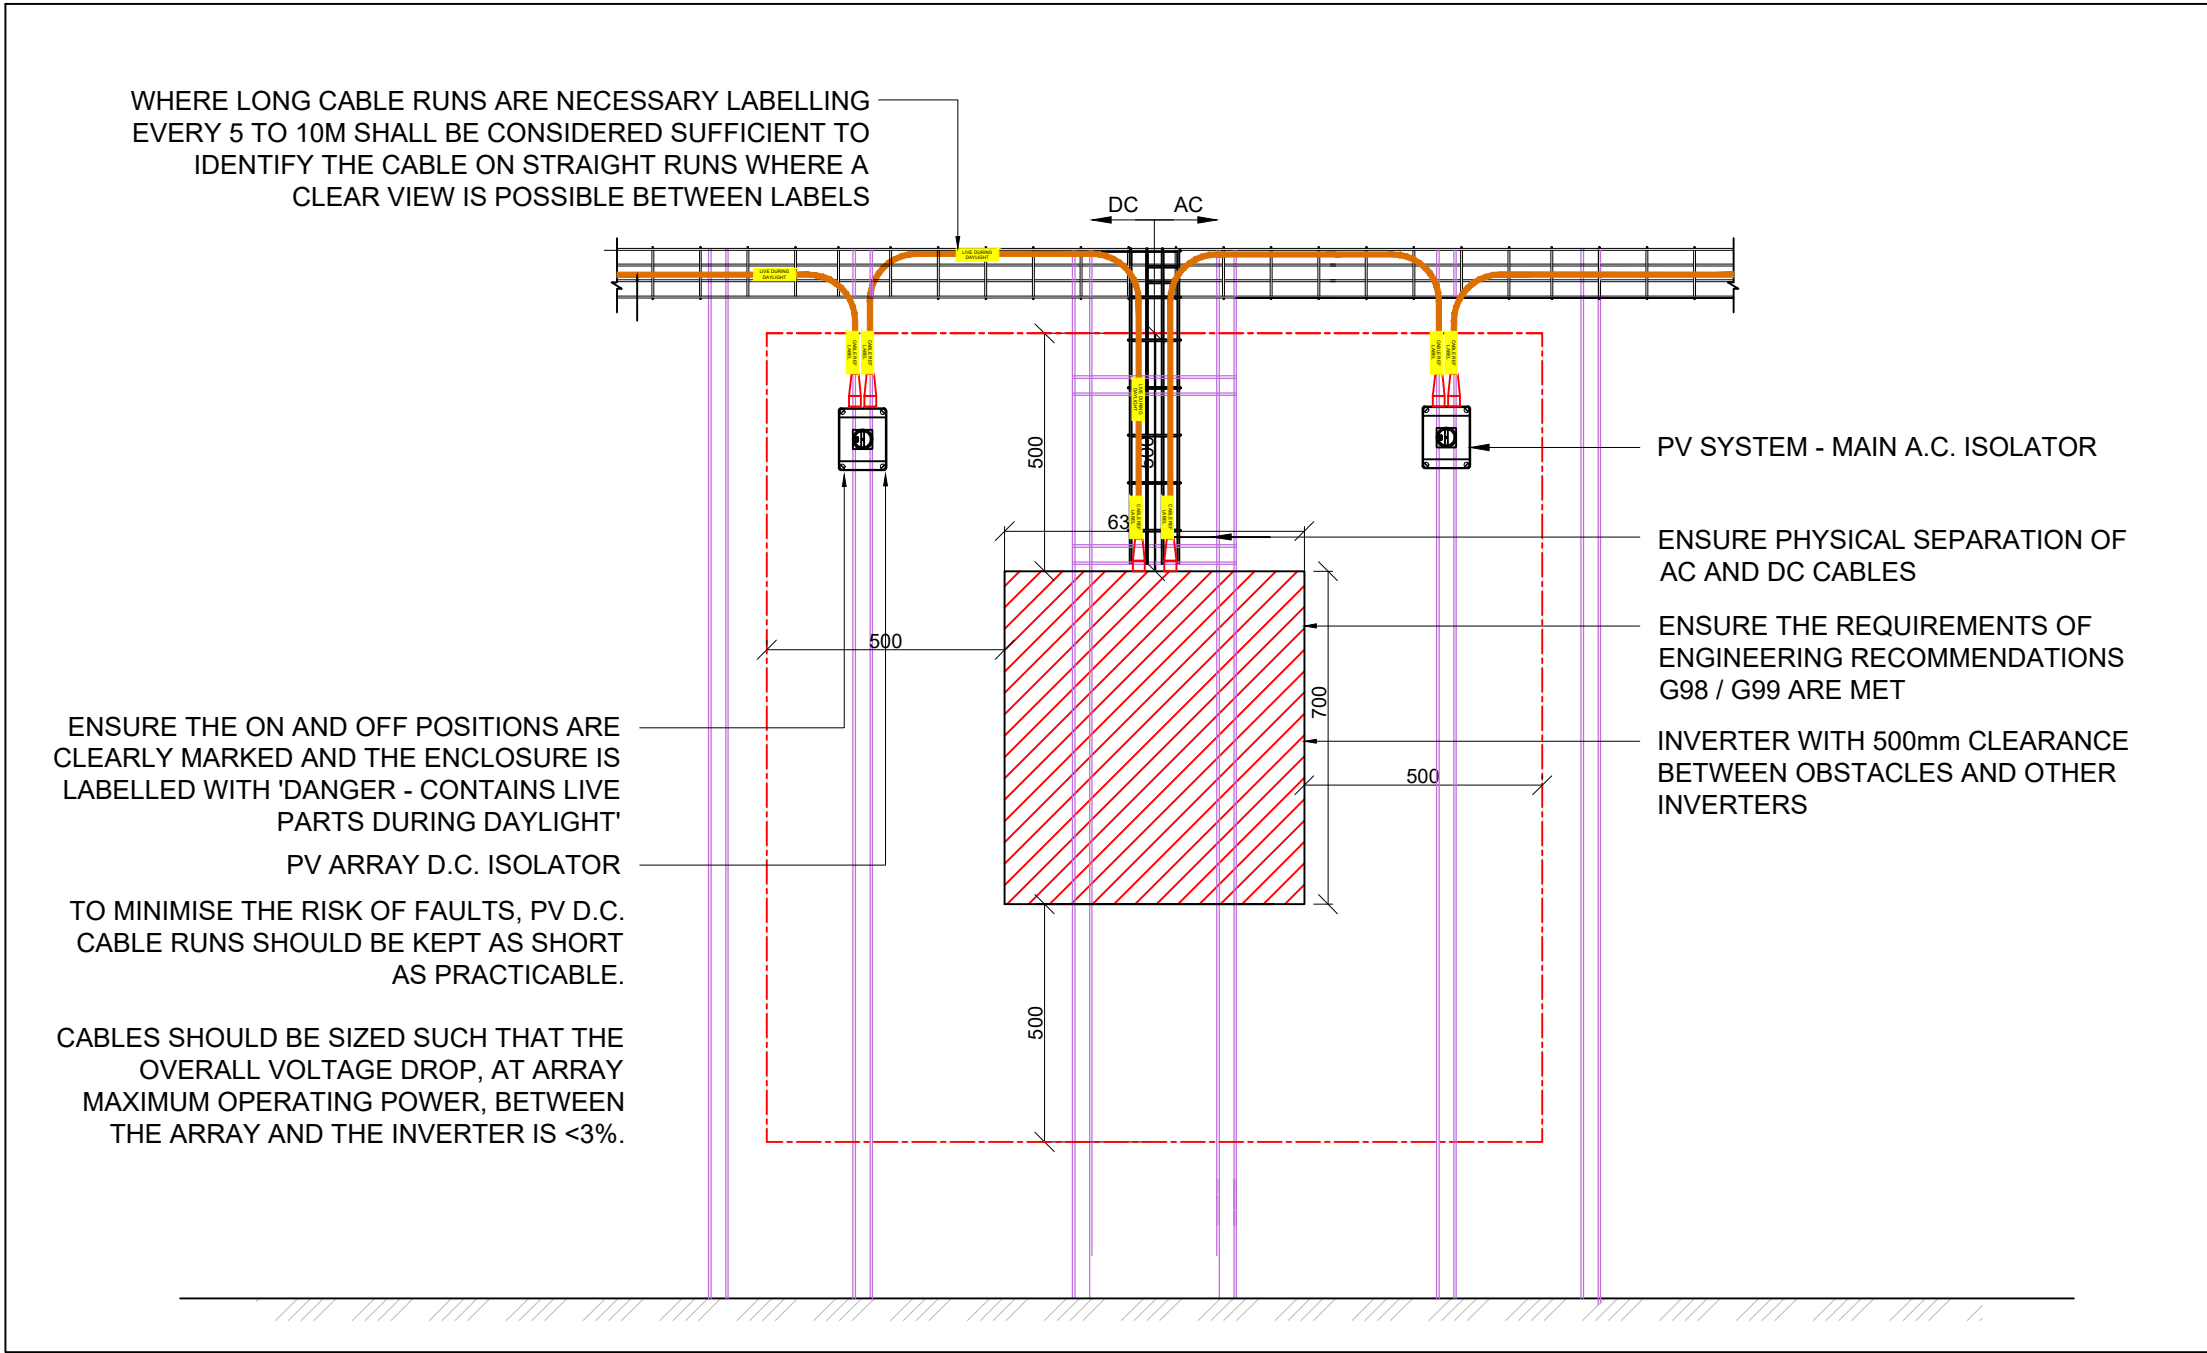


TYPICAL PV INVERTER LAYOUT (NOT TO SCALE)



EXTERNAL VIEW



MAIN SWITCH

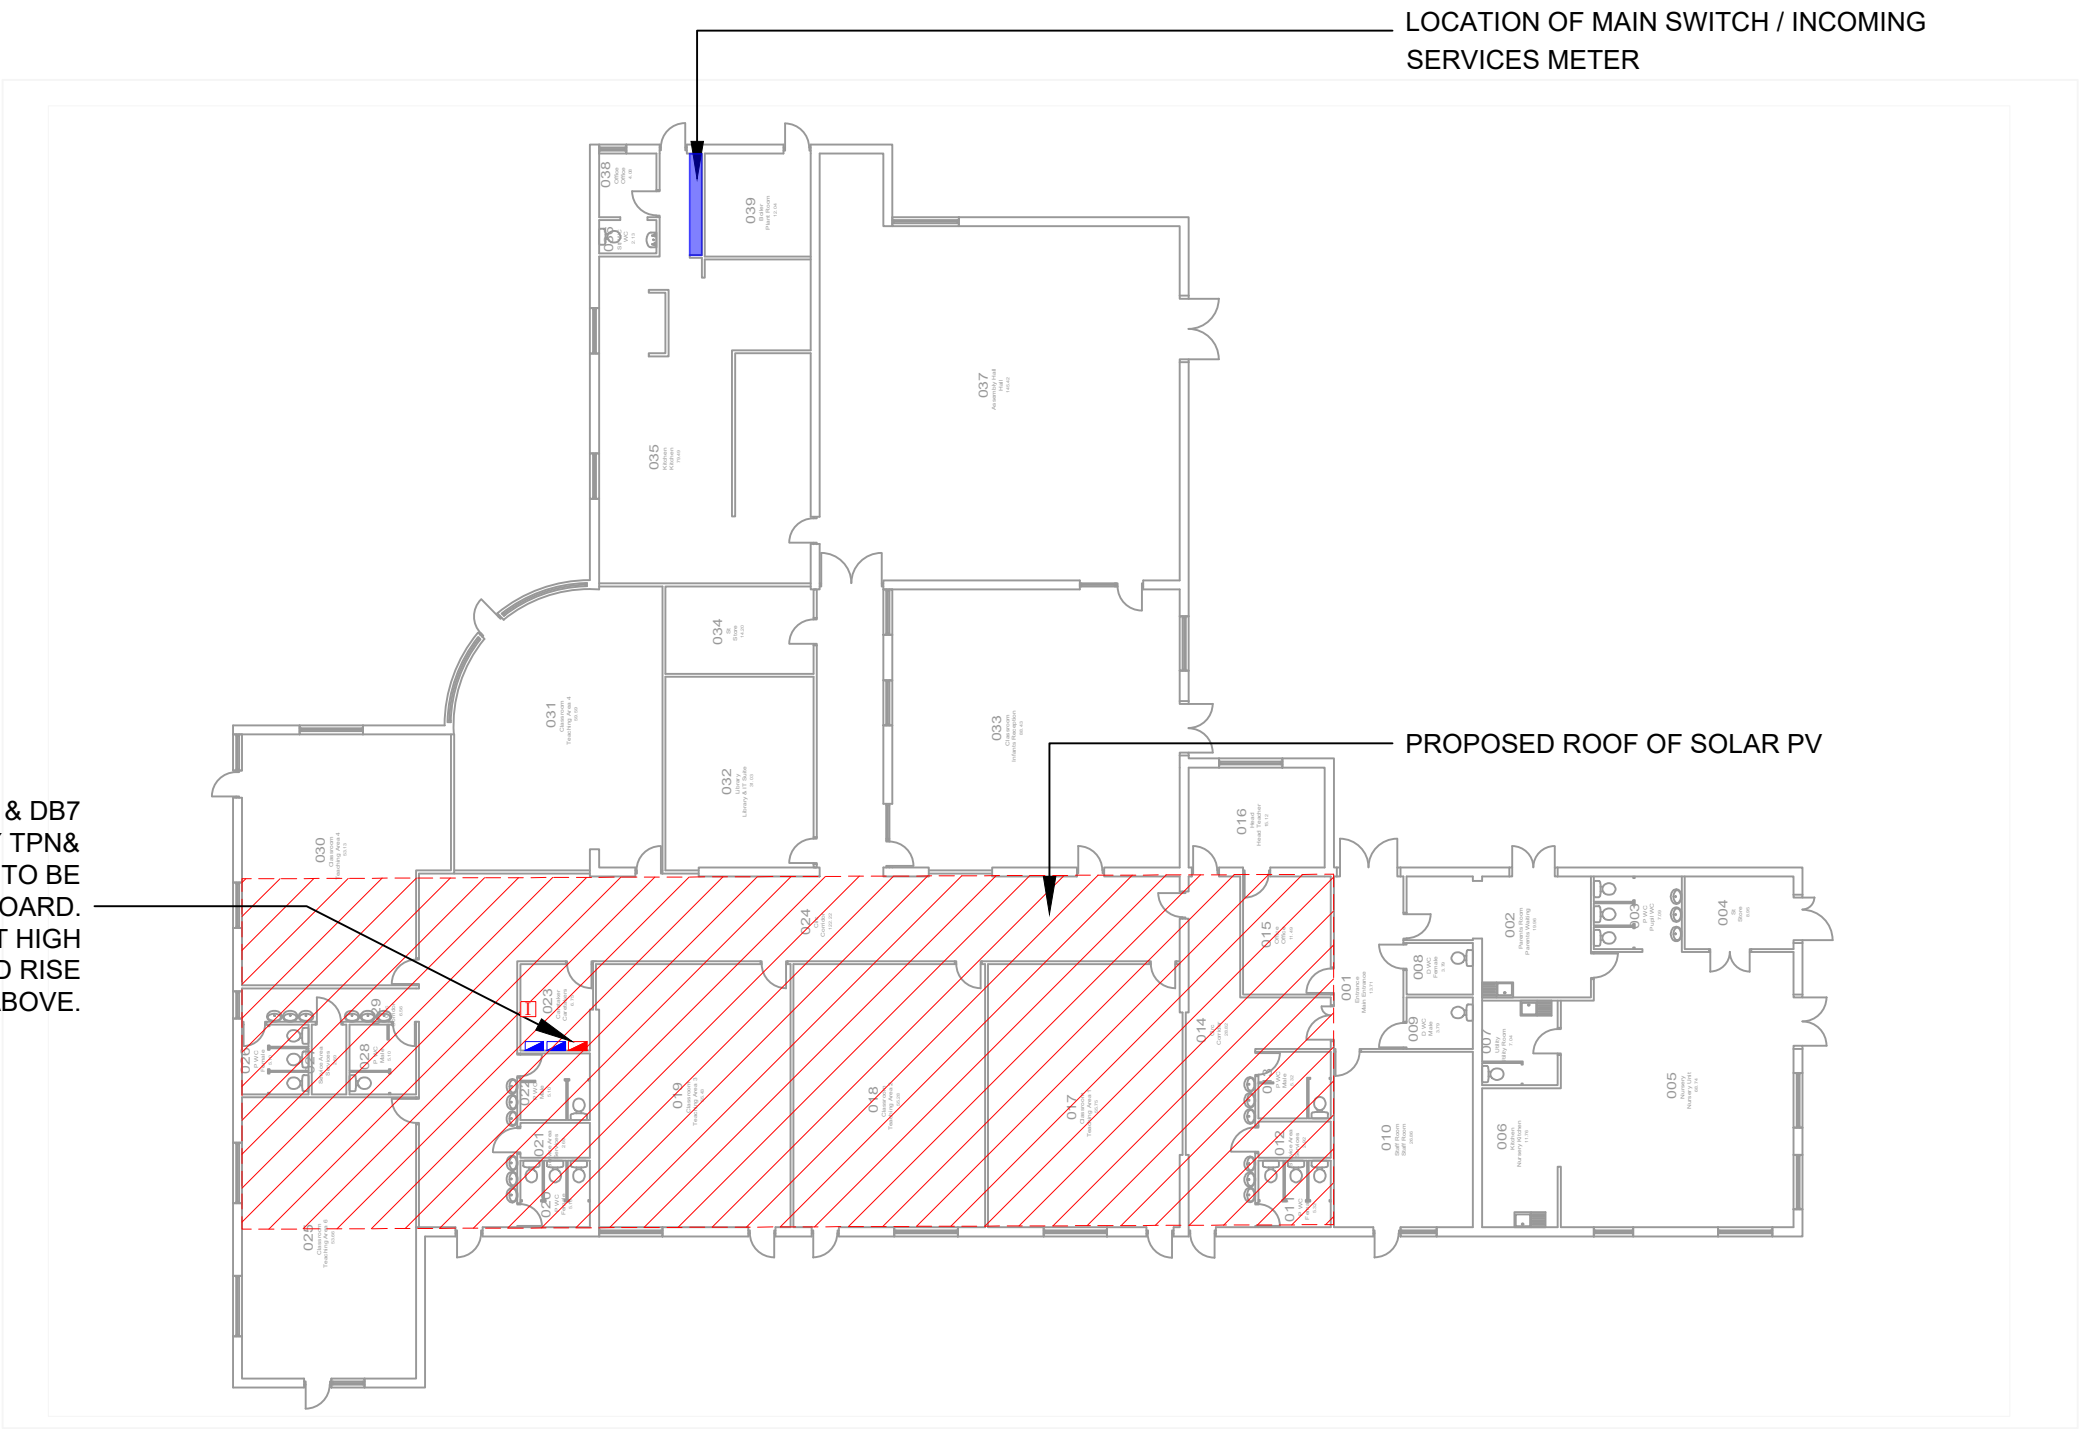

FLOOR PLAN (NOT TO SCALE)

LEGEND	
	POSITION OF INVERTER
	EXISTING DISTRIBUTION BOARD
	NEW DISTRIBUTION BOARD

PV LEGEND	
	40 No. 435W 'VERTEX S' SOLAR PANELS, 1762mm x 1134mm x 30mm. PRODUCT REF: TSM- 425

REV	DATE	DRAWN	REVISION NOTES	CHK.
T	11/08/23	AH	Tender Issue	AW

- PLEASE NOTE:
- THIS DRAWING IS COPYRIGHT AND MAY NOT BE ALTERED WITHOUT WRITTEN PERMISSION.
 - THIS DRAWING HAS BEEN PREPARED IN ACCORDANCE WITH THE SCOPE OF BRIAR'S APPOINTMENT WITH THEIR CLIENT AND IS SUBJECT TO THE TERMS AND CONDITIONS OF THAT APPOINTMENT. BRIAR ACCEPTS NO LIABILITY FOR ANY USE OF THIS DOCUMENT OTHER THAN BY THEIR CLIENT AND ONLY FOR THE PURPOSES FOR WHICH IT WAS PREPARED AND PROVIDED.
 - IF RECEIVED ELECTRONICALLY - IT IS THE RECIPIENTS RESPONSIBILITY TO PRINT TO CORRECT SCALE. ONLY WRITTEN DIMENSIONS SHOULD BE USED.
 - ALL DIMENSIONS ARE IN MILLIMETERS UNLESS NOTED AND/OR SPECIFIED OTHERWISE. DO NOT SCALE FROM THIS DRAWING. ALL DIMENSIONS ARE TO BE CONFIRMED ON SITE DURING CONDUCTION.
 - THIS DRAWING SHOULD BE READ IN CONJUNCTION WITH ALL OTHER DRAWINGS AND SPECIFICATIONS ASSOCIATED WITH THIS PROJECT.
 - CONTACT ADDRESS: CAPSTAN HOUSE,THE WATERFRONT, BRIERLEY HILL, WEST MIDLANDS, DY5 1XL.

part of the **zenergi** family

Capstan House, The Waterfront, Briarley Hill, West Midlands, DY5 1XL
Tel: 01384 397777
Email: info@briar.zenergi.co.uk
Web: www.briar.zenergi.co.uk

CLIENT:
THE DEAN TRUST - PSDS IMPLEMENTATION

PROJECT:
SOLAR PV INSTALLATION

DRAWING:
BLACKLOW BROW SCHOOL

JOB: BD1645.C	SCALE: 1: 200	PAPER SIZE: A1
STATUS: TENDER	REV: -	DWG REF: E023