


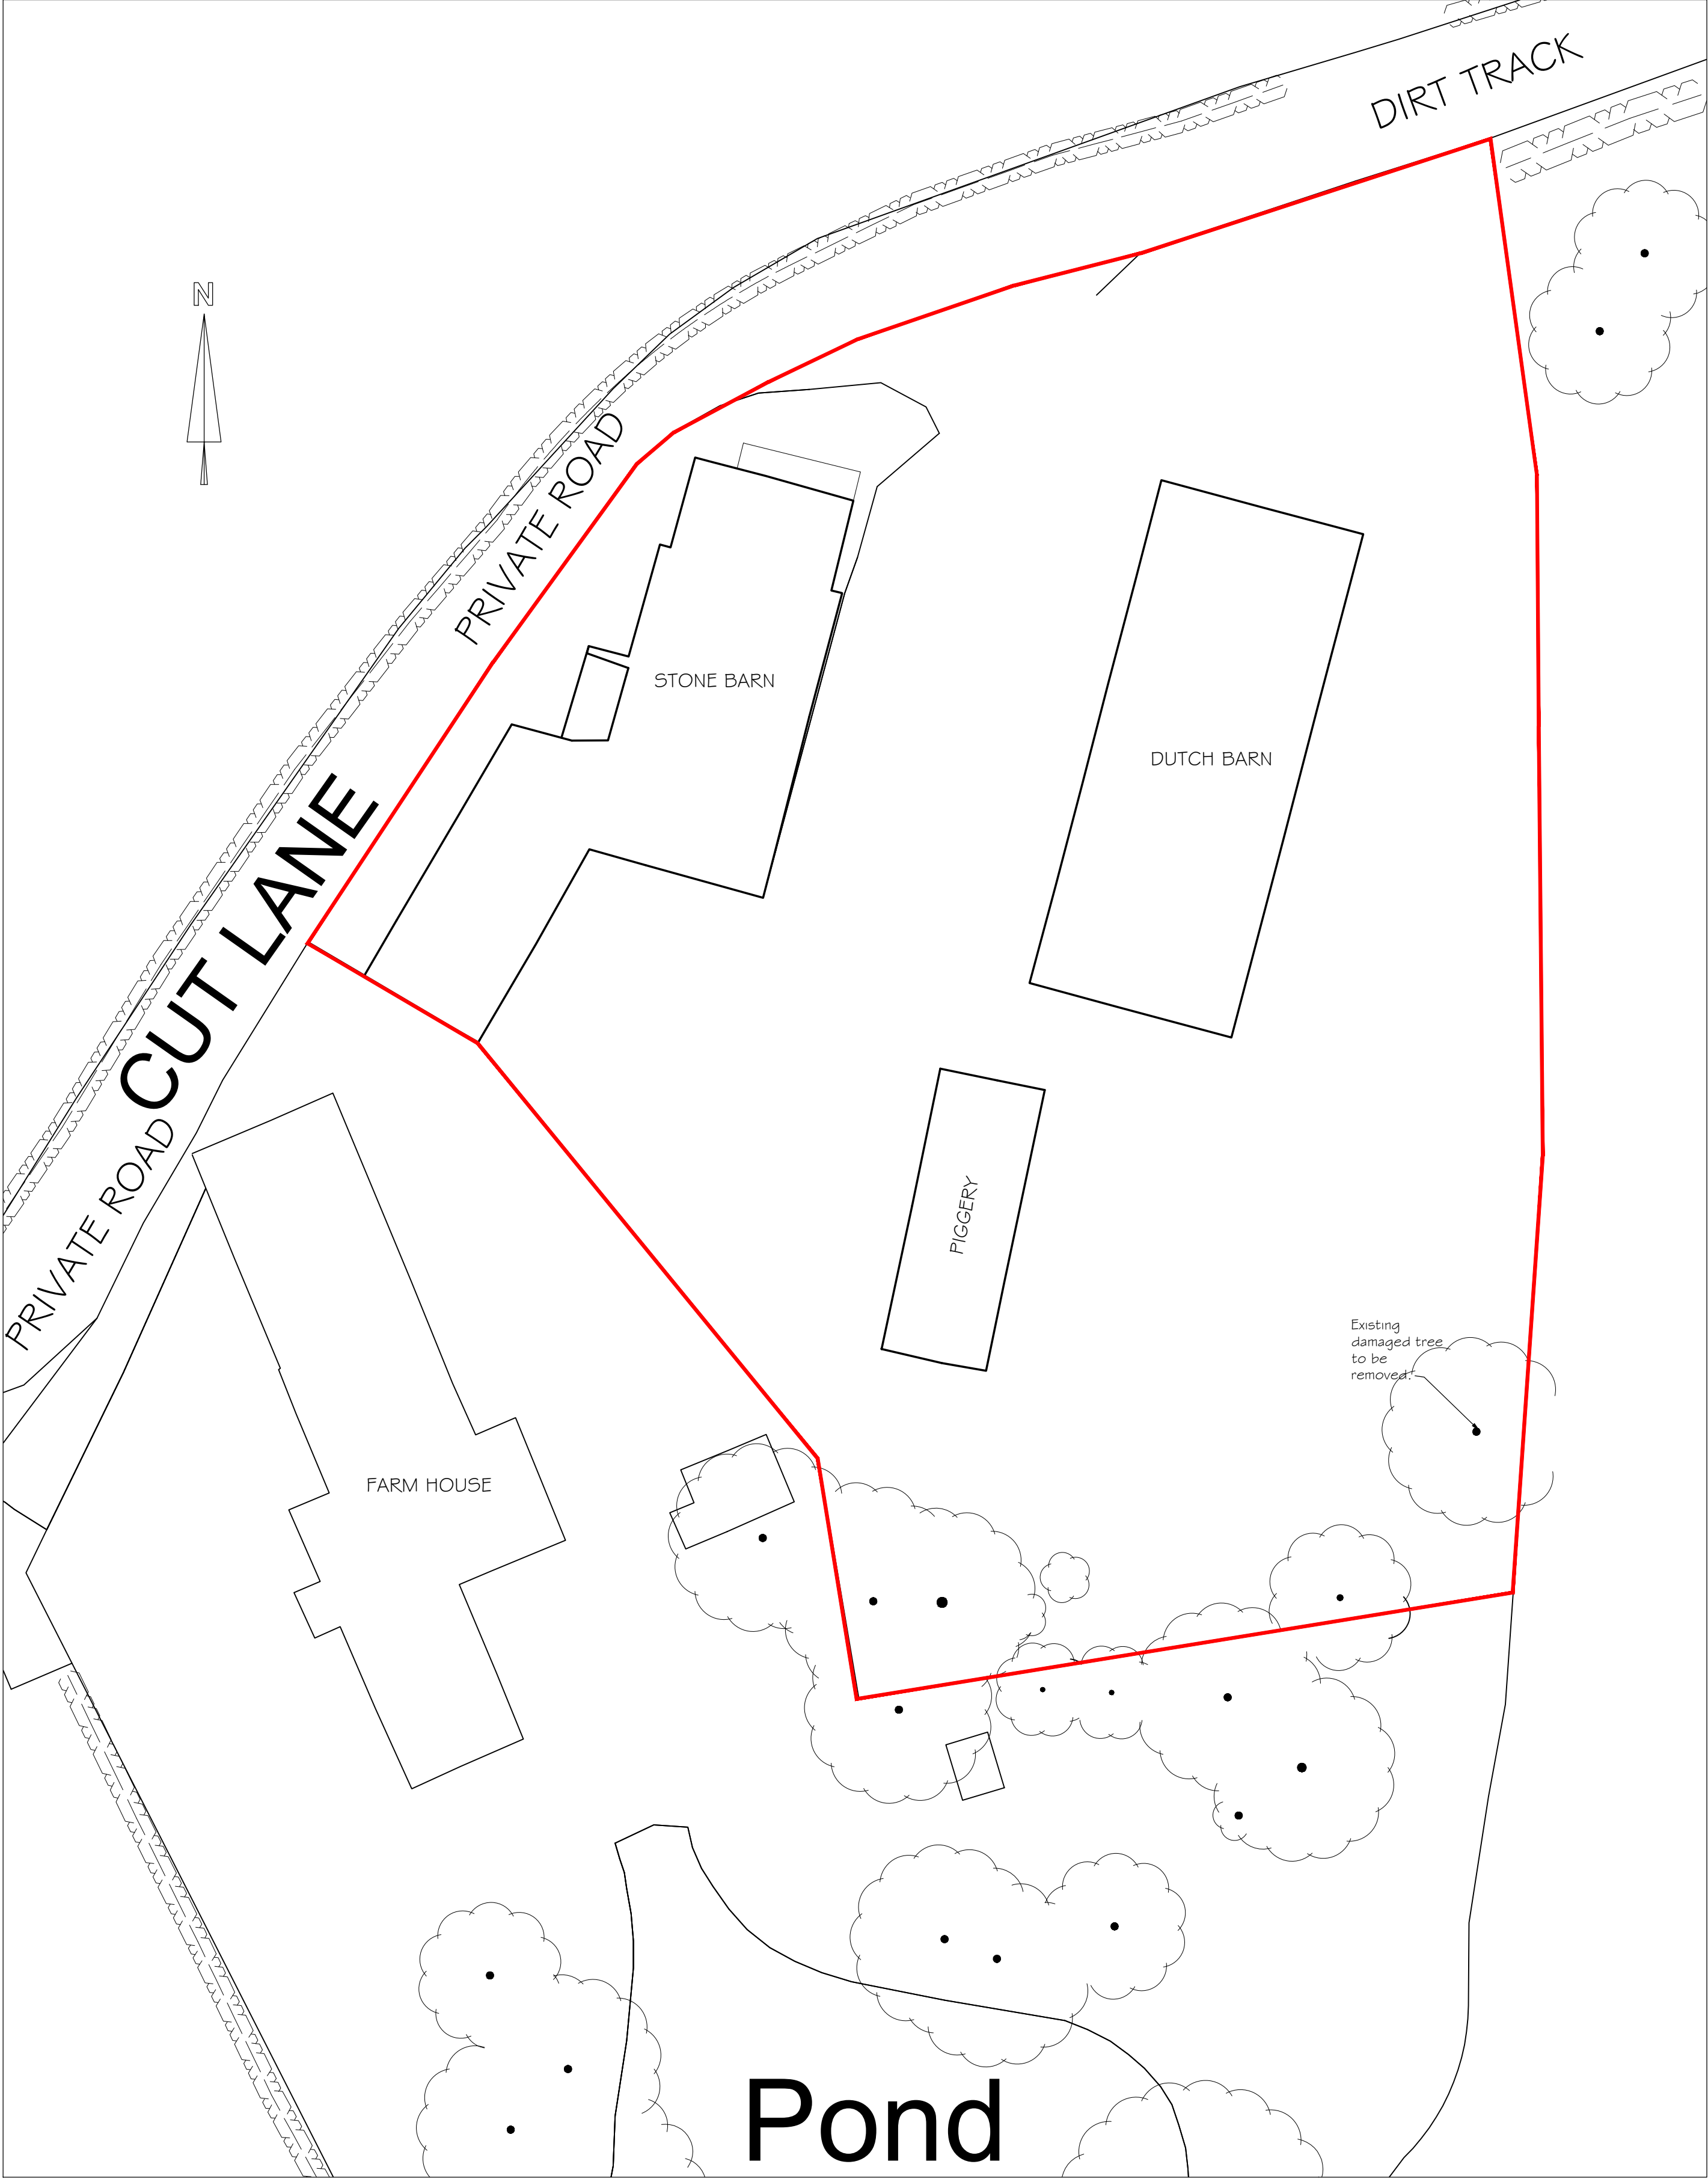


EXISTING BLOCK PLAN (1:200)



NOTES
EXACT DETAIL OF ALL BOUNDARY TREATMENTS TO BE AGREED SEE DRAWING 03 FOR INDICATIVE DETAILS
ALL NEW TREES TO BE 3m STANDARD OF NATIVE SPECIES 14 No NEW TREES WITH 1 No. EXISTING DAMAGED TREE TO BE REMOVED.
TYPE AND SPACING OF TREES TO BE AGREED.
SEE DRAWING 03 FOR TREE PLANTING DETAIL.



PROPOSED BLOCK PLAN (1:200)

 

Project	PROPOSED CONVERSION OF EXISTING STONE & DUTCH BARN & PIGGERY LAND AT FORMER COACH ROAD FARM CUT LANE KNOWSLEY L33 3AQ	Scale 1:200 @ A1
		Date MAY 2022
Plan	EXISTING & PROPOSED SITE PLANS	Dwg.No MG2022/02