



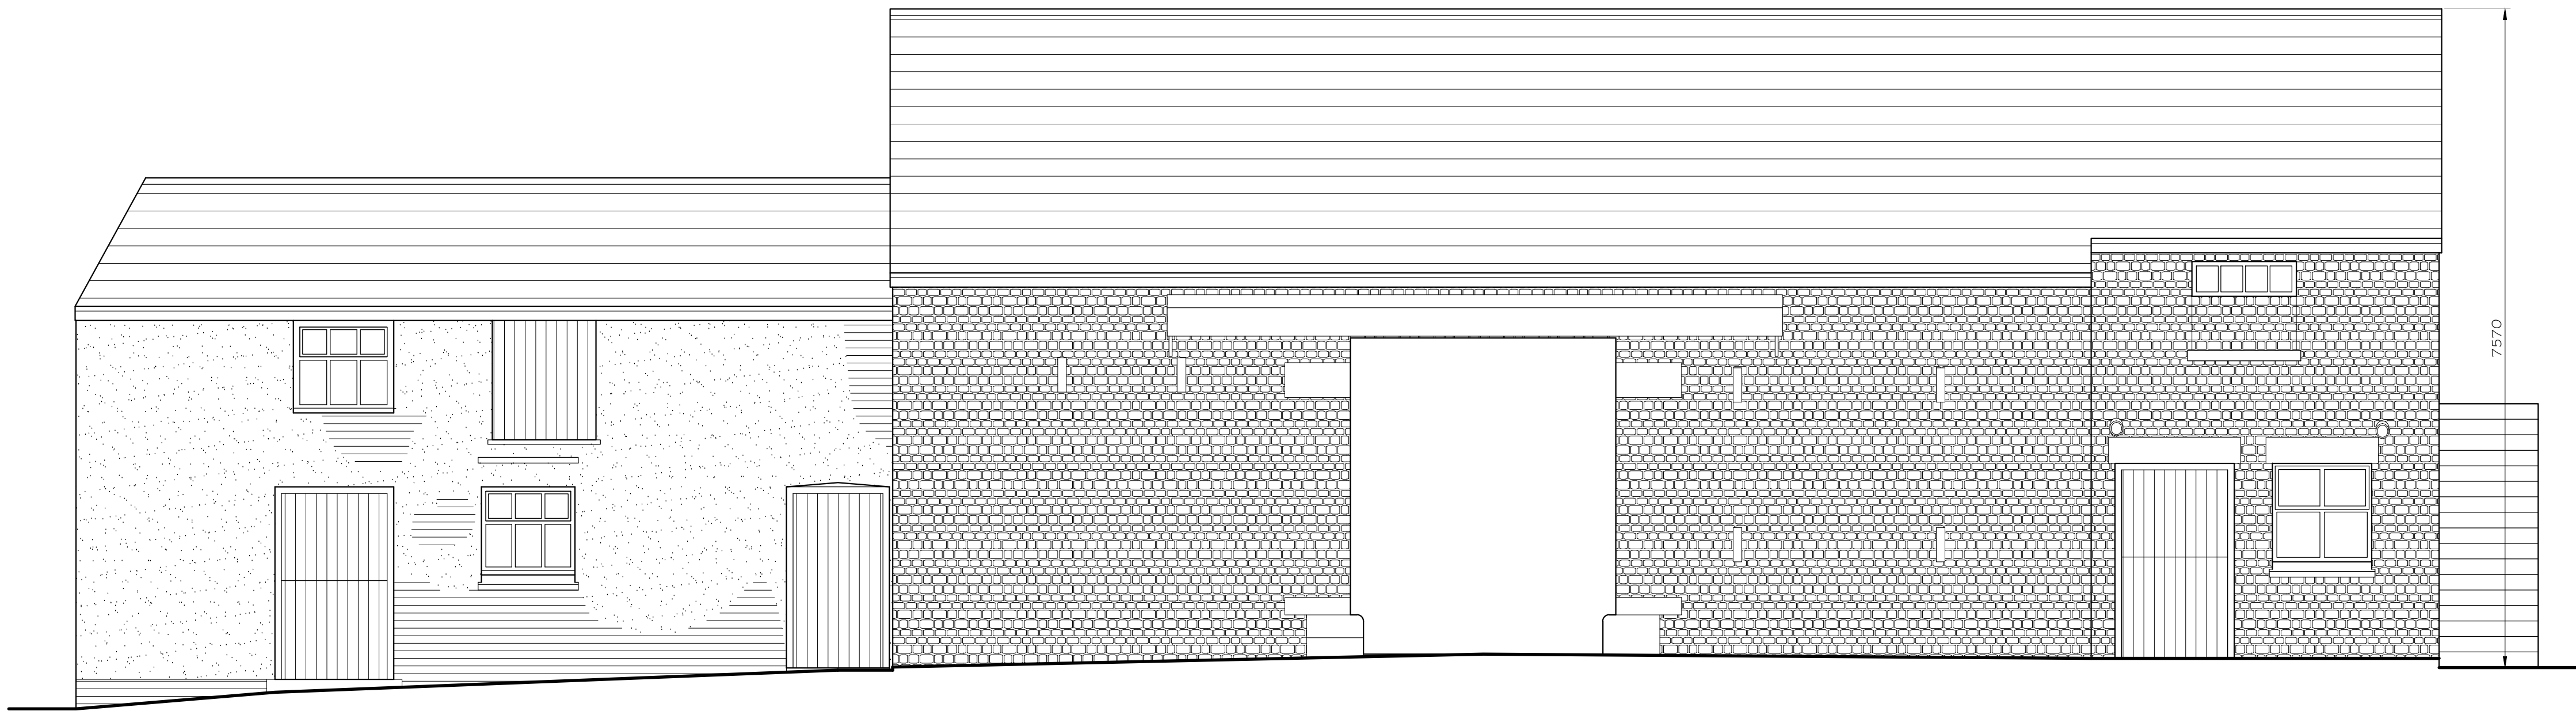

EXISTING EAST ELEVATION (1:50)

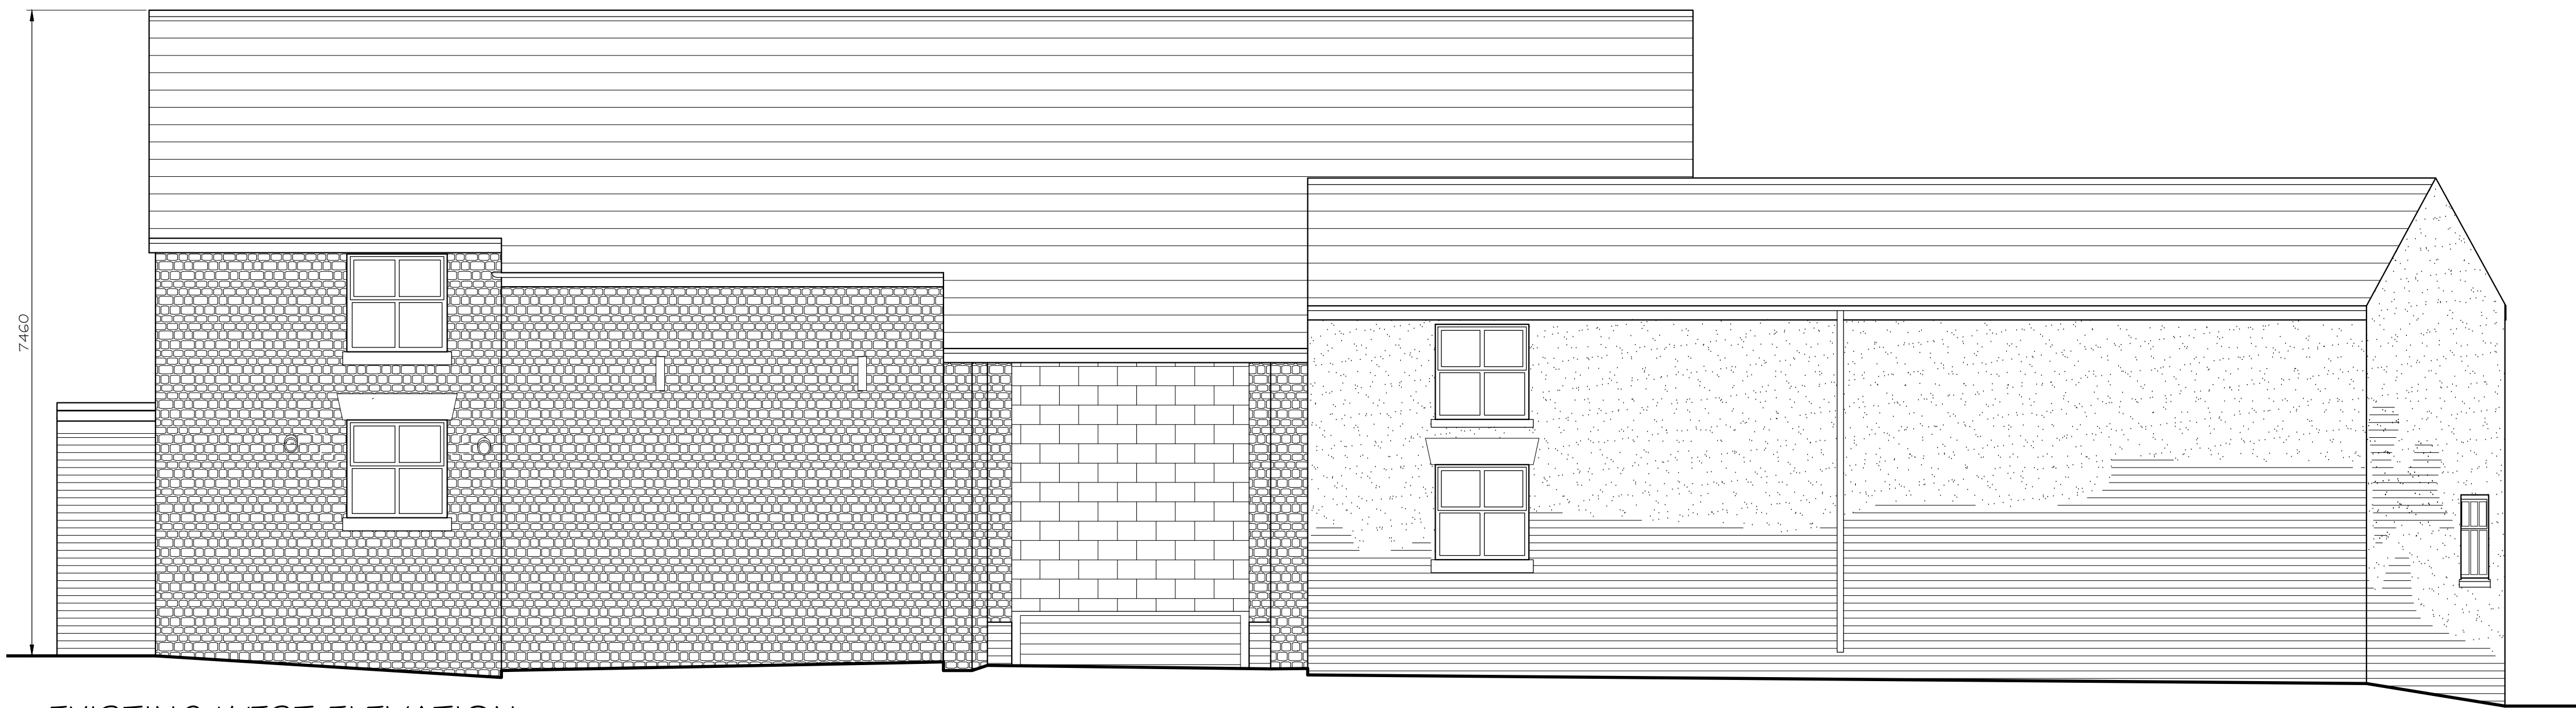


EXISTING WEST ELEVATION (1:50)



EXISTING NORTH ELEVATION (1:50)



EXISTING SOUTH ELEVATION (1:50)

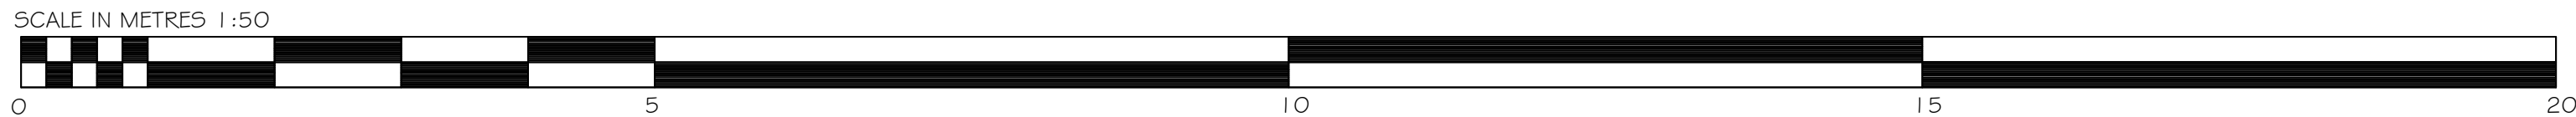

Project	PROPOSED CONVERSION OF EXISTING STONE # DUTCH BARN # PIGGERY LAND AT FORMER COACH ROAD FARM CUT LANE KNOWSLEY L33 3AQ	Scale 1:50 @ A1
		Date MAY 2022
	Plan EXISTING ELEVATIONS OF STONE BARN	Dwg.No MG2022/06