



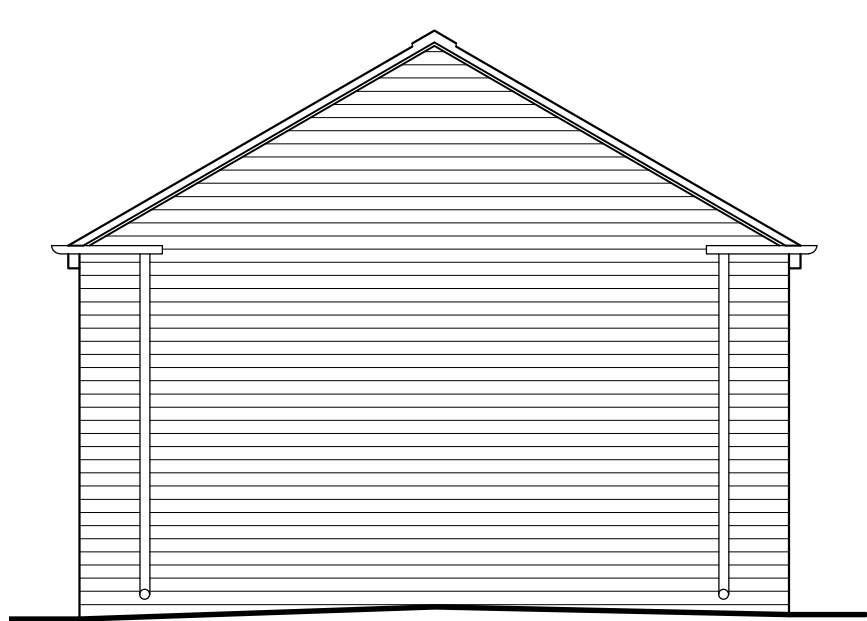


EXISTING NORTH ELEVATION (1:50)

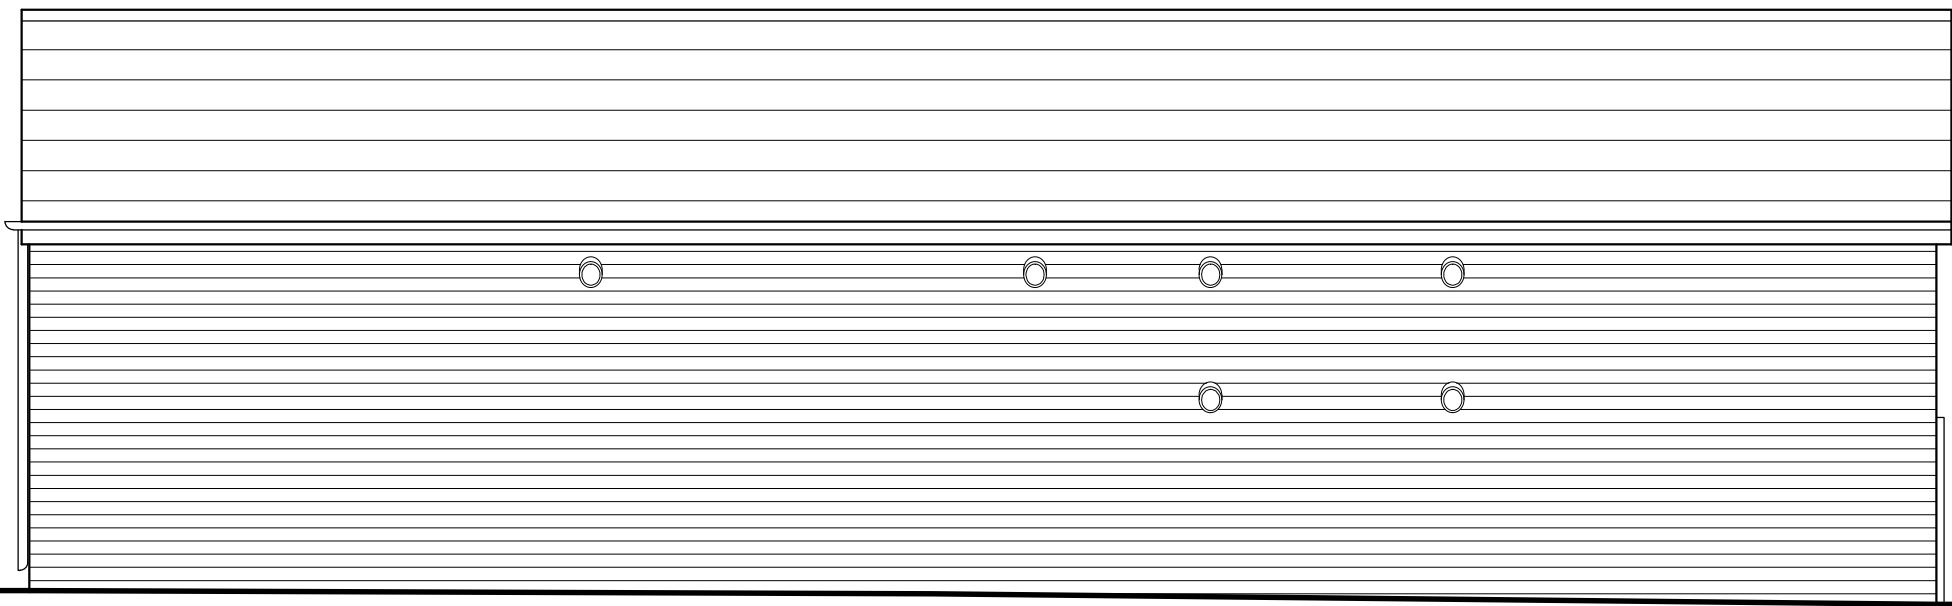


EXISTING WEST ELEVATION (1:50)



PROPOSED NORTH ELEVATION (1:50)

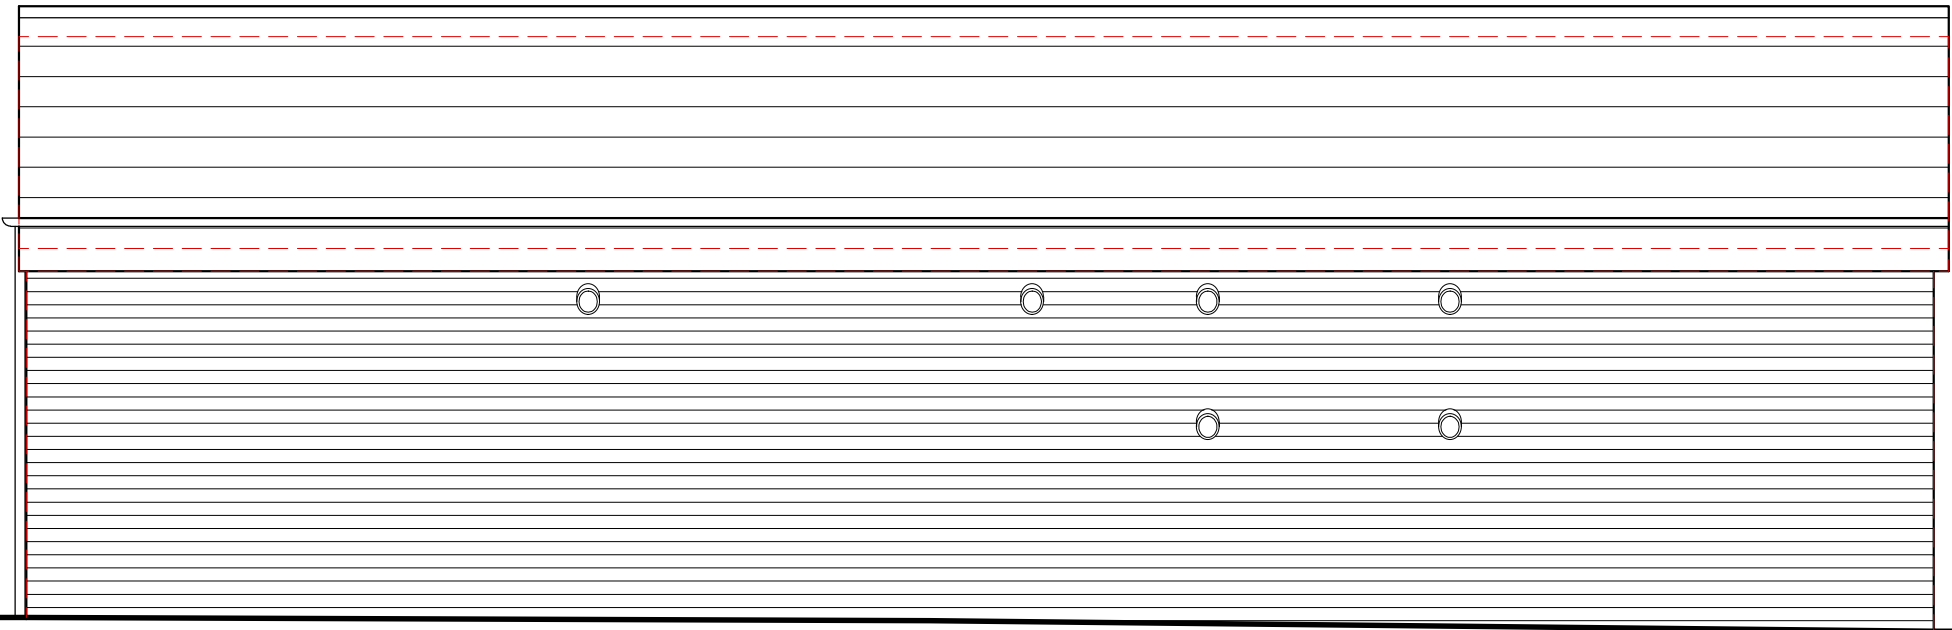


PROPOSED WEST ELEVATION (1:50)

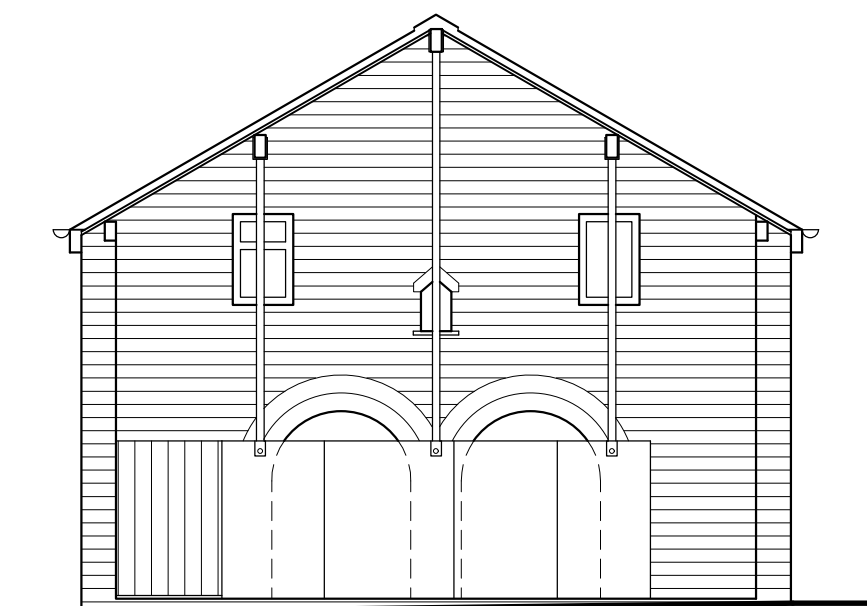


EXISTING NORTH ELEVATION (1:50)



EXISTING WEST ELEVATION (1:50)


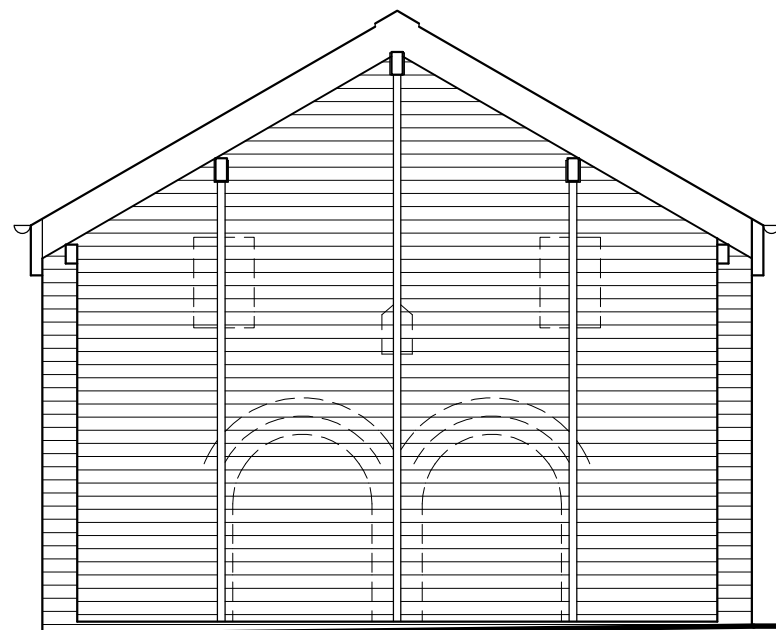


PROPOSED NORTH ELEVATION (1:50)

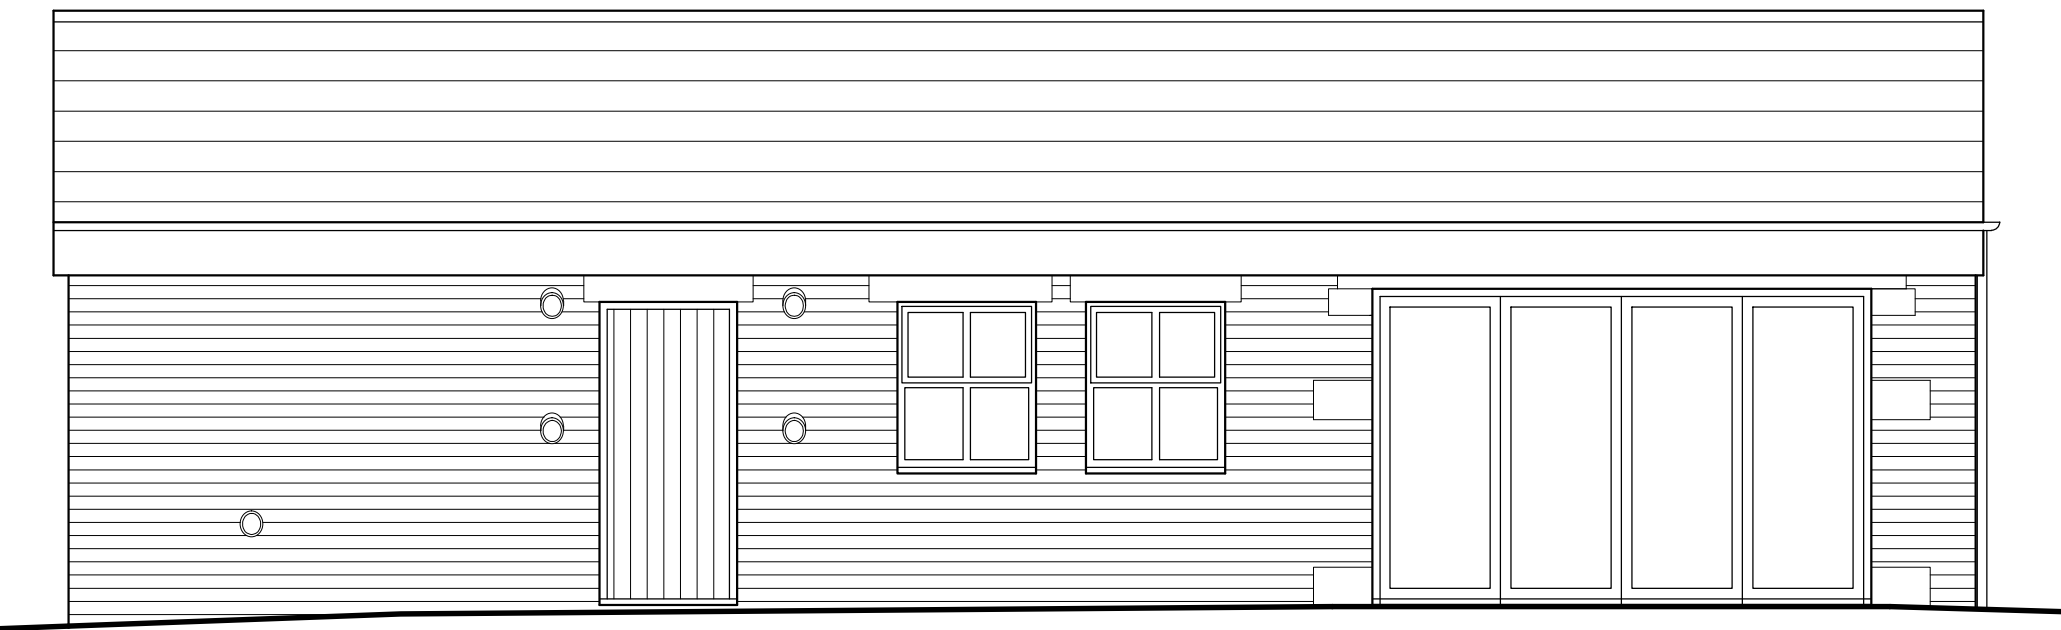


PROPOSED WEST ELEVATION (1:50)



SCALE IN METRES 1:50

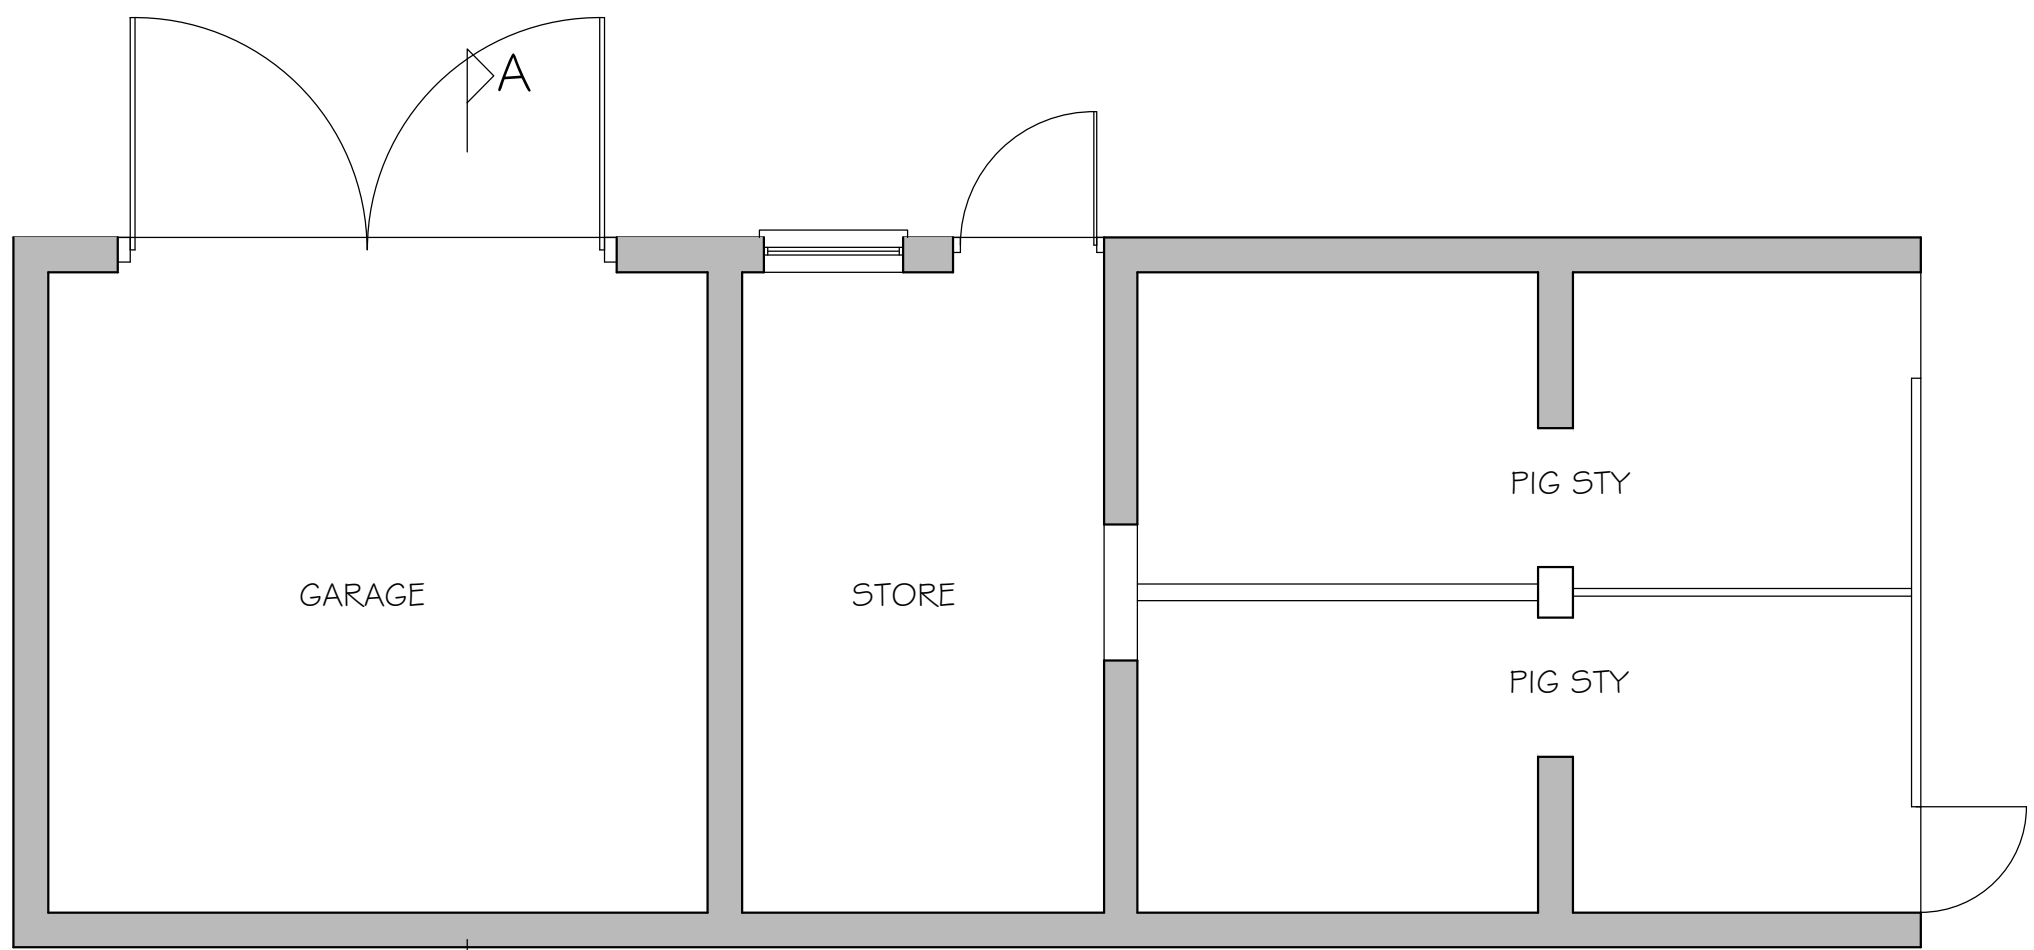 

EXISTING PLAN (1:50)

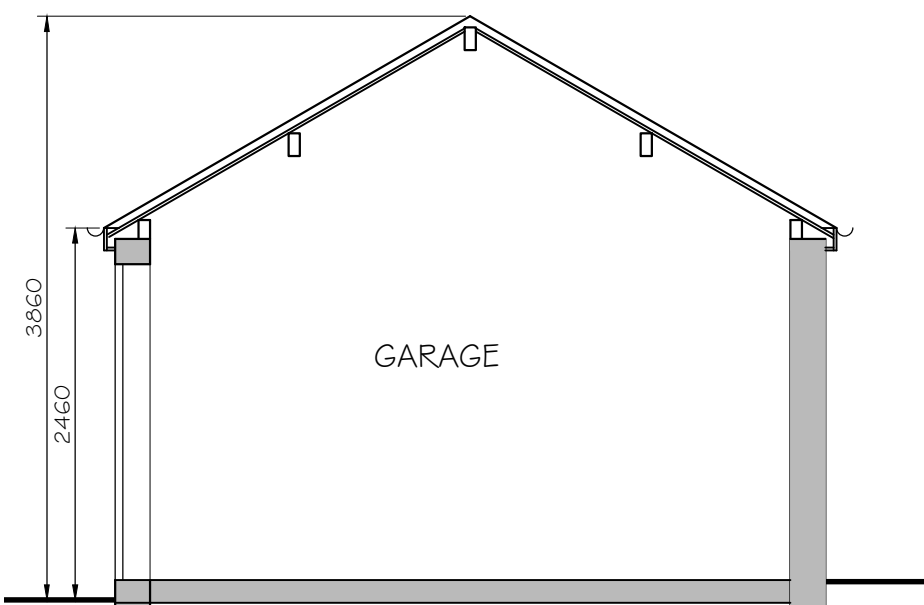

EXISTING SECTION A-A (1:50)

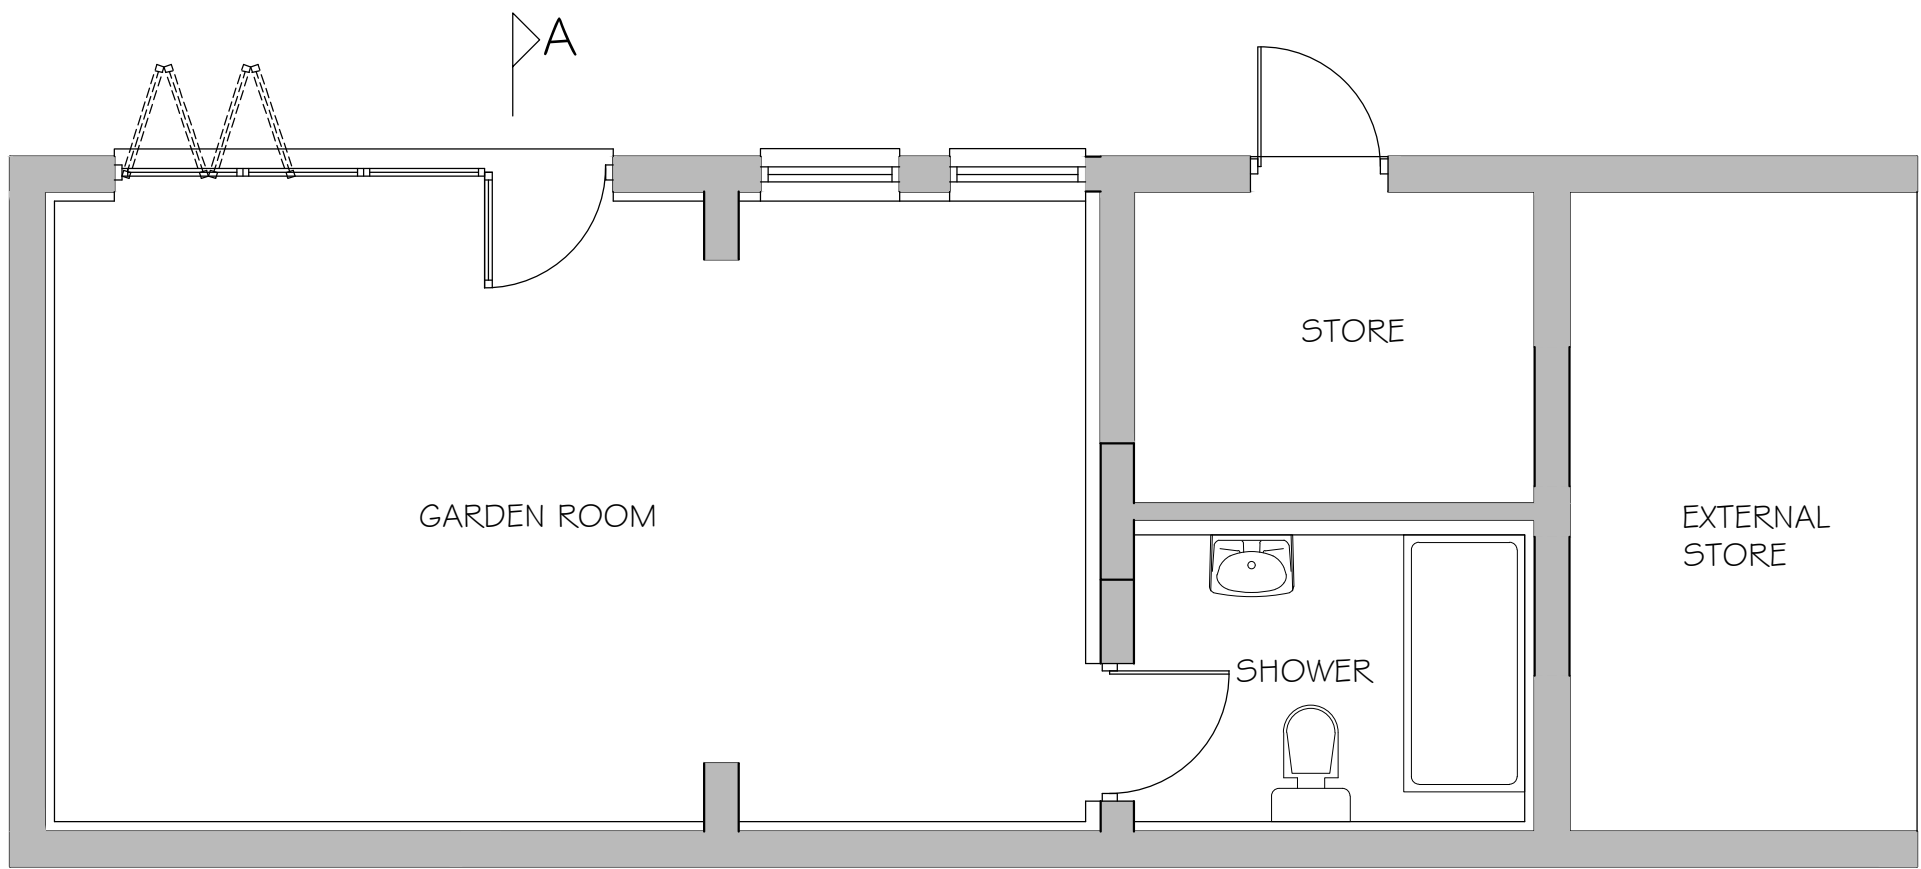 

PROPOSED PLAN (1:50)

NOTES:-

ROOF -

EXISTING ROOF TIMBERS TO BE RETAINED & REPAIRED AS NECESSARY & LEFT EXPOSED
EXISTING SLATE TO BE TAKEN OFF AND RAISED TO ALLOW NECESSARY INSULATION
LAYER. ANY NEW SLATE TO BE NATURAL SLATE.
EXISTING STEEL ROUND POSTS TO BE REPLACED WITH NEW SUITABLY SIZED PPC POSTS
COLOUR TBA.


FASCIA BOARDS
EXISTING ROTTEN/MISSING FASCIA BOARDS TO BE REMOVED.
NEW FASCIA BOARDS PVC COLOUR TBA.

WALLS
EXISTING WALLS TO BE REPAIRED AS NECESSARY USING NEW & RECLAIMED BRICK TO
MATCH EXISTING.
ALL EXISTING EXTERNAL WALLS TO BE DRY LINED INTERNALLY WITH INSULATED
PLASTERBOARD TO PROVIDE NECESSARY INSULATION.

RAINWATER GOODS
PPC ALUMINIUM TO MATCH EXISTING - PROFILE/COLOUR TBA

WINDOWS/DOORS
NEW WINDOWS TO BE PVC OR PPC ALUMINIUM COLOUR ANTHRACITE GREY TO MATCH
EXISTING STYLE.
NEW STONE CILLS AND LINTELS TO MATCH EXISTING COLOUR & PROFILE

FLOORS
EXISTING CONCRETE FLOORS TO BE OVER LAID WITH INSULATION AND SAND/CEMENT
SCREED.

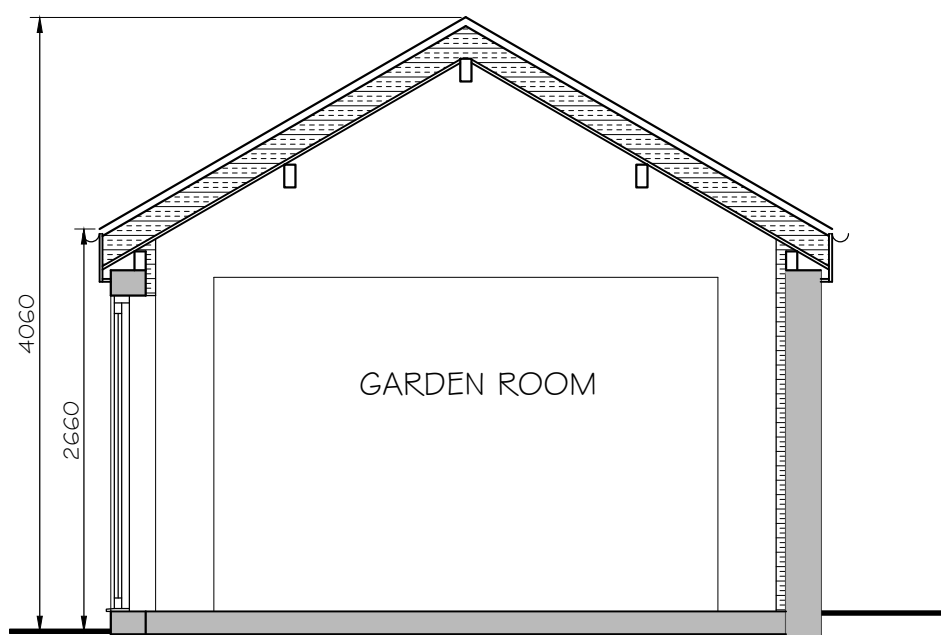

PROPOSED SECTION A-A (1:50)

Project	PROPOSED CONVERSION OF EXISTING STONE & DUTCH BARN5 & PIGGERY LAND AT FORMER COACH ROAD FARM CUT LANE KNOWSLEY L33 3AQ	Scale 1:50 @ A1
		Date MAY 2022
Plan	EXISTING & PROPOSED PLANS OF PIGGERY	Drq.No MG2022/13