



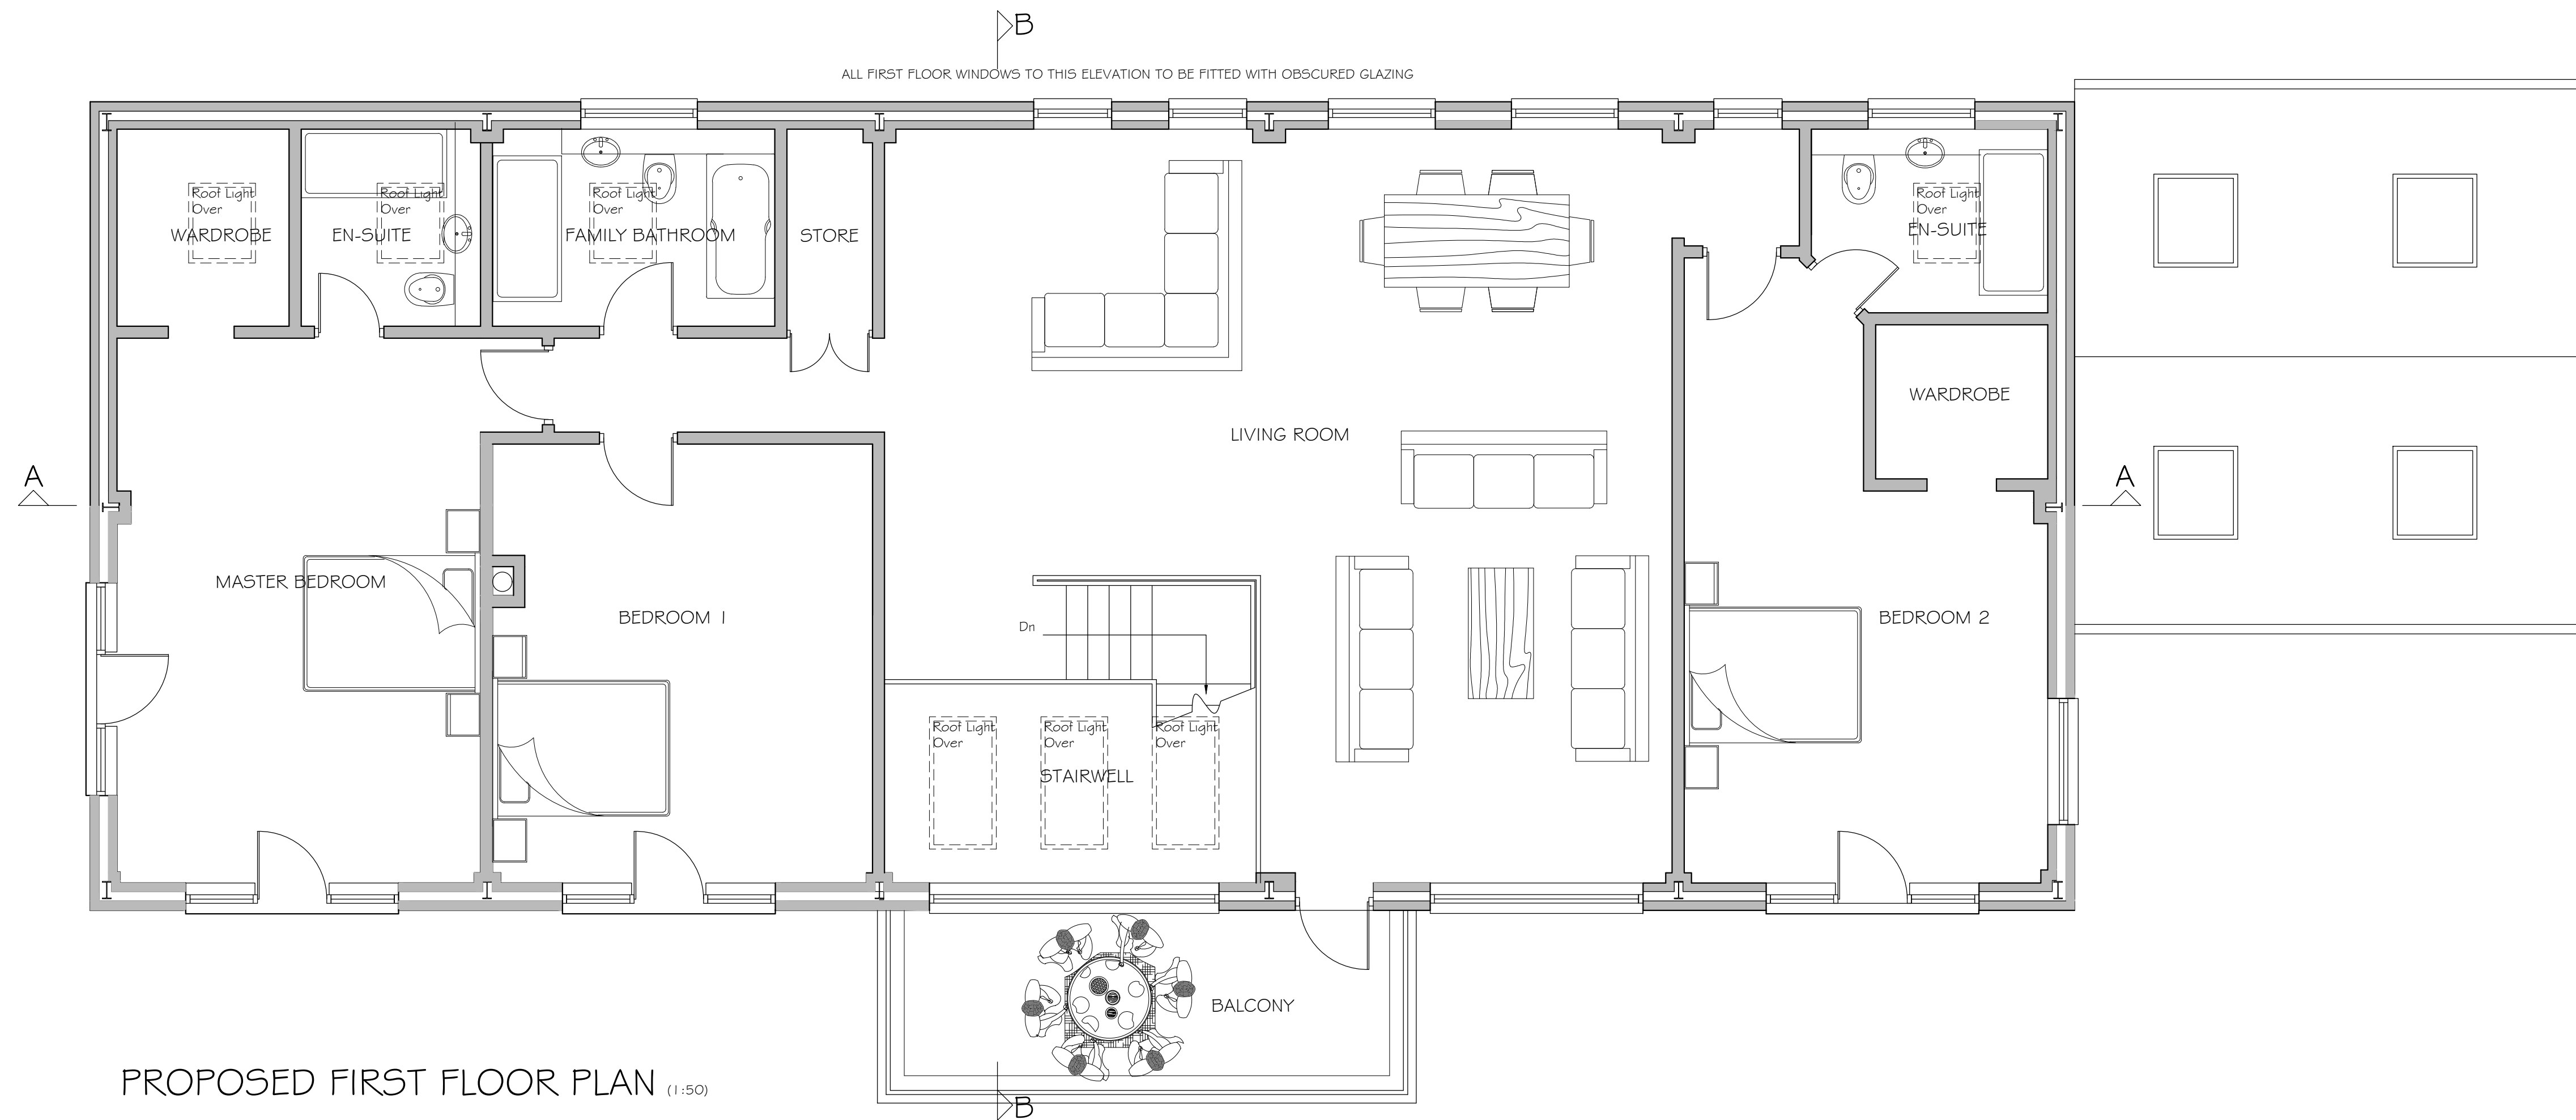


PROPOSED FIRST FLOOR PLAN (1:50)

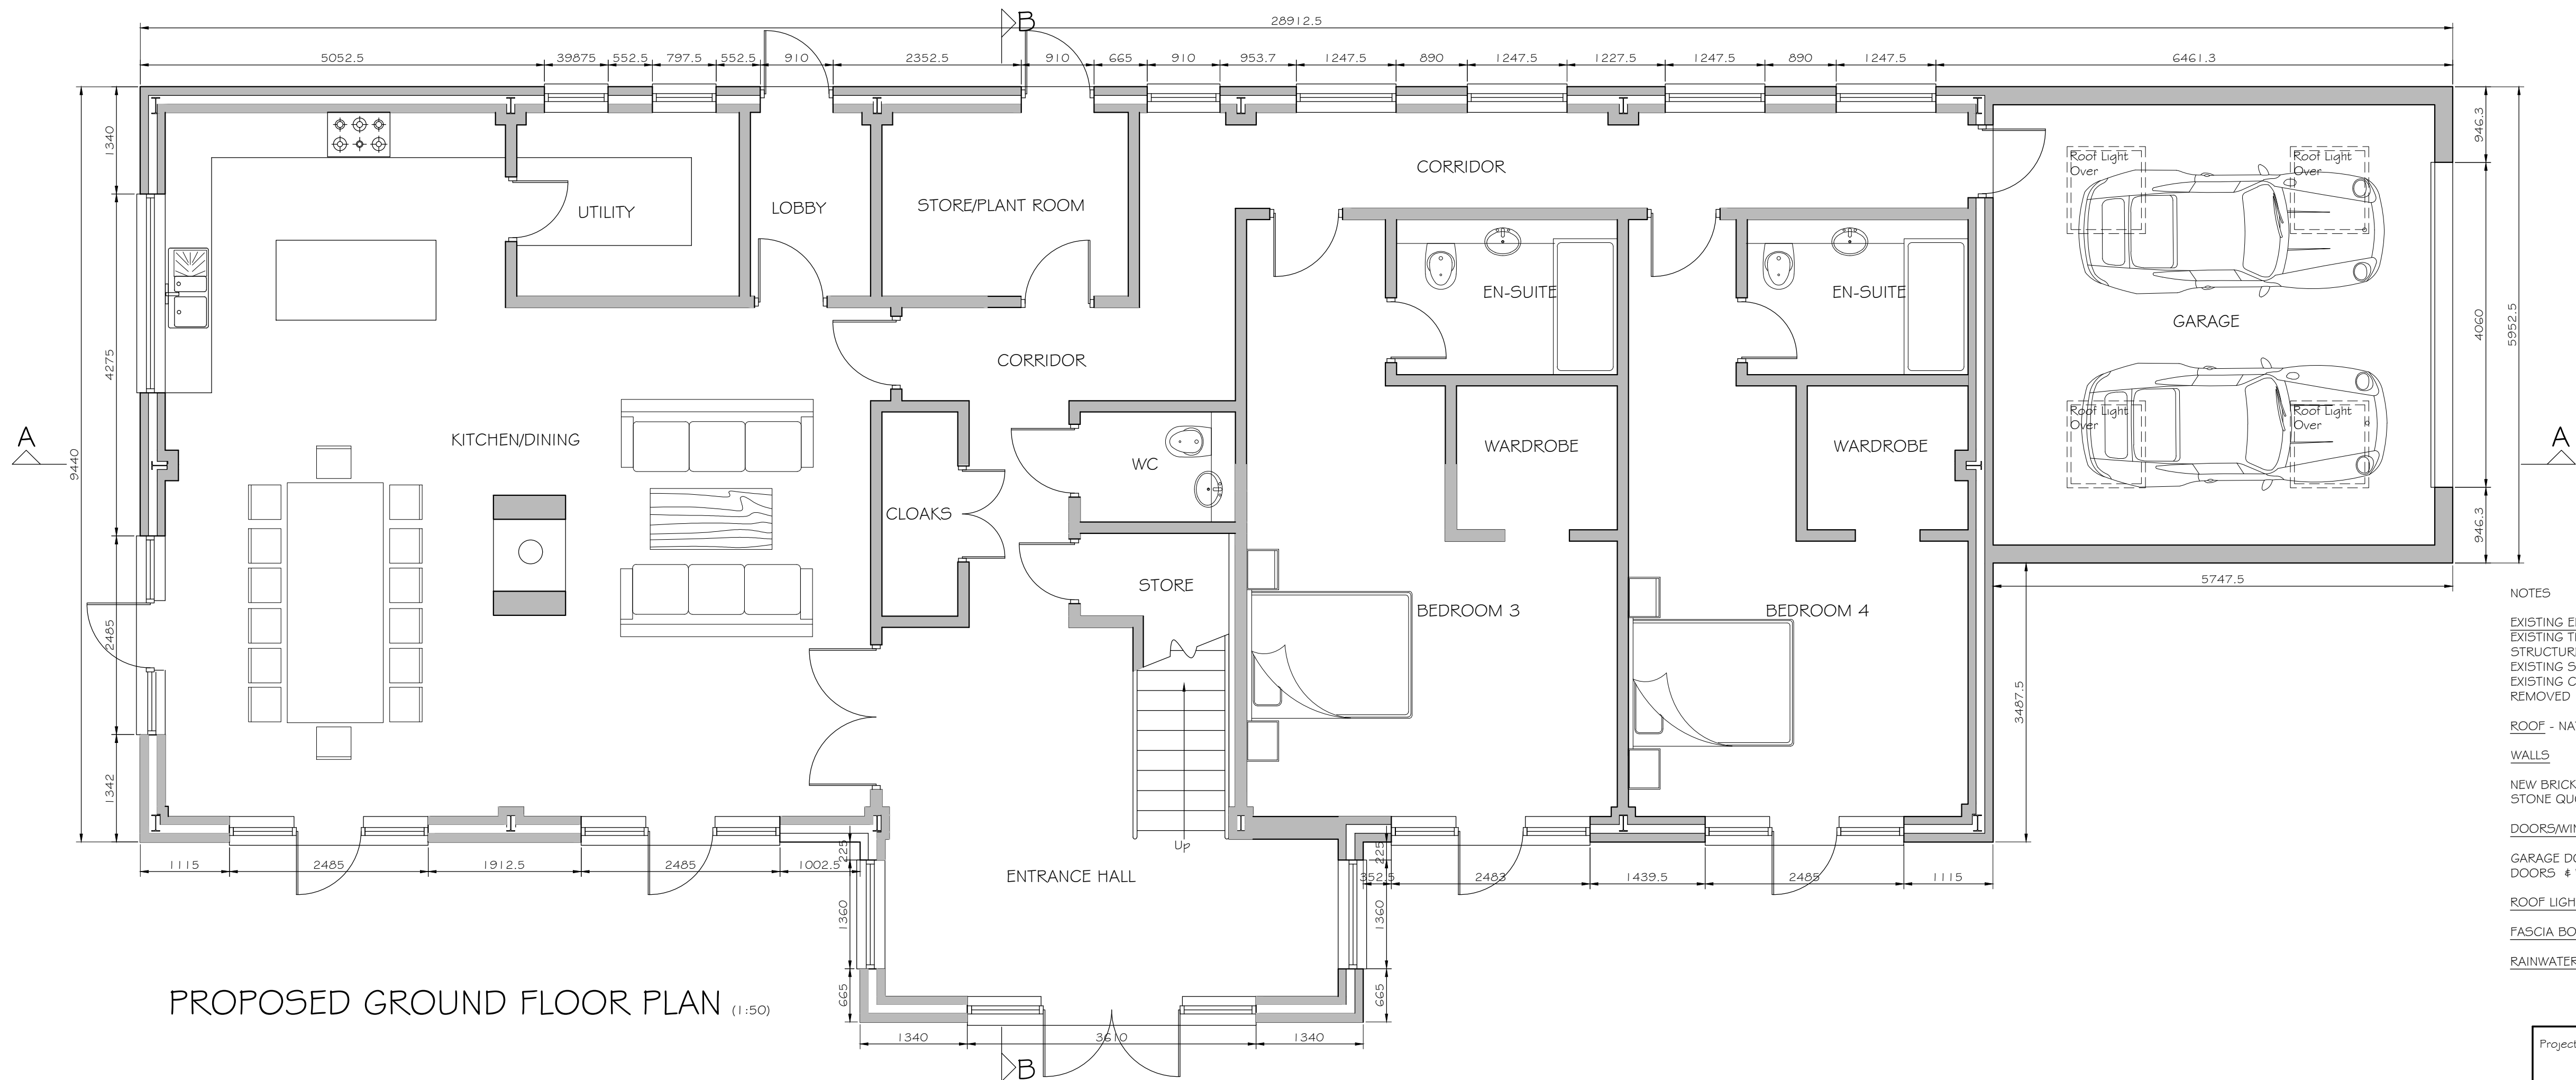

PROPOSED GROUND FLOOR PLAN (1:50)

- NOTES
- EXISTING ELEMENTS
- EXISTING TIMBER ROOF TRUSSES AND PURLINS TO BE RETAINED AND FORM PART OF THE NEW ROOF STRUCTURE.
- EXISTING STEEL COLUMNS TO BE RETAINED TO FORM PART OF THE MAIN STRUCTURE.
- EXISTING CORRUGATED ROOF SHEETING, BLOCK WALLS AND TIMBER FASCIA/DOWNSTANDS ETC TO BE REMOVED
- ROOF - NATURAL SLATE
- WALLS
- NEW BRICKWORK TYPE & COLOUR TBA.
- STONE QUOINS, CILLS & LINTELS COLOUR/TYPE TO BE AGREED
- DOORS/WINDOWS
- GARAGE DOOR TO BE PPC STEEL ROLLER DOORS - COLOUR TBA
- DOORS - WINDOWS TO BE PVC OR PPC ALUMINIUM COLLUR TBA
- ROOF LIGHTS - NEW ROOF LIGHTS TO BE VELUX OR SIMILAR APPROVED CONSERVATION TYPE ROOF LIGHTS
- FASCIA BOARDS - PVC COLOUR/PROFILE TBA
- RAINWATER GOODS - PPC - PROFILE/COLOUR TBA

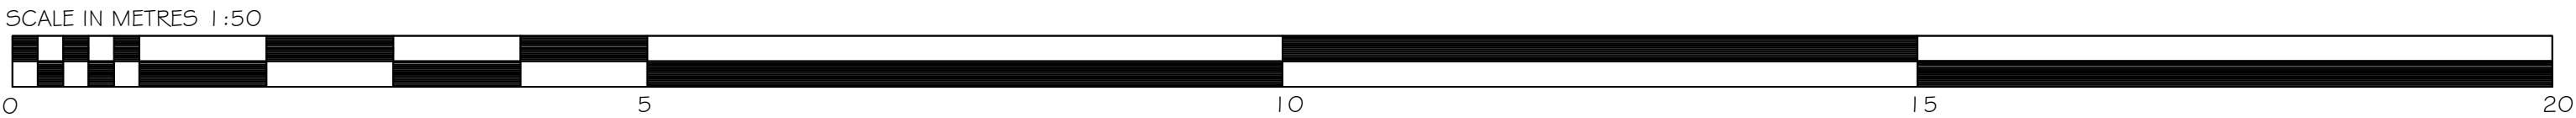

Project	PROPOSED CONVERSION OF EXISTING STONE & DUTCH BARN & PIGGERY LAND AT FORMER COACH ROAD FARM CUT LANE KNOWSLEY L33 3AQ	Scale 1:50 @ A1
		Date MAY 2022
	Plan	Drw.No MG2022/14
PROPOSED PLANS TO DUTCH BARN		