



NOTES
All dimensions to be checked on site. Figured dimensions to be read in preference to scaled. Drawing author accepts no responsibility for any unauthorised amendments to the drawing and does not permit unauthorised copying of the drawing. This drawing is copyright and remains the property of drawing author unless otherwise agreed.

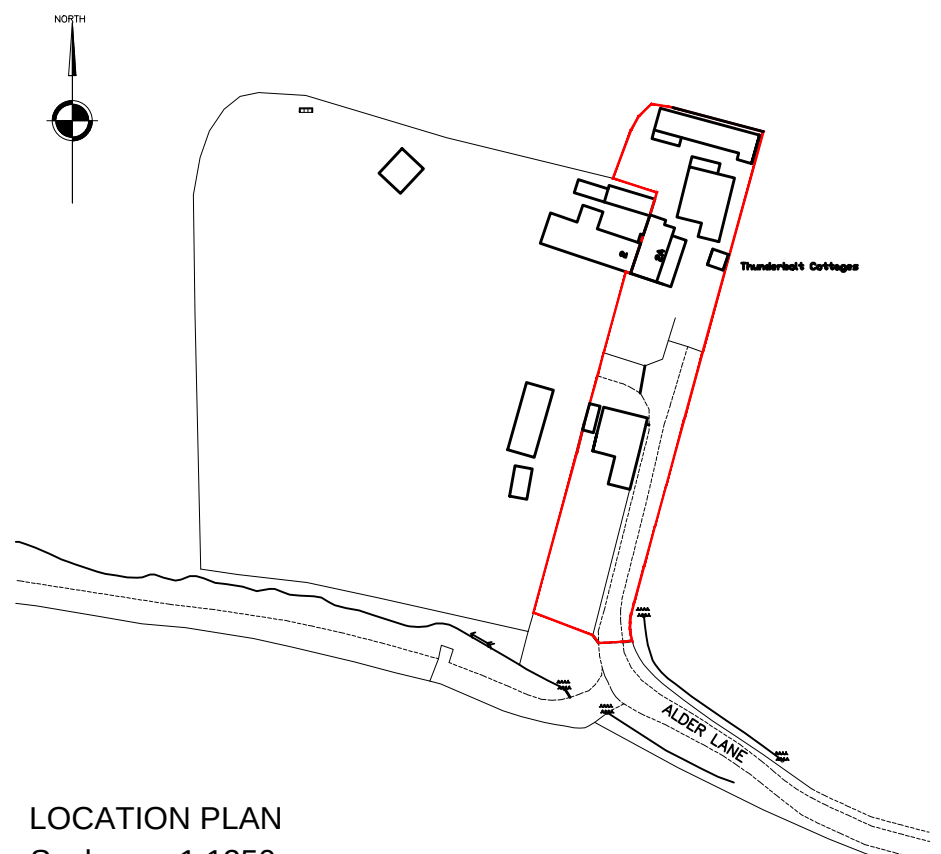


LEGEND

- Whole site boundary for 2a Thunderbolt Cottage
- Shared access
- Grassed Soft Landscaping
- York Stone paving to pathways and summer terraces
- Porous compacted gravel finish to road surface
- New Tree
- Existing soft landscaping shrubbery/hedgerow to boundary
- Lightpost to clients specifications

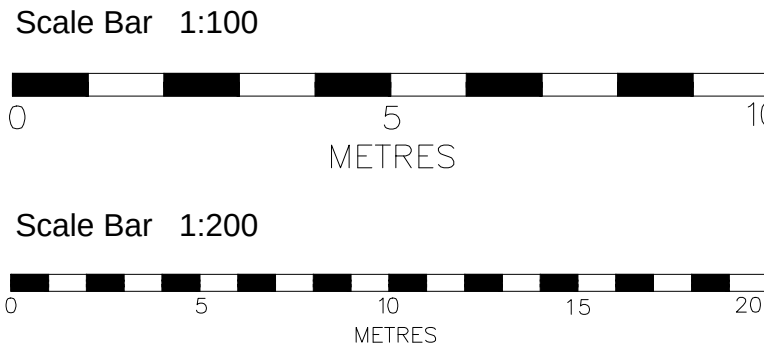


Version	Amendment	Drawn & Date	Checked & Date	Approved & Date
McGovern Architectural Design				
Telephone: 01753 296078 Email: McGovernArchitecturalDesign@hotmail.com				
Internal Project Number				
Client MR L BASSNETT				
Project Name 2A_THUNDERBOLT_COTTAGES_ALDER_LANE_KNOWSLEY_L34_9EQ				
Drawing Title EXISTING&PROPOSED_SITE_PLANS&OUTBUILDING				
Scale SHOWN	Original Size A1	PLANNING		
Date OCT_25	Drawn MMC	Checked MMC	Approved MMC	Status A
Drawing Number				Revision B


PL_03

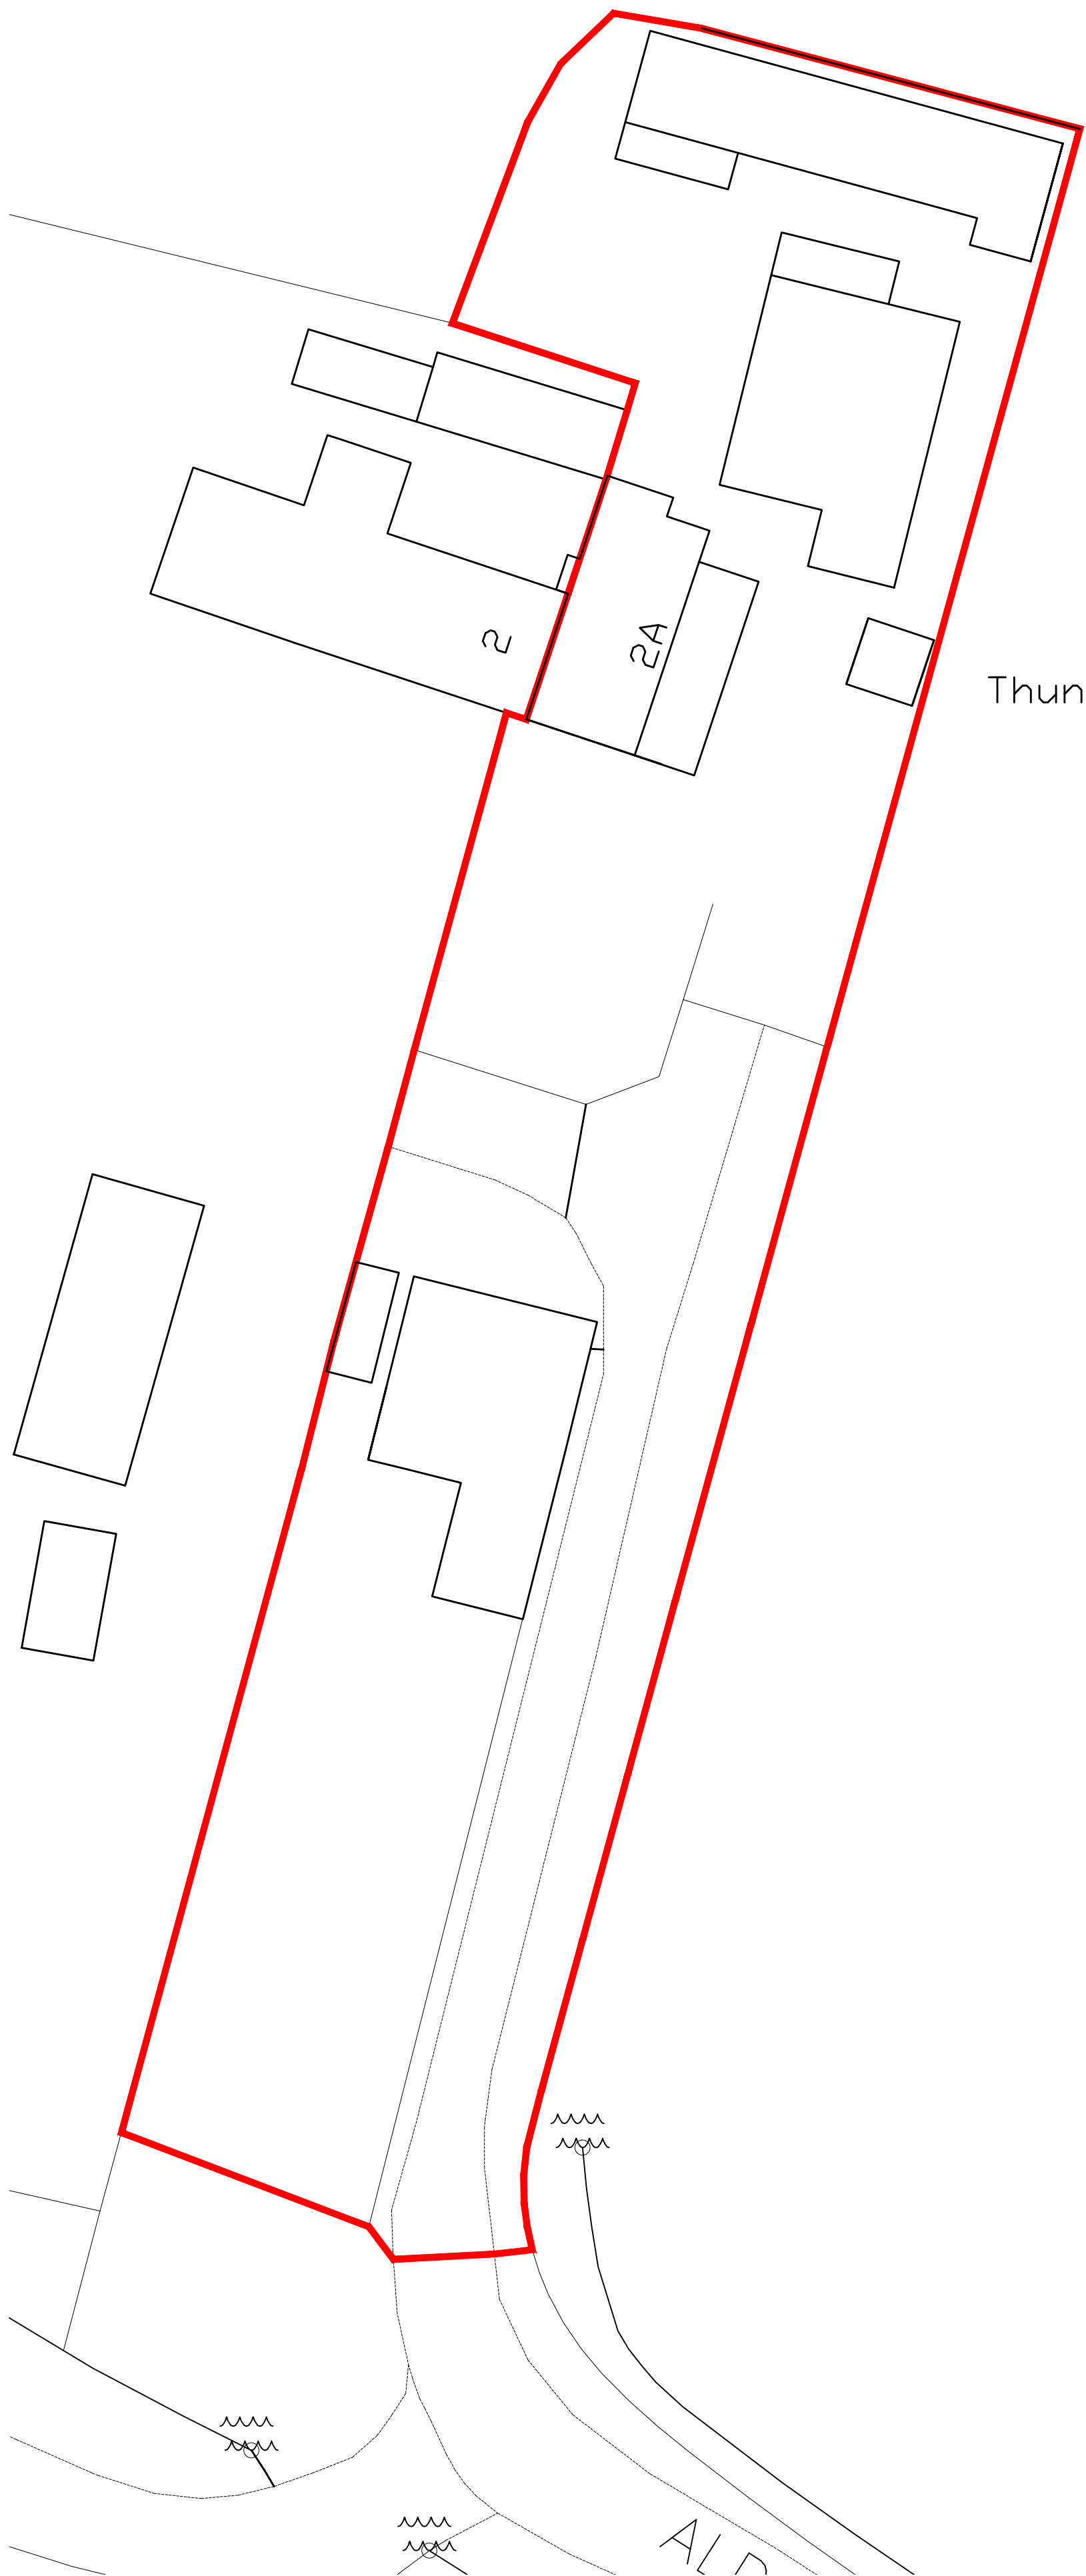


EXISTING SITE PLAN
Scale 1:200

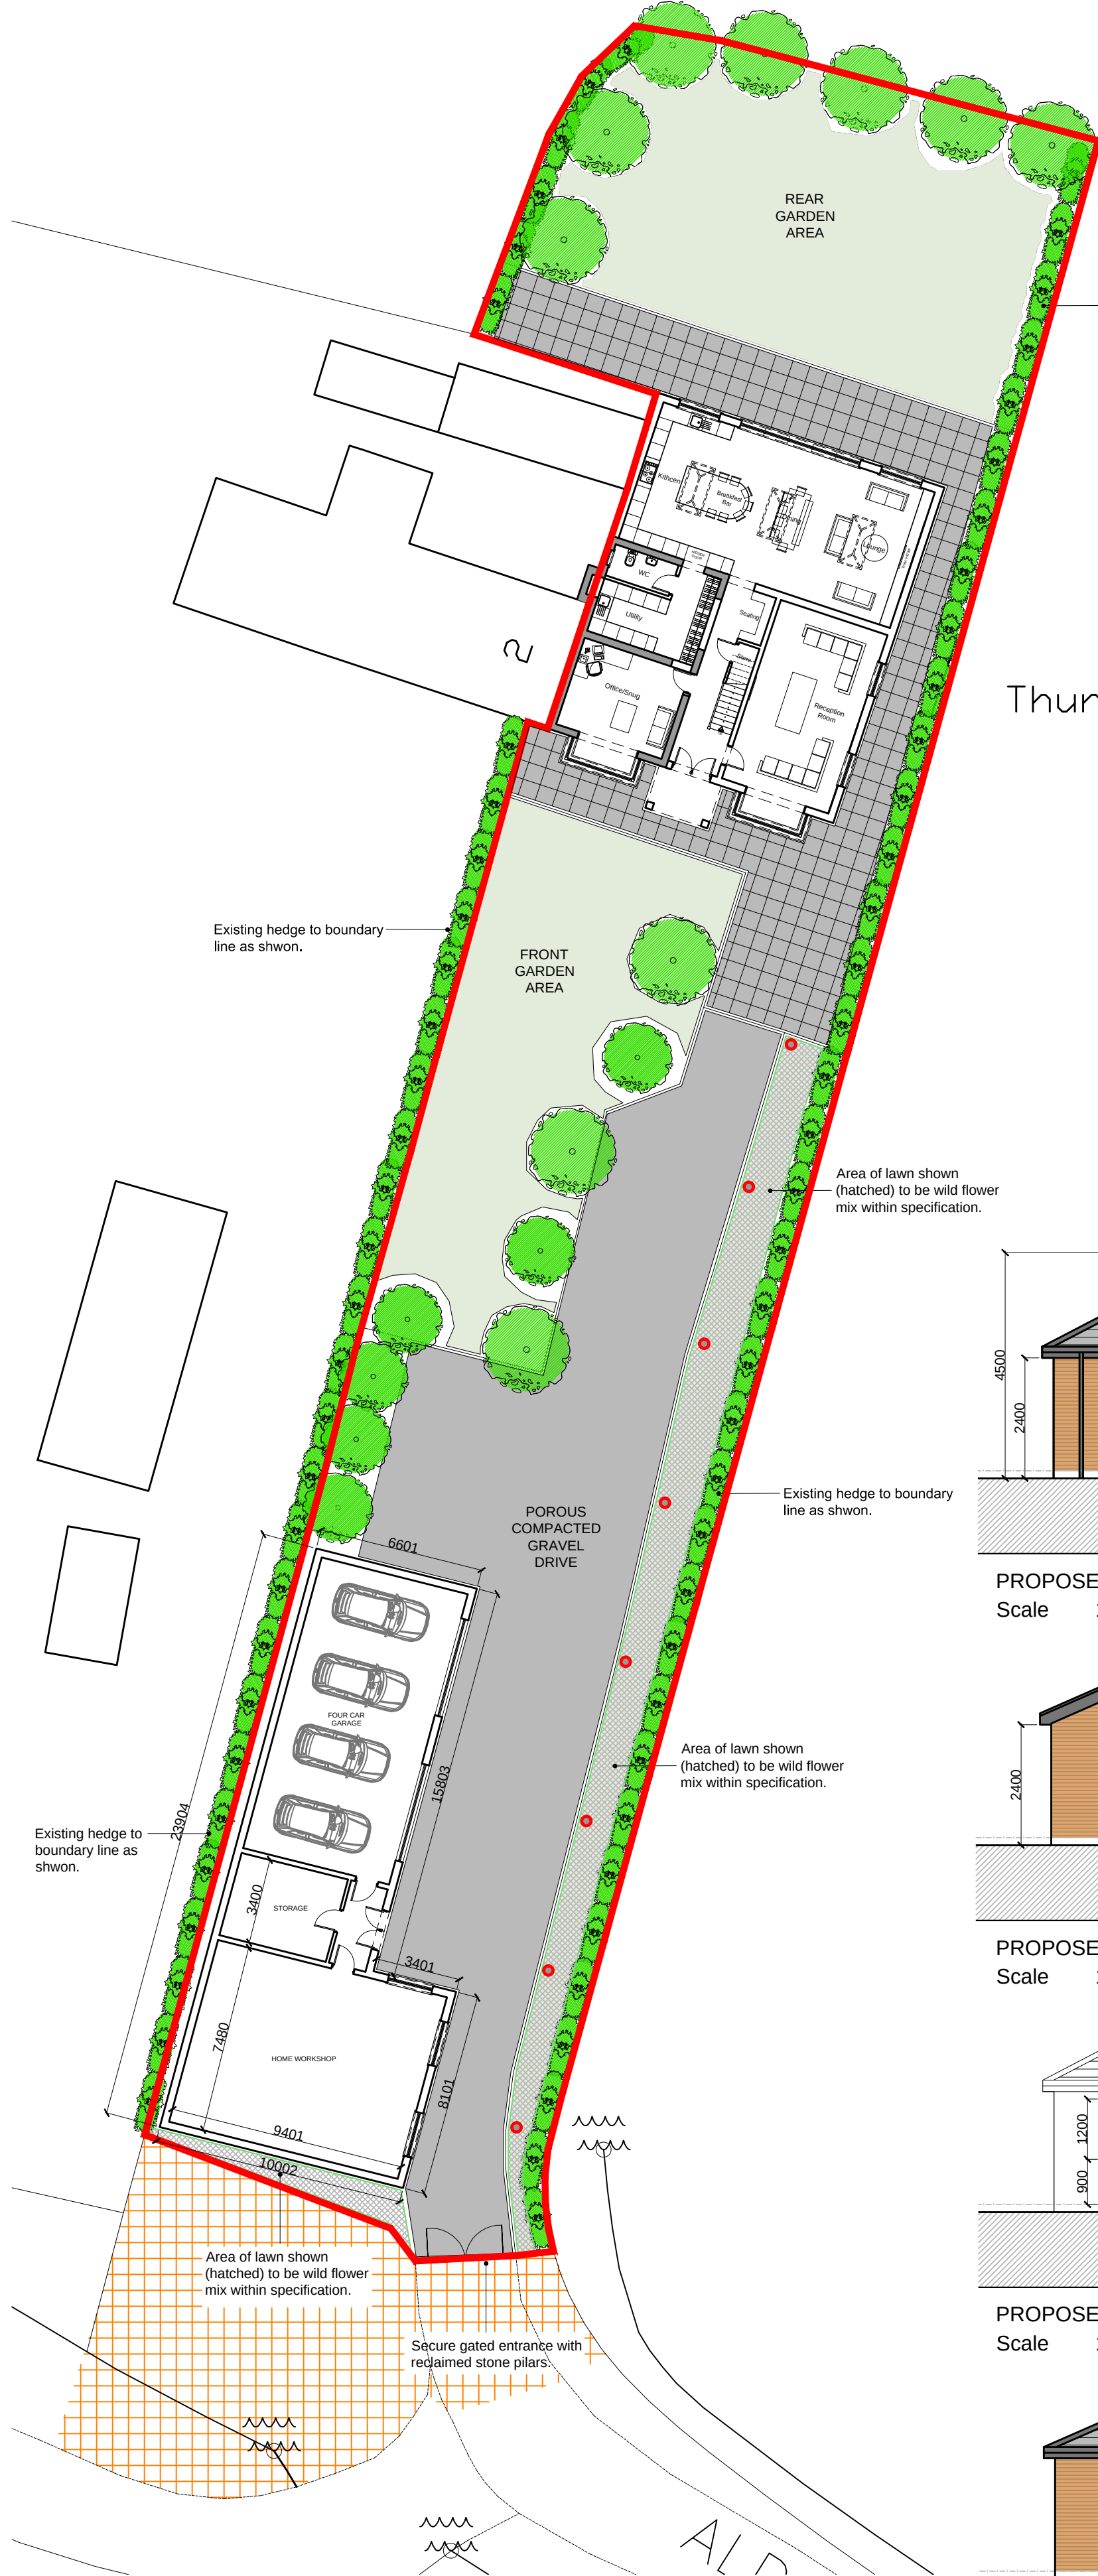


PROPOSED SITE PLAN
Scale 1:200

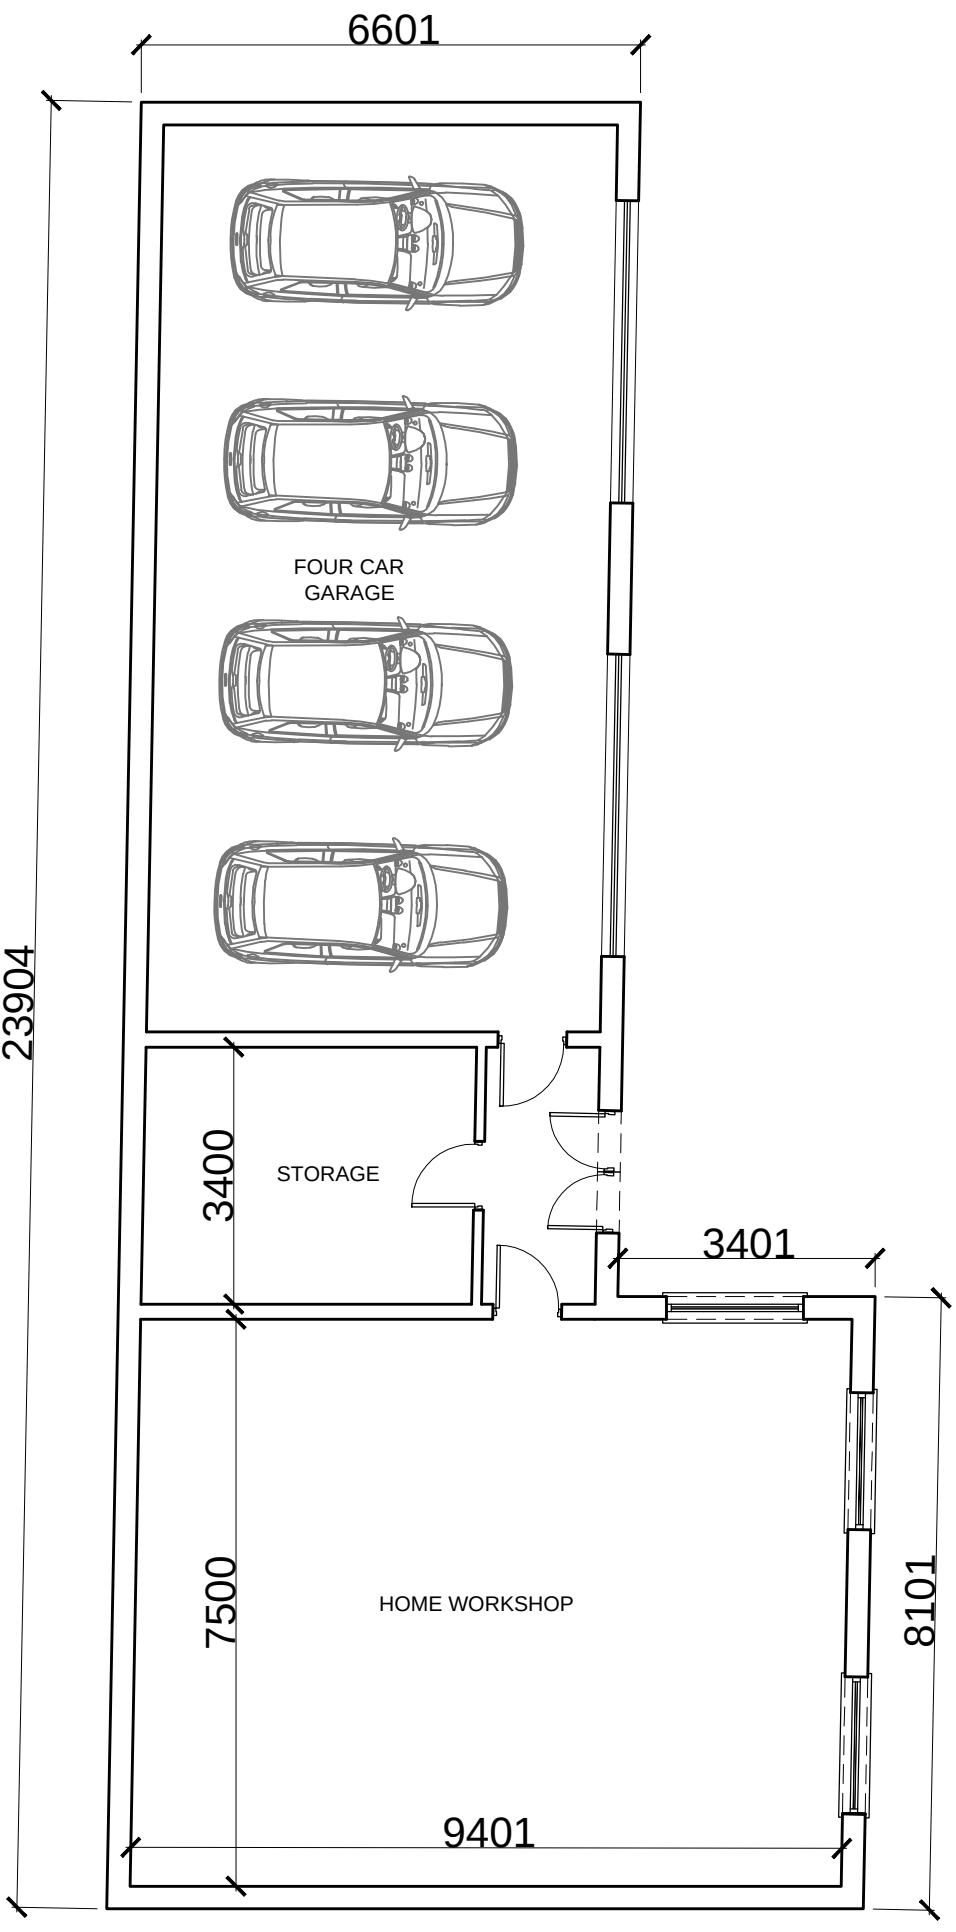


PROPOSED OUTBUILDING FLOOR PLAN
Scale 1:100

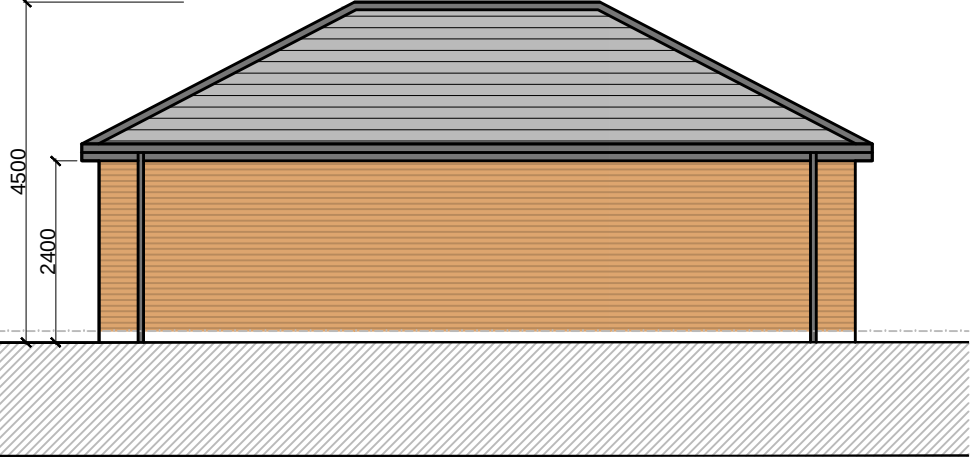

PROPOSED OUTBUILDING SIDE ELEVATION
Scale 1:100

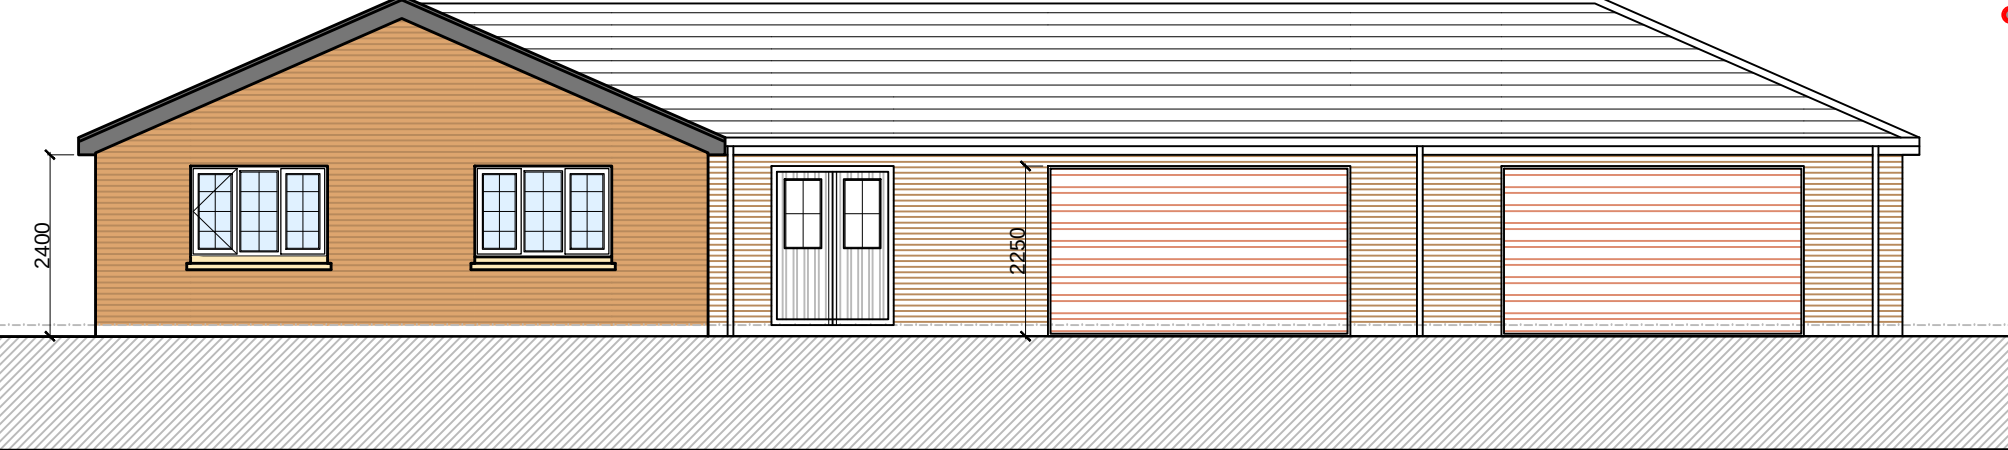

PROPOSED OUTBUILDING FRONT ELEVATION
Scale 1:100

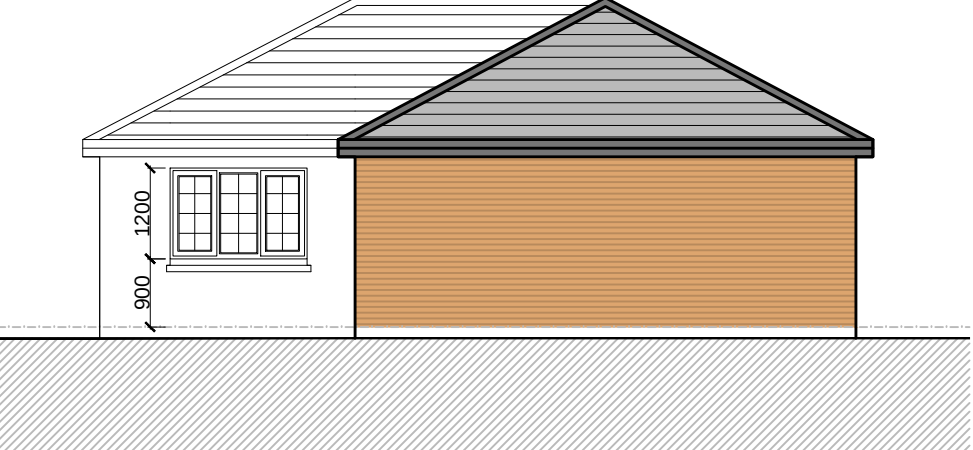

PROPOSED OUTBUILDING SIDE ELEVATION
Scale 1:100



PROPOSED OUTBUILDING REAR ELEVATION
Scale 1:100