





Existing Site Plan  
Scale 1:500

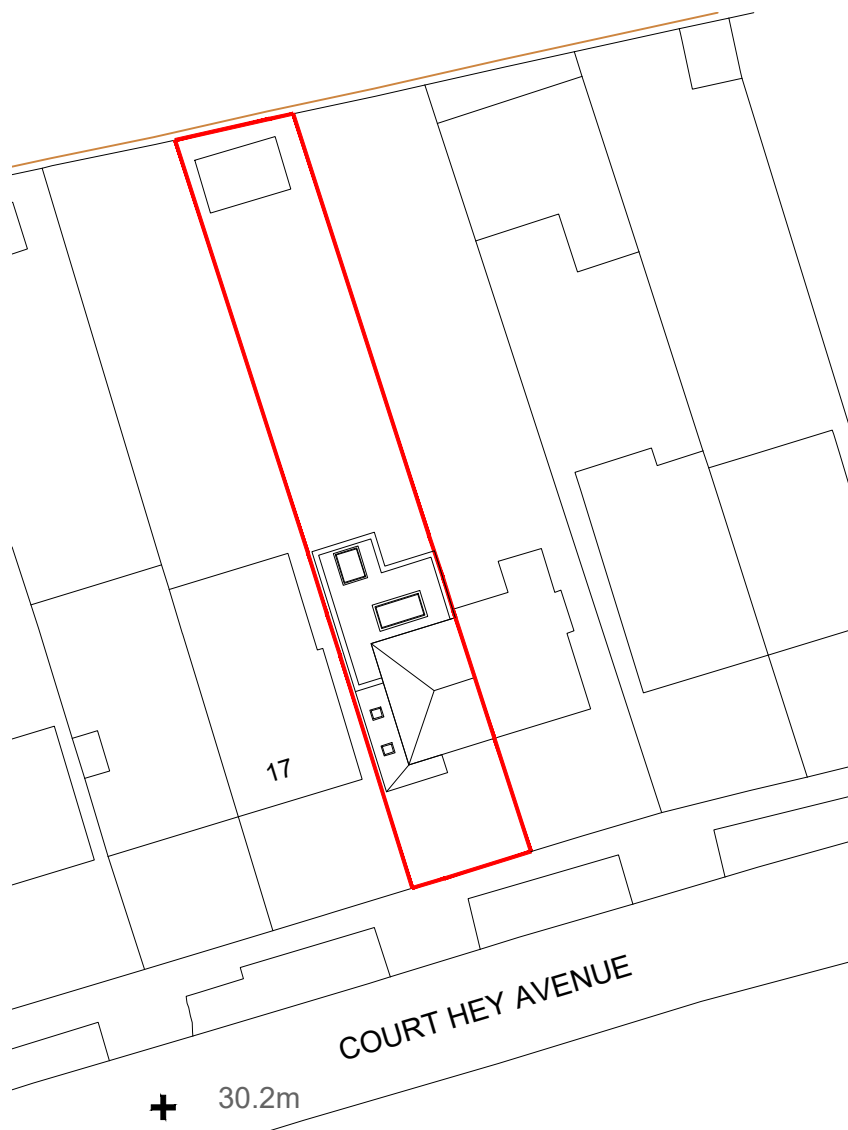

Proposed Site Plan  
Scale 1:500

 

Location Plan  
Scale 1:1250



|               |                               |
|---------------|-------------------------------|
| Site.         | 16 COURT HEY AVENUE           |
| Drawing Title | EXISTING/ PROPOSED SITE PLANS |
| Dwg. no       | 001                           |
| Date          | SEPTEMBER 2025                |
| Scale         | VARIES @ A3                   |
| Rev           | C                             |