



All dimensions to be checked on site.



- Existing Walls
- Proposed Walls

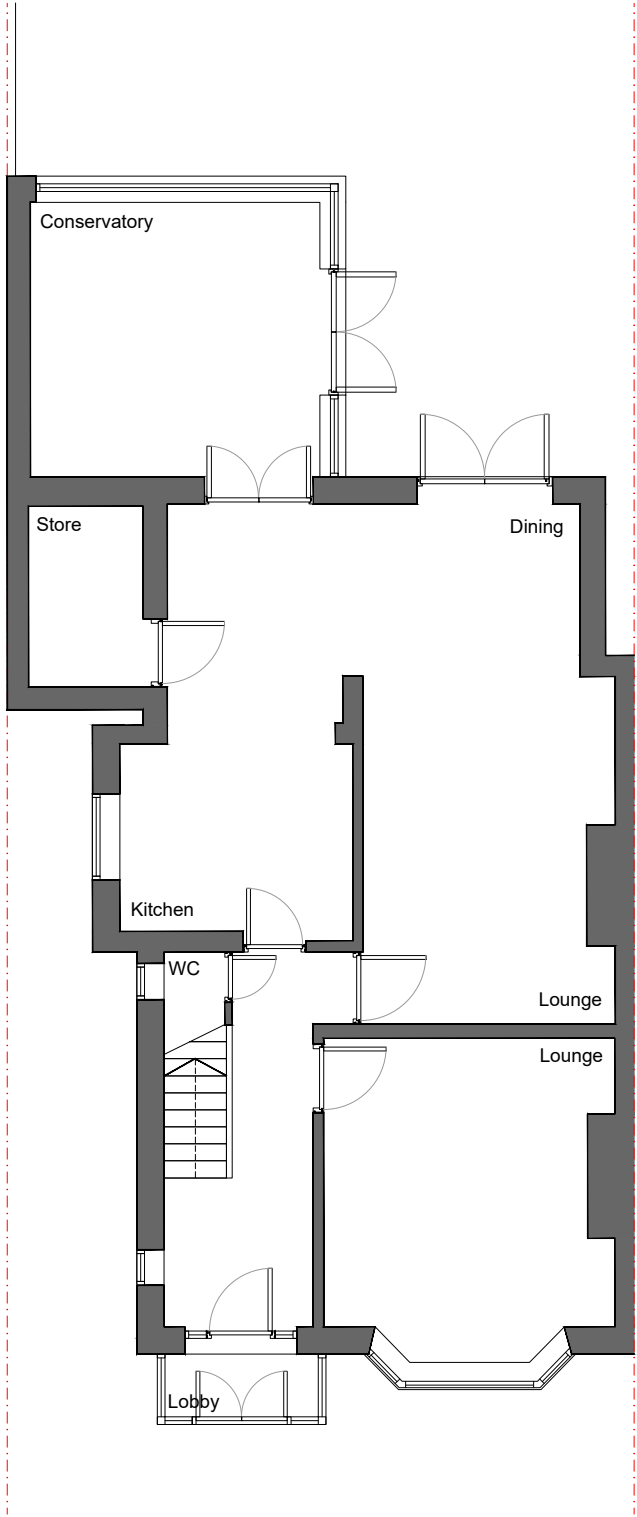

Existing Ground Floor Plan
Scale 1:100

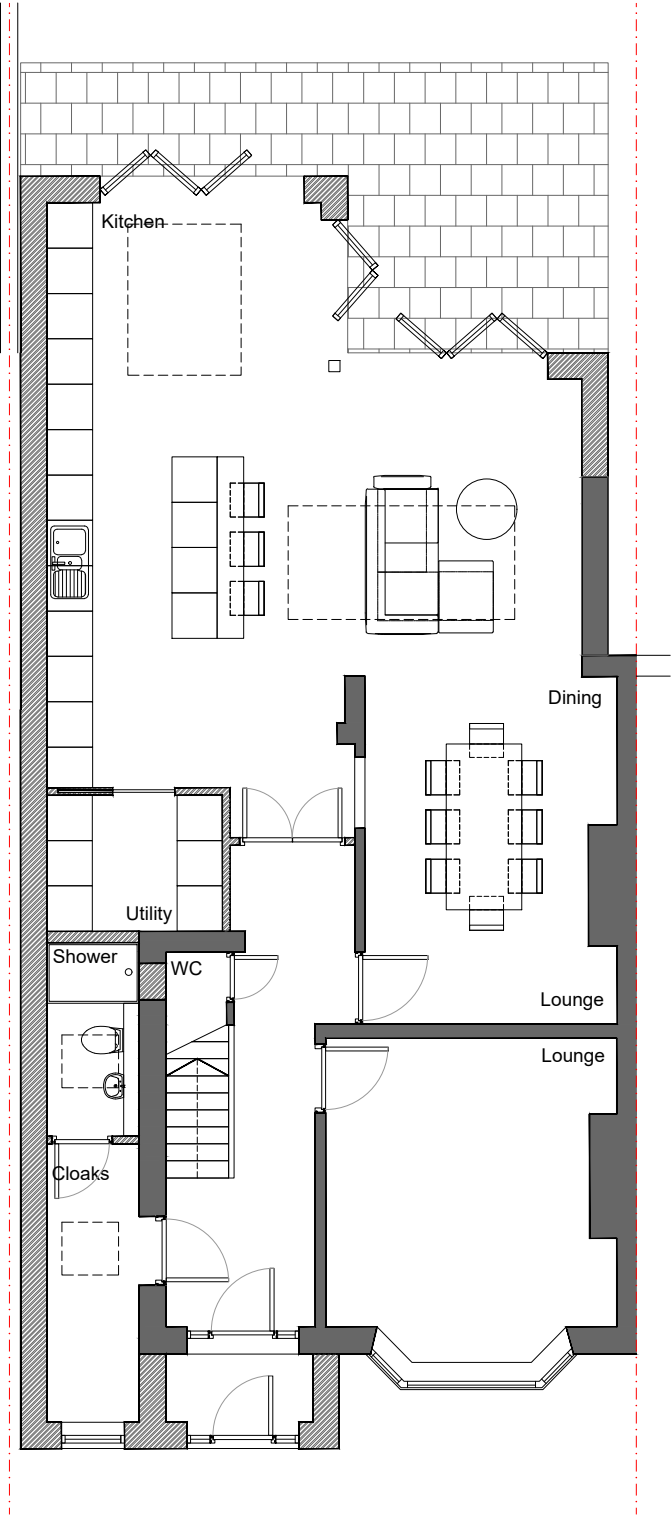

Ground Floor Plan
Scale 1:100

  

Site.	16 COURT HEY AVENUE
Drawing Title	EXISTING/ PROPOSED PLANS
Dwg. no	SK002
Date	SEPTEMBER 2025
Scale	1:100 @A3
Rev	D