


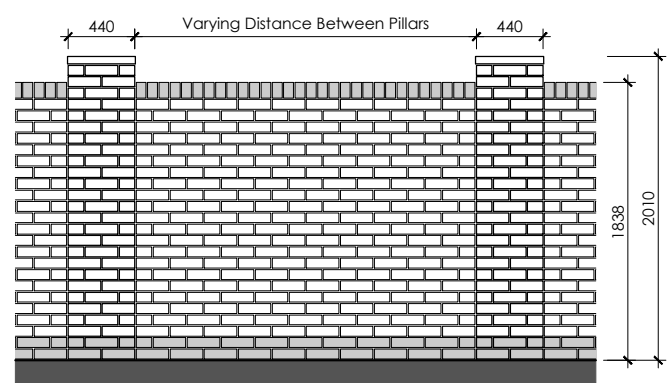


 


Boundary Wall Elevation

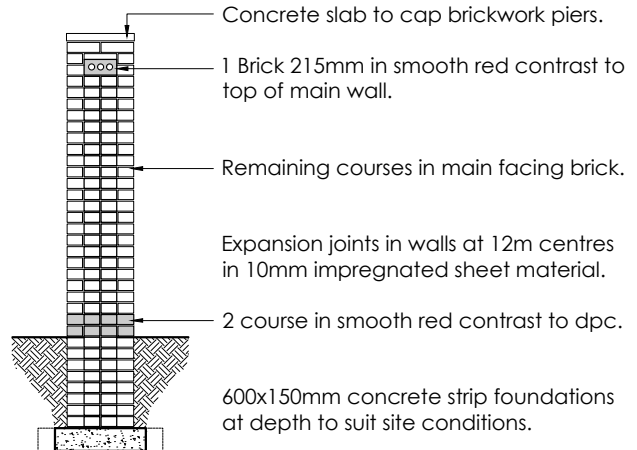


Boundary Wall Section

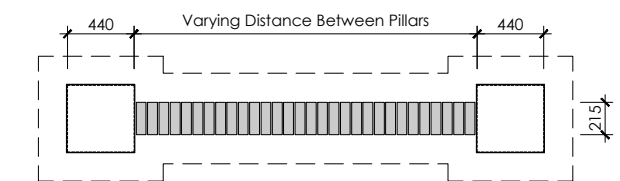



Boundary Wall Plan
Boundary Type A
1.8m High

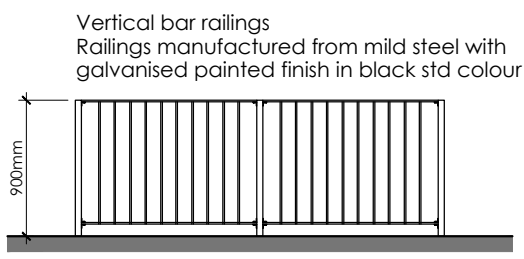


Typical Elevation
900mm High Railings
Boundary Type B

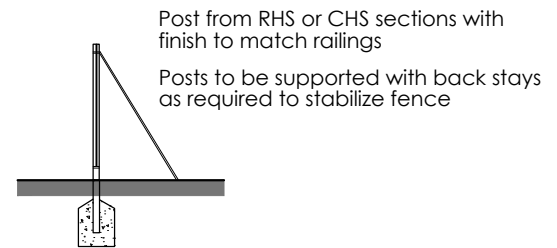


Section

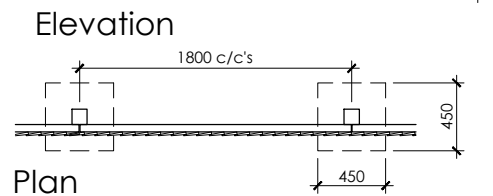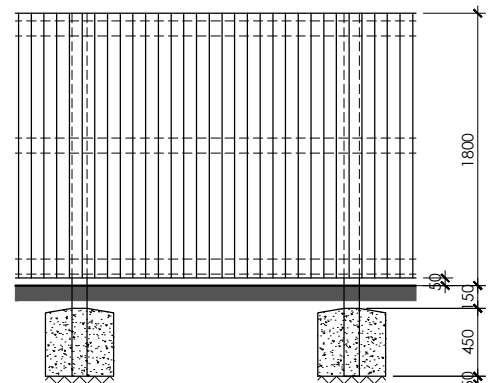


Feathered Edge Fencing
Boundary Type C
1.8m High

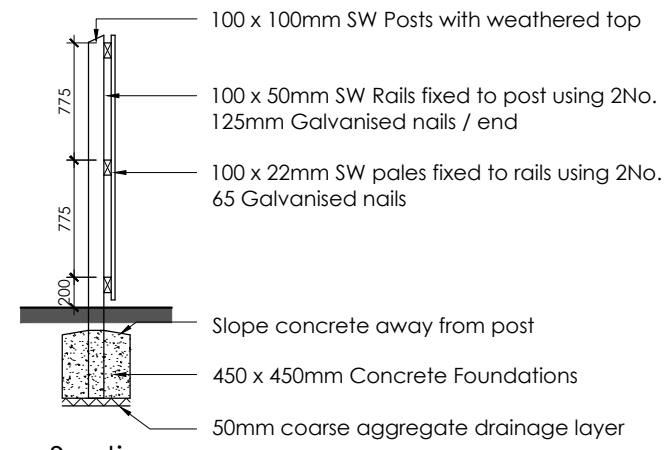

Section
Note: All timbers to be pressure treated

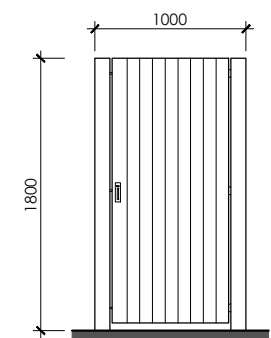


Front View

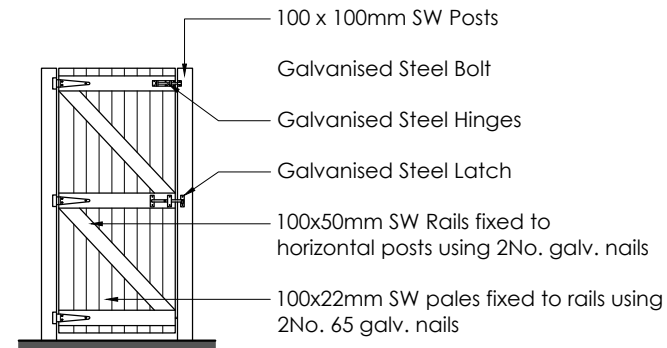

Rear View

Access Gate Details

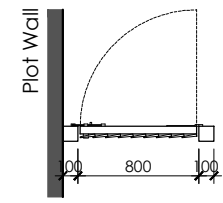

Plan View
Note: All timbers to be tanalised, apply min. 2 coats of Timber Preservative

C	SEPT.25	SHW	UPDATED TO LATEST LAYOUT
B	AUG.25	SHW	UPDATED TO LATEST LAYOUT
A	JUNE.25	SHW	SCALE BAR ADDED
REV	DATE	DRAWN	DESCRIPTION

TITLE:

BOUNDARY DETAILS

Breck Homes
20 Sceptre Court
Bamber Bridge
Preston
PR5 6AW
tel: 01253 587 010
web: www.breck.co.uk/homes
hello@breck.co.uk

PROJECT: PILCH LANE, LIVERPOOL				
DATE: APR.25	SCALE: 1:50 @ A3	JOB REF: -	DRAWING NUMBER: P04 Pilch Lane / Boundary Details	REV: C

NOTE : THIS DRAWING TO BE READ IN CONJUNCTION WITH THE BOUNDARY TREATMENTS PLAN - P03