


KEY

- APPLICATION SITE
- APPLICATION SITE (NOT UNDER OWNERSHIP OF APPLICANTS) REQUIRING DROP KERBS TO FOOTPATHS TO FORM NEW DRIVEWAYS

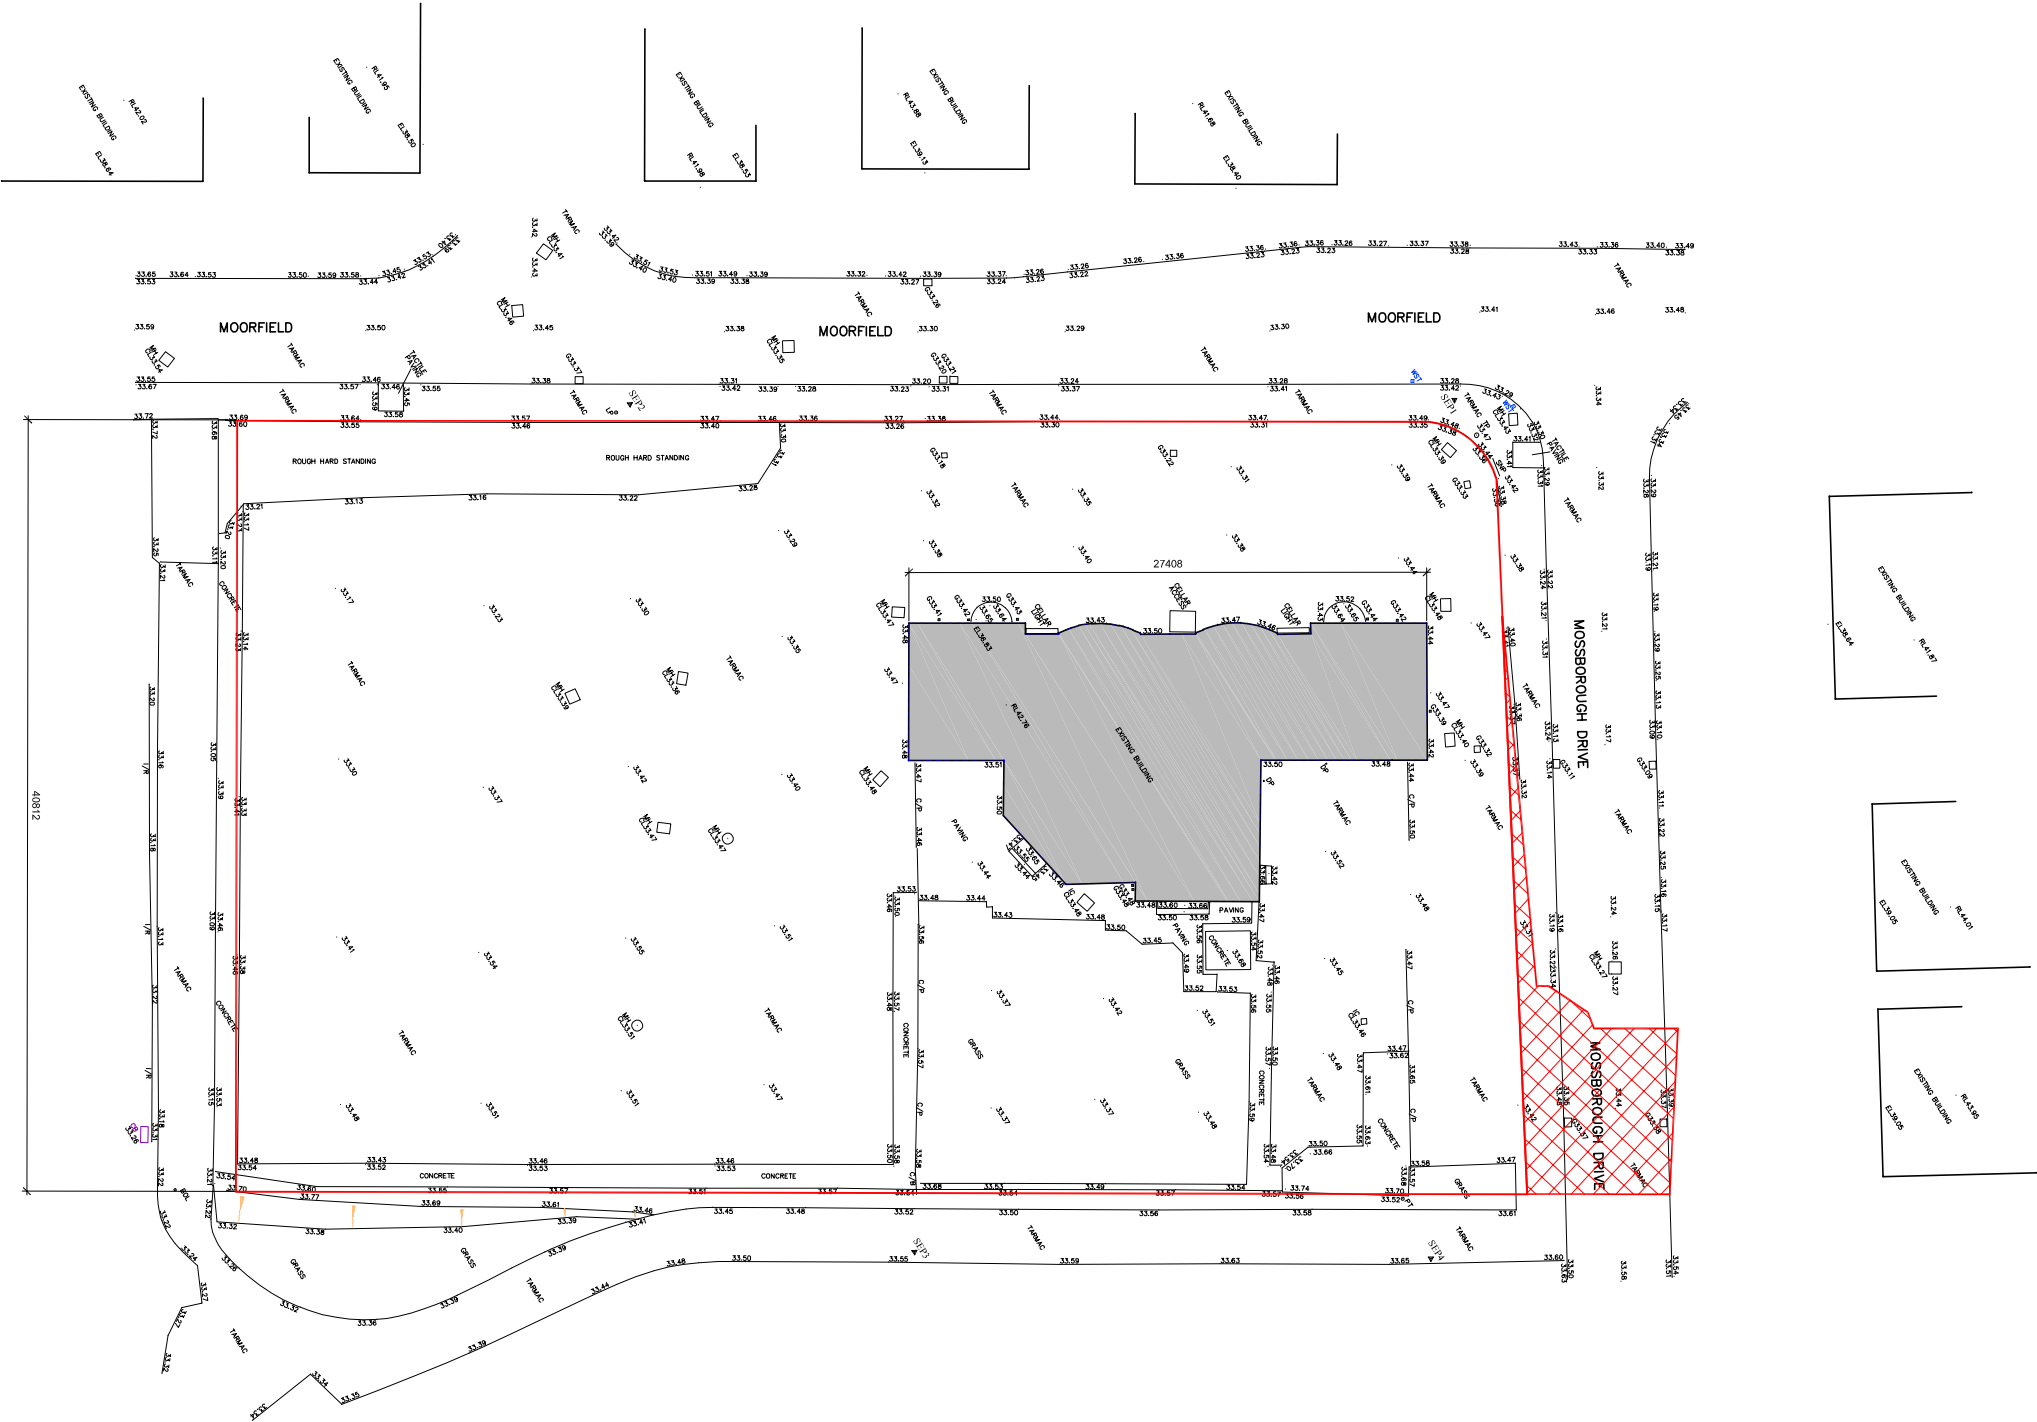

Existing site plan

A3

Level 2
architects

Project Former Farmer's Arms Site, Moorfield		
Title Existing Site Plan		
Scale 1:400	Drawing 451-1-PLN-01	Rev C
PLANNING APPLICATION		