



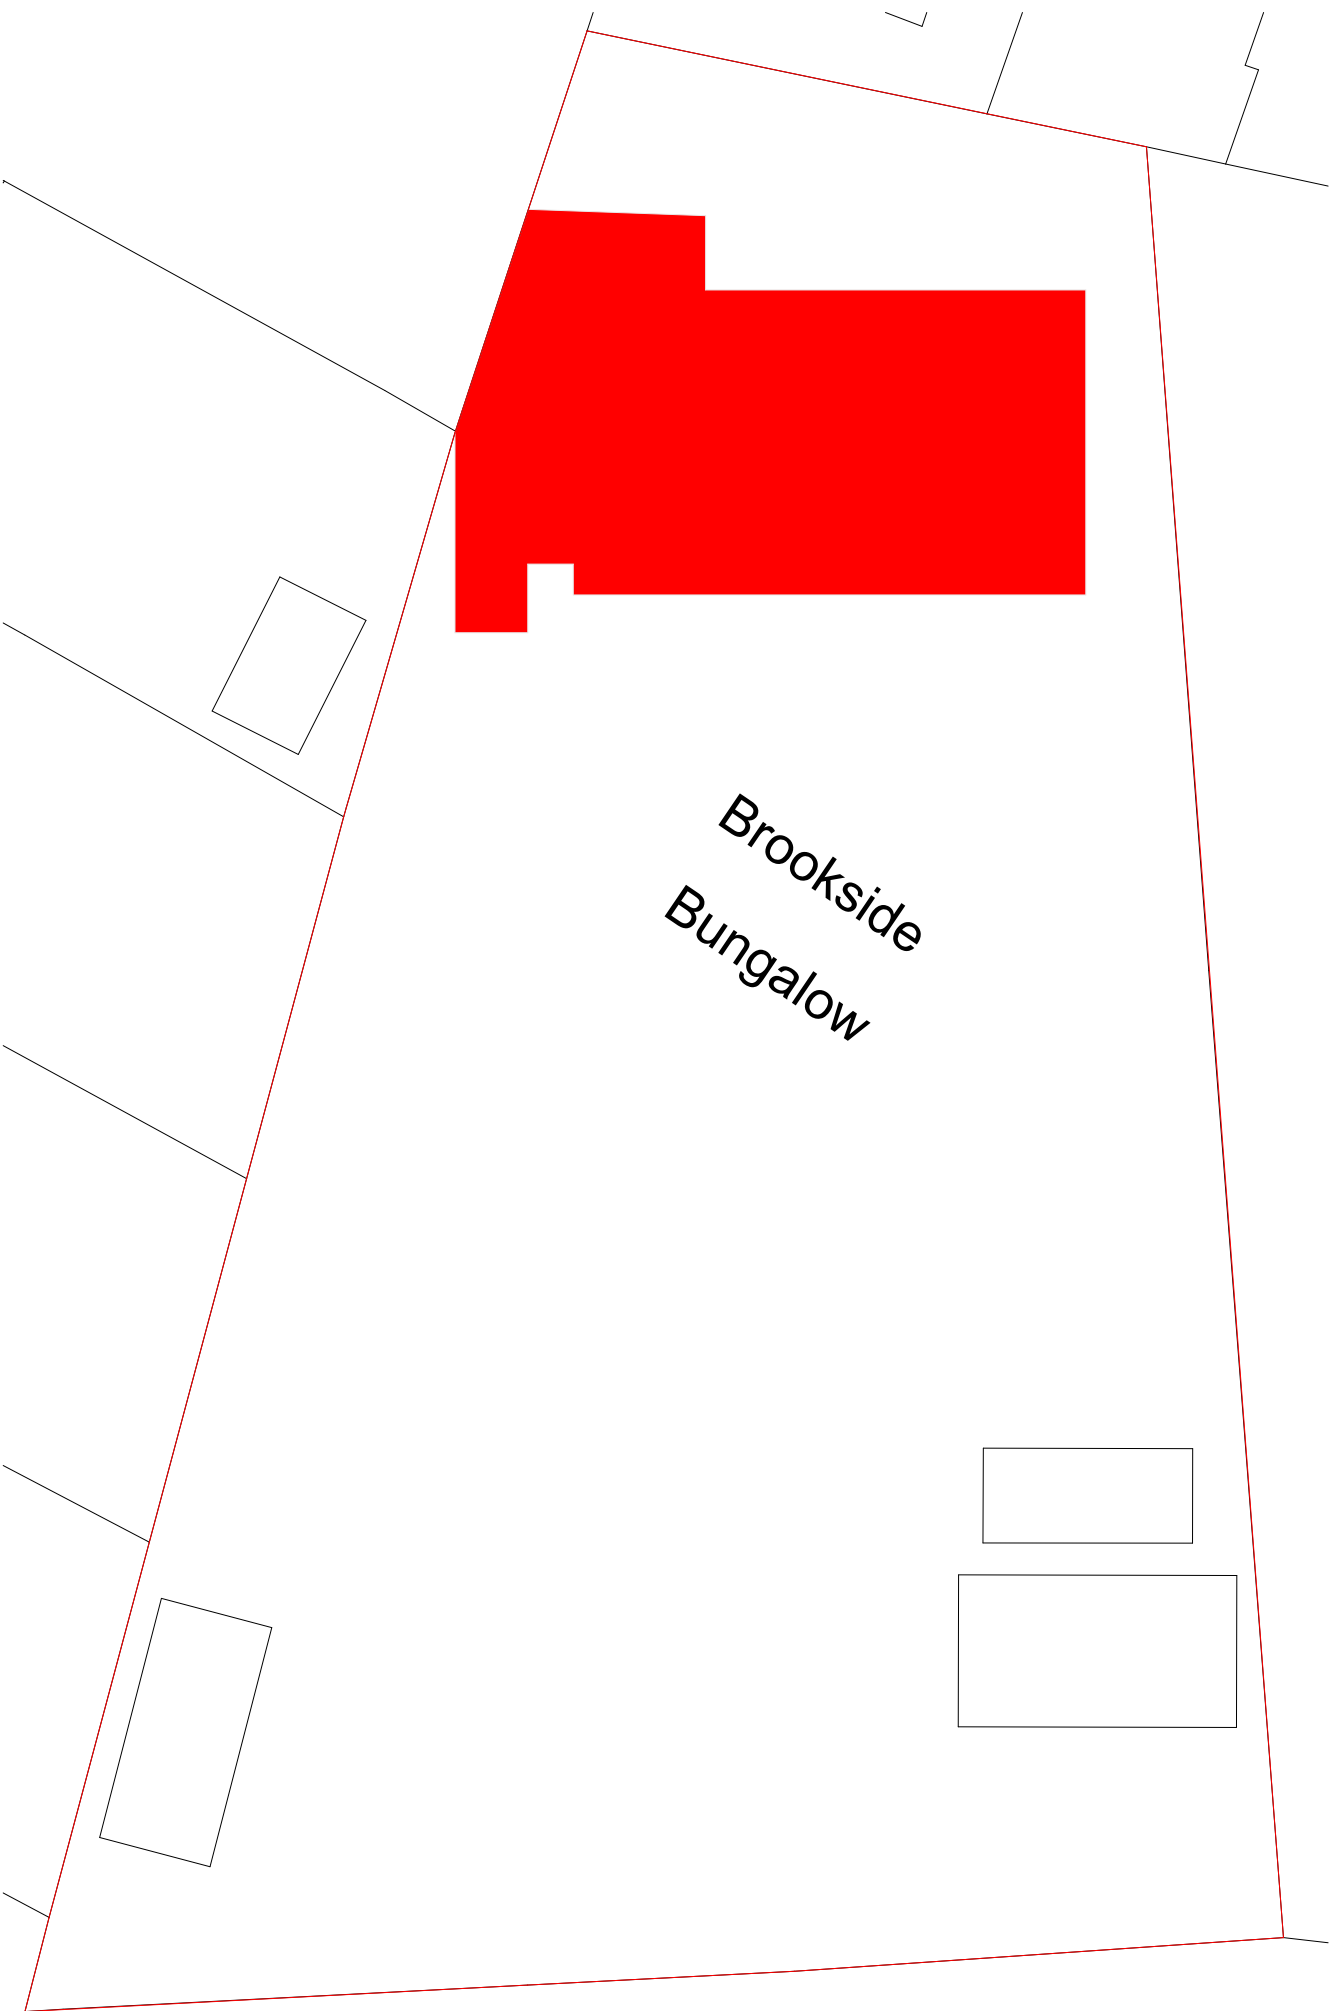


Site Plan - Existing

1:200

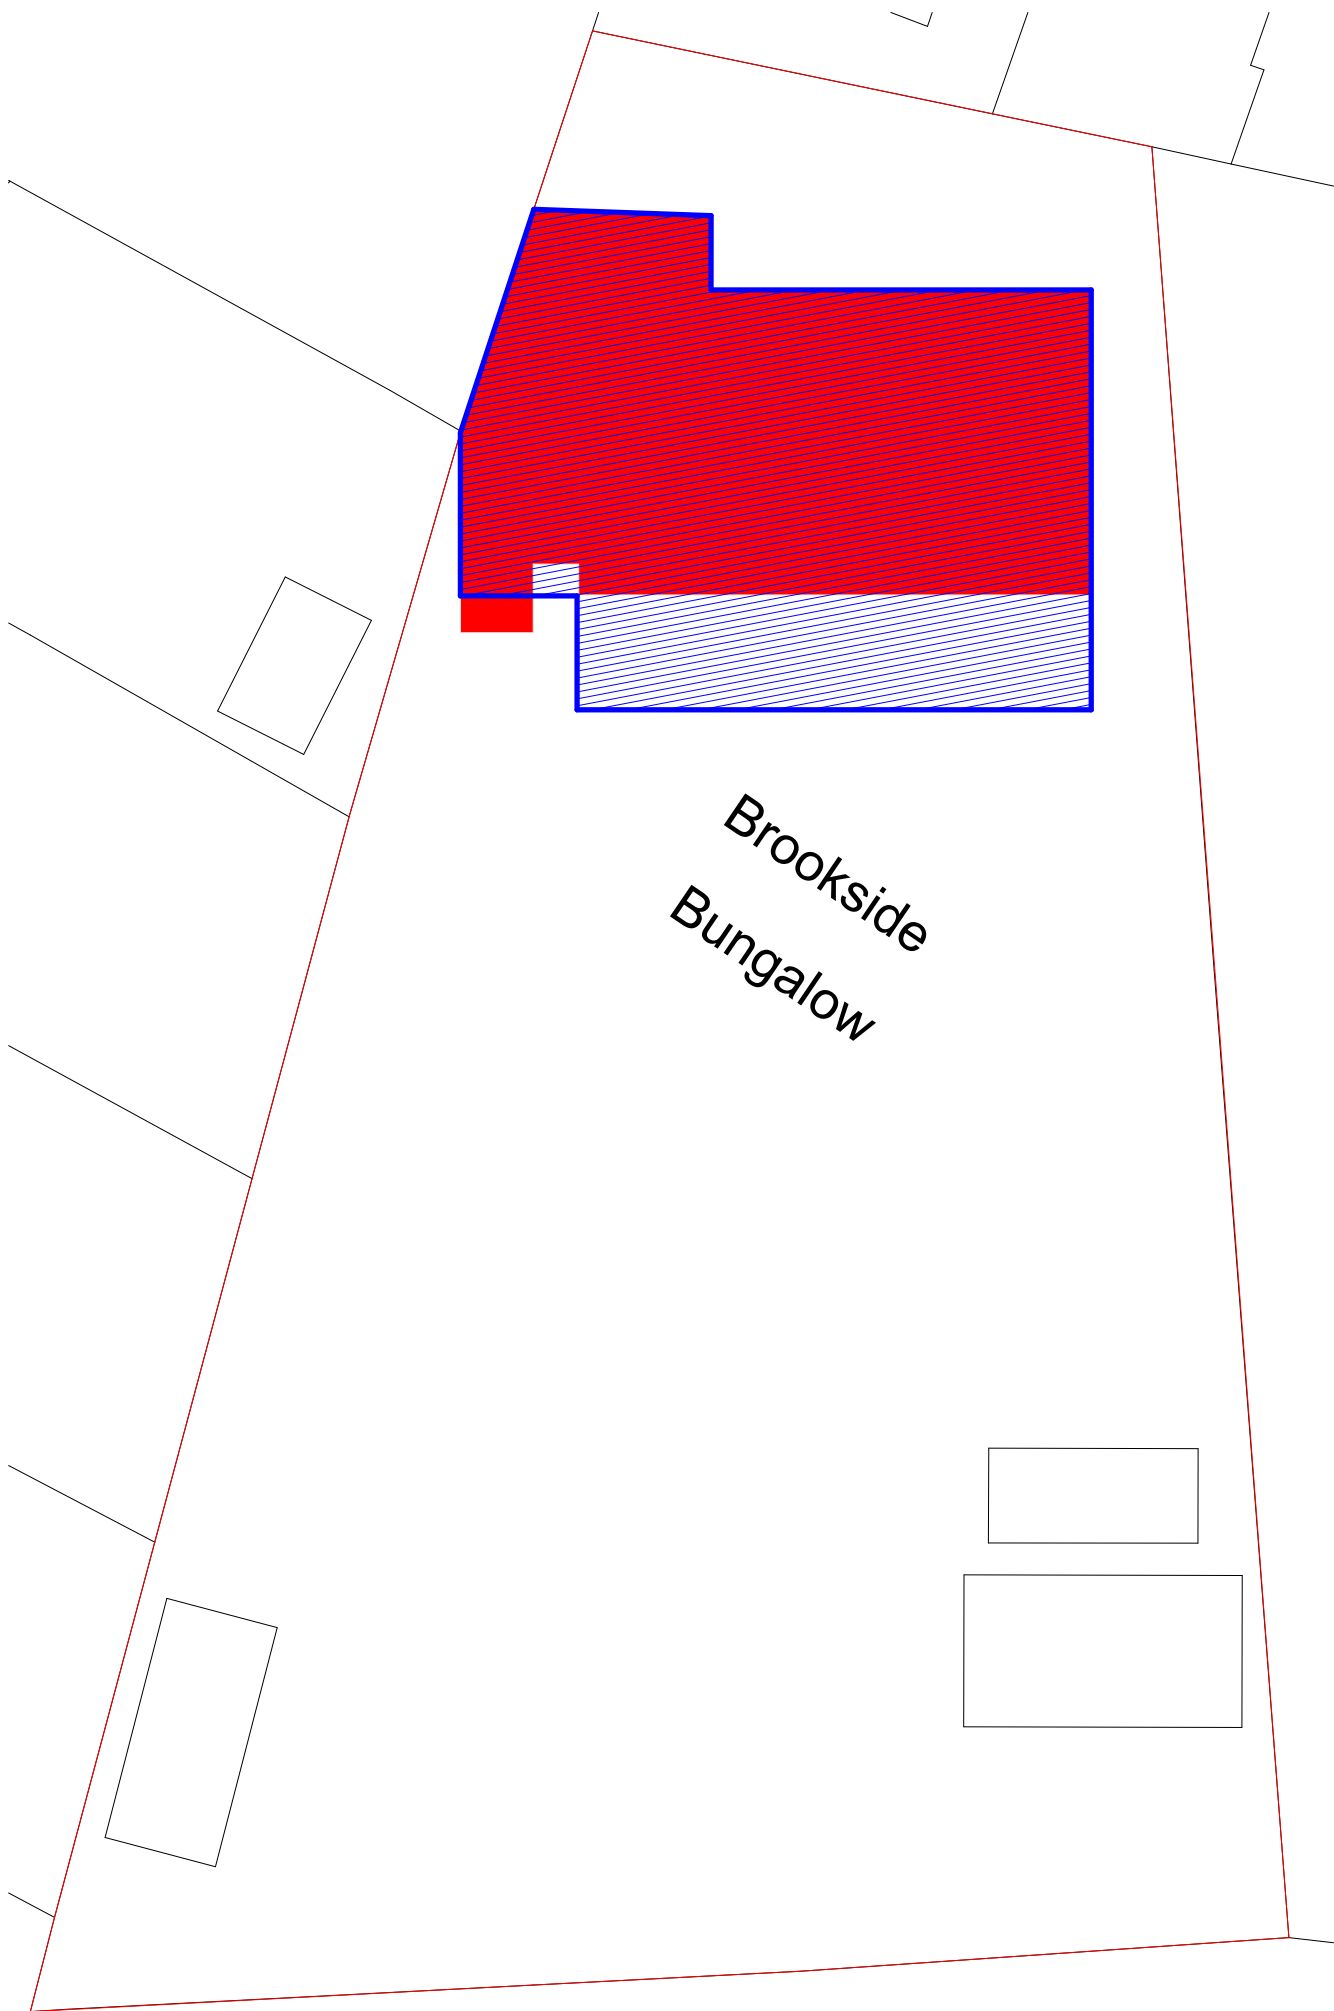

Site Plan - Proposed

1:200

 

Key

Proposed

Existing

CONSTRUCTIVE
THINKING

Constructive Thinking Studio Ltd
Liverpool Science Park IC 1
131 Mount Pleasant
L3 5TF
www.constructivethinking.co.uk
t: +44 (0) 151 705 3433
e: btm@constructivethinking.co.uk

Client John Morgan

Project 21 Alt Road L36

Site Plan - Existing & Proposed

Status Suitable for Stage Approval - S4 - Issued

Drawings Scale Bar, Site Plan - Existing, Site Plan - Proposed

Scales 1:200

Drawing Number

2148 CTS 01 Zz Dr A 5201 P03

Paper Size
A3

Revision