
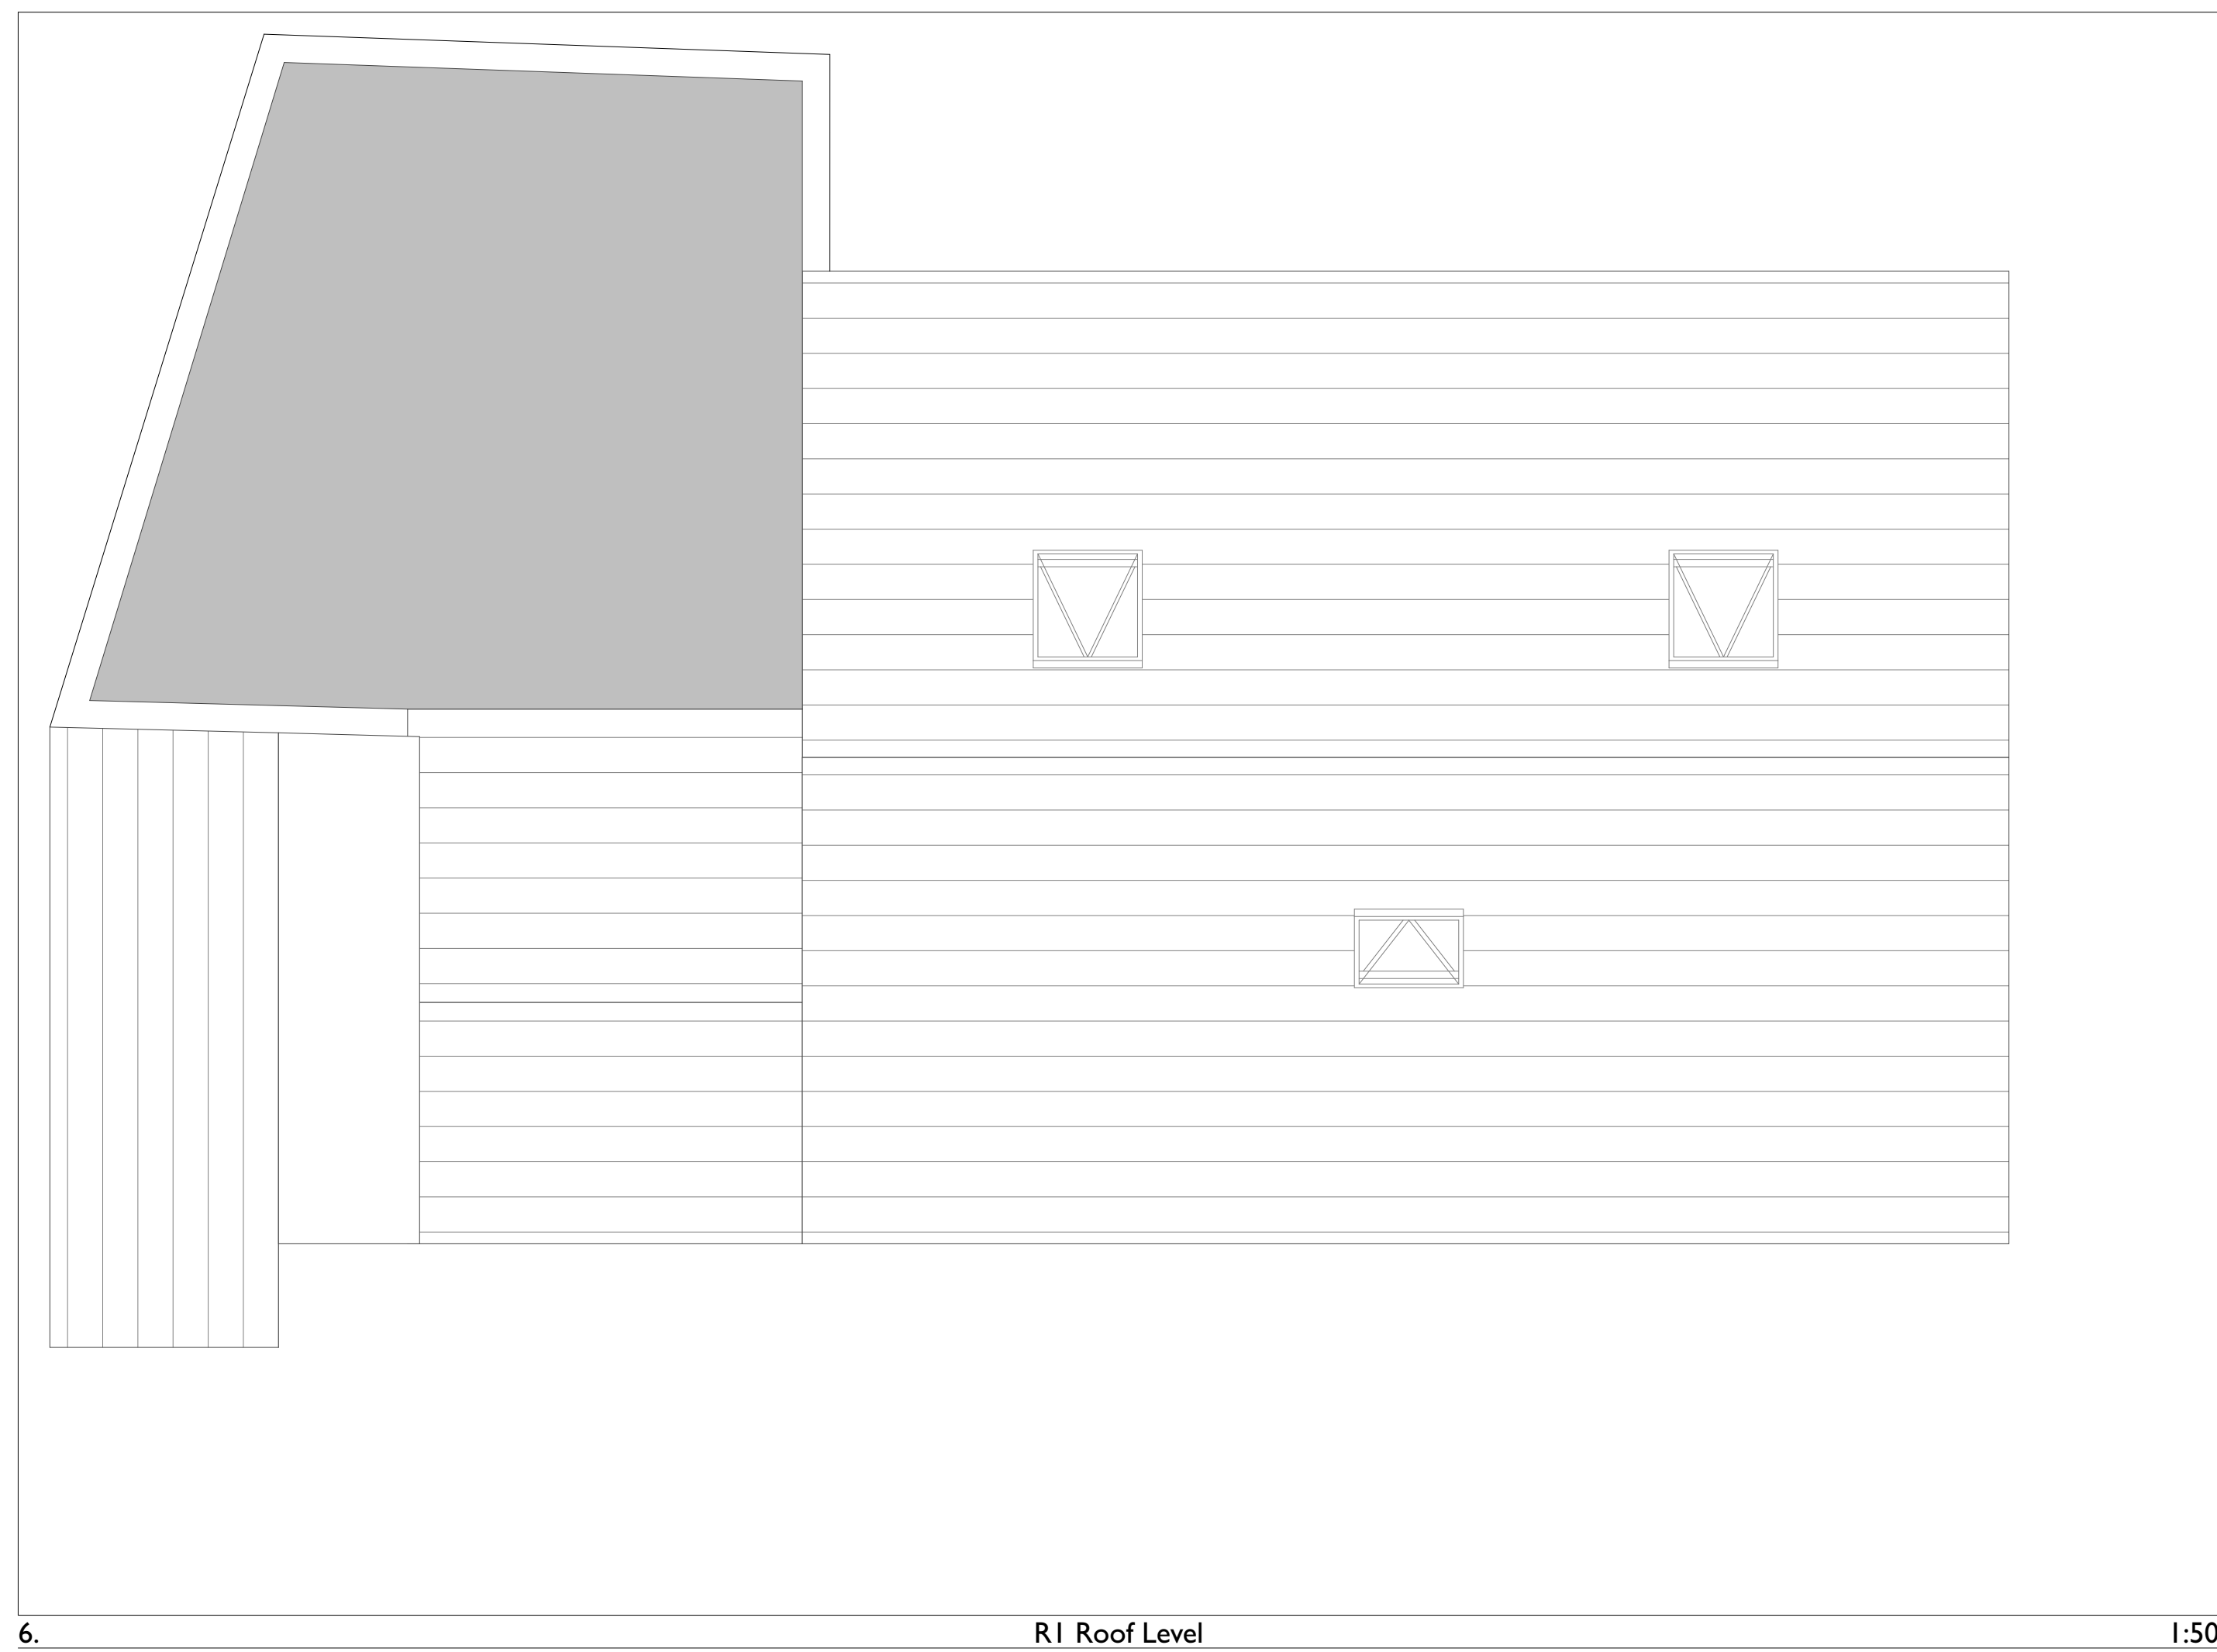
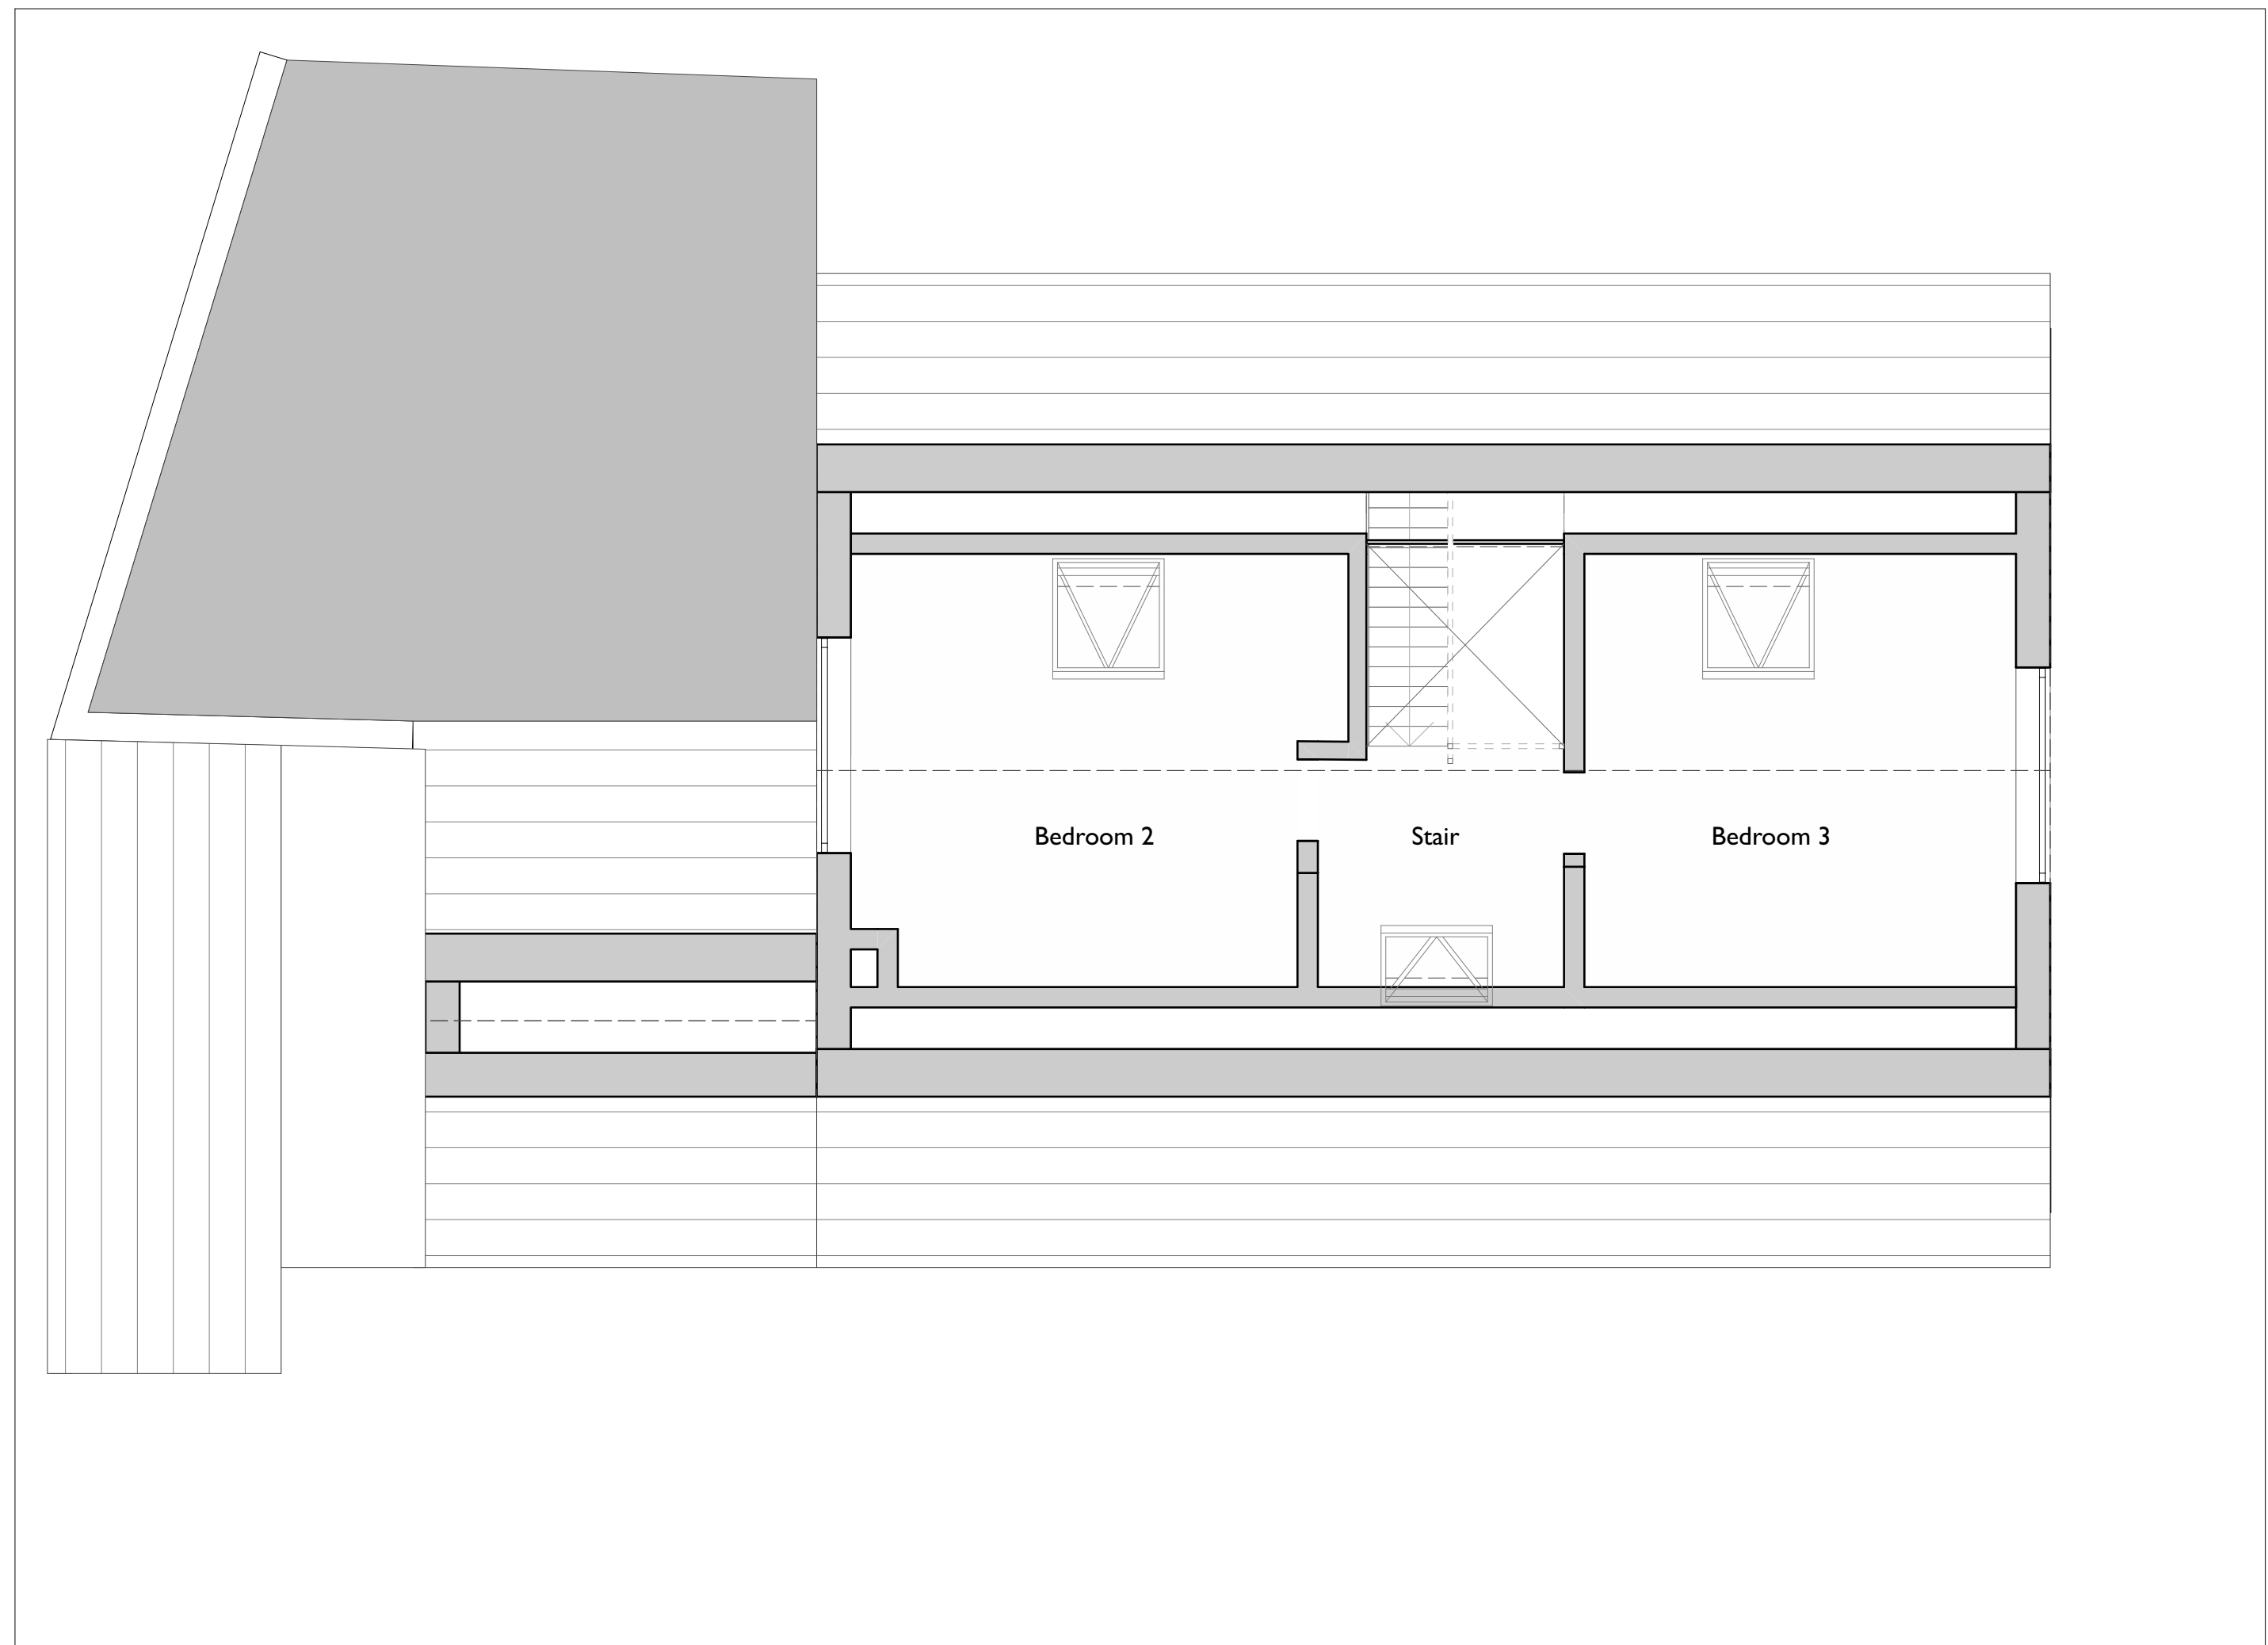


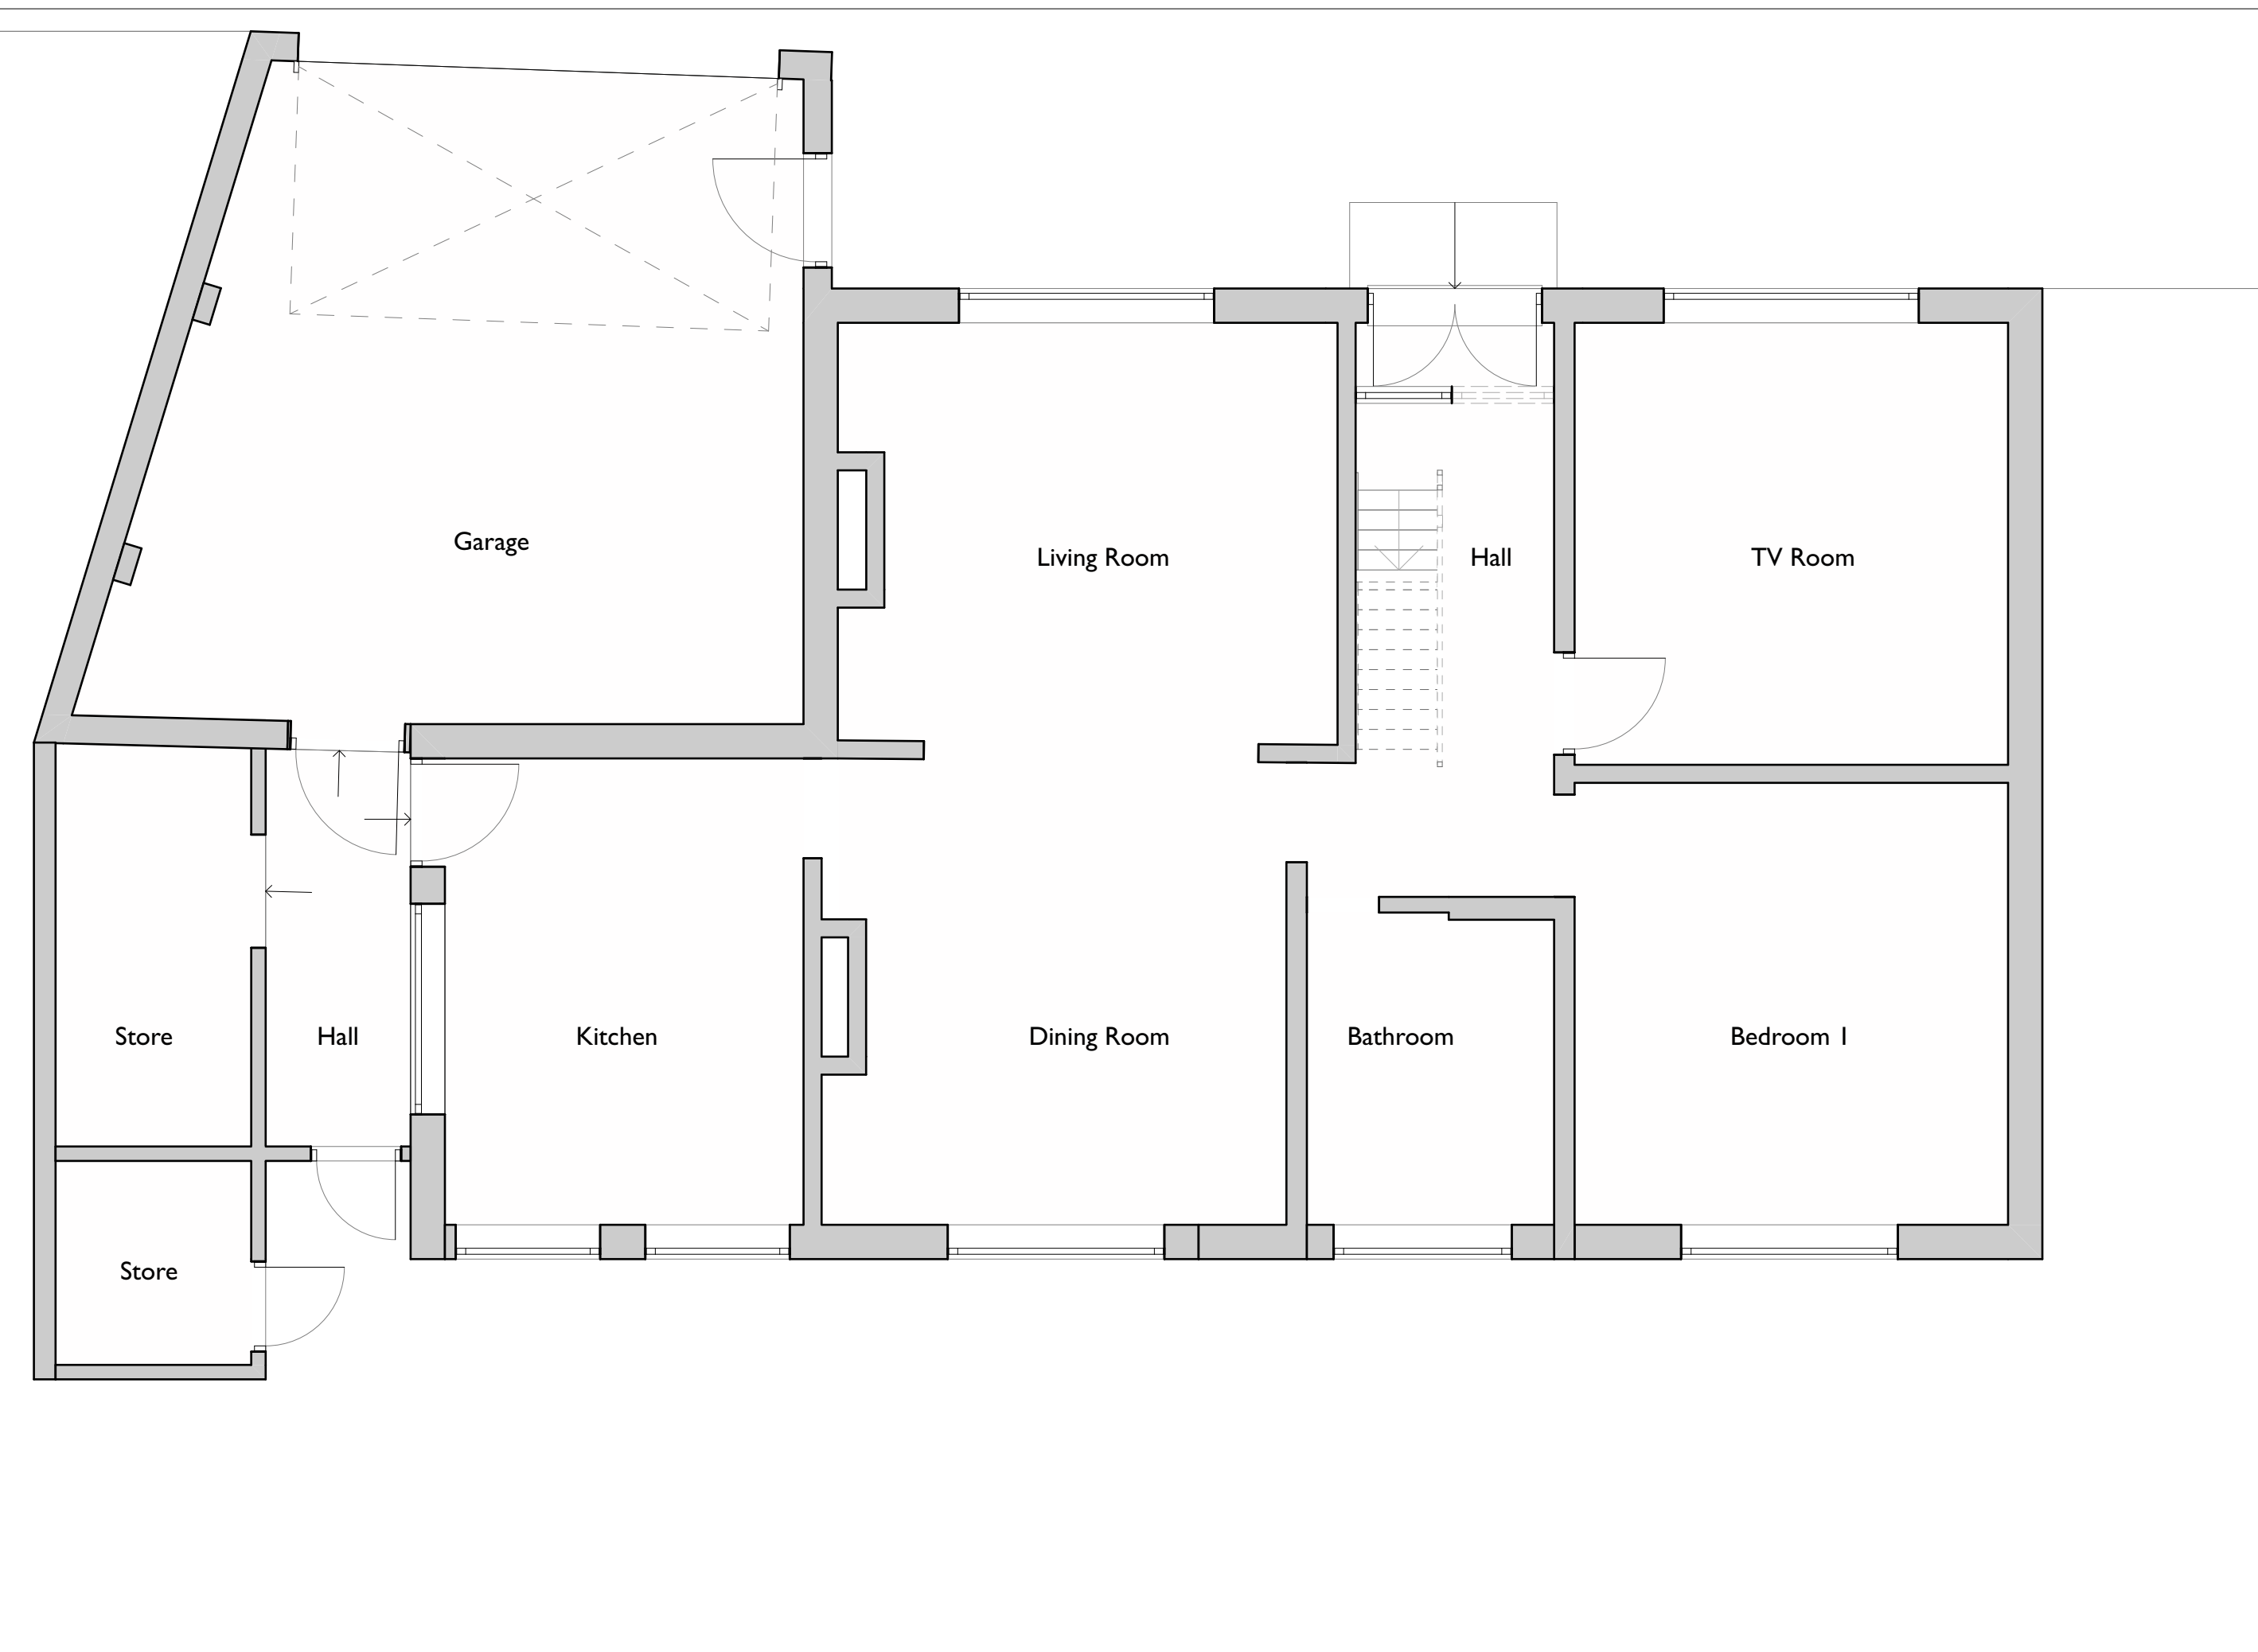

CONSTRUCTIVE
THINKING

Constructive Thinking Studio Ltd Liverpool Science Park IC 1 131 Mount Pleasant L3 5TF	www.constructivethinking.co.uk t: +44 (0) 151 705 3433 e: bim@constructivethinking.co.uk
--	---

Client	John Morgan
--------	-------------

Project 21 Alt Road L36

Existing - Floor Plans

Status	Suitable for Stage Approval - S4 - Issued
--------	---

Drawings Scale Bar, GF Ground Floor, 01 First Floor, R1 Roof Level	Paper Size A1
--	------------------

Scales 1:50

Drawing Number	Revision
----------------	----------

2148	CTS	01	Zz	Dr	A	5203	P03
------	-----	----	----	----	---	------	-----