
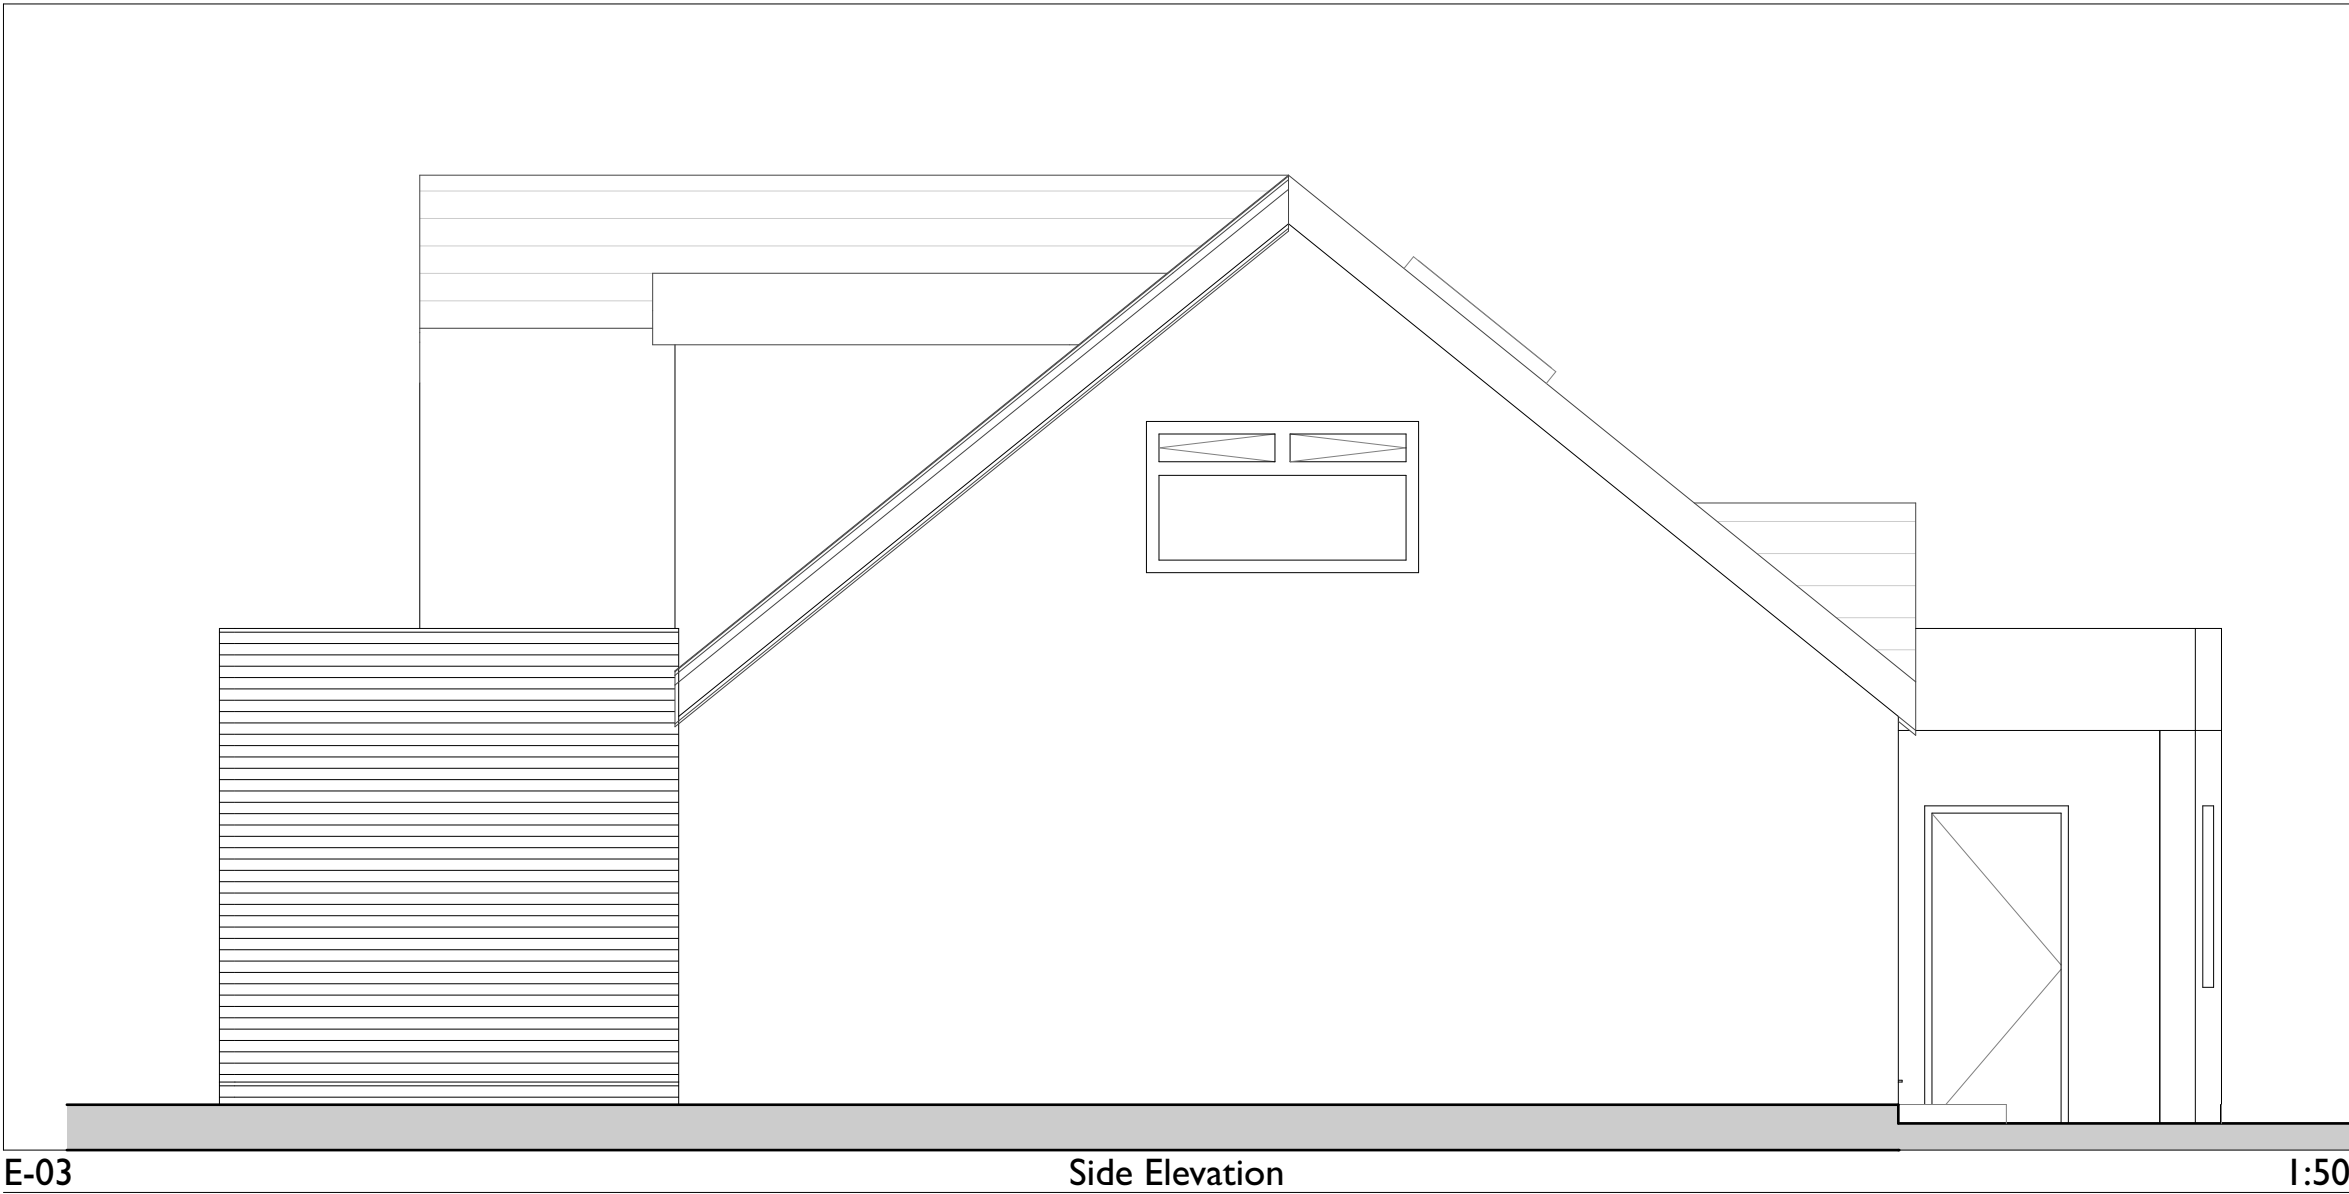
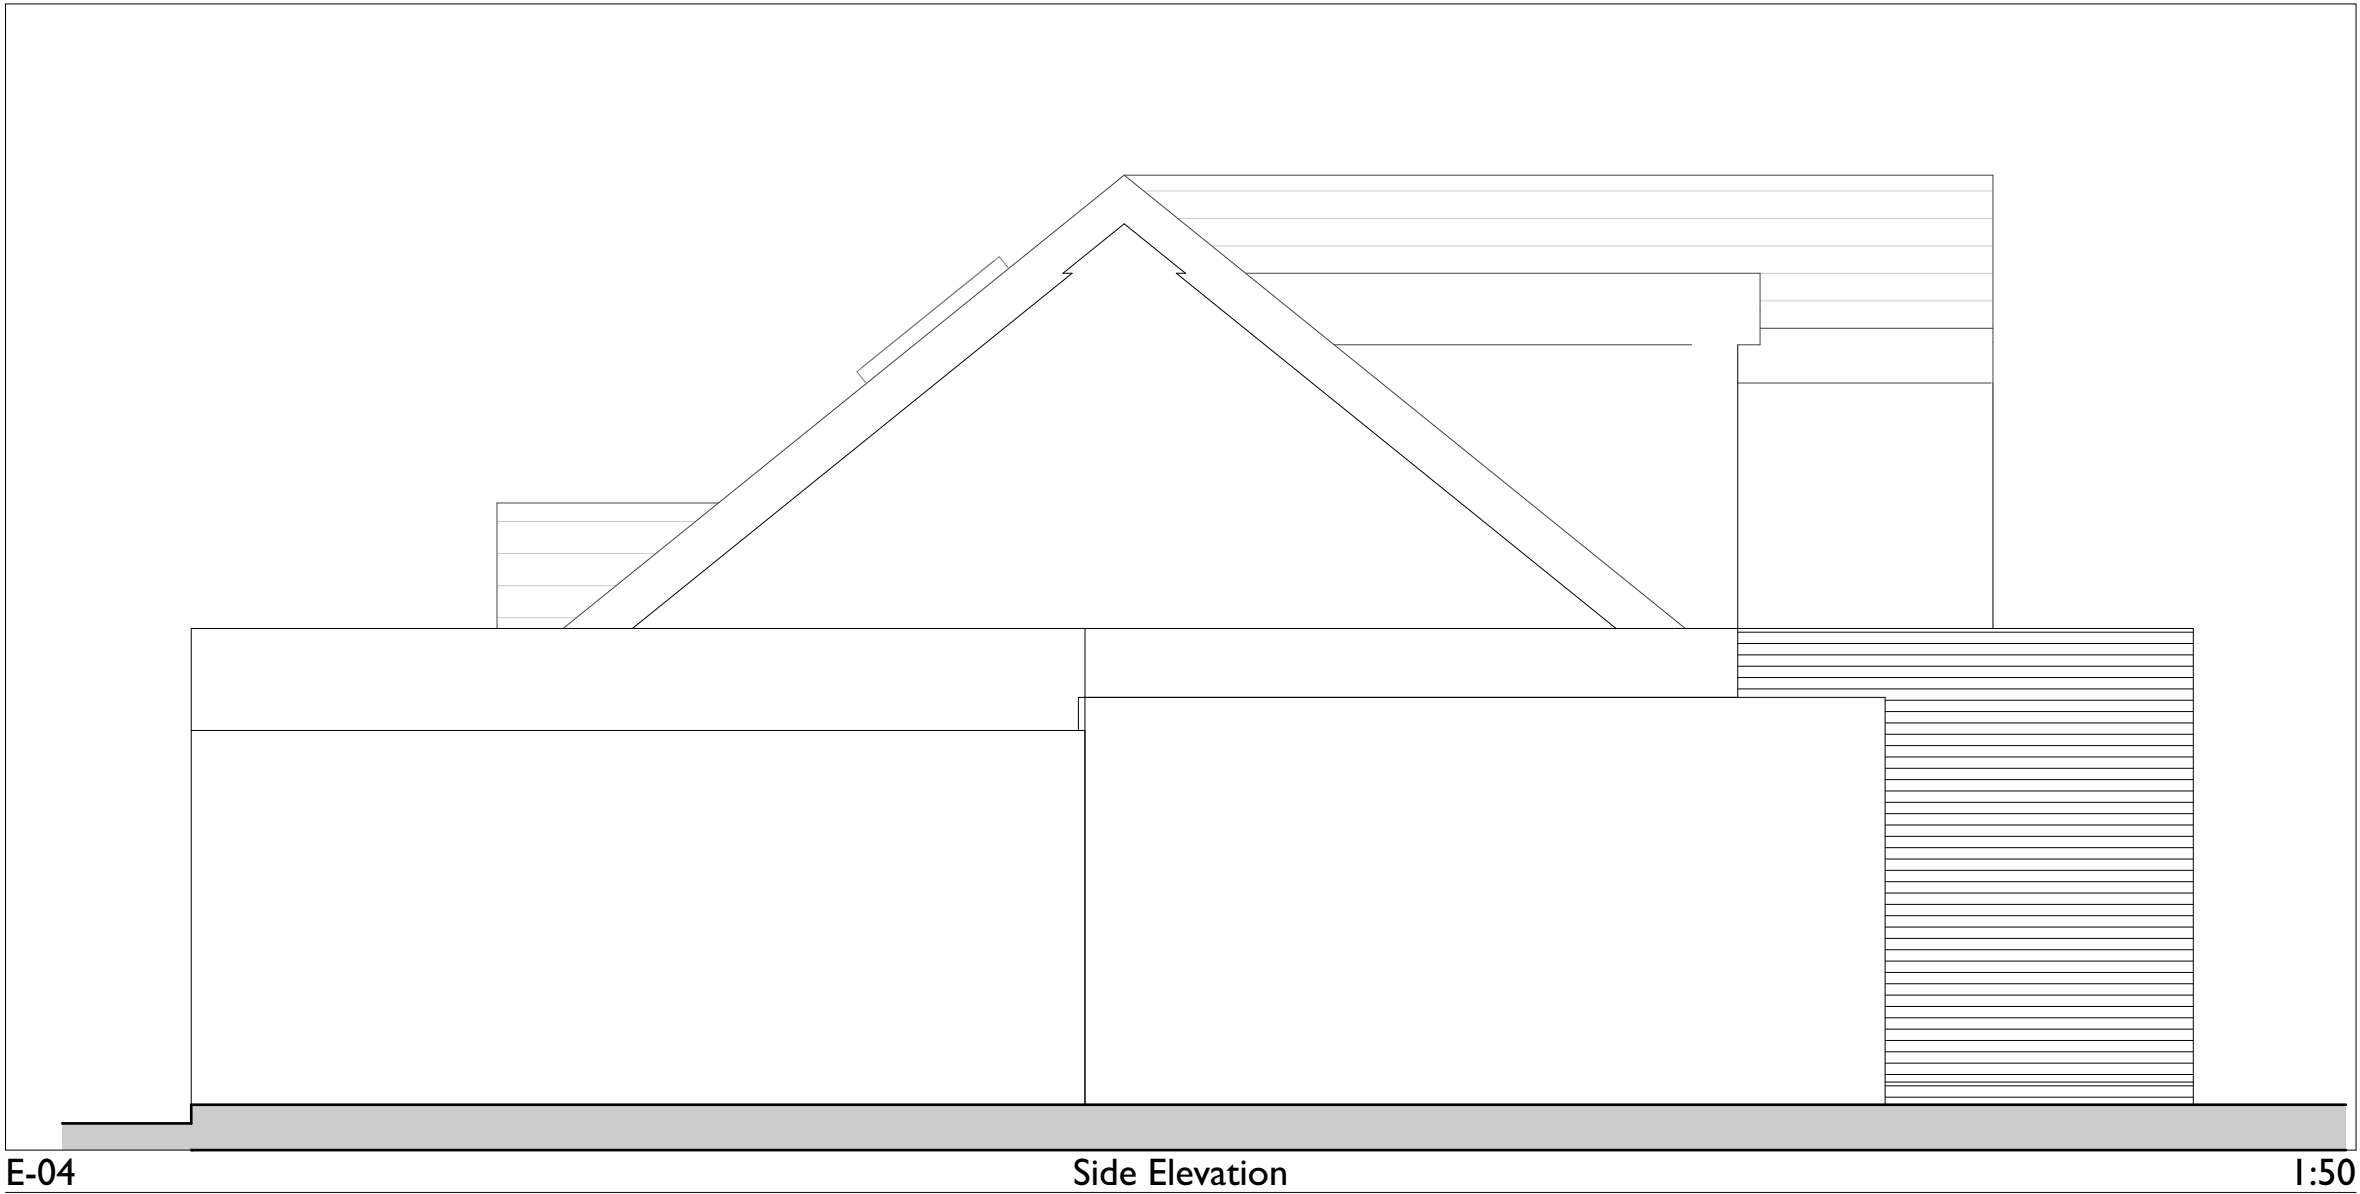


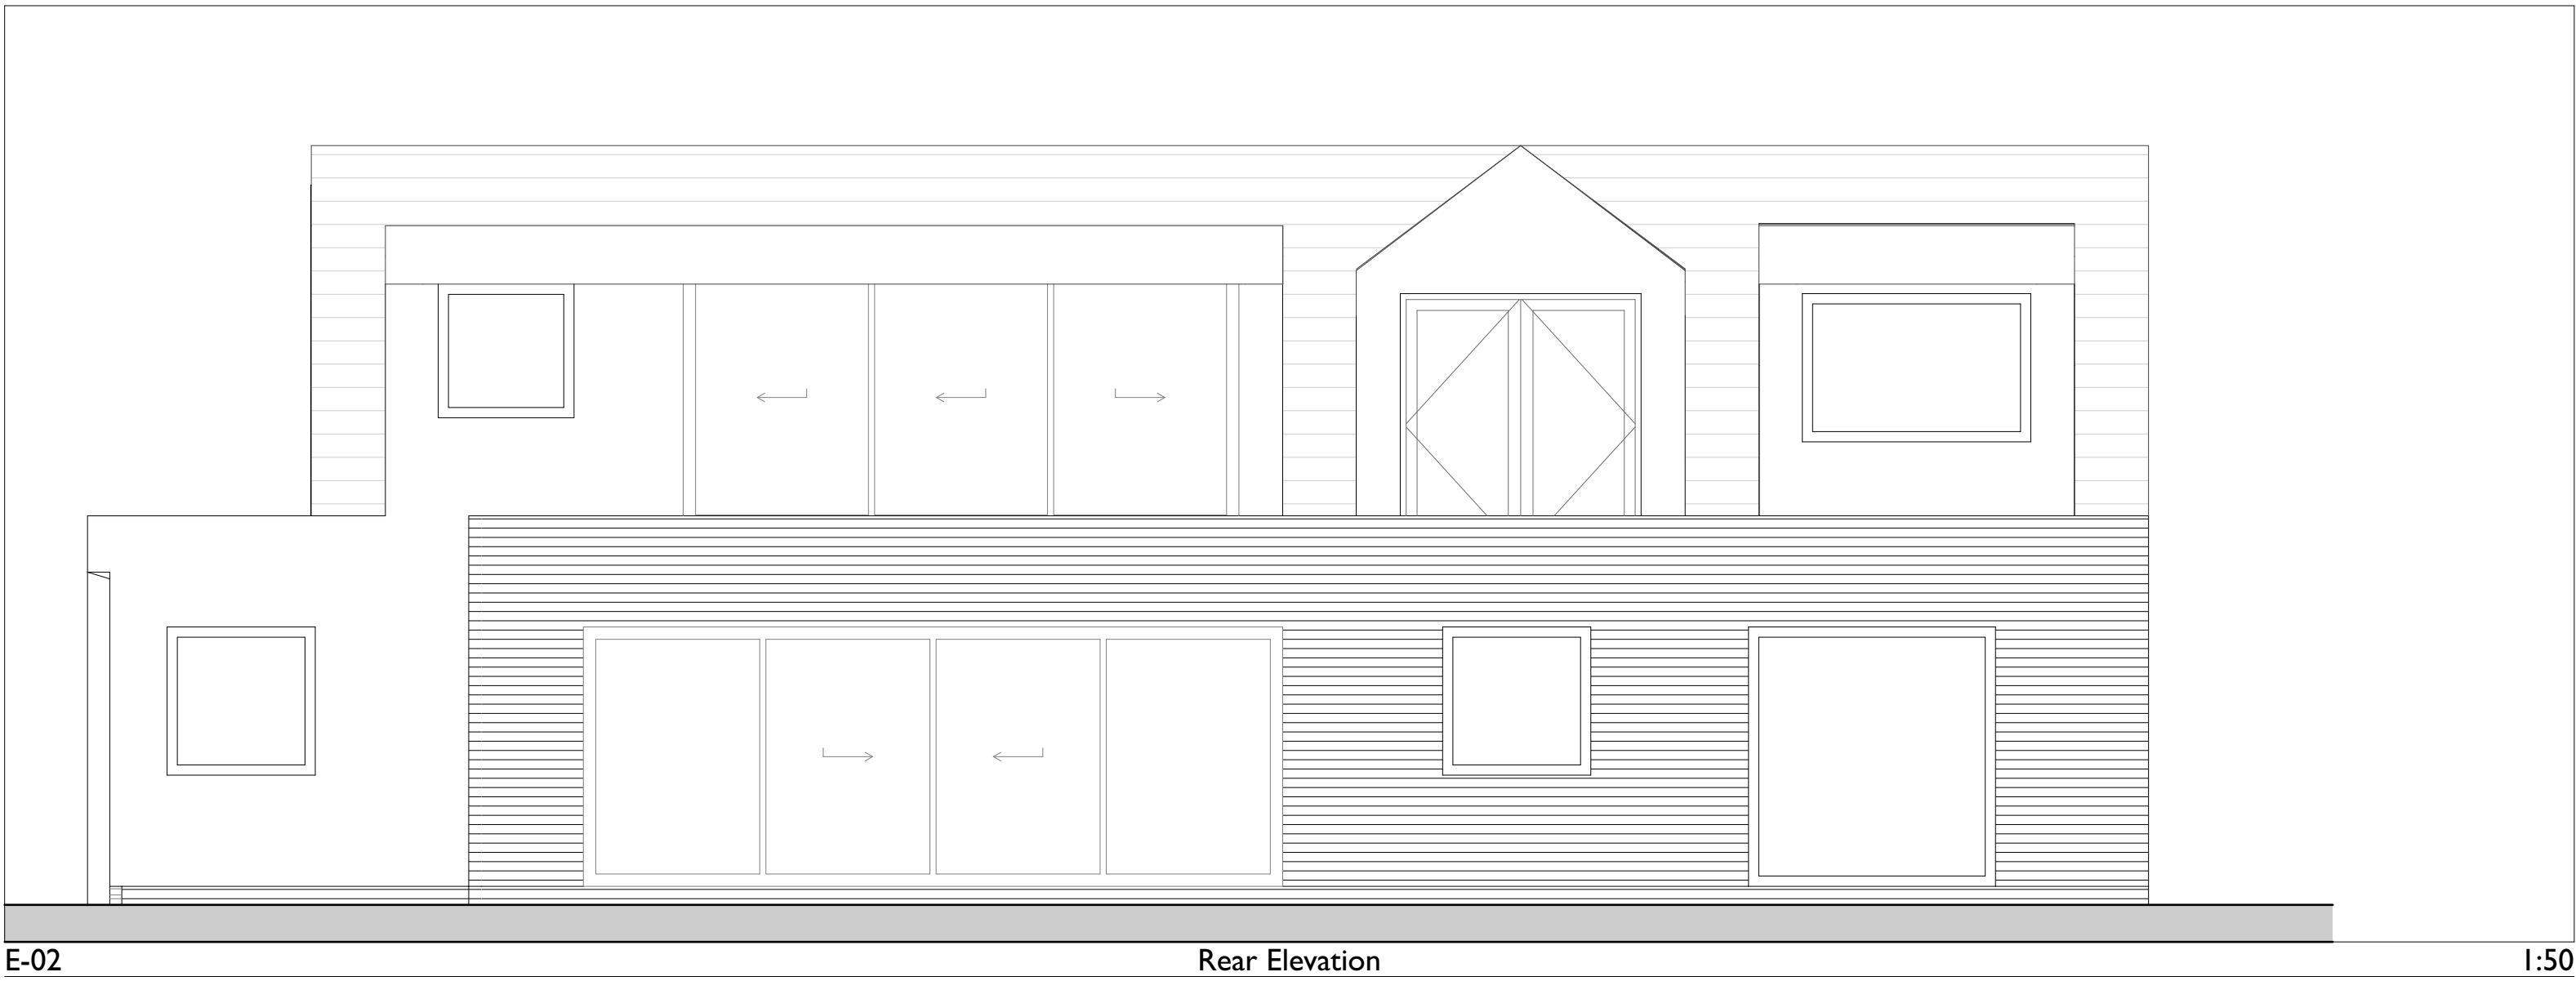

1:500

1:50

10m

1m

20

2000

30

3000

40

4000

1:5

100mm

200

300

400

CONSTRUCTIVE

THINKING

Constructive Thinking Studio Ltd

www.constructivethinking.co.uk

Liverpool Science Park IC 1

t: +44 (0) 151 705 3433

131 Mount Pleasant

e: bim@constructivethinking.co.uk

L3 5TF

Client

John Morgan

Project

21 Alt Road L36

Proposed - Elevations

Status

Suitable for Stage Approval - S4 - Issued

Drawings: Scale Bar: Front Elevation, Rear Elevation, Side Elevation

Paper Size

AI

Scales

I:50

Drawing Number

Revision

2148

CTS

01

Zz

Dr

A

5204

P03