



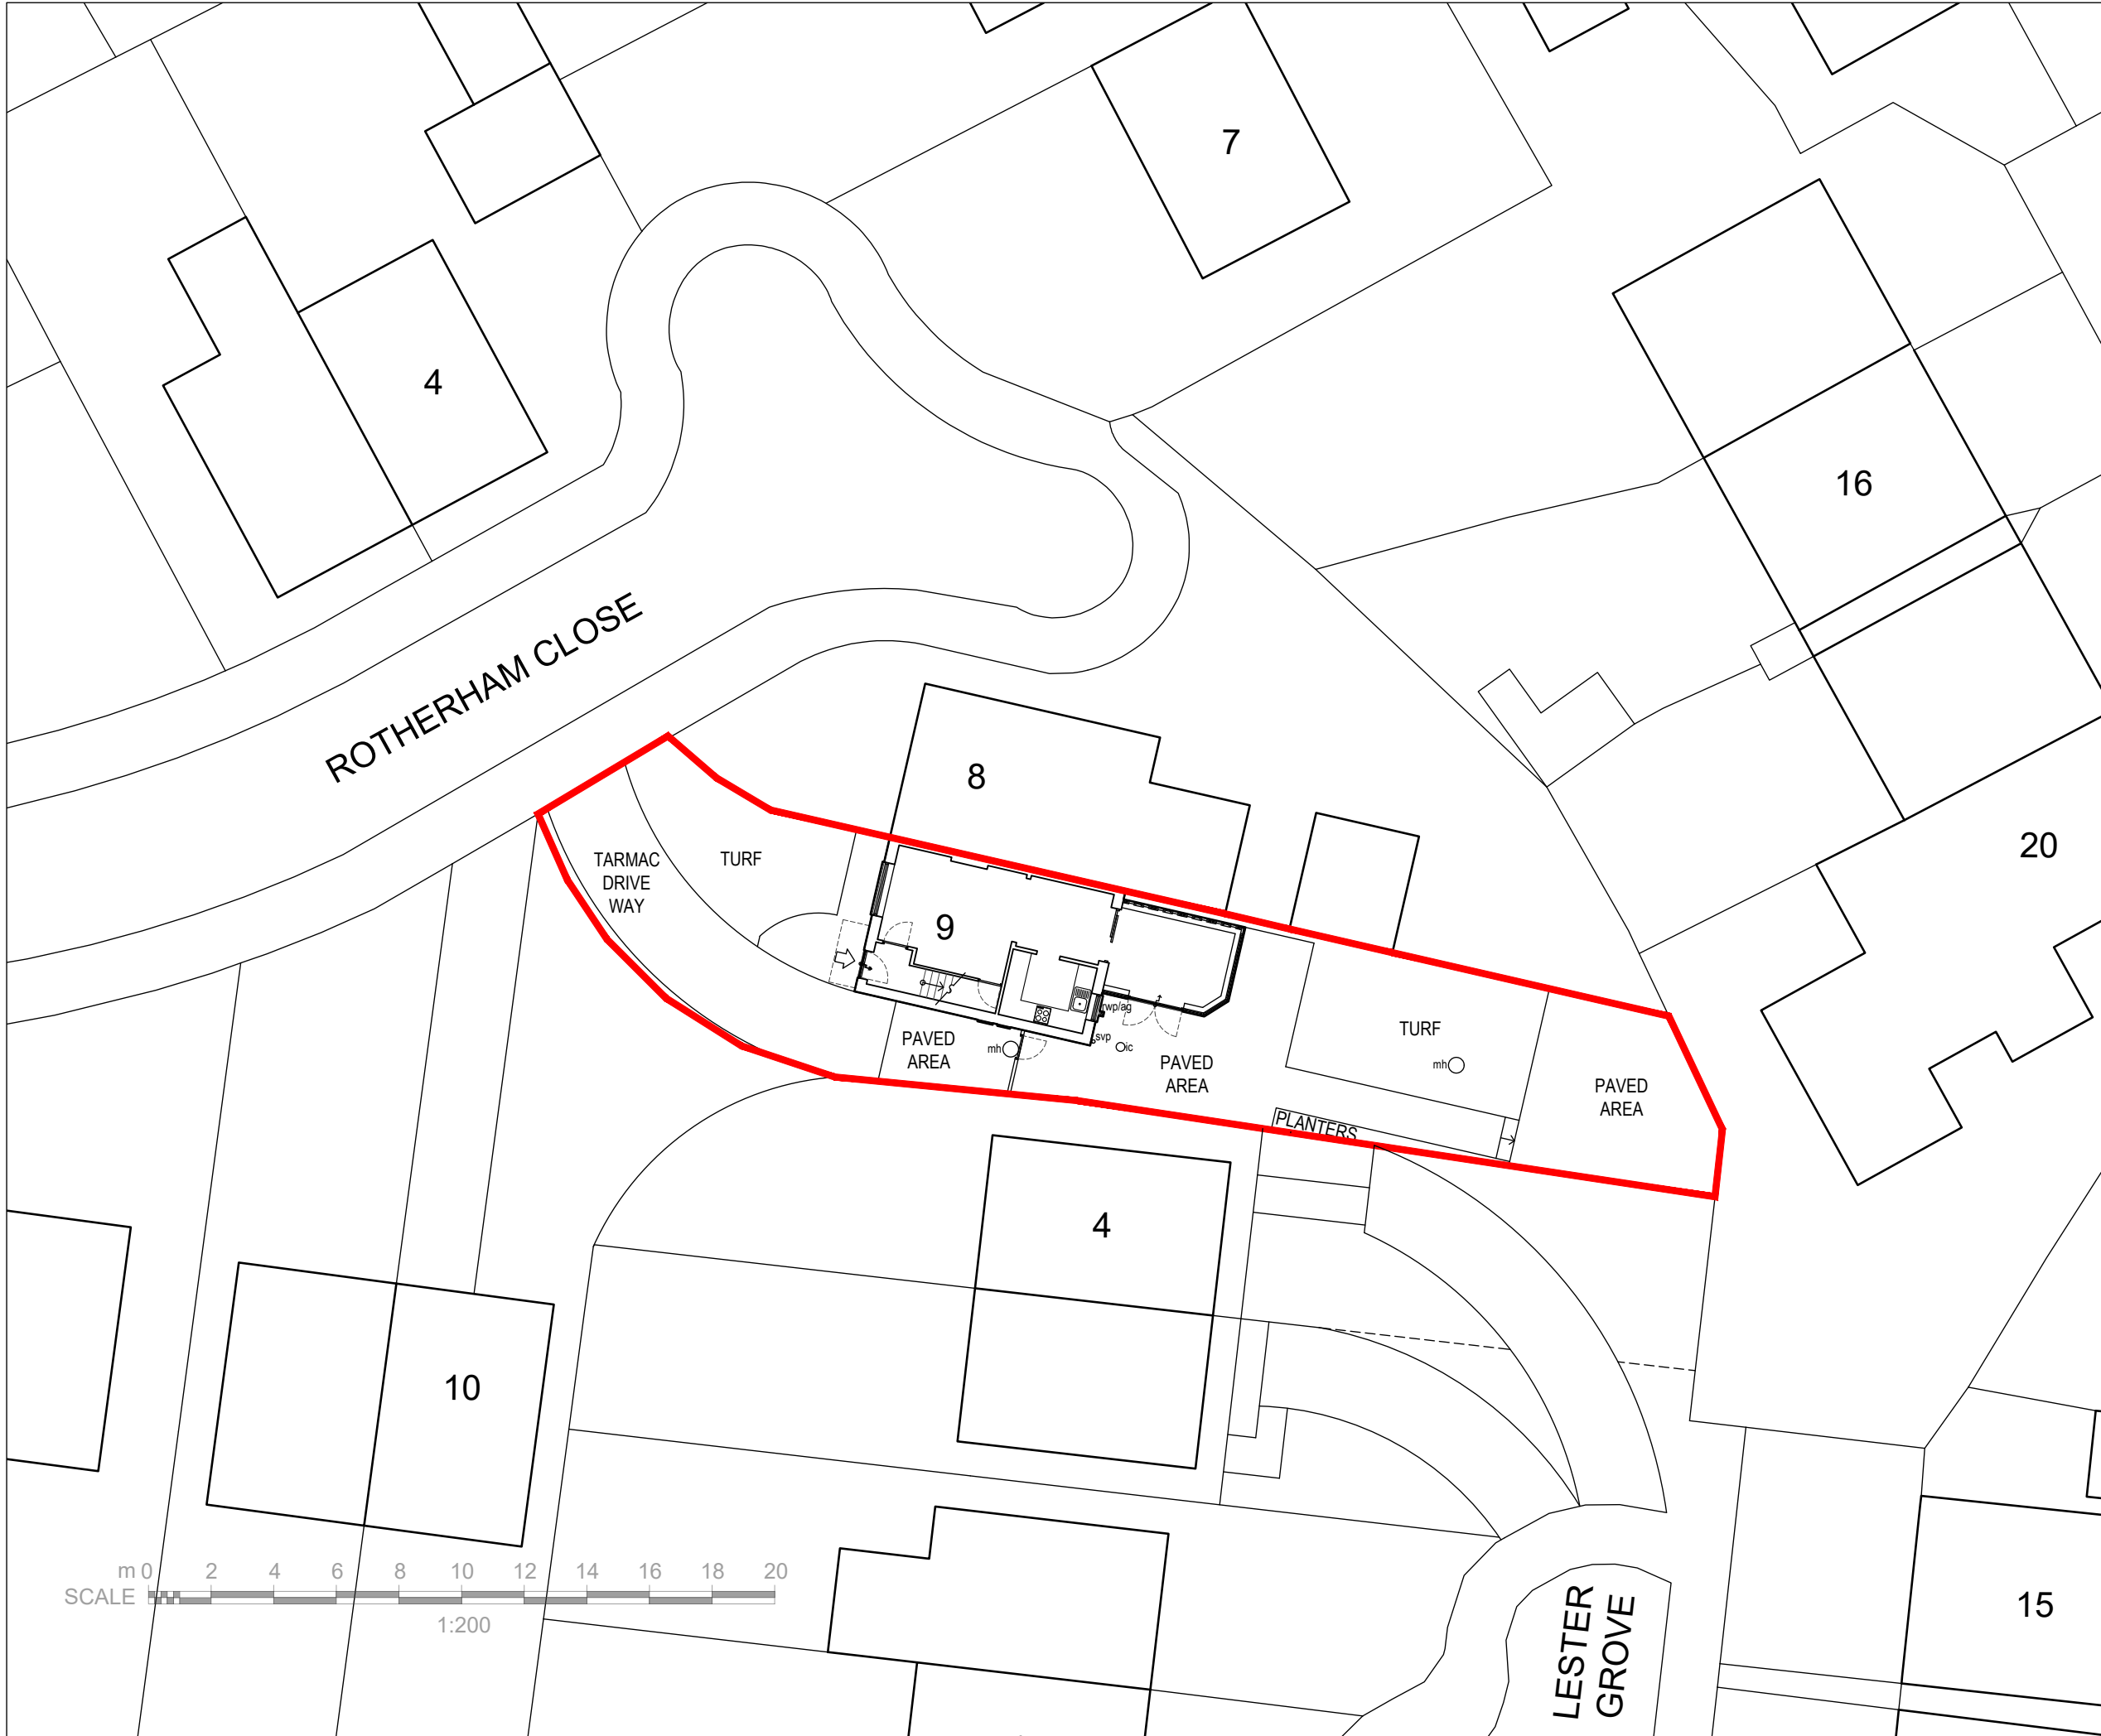

Copyright: All rights reserved.
This drawing must not be copied, transmitted or disclosed to any third party or unauthorised person without prior permission of ArchiTeh Ltd.
This drawing is to be read in conjunction with all other relevant drawings prepared by consultants and sub-contractors.
All dimensions must be checked on site.
Report any discrepancies to the Architect.

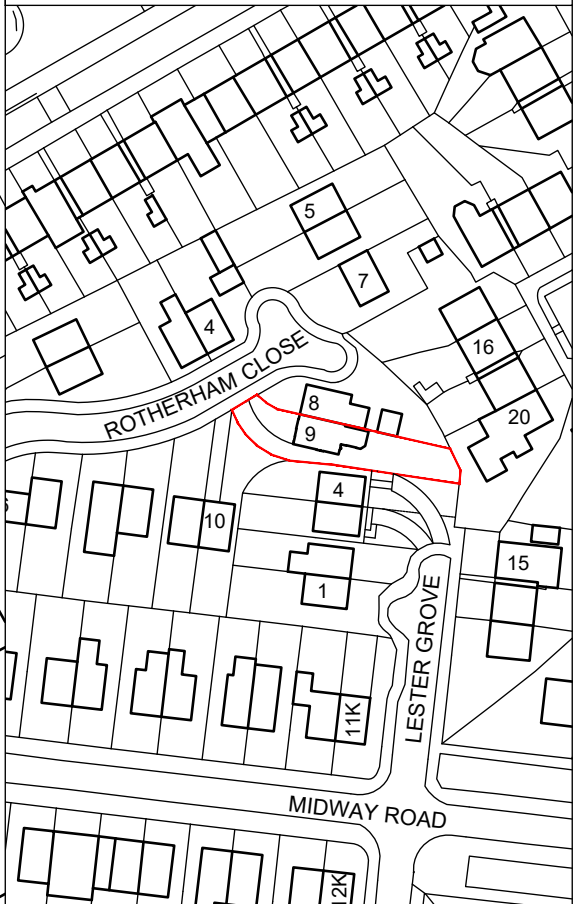

LOCATION PLAN scale 1:1250

B	Edge site boundary with solid red line & Omit 'This drawing must not be scaled' as per request by LPA	11/11/22
A	Re-Define Actual Property Boundary	21/10/22


Rev:	Description:	Date:
Project No.:	Drawing No.:	Rev.
HE22-28	AG(00)01	B

Project Name:
HOUSE EXTENSION & ALTERATIONS
9 ROTHERHAM CLOSE
LIVERPOOL
L36 7RP

Drawing Title:

EXISTING SITE & LOCATION PLAN

ArchiTeh Ltd.
Bridge Chapel Centre
Heath Road
Liverpool L19 4XR
+44 (0)151 345 1810

 

ArchiTeh Ltd
Chartered Practice • Architects
architecture • contracts • construction

Scale:	1:200 & 1:1250@A3	Drawn by:	RW
Date:	21/09/2022	Check by:	ET

EXISTING SITE PLAN scale 1:200