



MATERIAL KEY

- 1 - Proposed Powder Coated Aluminium Panel
Maximum module size 1500 x 600 - Dark Grey Colour
- 2 - Existing GRC Cladding - CEP Petrarch, Riven Faced
Maximum module size 1500 x 600 - White Colour
- 3 - Curtain Walling - Satin Anodised Aluminium
Where regular, Mullions @ 1500mm Centres
- 4 - Timber Cladding - European Larch Vertically Bonded
- 5 - Brick Wall - Dark Grey Colour
- 6 - Rooftop Plant Screening
- Insulated cladding panel
- 7 - Kalwall Translucent Composite Roof Panels
- 8 - Glazed Infill Panels
- 9 - Existing Steel Security Doorset
- 10 - Glass Balustrades
Stainless Steel Handrails
- - Siderise RV Cavity Barrier
- - Existing Cavity Barrier

These elevations have been produced for illustration purpose only and are subject to further detailed coordination with specialist suppliers to establish the support system including structure, fixing details, interfaces, reveals etc

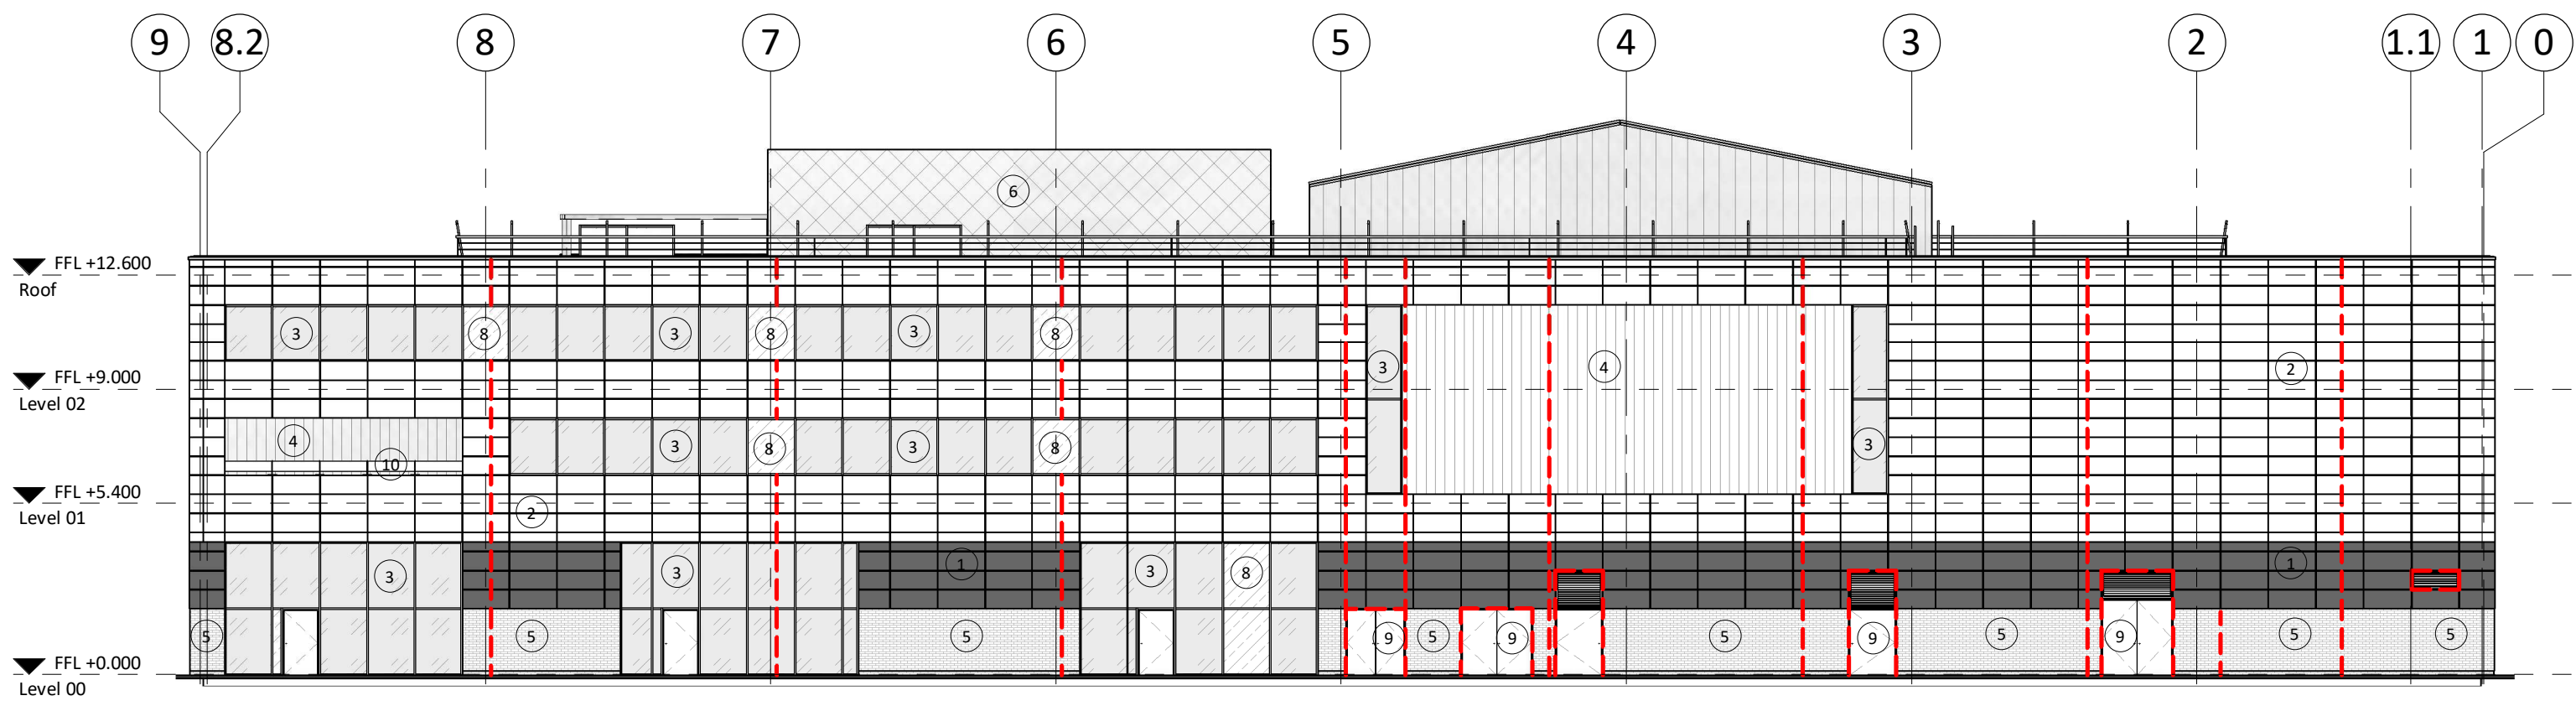


1 North East Elevation
1 : 200

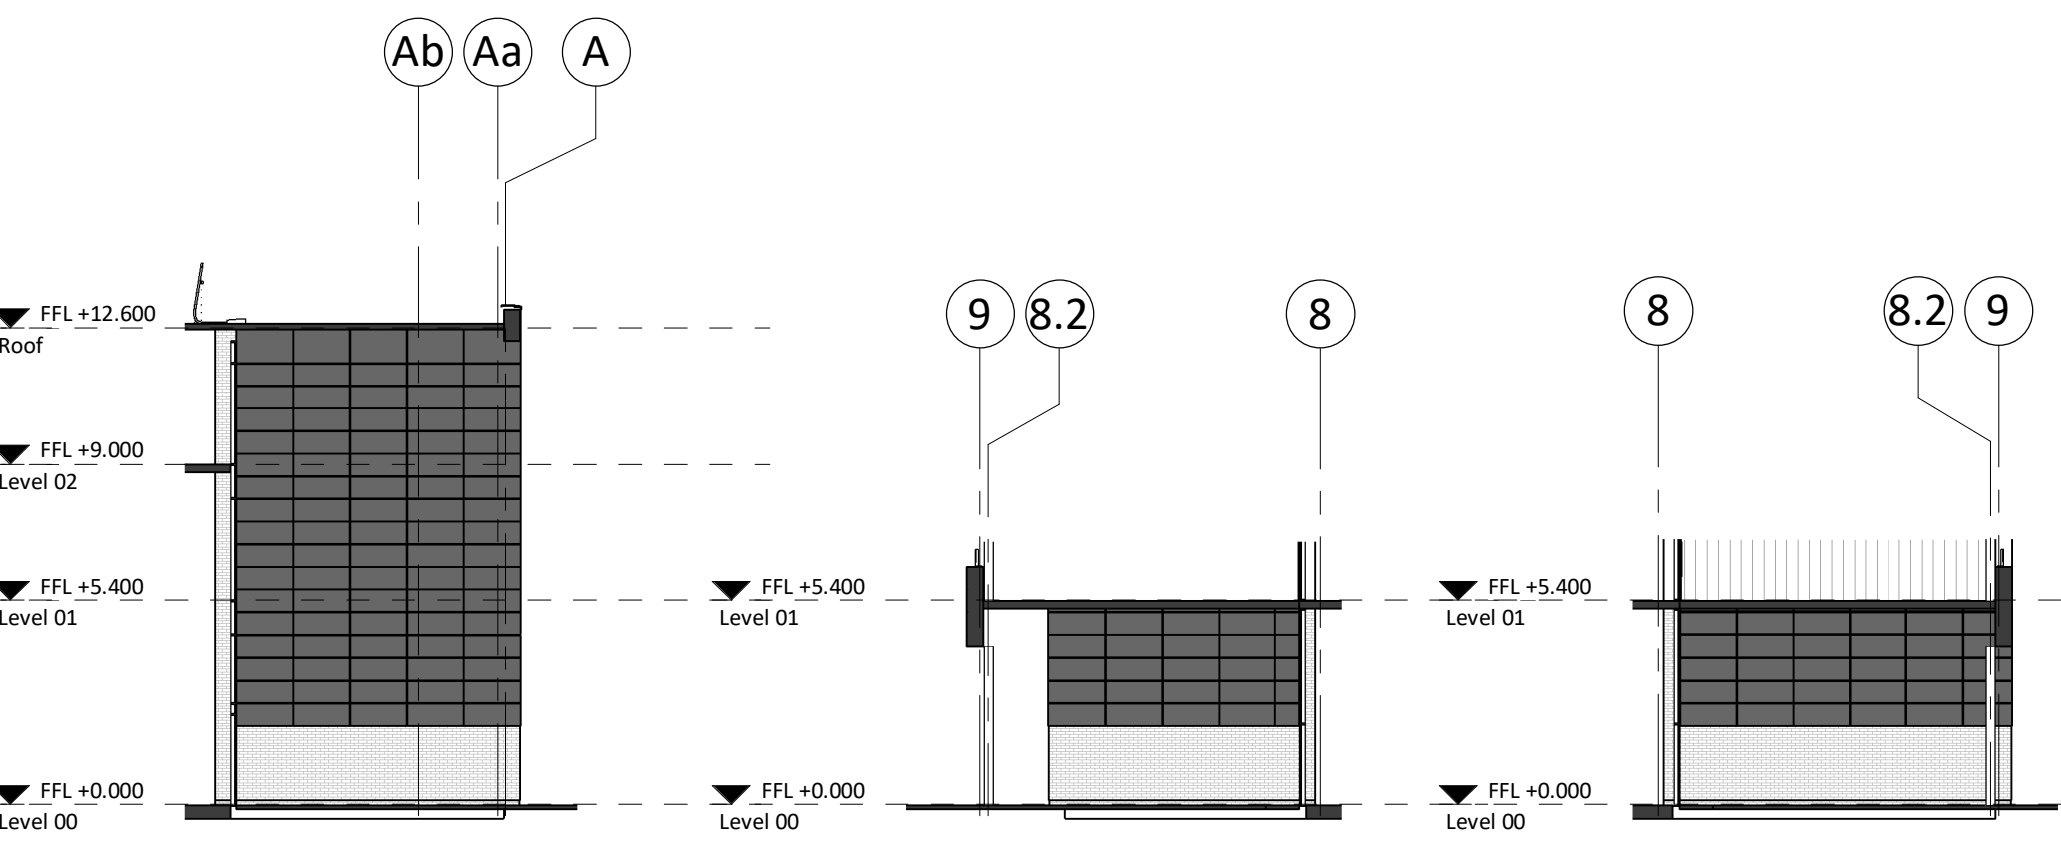


GEBRIK TO RETURN ELEVATION ON G.L 4
1 : 200

GEBRIK TO RETURN ELEVATION ON G.L B
1 : 200

GEBRIK TO RETURN ELEVATION ON G.L C
1 : 200

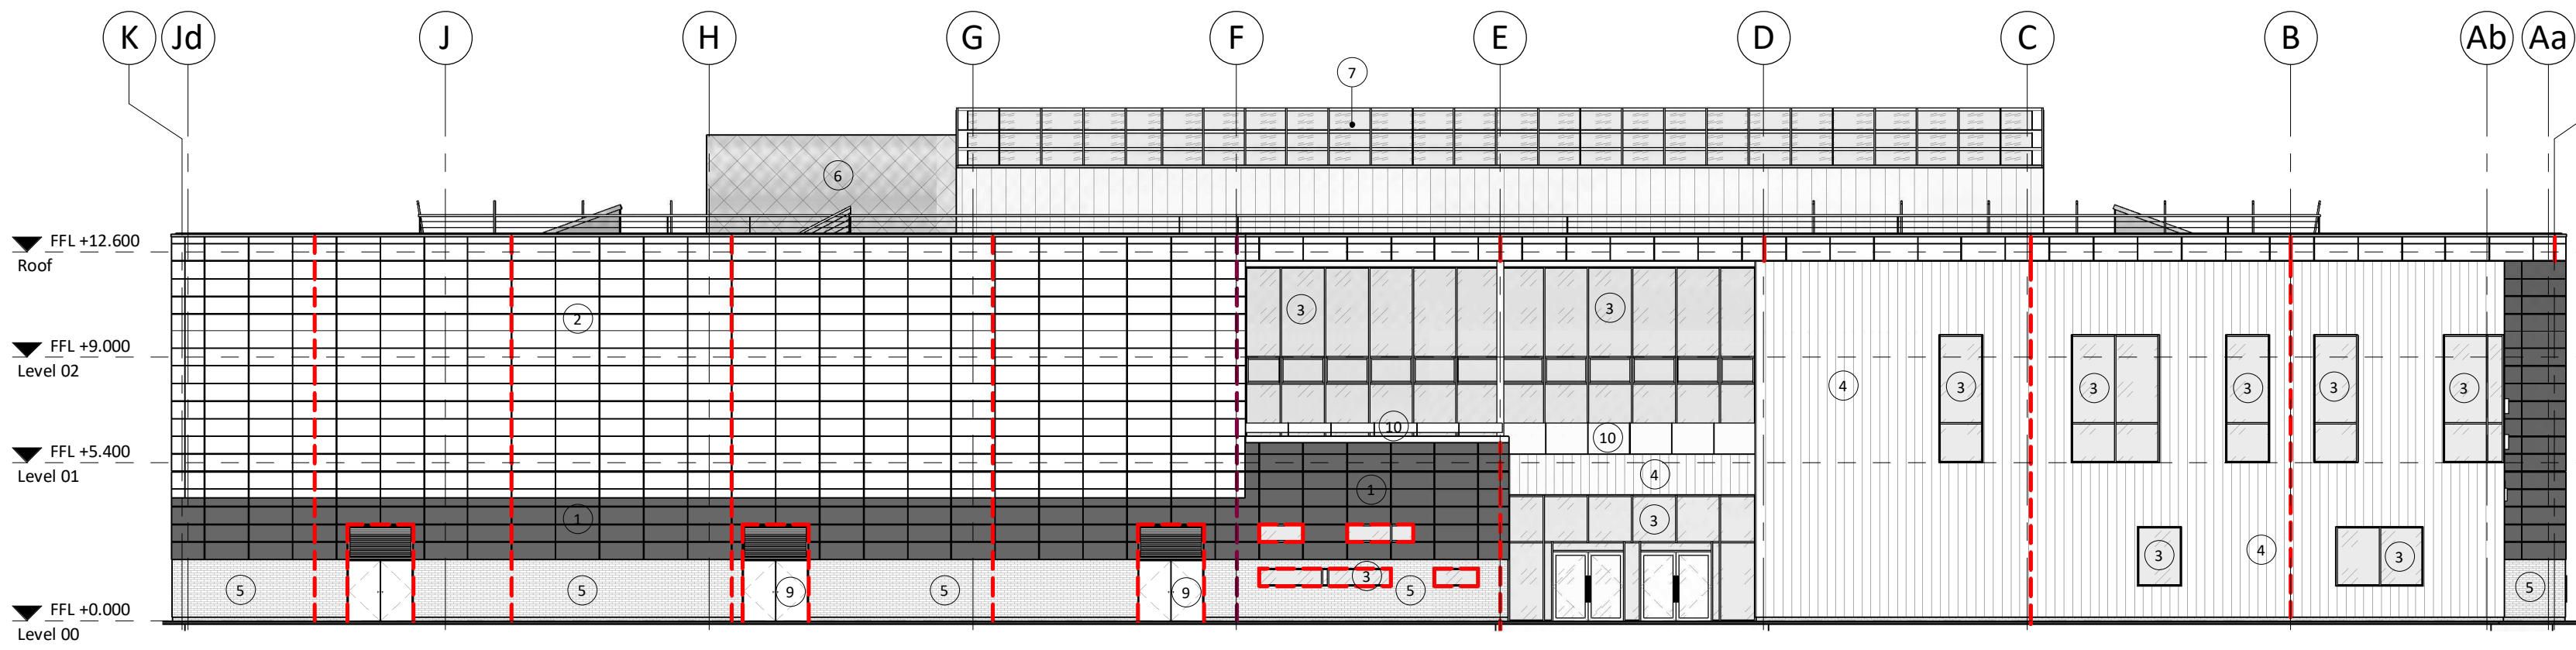


2 North West Elevation
1 : 200

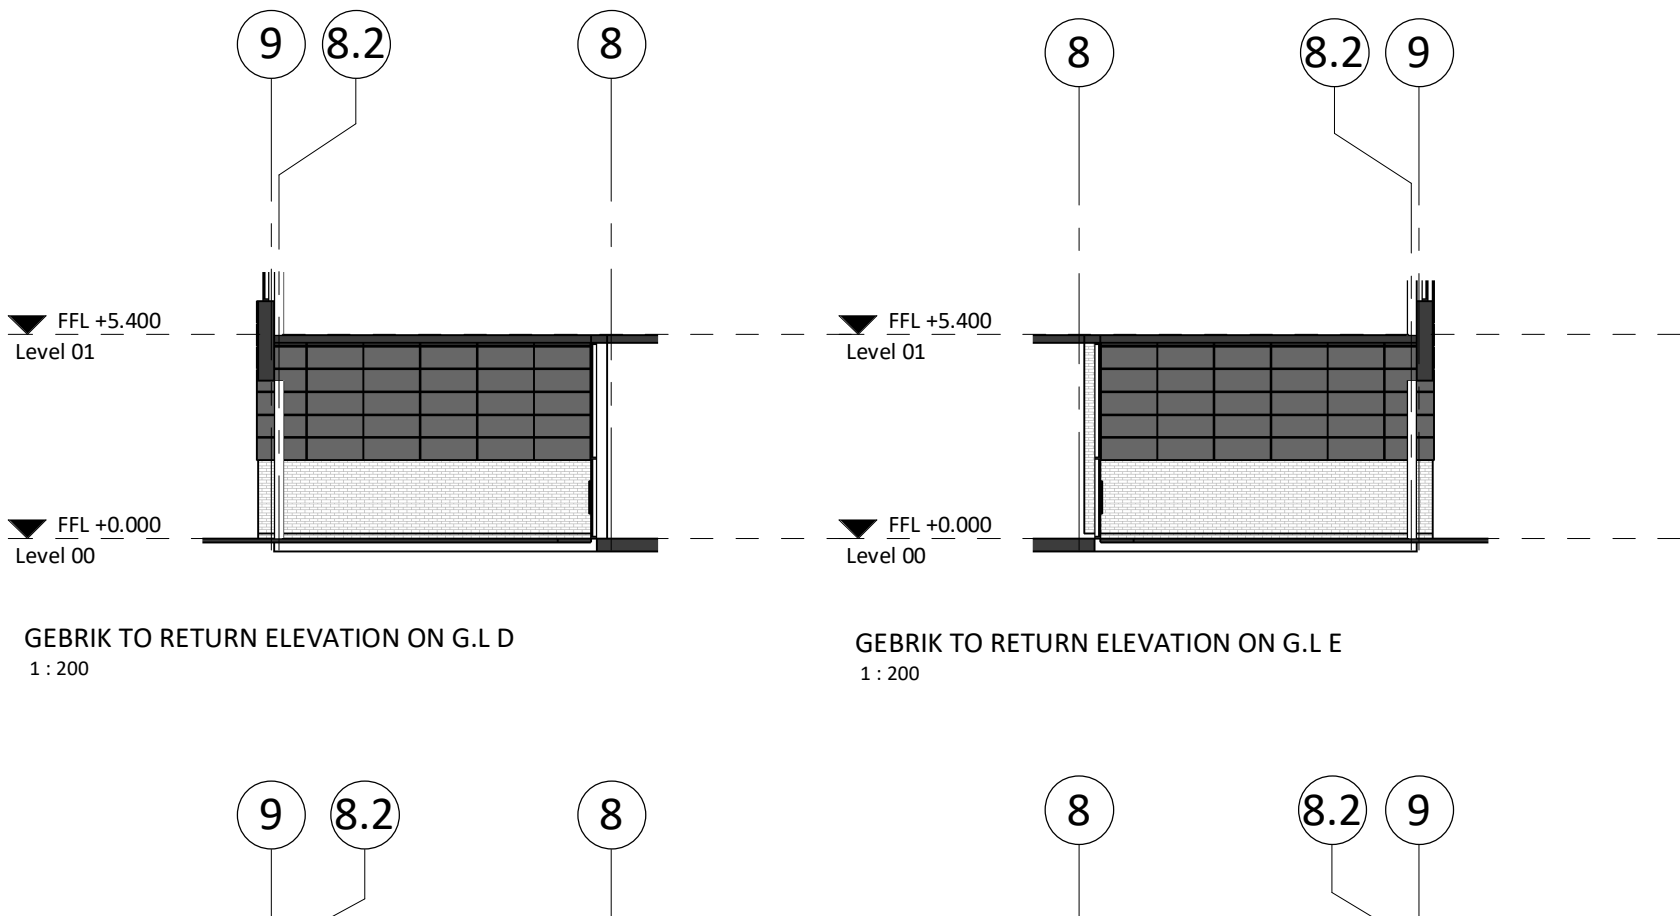


GEBRIK TO RETURN ELEVATION ON G.L D
1 : 200

GEBRIK TO RETURN ELEVATION ON G.L E
1 : 200

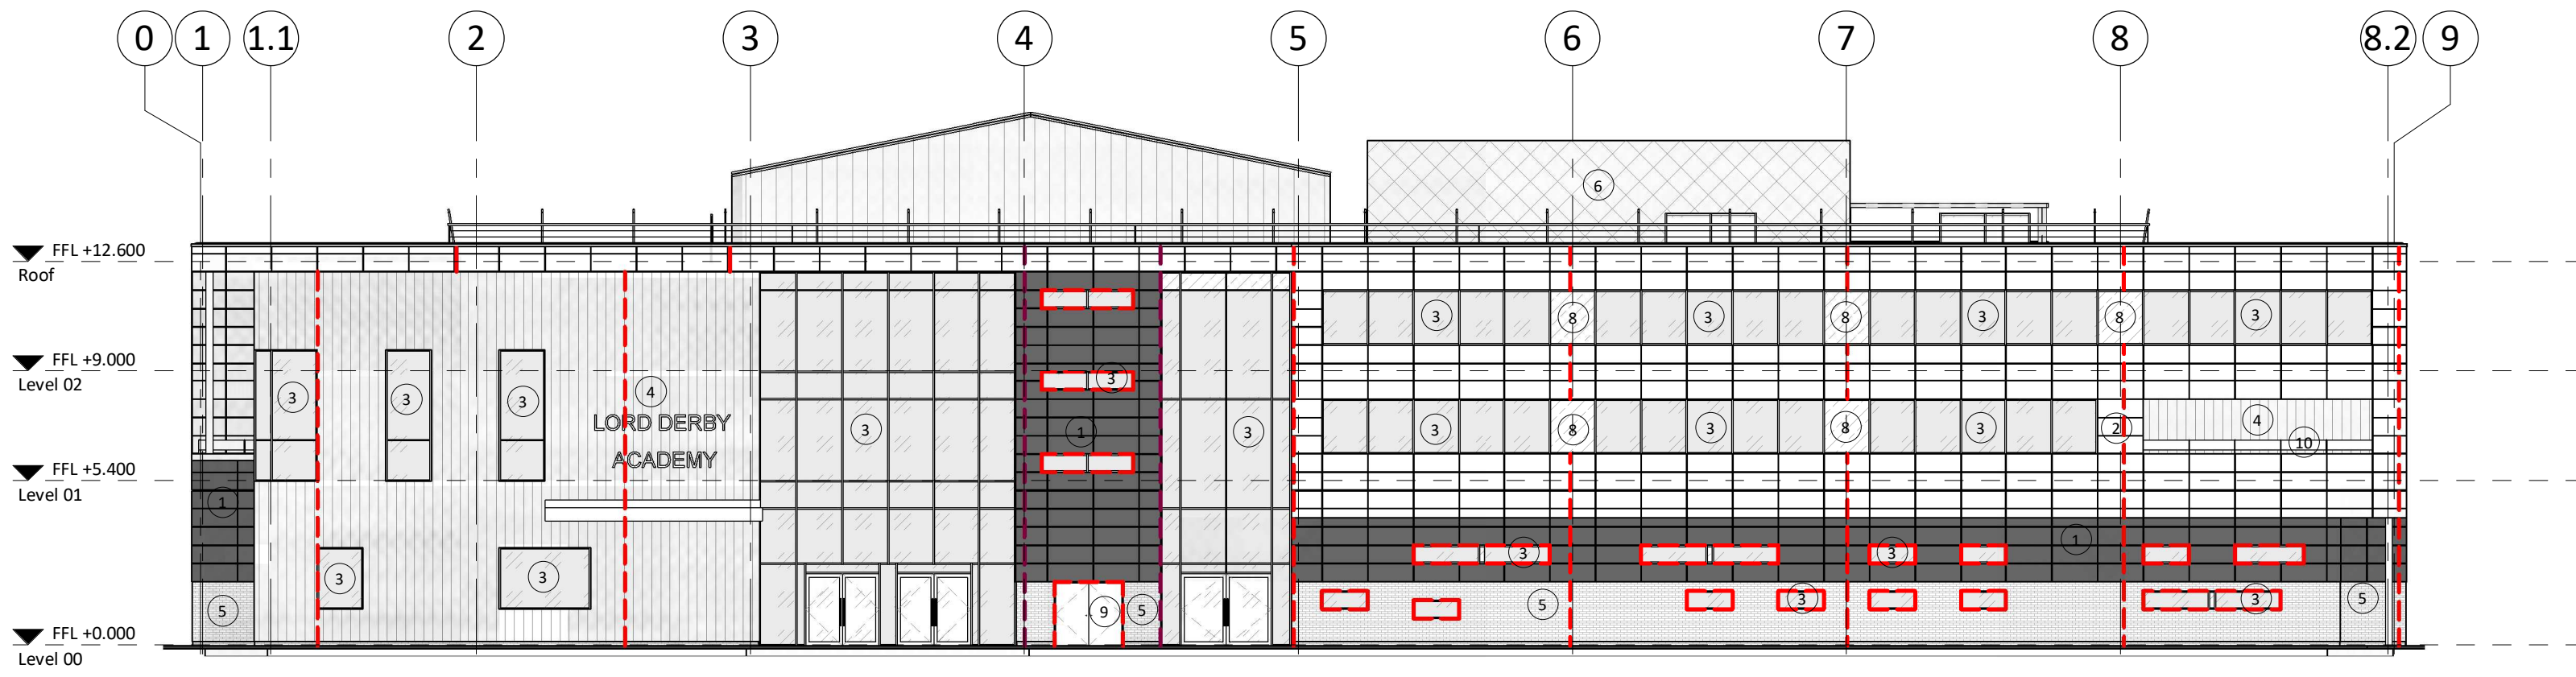


3 South West Elevation
1 : 200

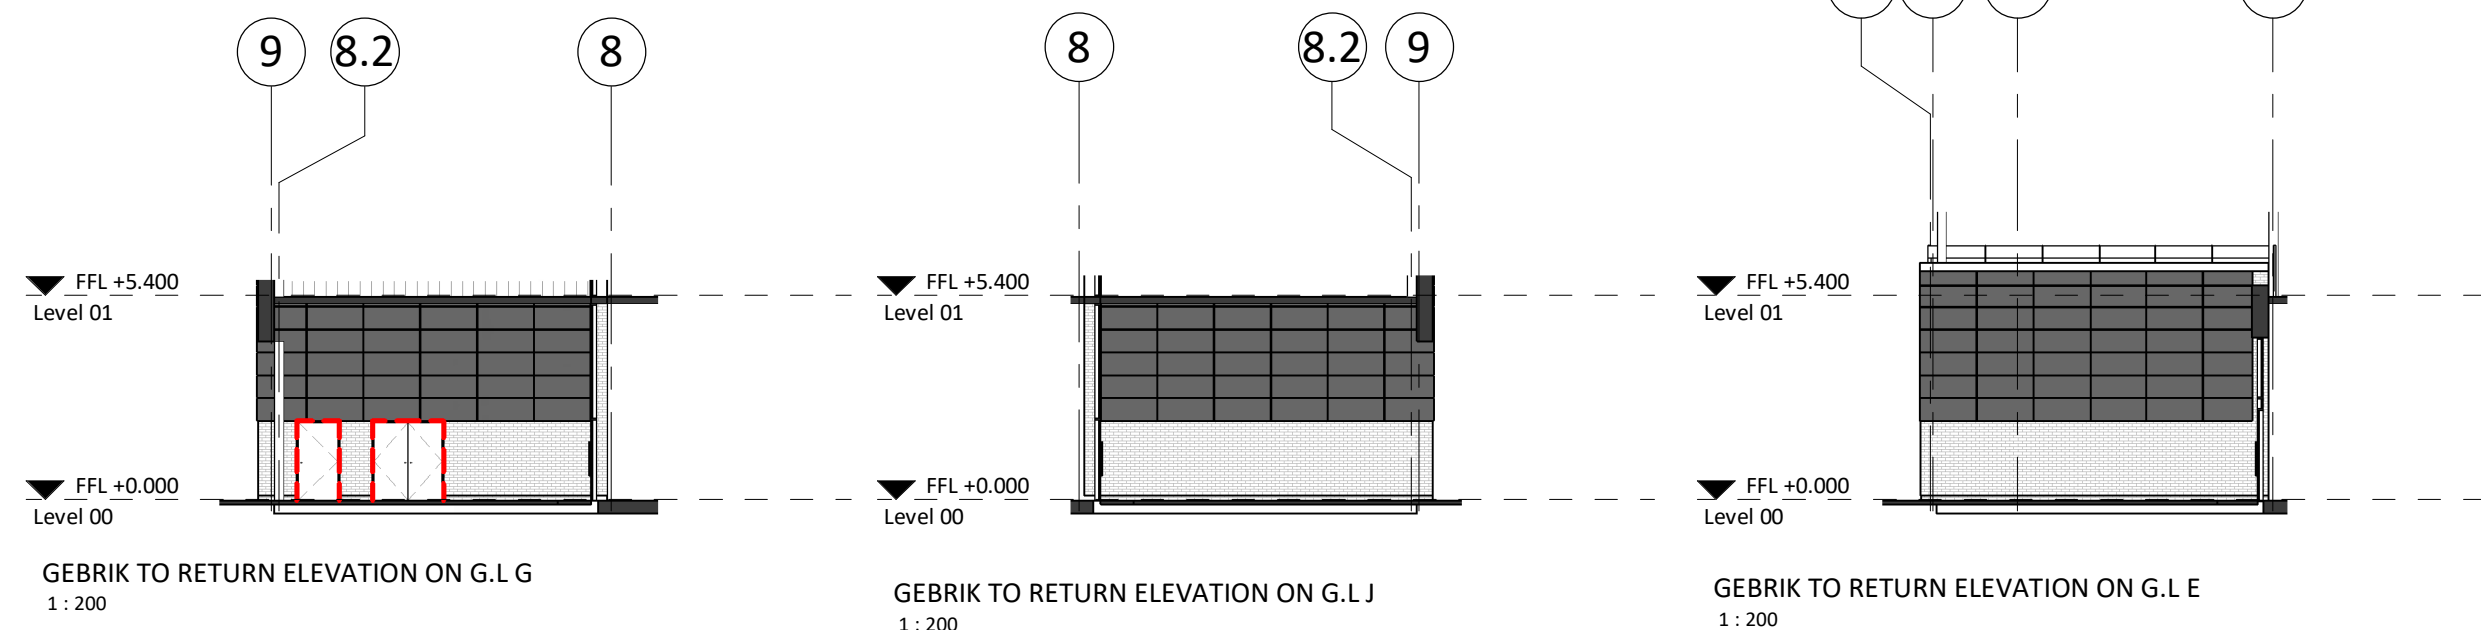


GEBRIK TO RETURN ELEVATION ON G.L G
1 : 200

GEBRIK TO RETURN ELEVATION ON G.L J
1 : 200

GEBRIK TO RETURN ELEVATION ON G.L E
1 : 200

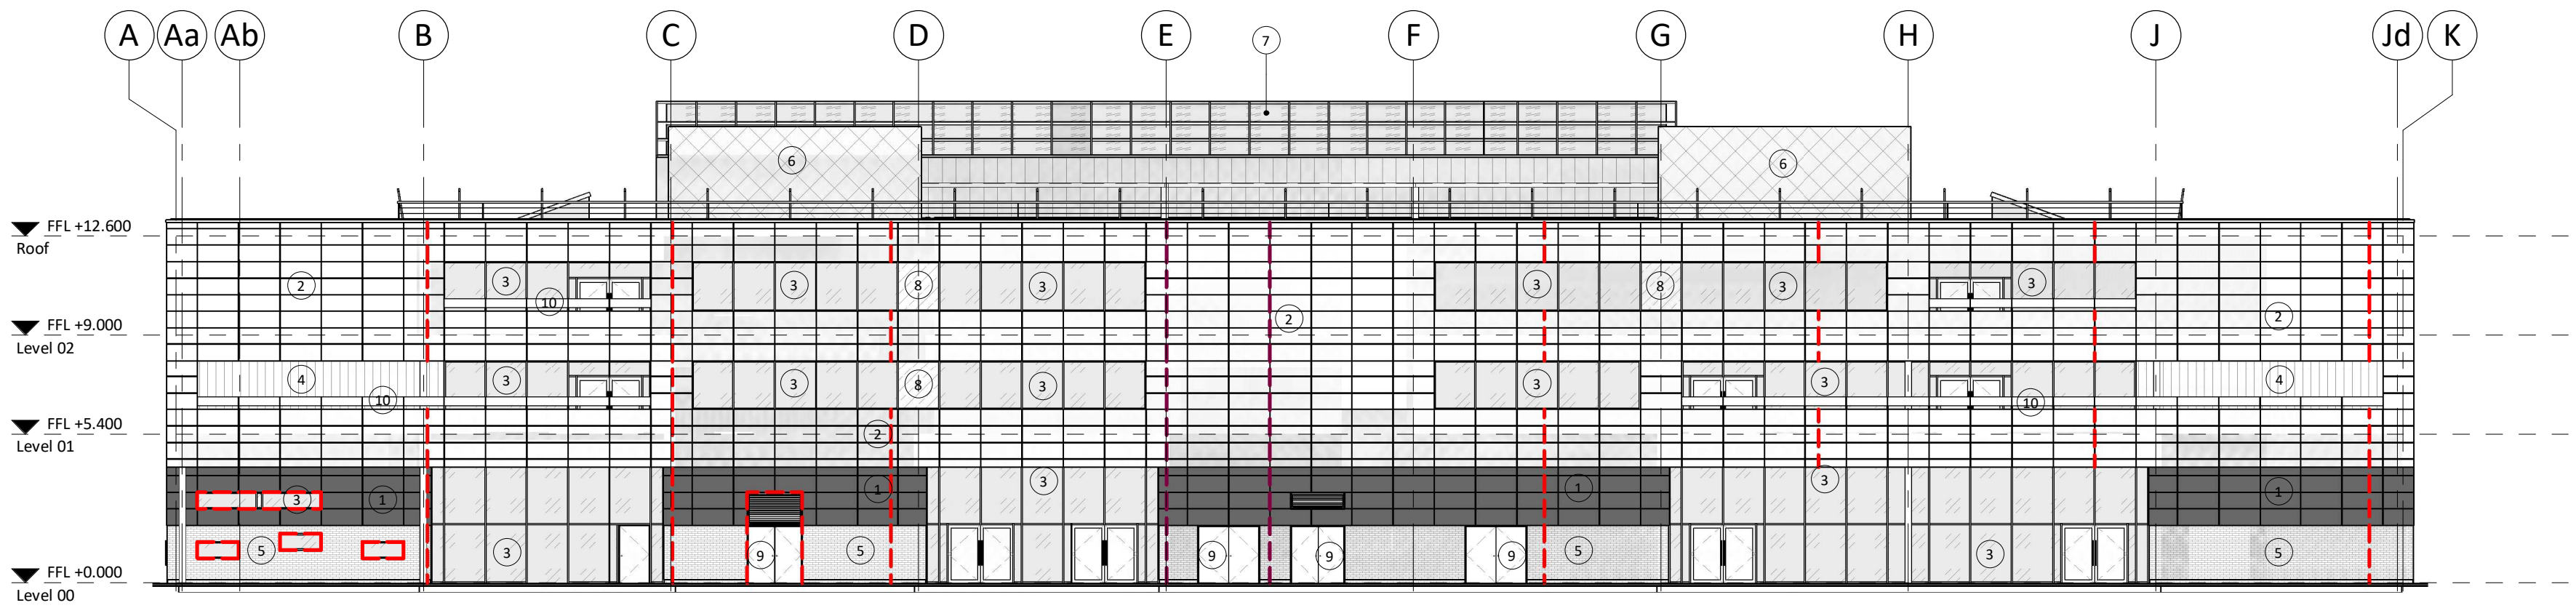

4 South East Elevation
1 : 200

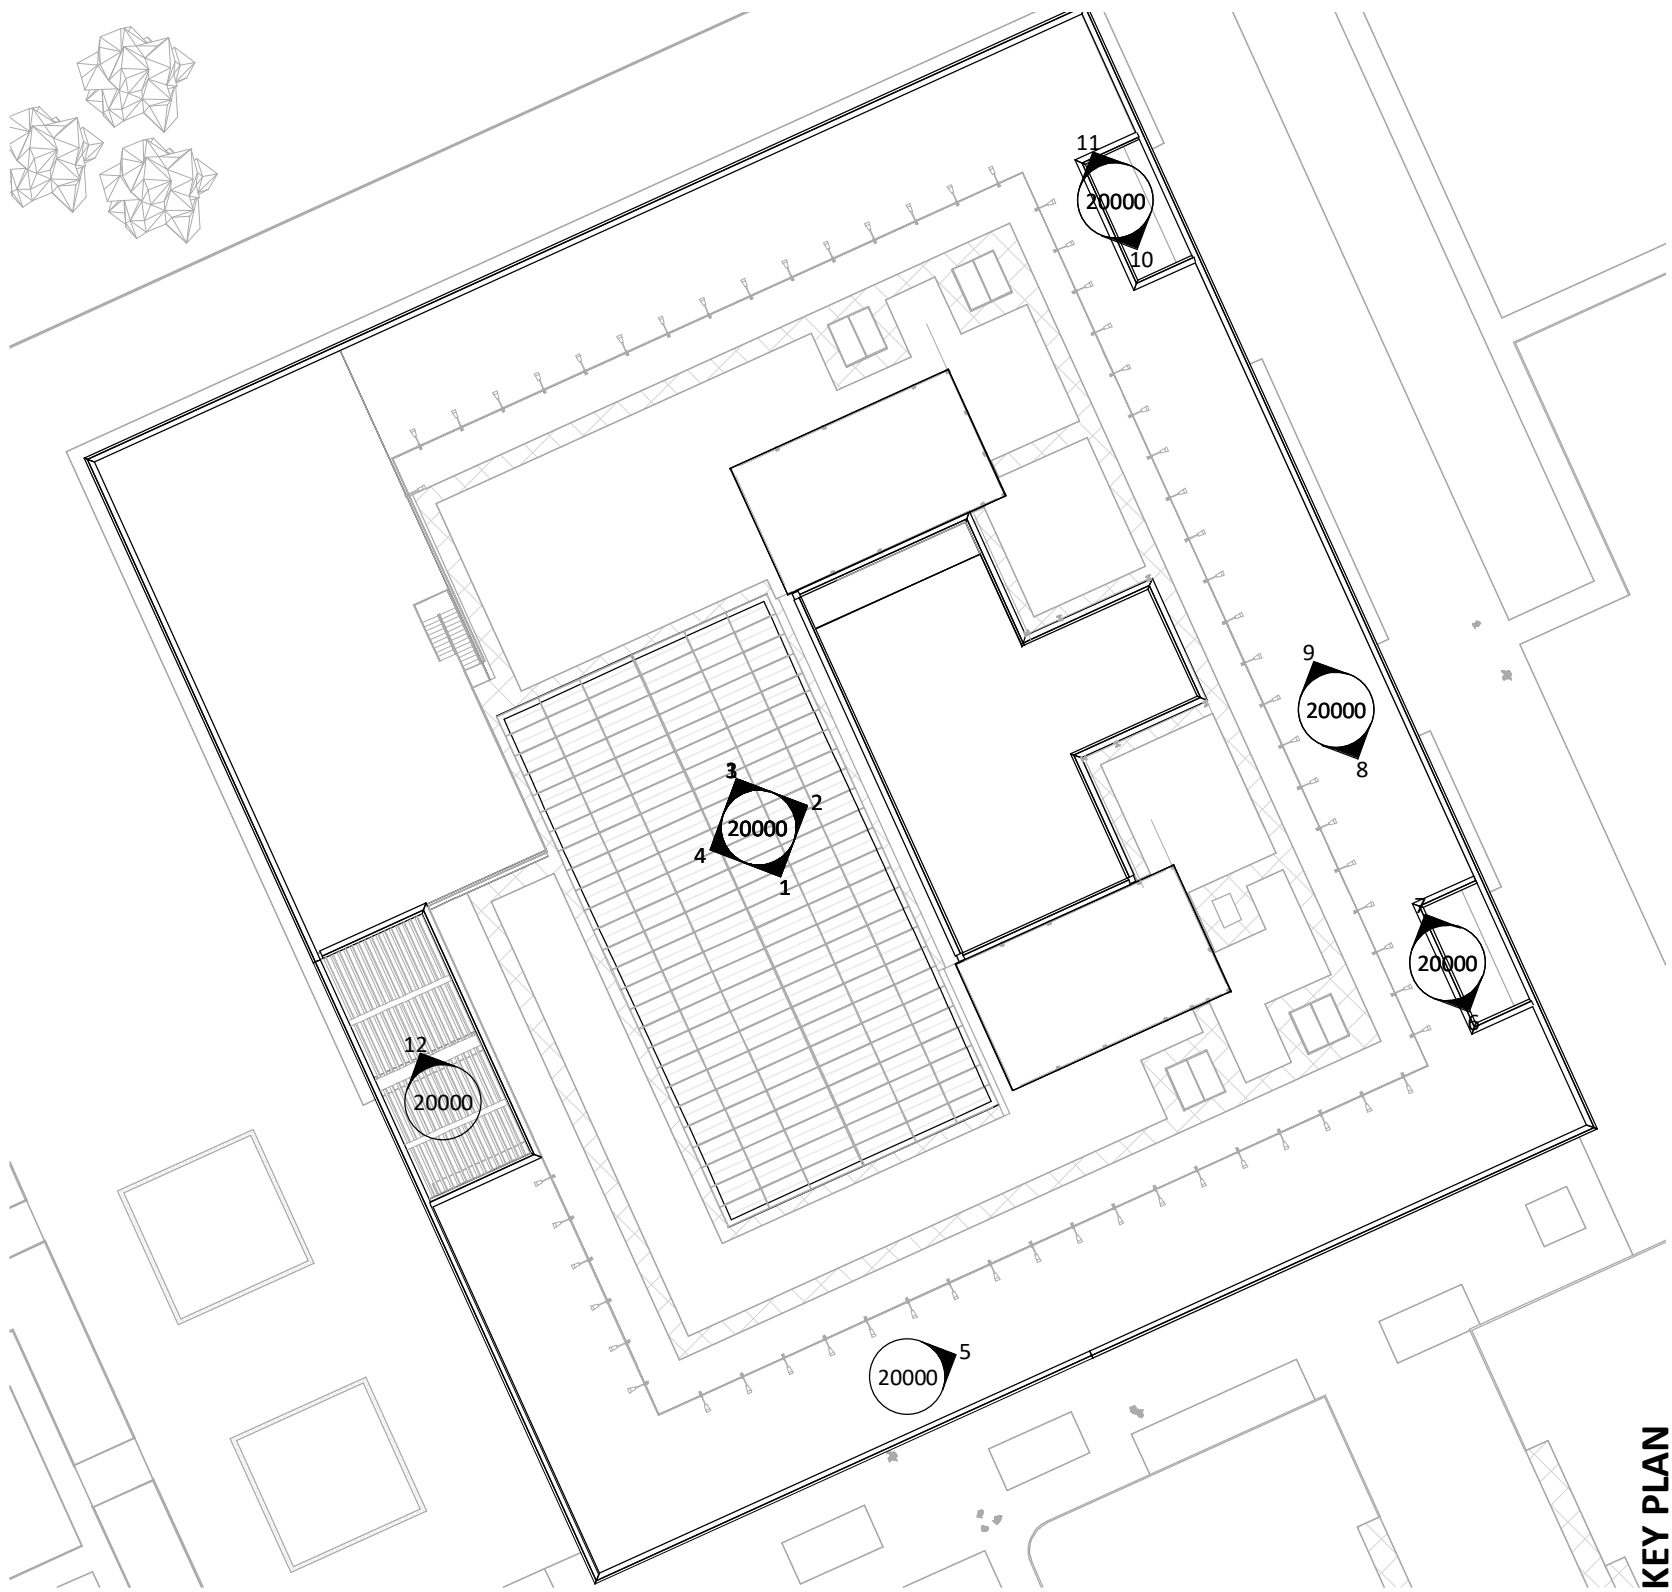

S2	P01	20/02/2023	Issued for proof of concept
STATUS	REV	DATE	DESCRIPTION
CLIENT	Balfour Beatty		
REVISOR	Author		
CHECKED BY	Checker		
ORIGINATOR NO	155747		

CONSULTANT
STRIDE TREGLOWN
www.stridetreglown.com © Stride Treglown Limited 2020
PROJECT
LCS Lord Derby Academy Huyton

DRAWING TITLE
Proposed Elevations

STATUS CODE	S2 : Suitable for information	SCALE	1 : 200 @ A1
DRAWING USAGE:	Proof of Concept		
PROJECT - ORIGINATOR - VOLUME - LEVEL - TYPE - ROLE - CLASS - NUMBER	155747-STL-XX-ZZ-DR-A-20000	STATUS_REVISION	S2_P01