


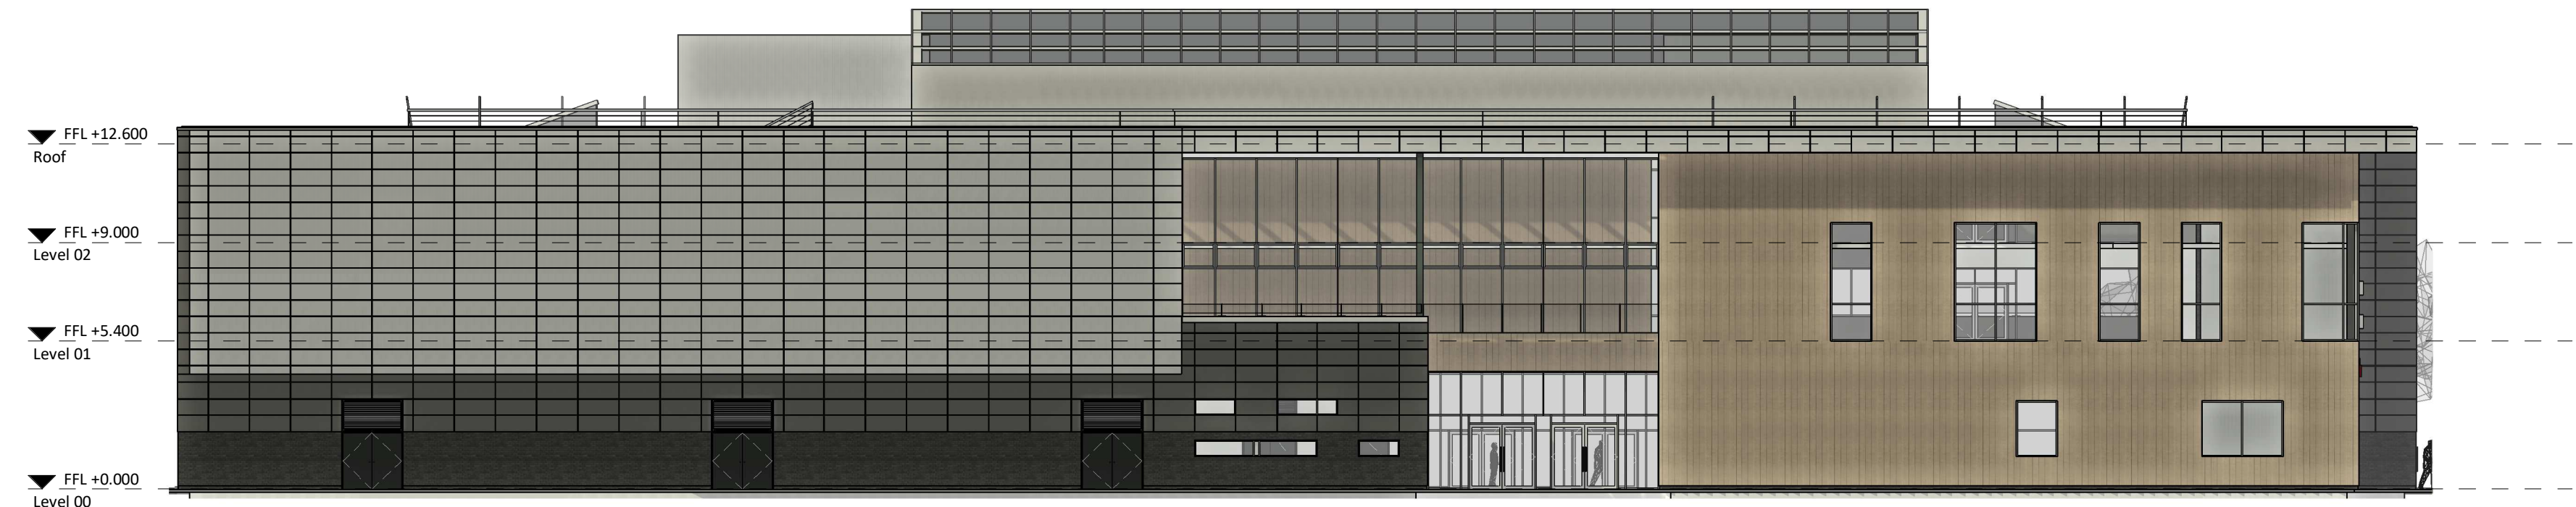


1 North East Elevation
1 : 200




2 North West Elevation
1 : 200



3 South West Elevation
1 : 200

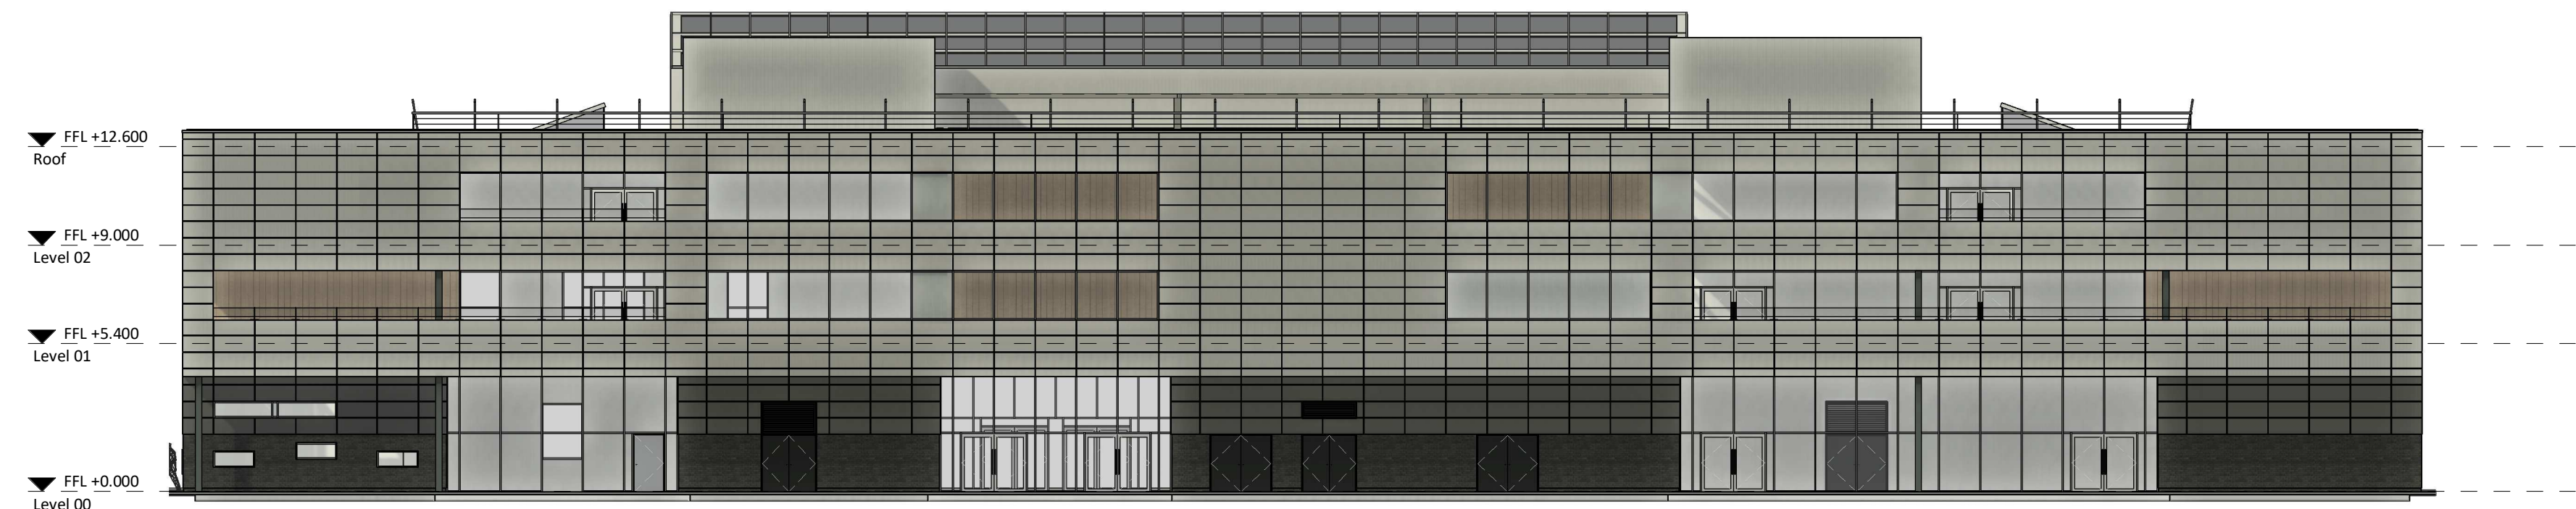

4 South East Elevation
1 : 200

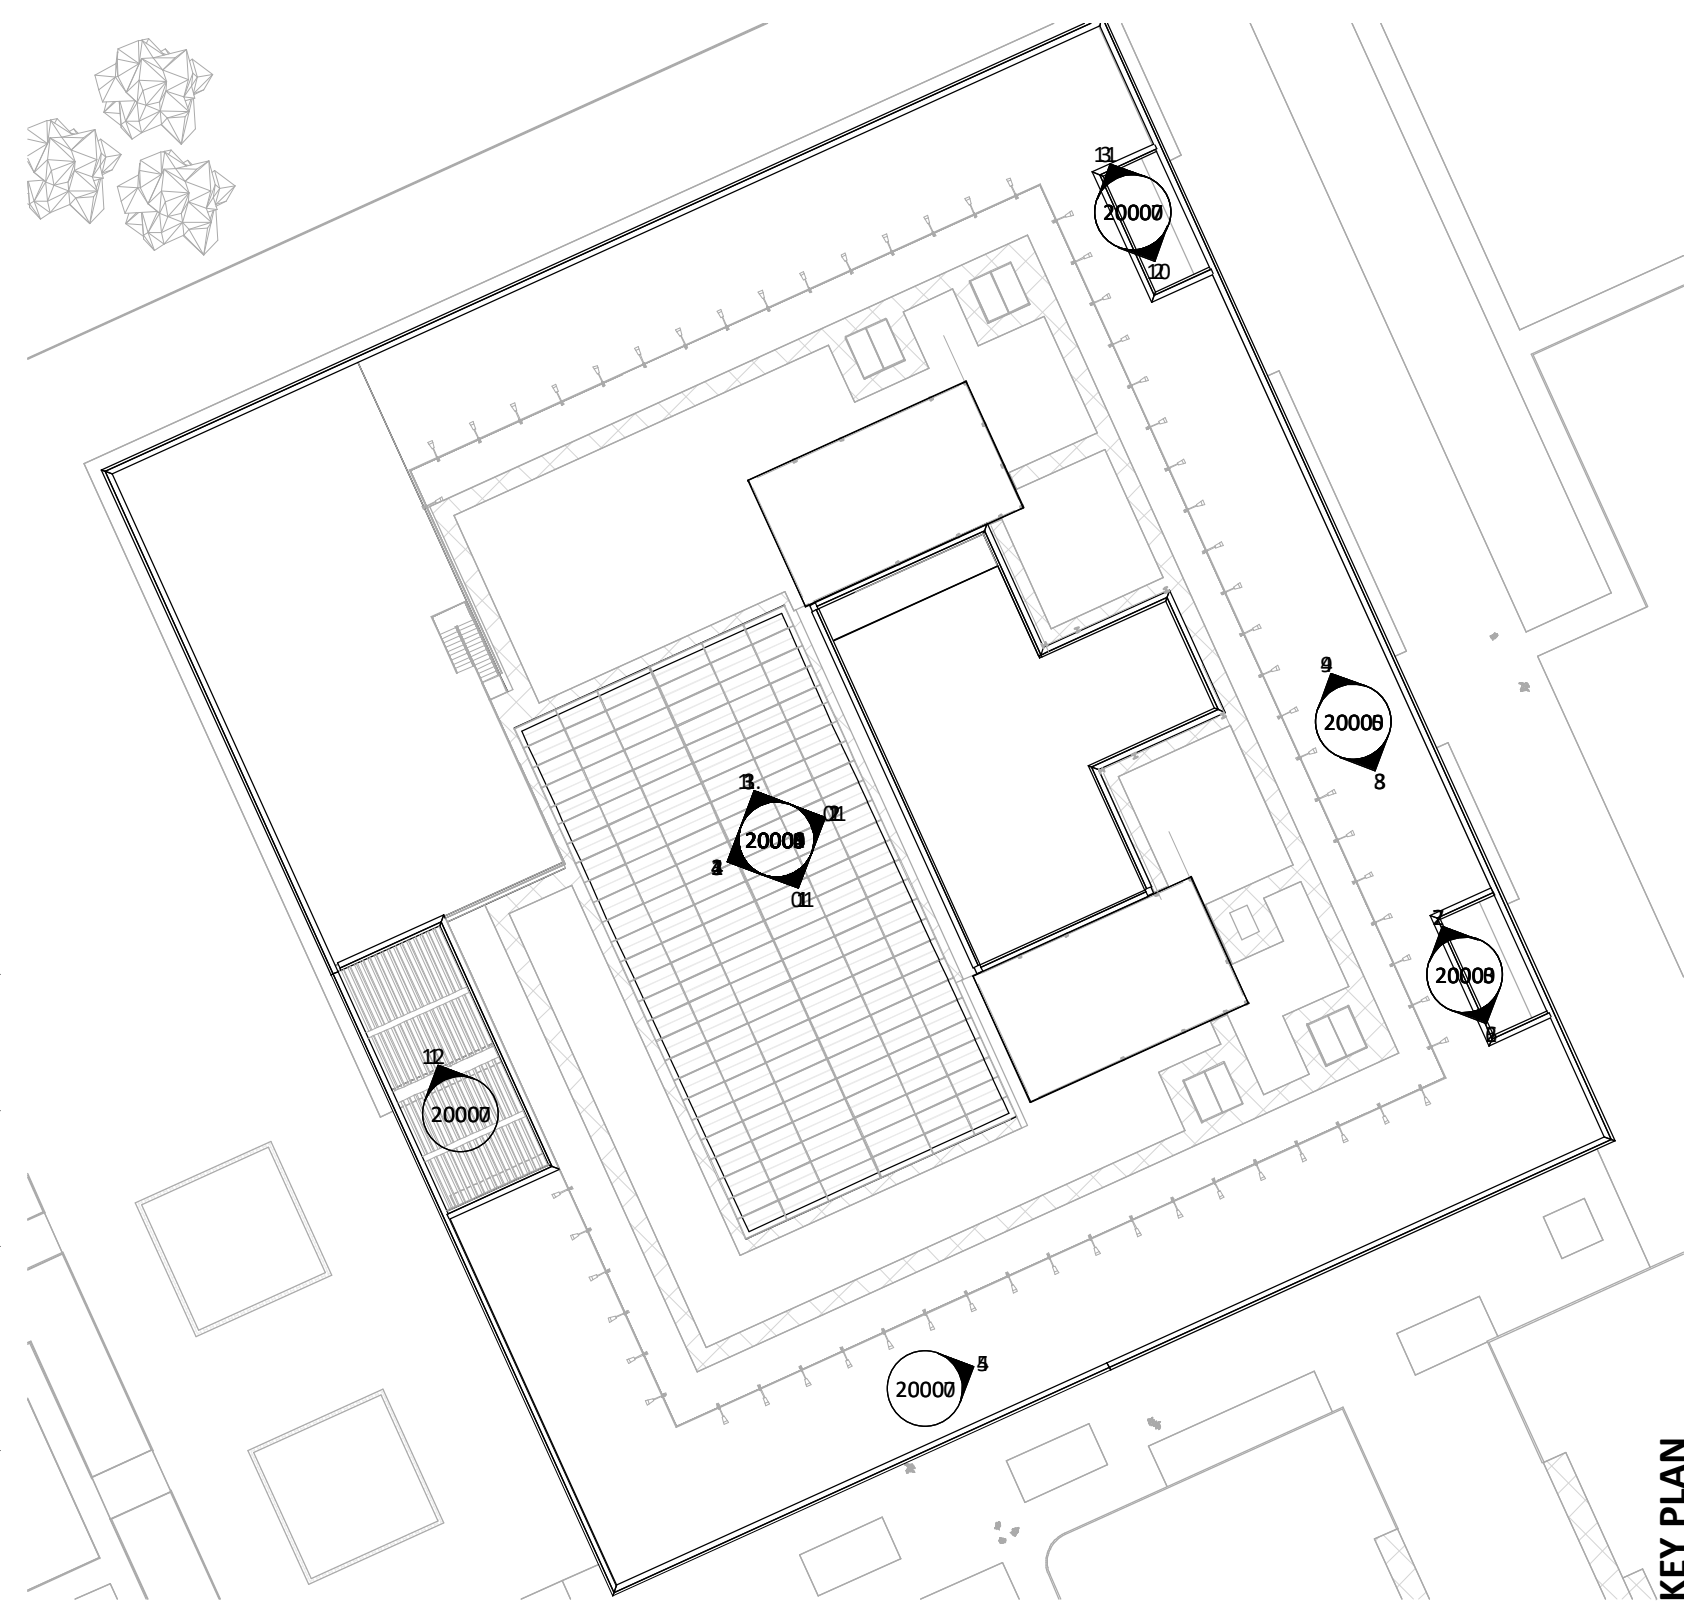

S2	P01	20/02/2023	Issued for proof of concept		
STATUS	REV	DATE	DESCRIPTION		
CLIENT			REVISED BY		
Balfour Beatty			WA		
			CHECKED BY		
			BS		
			ORIGINATOR NO		
			155747		

CONSULTANT
STRIDE TREGLOWN
www.stride-treglow.com © Stride Treglow Limited 2020
PROJECT
LCS Lord Derby Academy Huyton

DRAWING TITLE
Proposed Elevations - Colour

STATUS CODE	S2 : Suitable for information	SCALE	1 : 200 @A1
DRAWING USAGE:	Proof of Concept		
PROJECT - ORIGINATOR - VOLUME - LEVEL - TYPE - ROLE - CLASS - NUMBER	155747-STL-XX-ZZ-DR-A-20001		
STATUS _ REVISION	S2 _ P01		