



MATERIAL KEY

- 2 - Existing GRC Cladding - CEP Petrarch, Riven Faced
Maximum module size 1500 x 600 - White Colour
- 3 - Curtain Walling - Satin Anodised Aluminium
Where regular, Mullions @ 1500mm Centres
- 4 - Timber Cladding - European Larch Vertically Bonded
- 5 - Brick Wall - Dark Grey Colour
- 6 - Rooftop Plant Screening
- Insulated cladding panel
- 7 - Kalwall Translucent Composite Roof Panels
- 8 - Glazed Infill Panels - Signal Yellow
RAL Colour : tbc
- 9 - Steel Security Doorset
RAL Colour: tbc
- 10 - Glass Balustrades
Stainless Steel Handrails

These elevations have been produced for illustration purpose only and are subject to further detailed coordination with specialist suppliers to establish the support system including structure, fixing details, interfaces, reveals etc

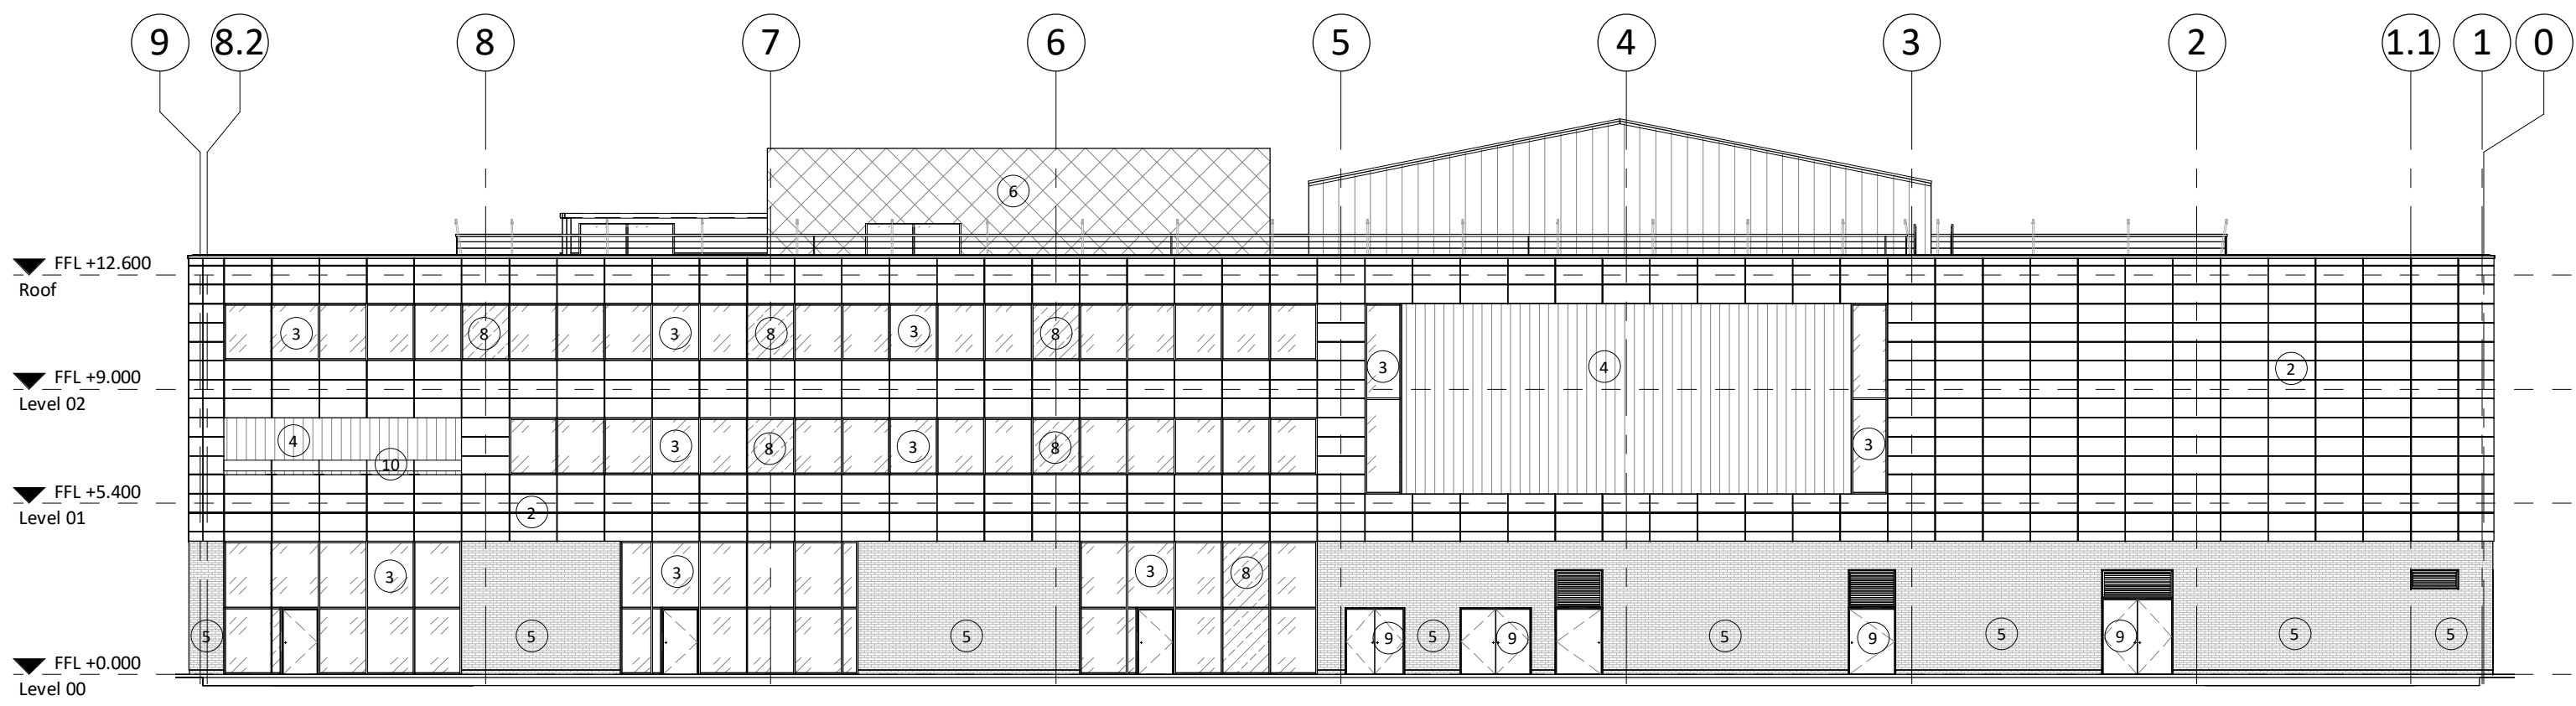


1 North East Elevation
1 : 200

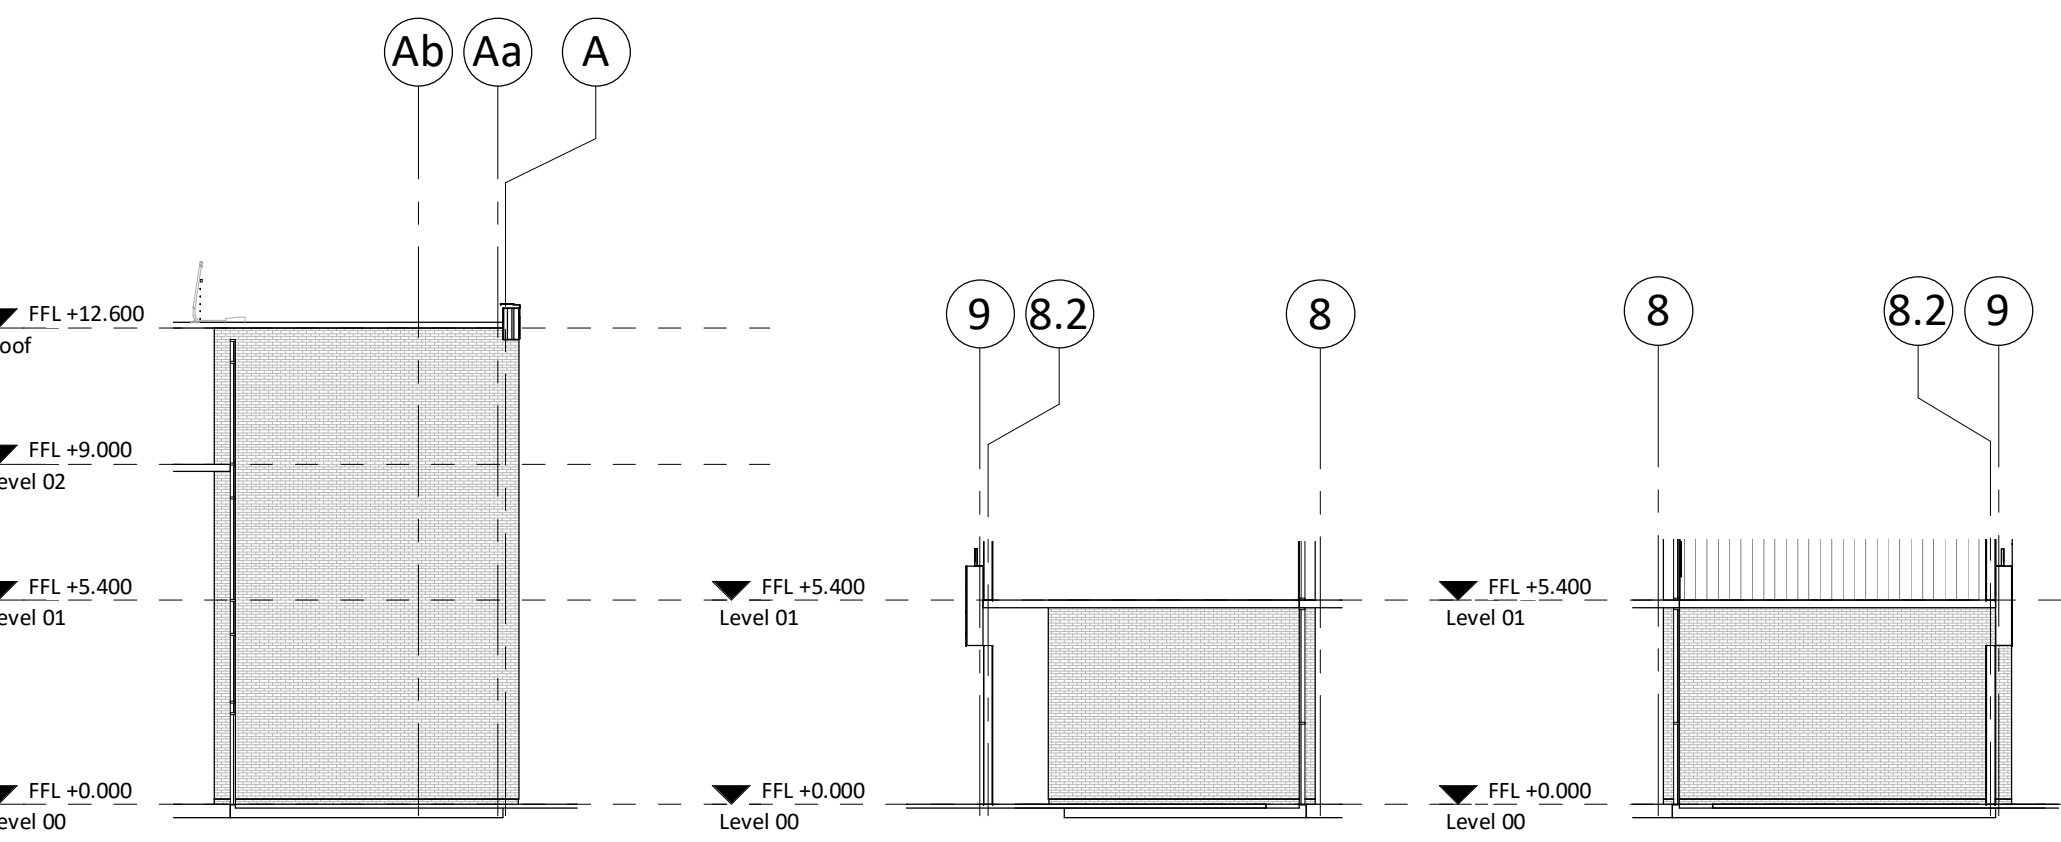


RETURN ELEVATION ON G.L A
1 : 200

RETURN ELEVATION ON G.L B
1 : 200

RETURN ELEVATION ON G.L C
1 : 200

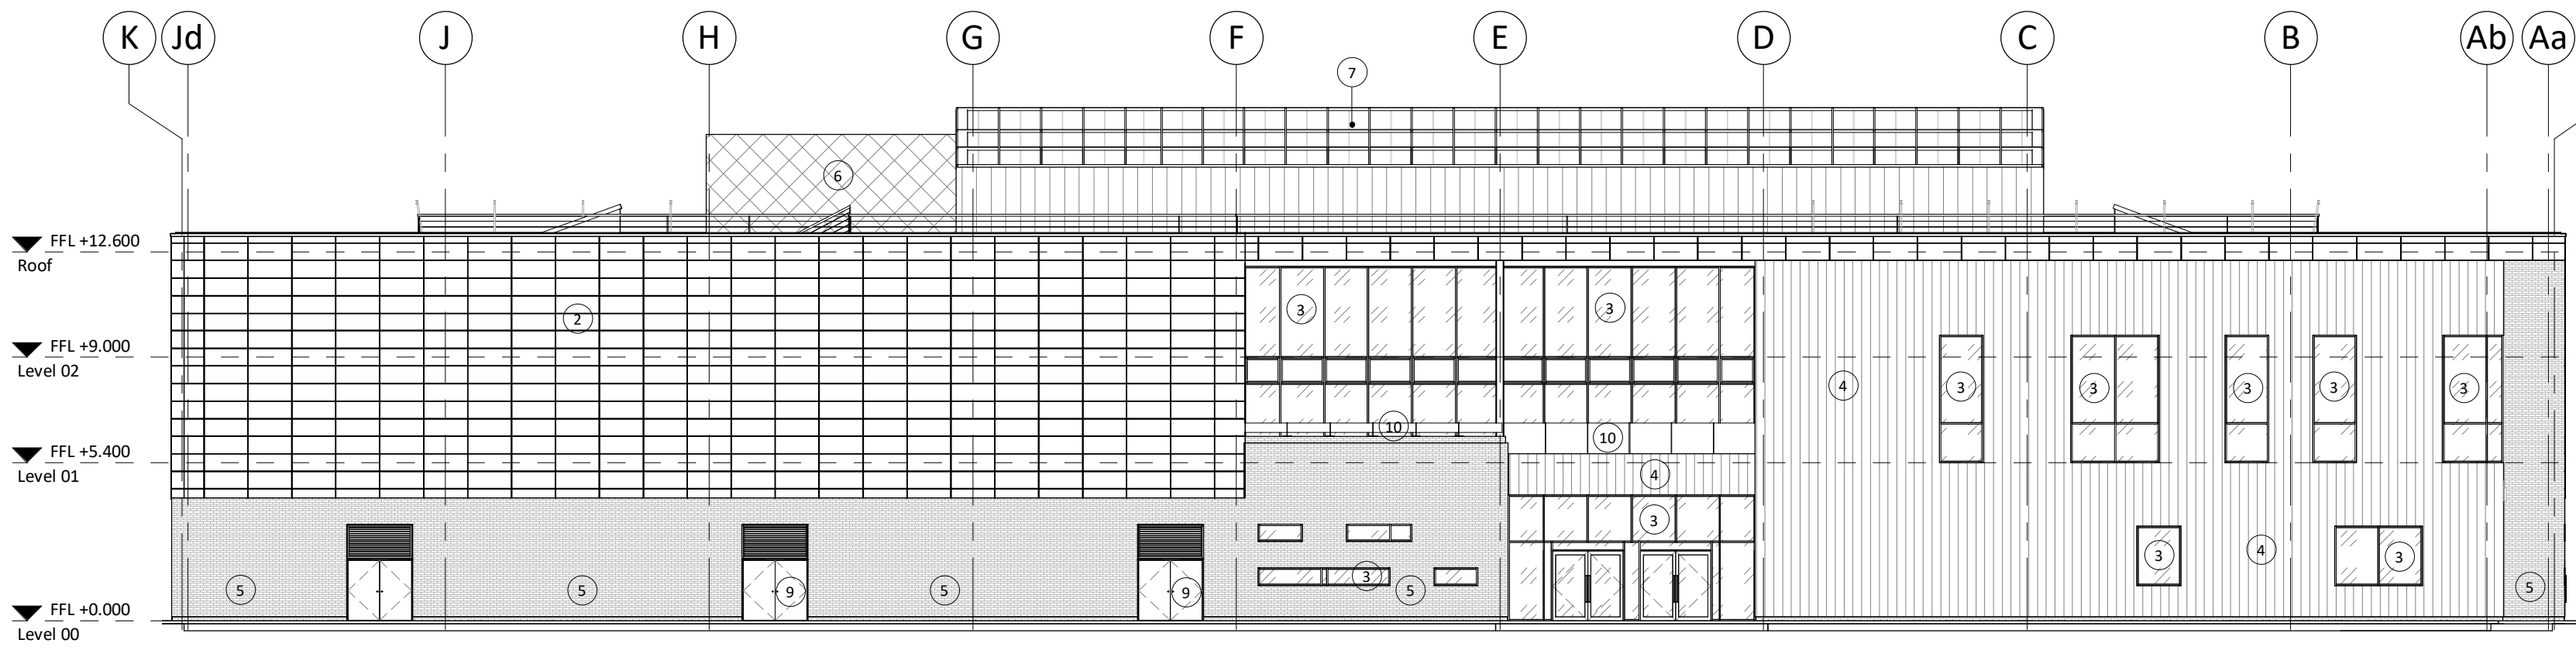


2 North West Elevation
1 : 200

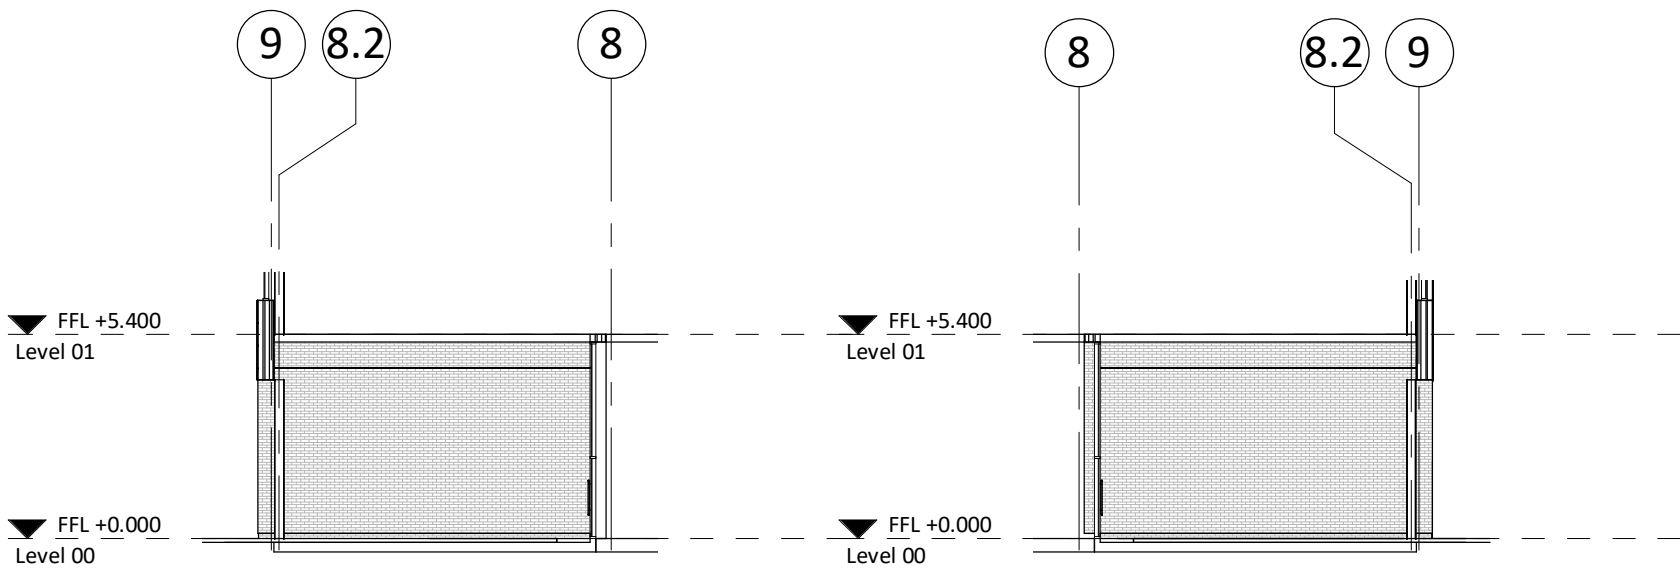

RETURN ELEVATION ON G.L D
1 : 200


RETURN ELEVATION ON G.L E
1 : 200

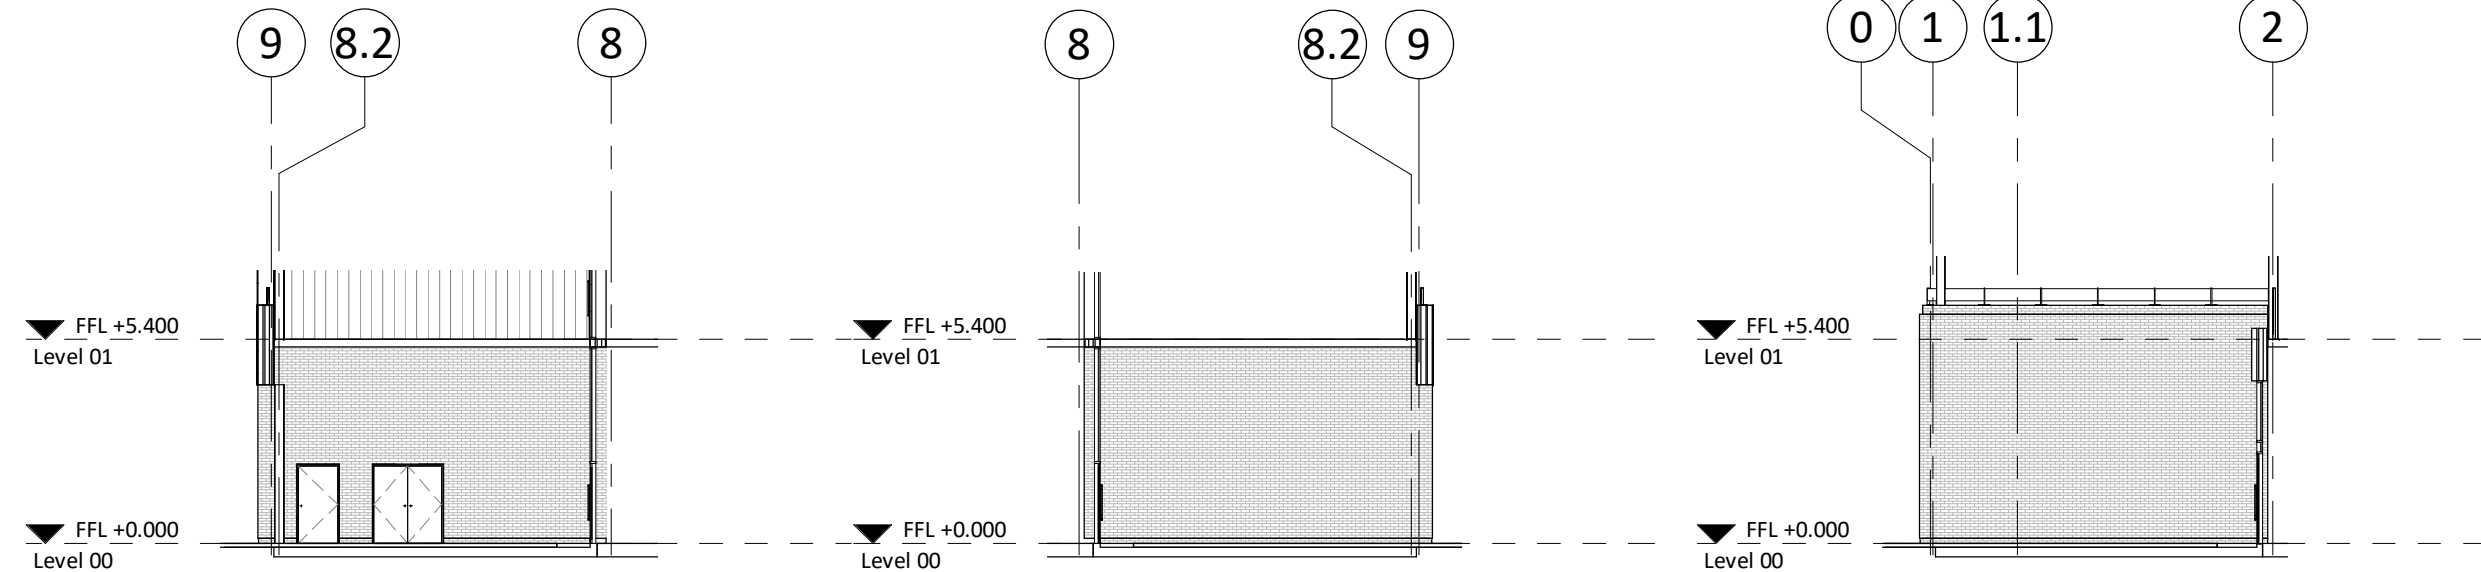


RETURN ELEVATION ON G.L G
1 : 200

RETURN ELEVATION ON G.L J
1 : 200


RETURN ELEVATION ON G.L K
1 : 200

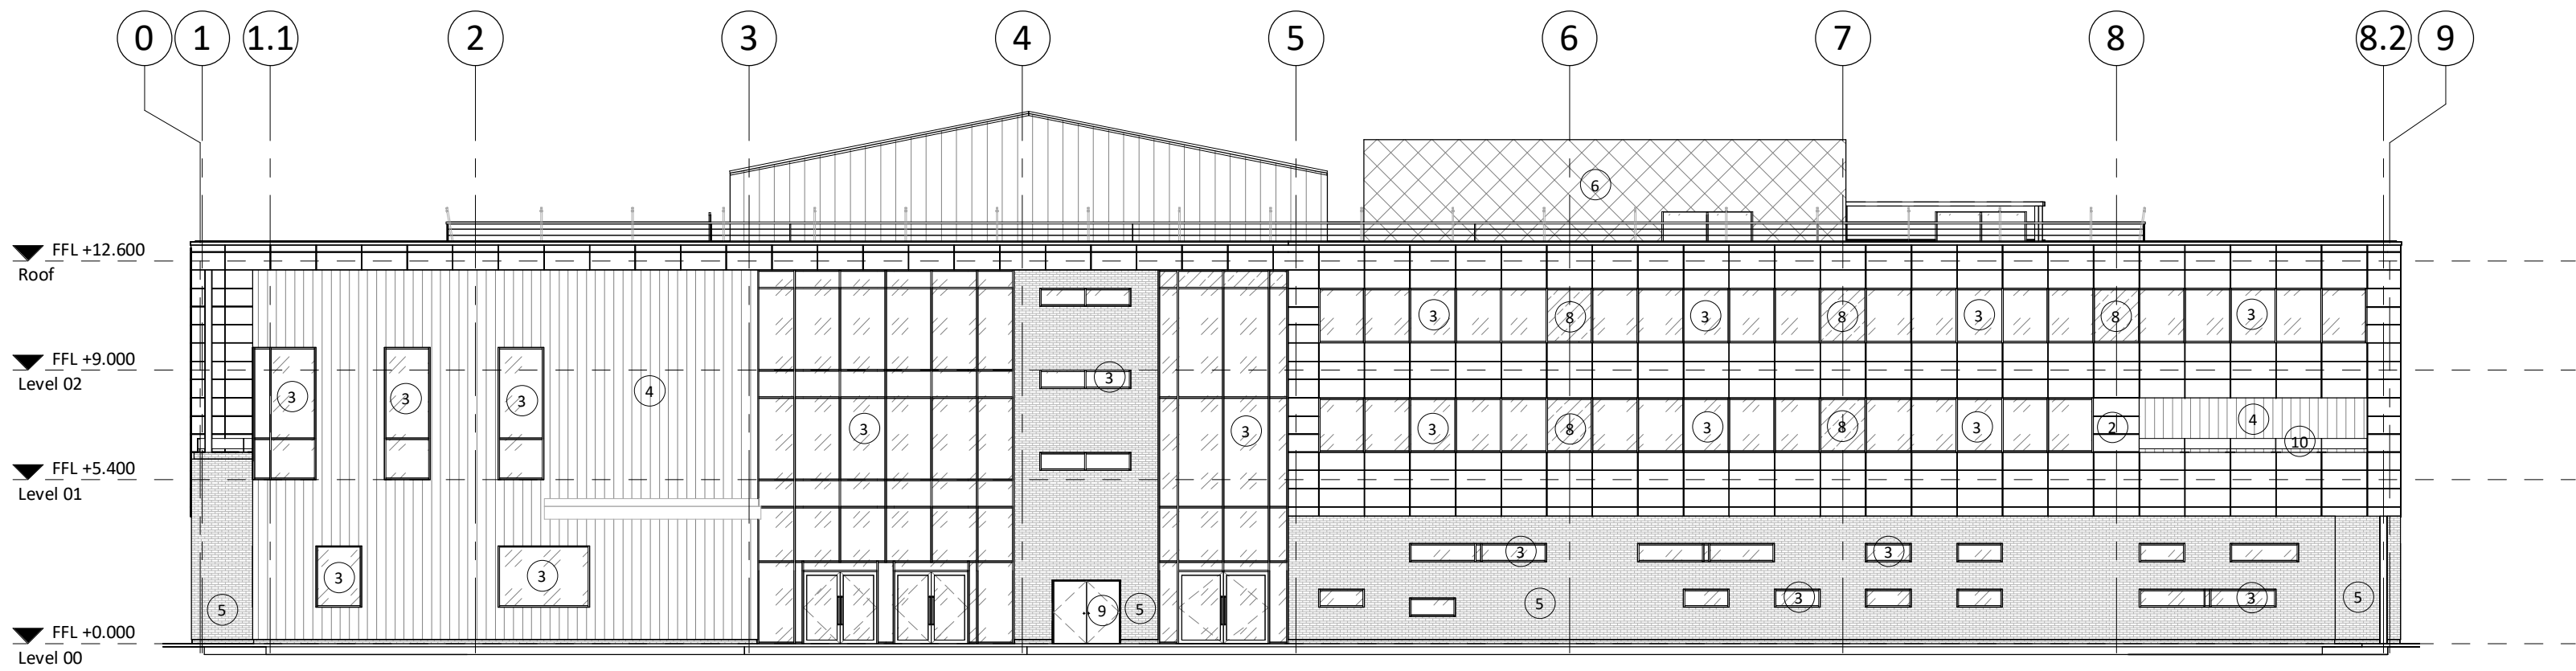

3 South West Elevation
1 : 200

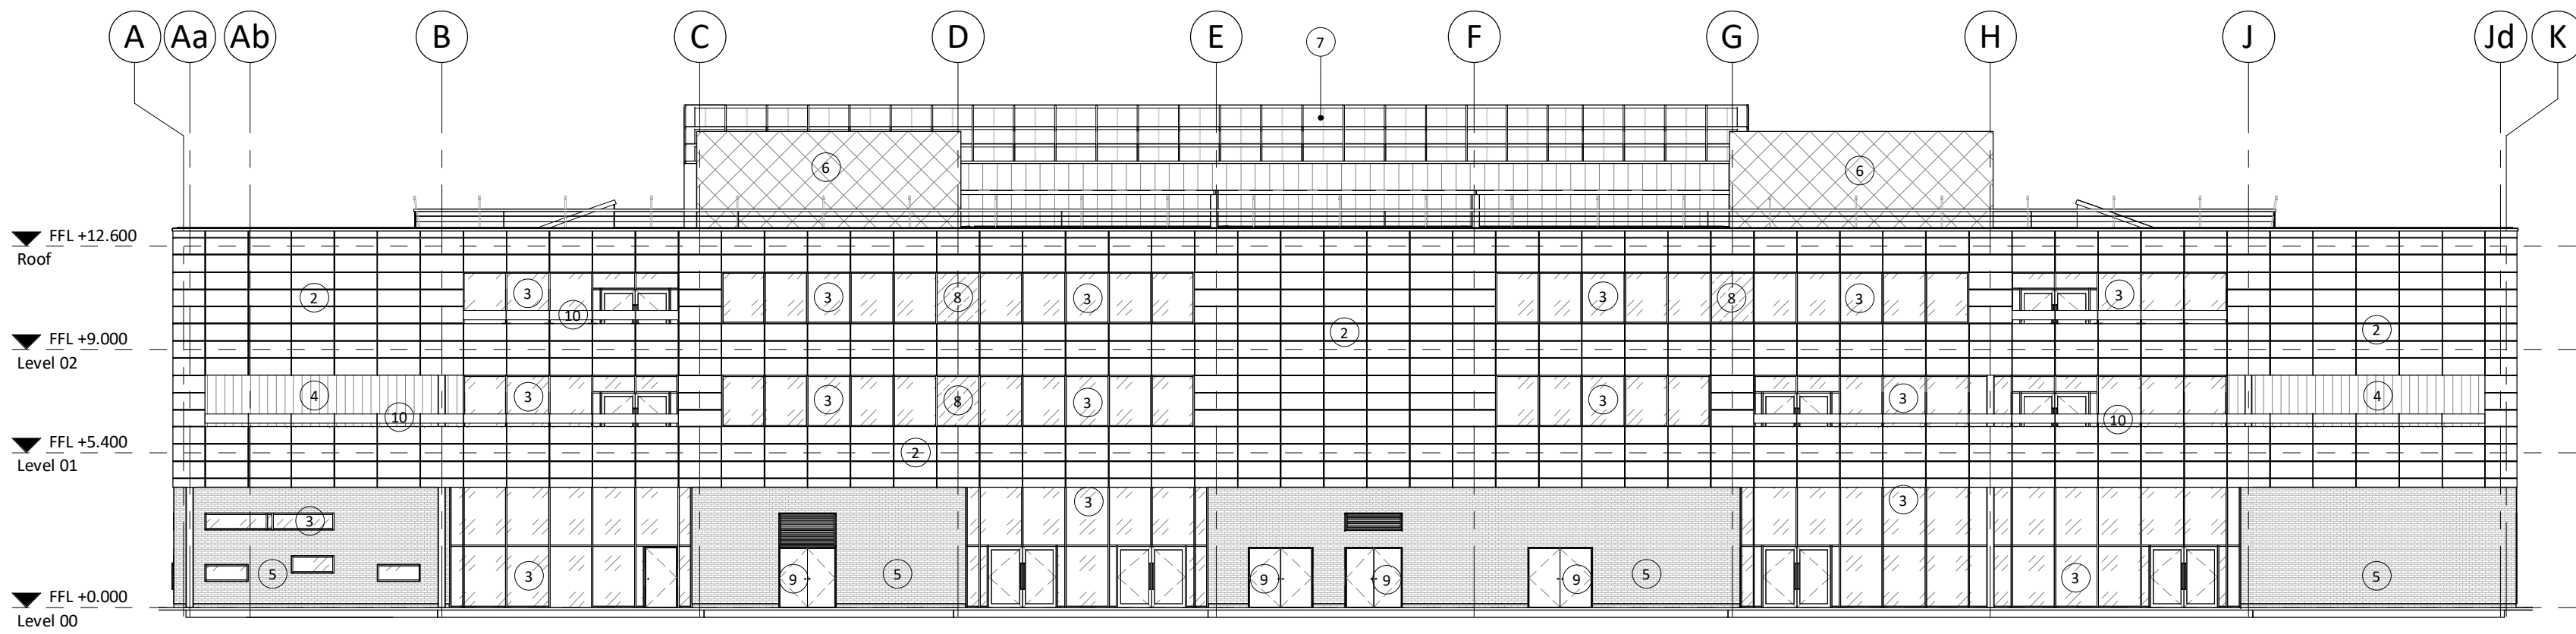

4 South East Elevation
1 : 200

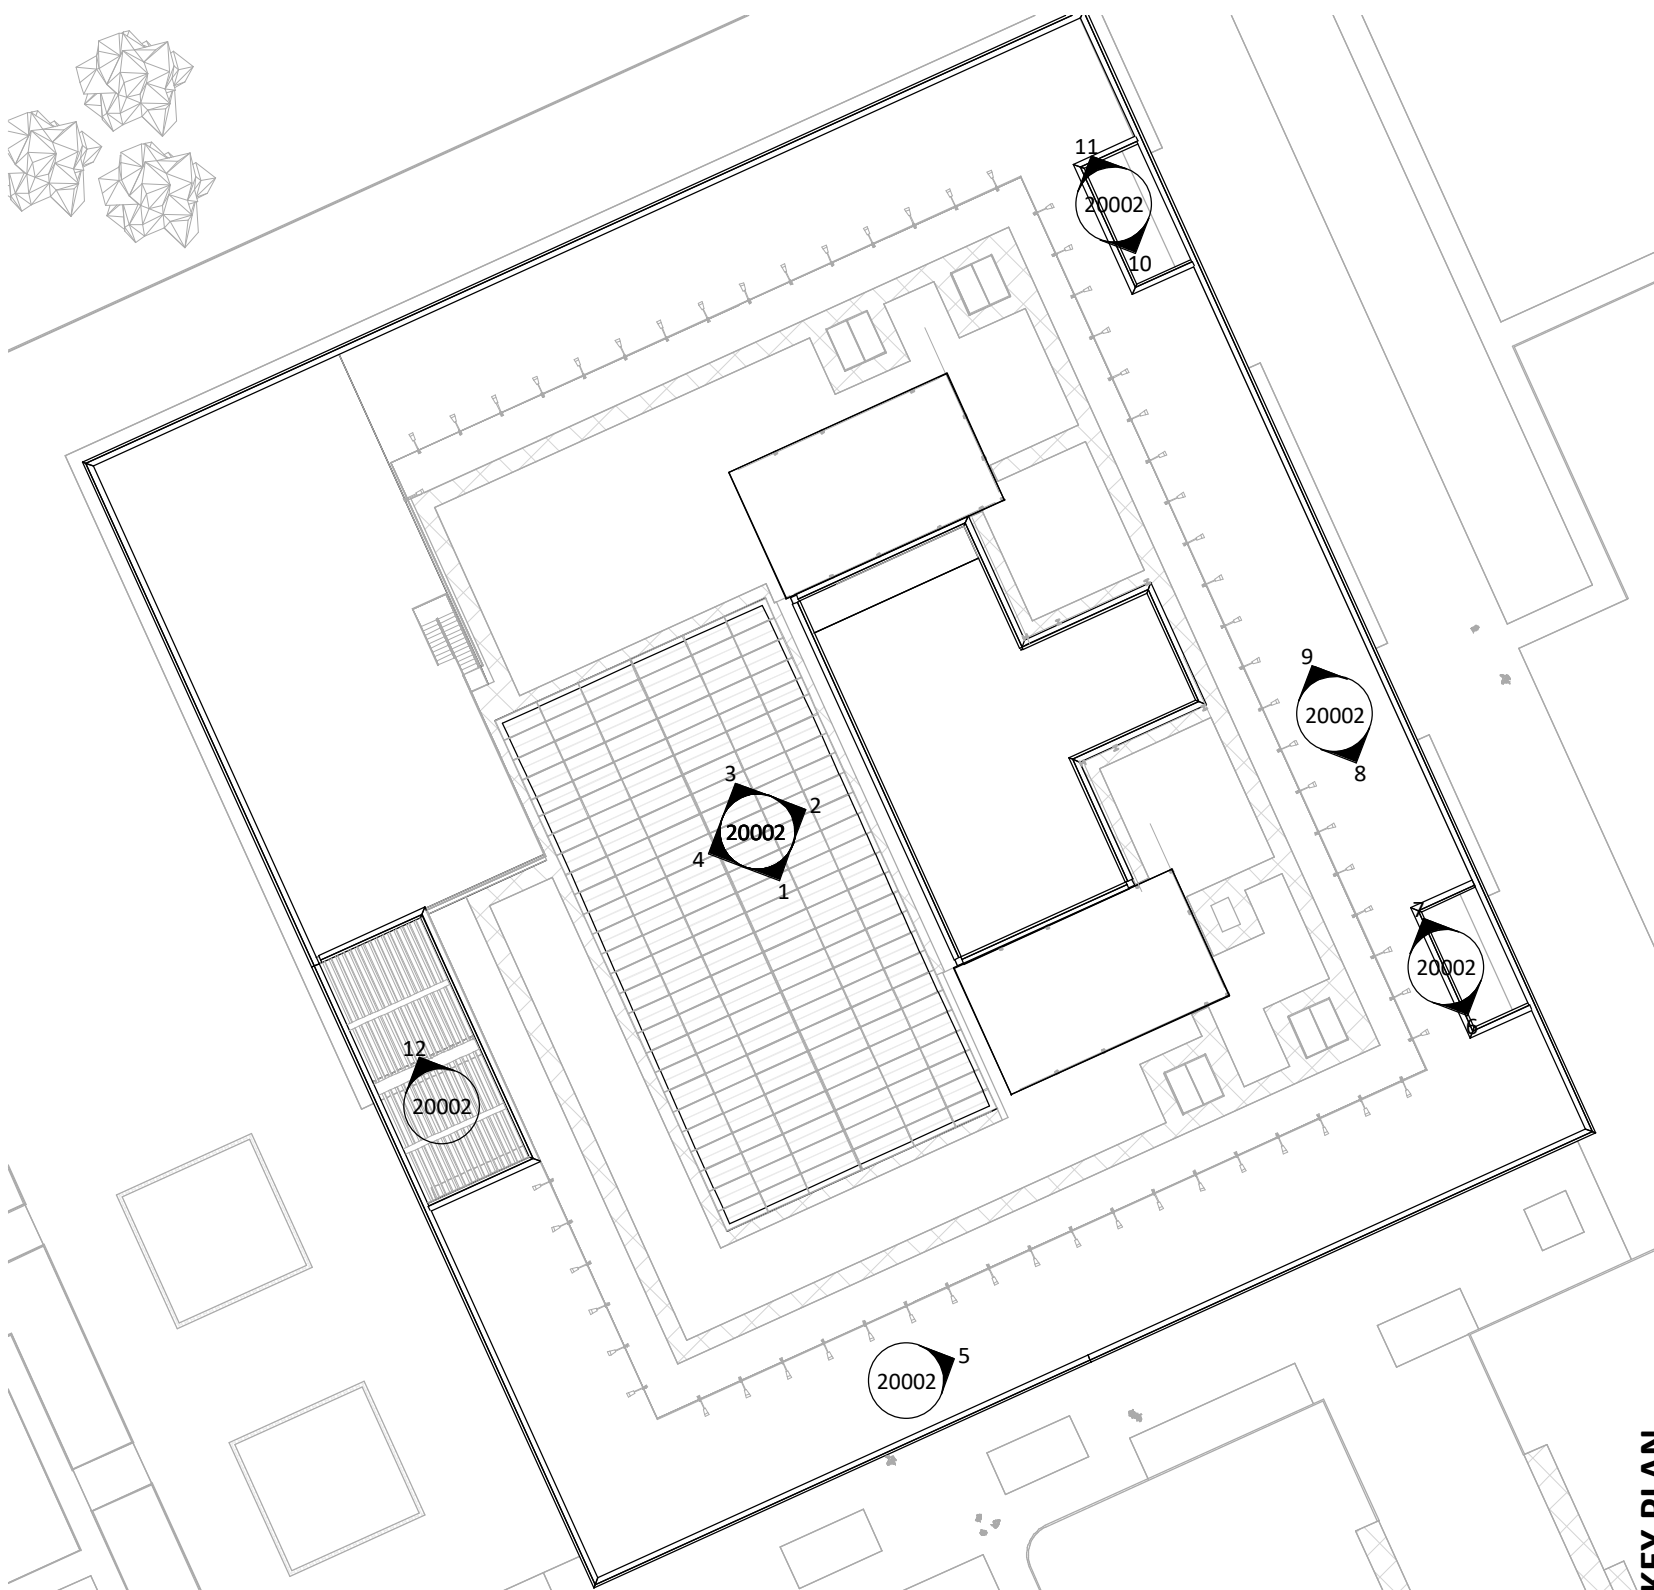

KEY PLAN

S2	P01	20/02/2023	Issued for proof of concept	REVISED BY
STATUS	REV	DATE	DESCRIPTION	WA
CLIENT				CHECKED BY
Balfour Beatty				BS
ORIGINATOR NO				155747

CONSULTANT
STRIDE TREGLOWN
www.stridetreglown.com © Stride Treglown Limited 2020
PROJECT
LCS Lord Derby Academy Huyton

DRAWING TITLE
Existing Elevations

STATUS CODE	S2 : Suitable for information	SCALE	1 : 200 @ A1
DRAWING USAGE:	Proof of Concept		
PROJECT - ORIGINATOR - VOLUME - LEVEL - TYPE - ROLE - CLASS - NUMBER	155747-STL-XX-ZZ-DR-A-20002	STATUS - REVISION	S2_P01