



Do not scale this drawing.
Dimensions to be checked on site.
Drawing to be read in conjunction with all other relevant material.
Structural Engineers drawings to override structural dimensions shown.
This drawing is the copyright of Urban Colour Architects. ©2020.
Architect to be notified of discrepancies.
Contactor to check dimensions on site before commencing works.

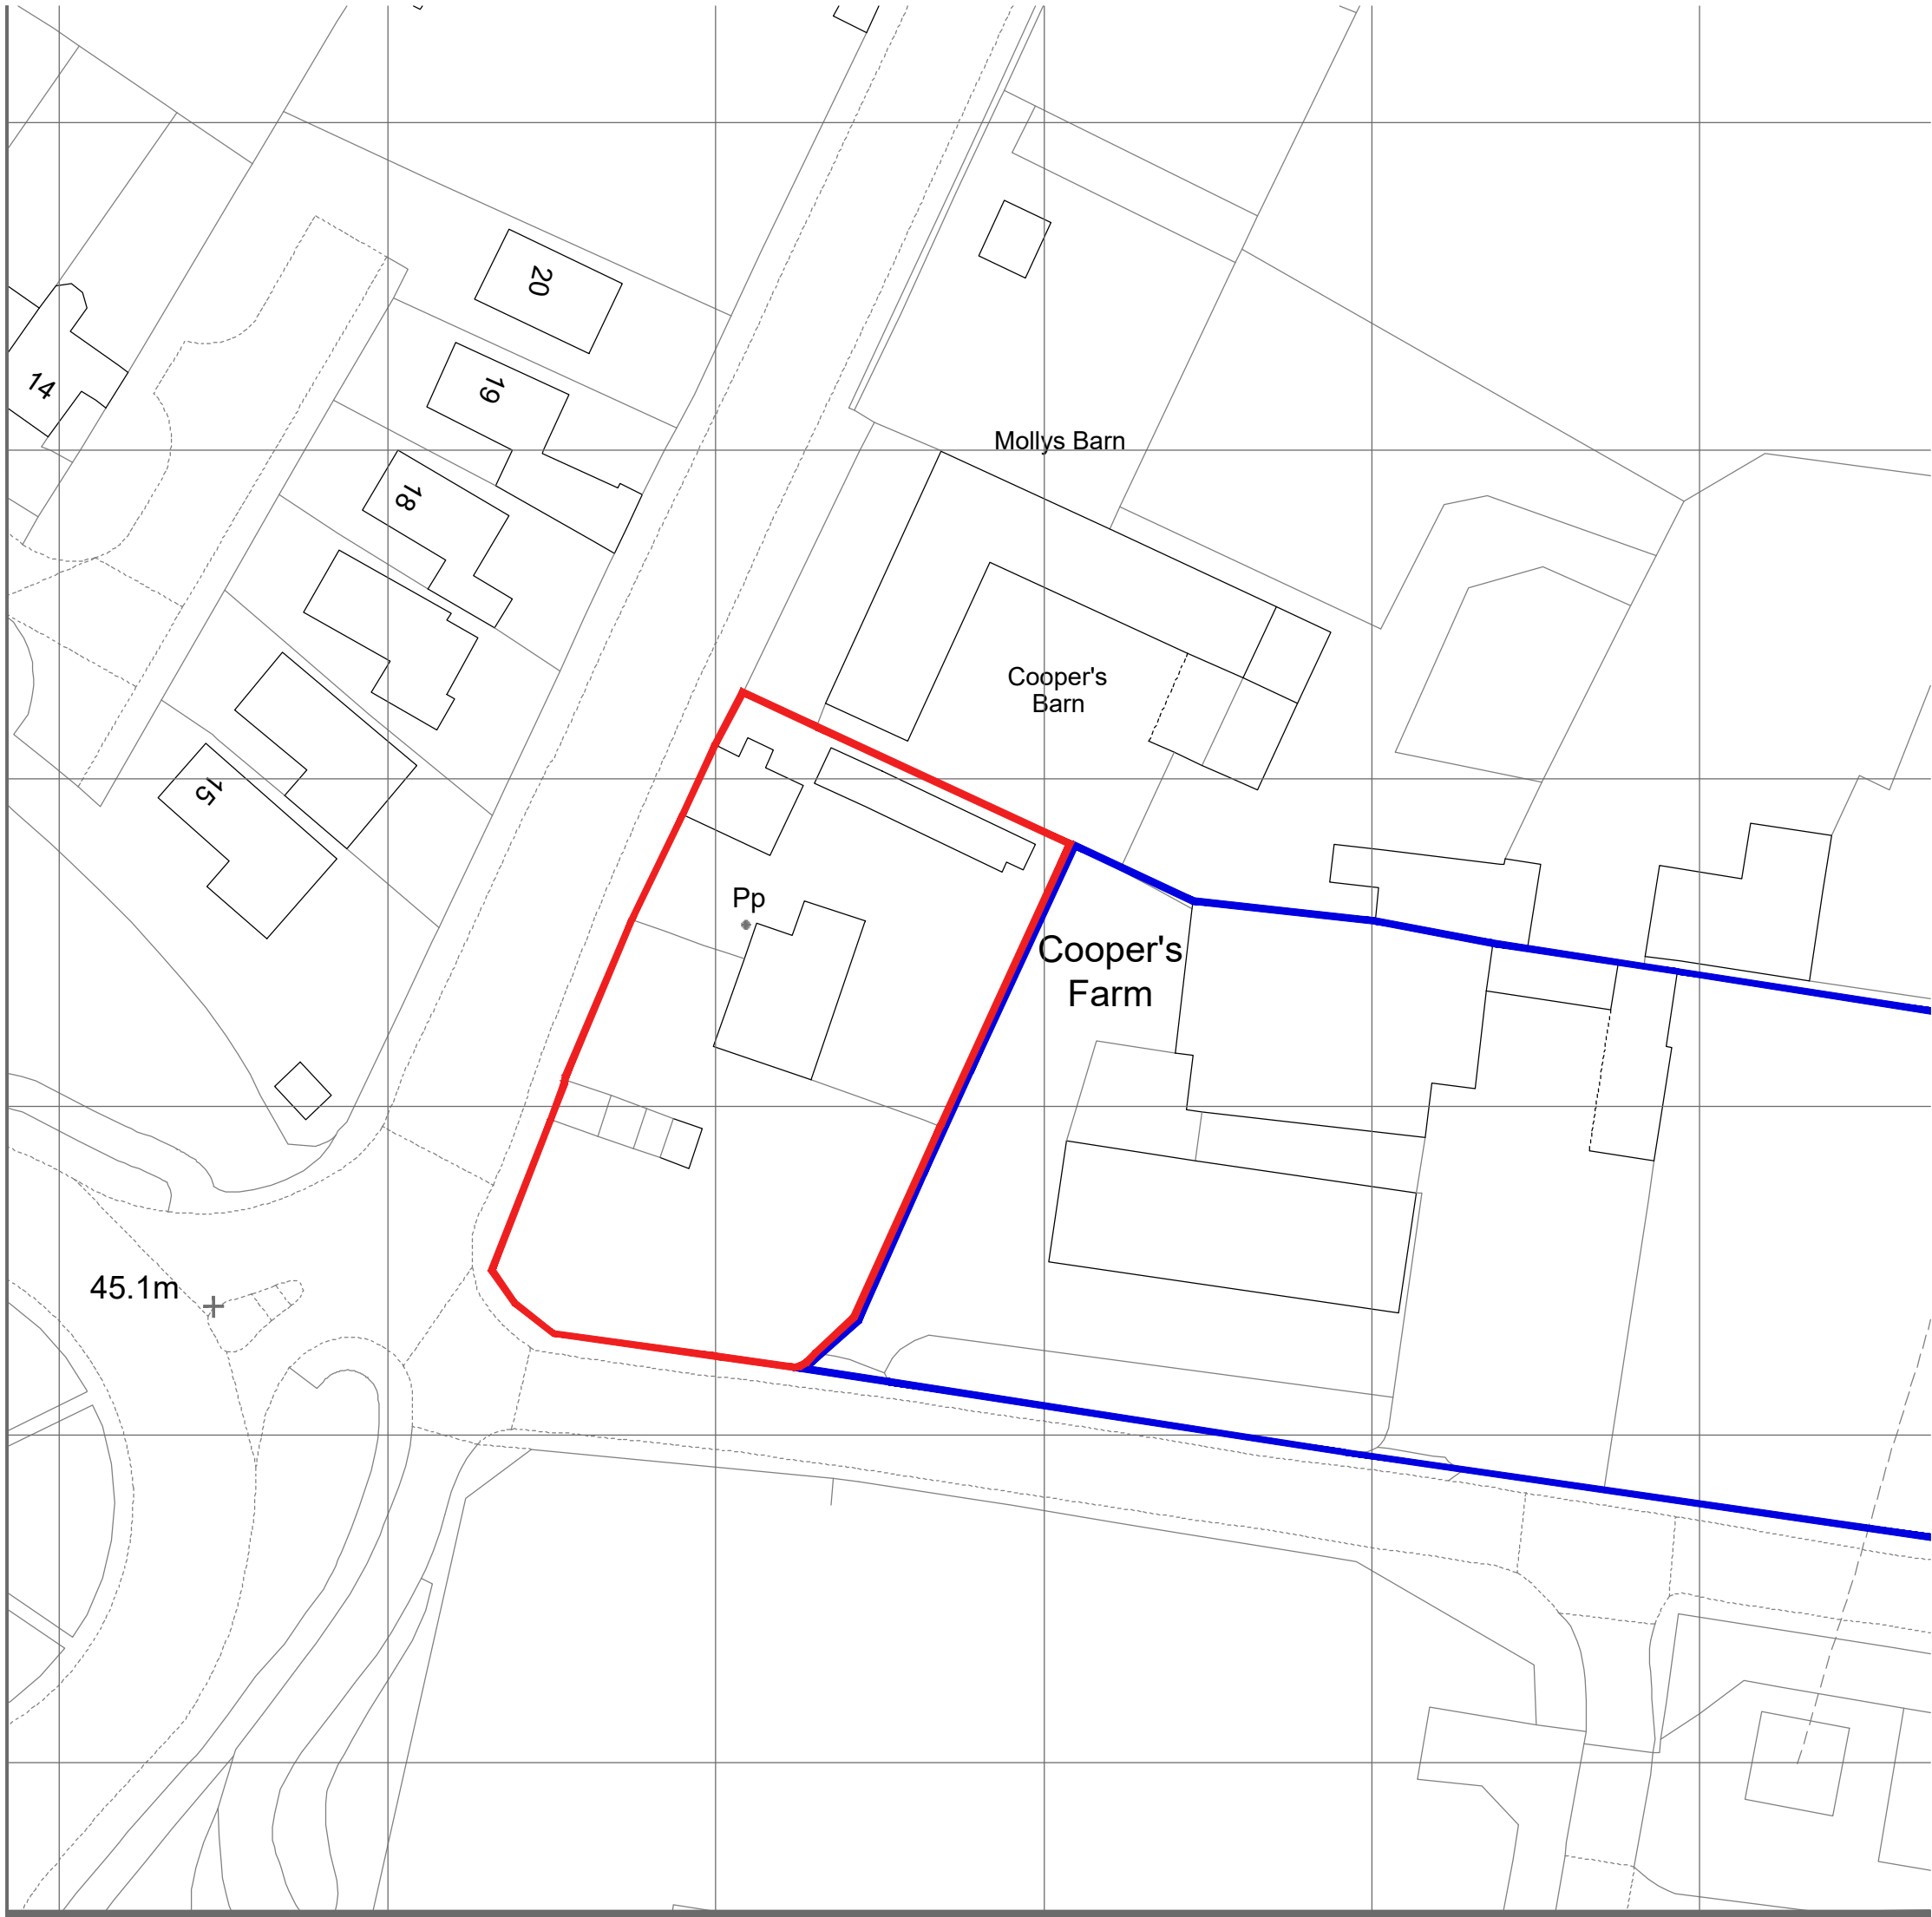

EXISTING SITE PLAN
1:500

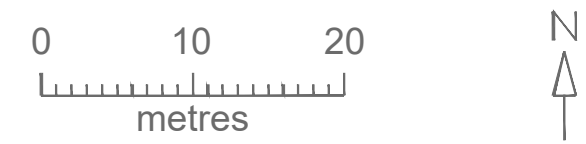

EXISTING SITE LOCATION PLAN
1:1250

PROJECT
Coopers Farm, Perimeter Road, Kirkby, L33 3AN
TITLE
Existing Site and Location Plans
STATUS
Planning
CLIENT
Mr & Mrs Drury
DRAWN BY
J.B
CHECKED BY
J.B
DATE
11.04.21
DRAWING NUMBER
A-001
SCALE (@ A1)
1:500/1250@A1
PROJECT NUMBER
UCA-085

