






RHS ELEVATION
1:50

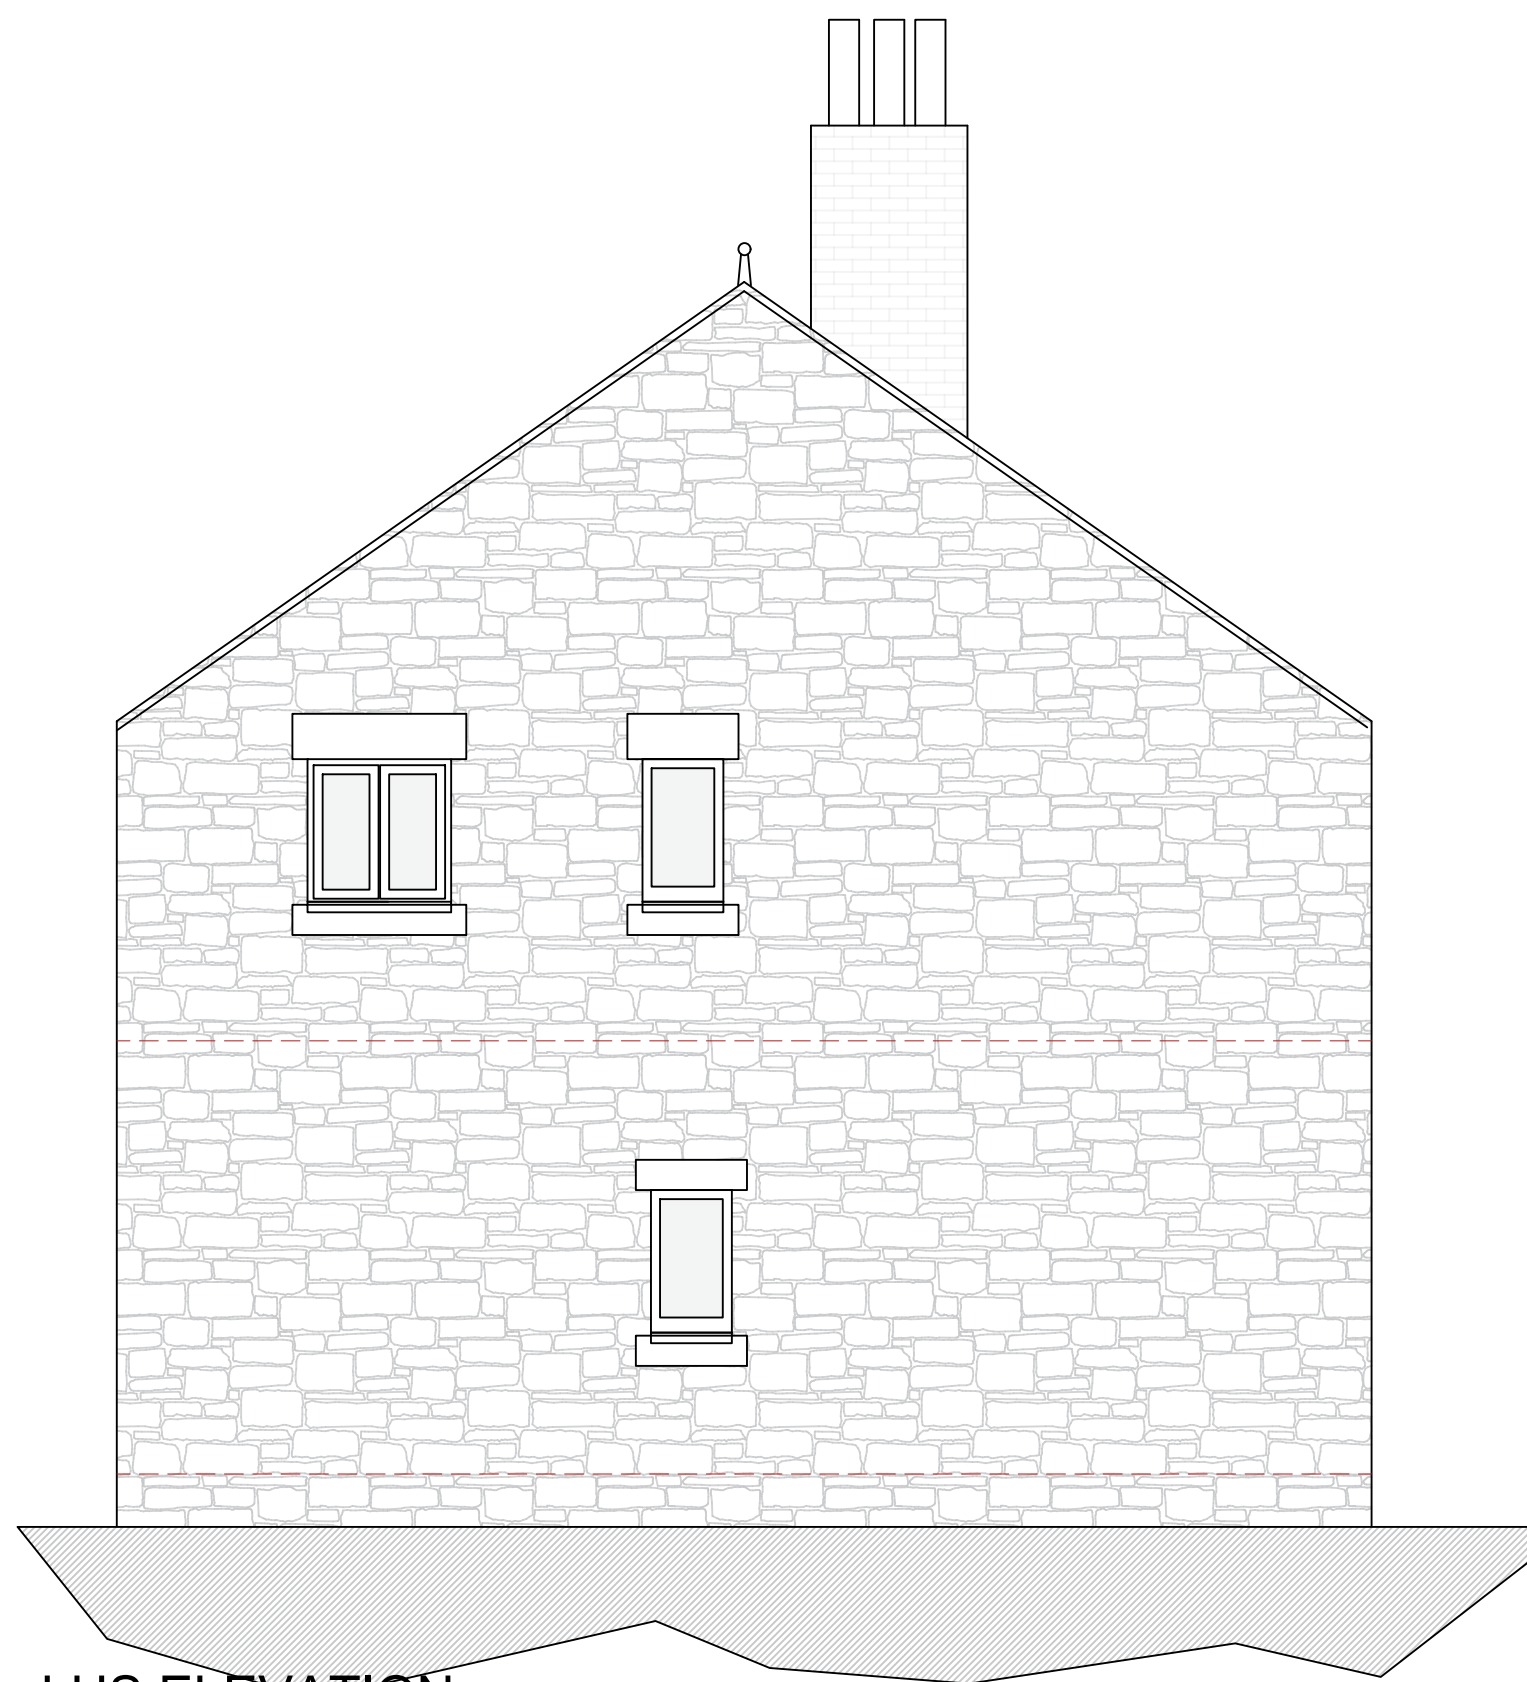


LHS ELEVATION
1:50

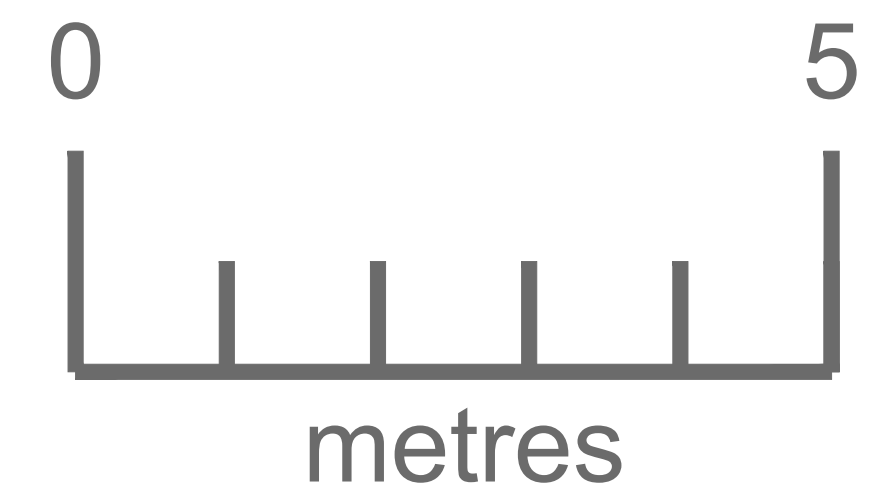


Do not scale this drawing.
Dimensions to be checked on site.
Drawing to be read in conjunction with all other
relevant material.
Structural Engineers drawings to override
structural dimensions shown.
This drawing is the copyright of Urban Colour
Architects. ©2020.
Architect to be notified of discrepancies.
Contractor to check dimensions on site before
commencing works.

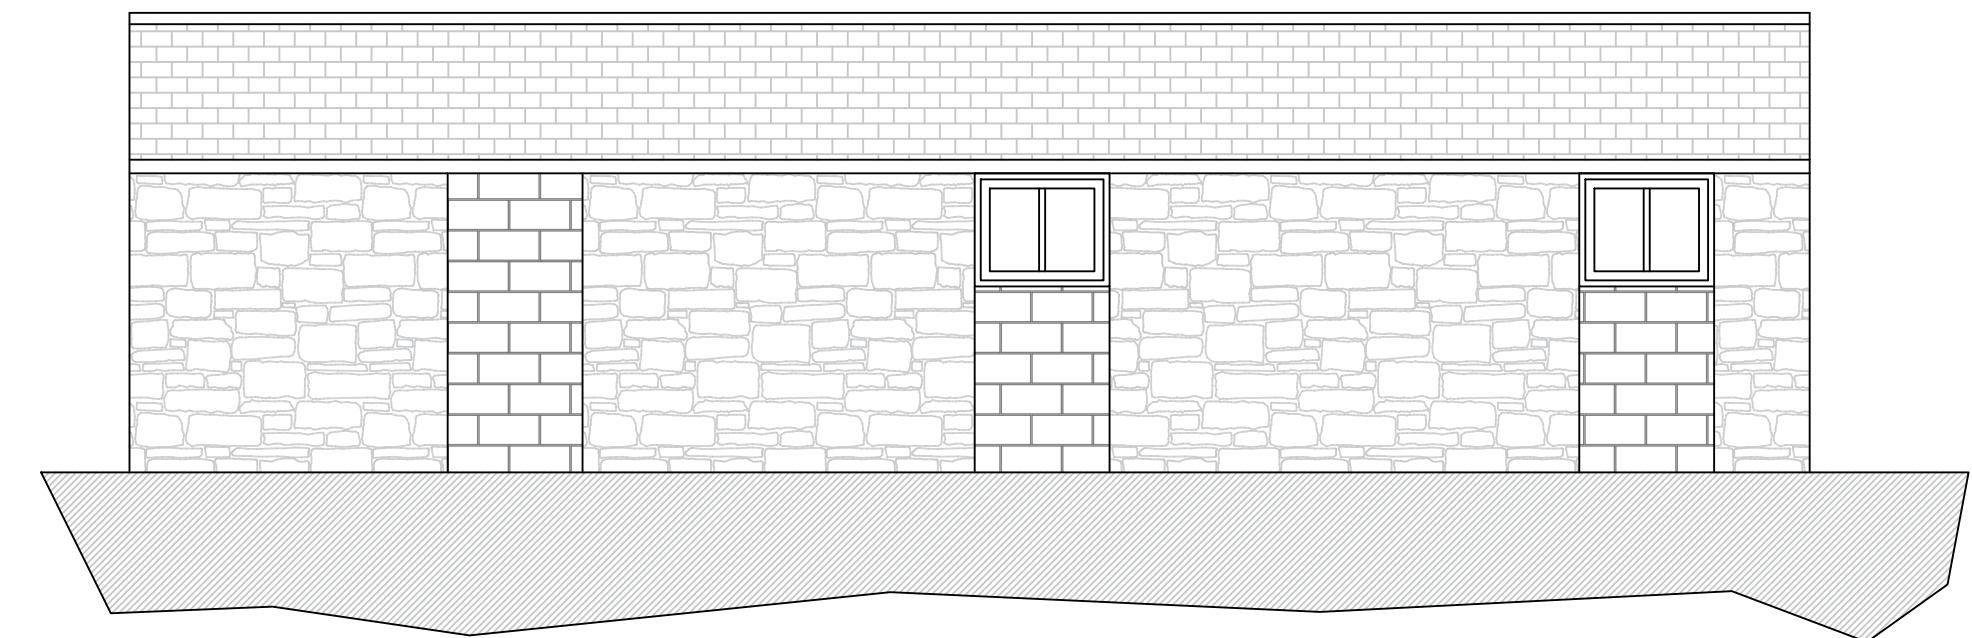


OUTBUILDING REAR
1:50

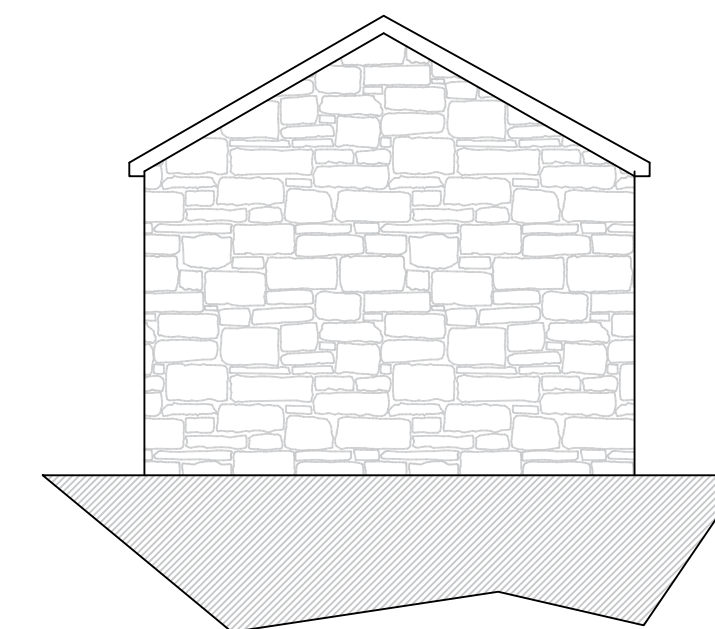

OUTBUILDING LHS
1:50

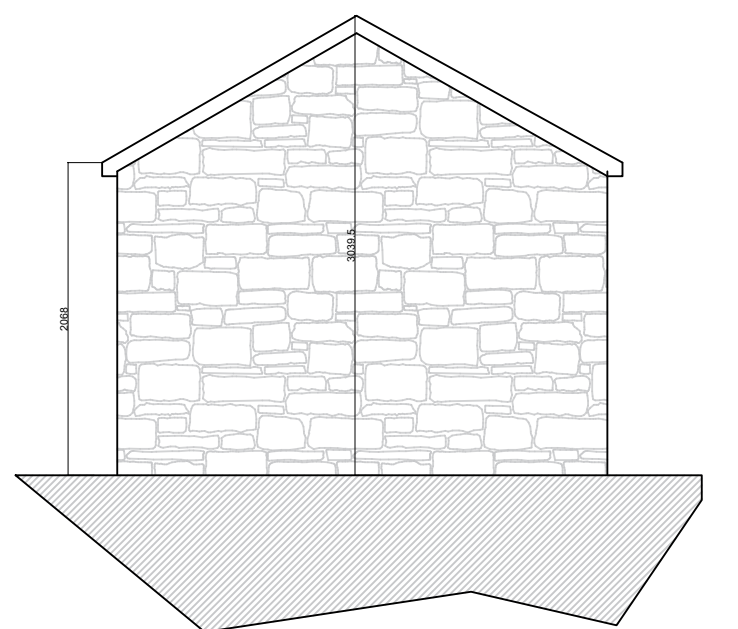

OUTBUILDING RHS
1:50

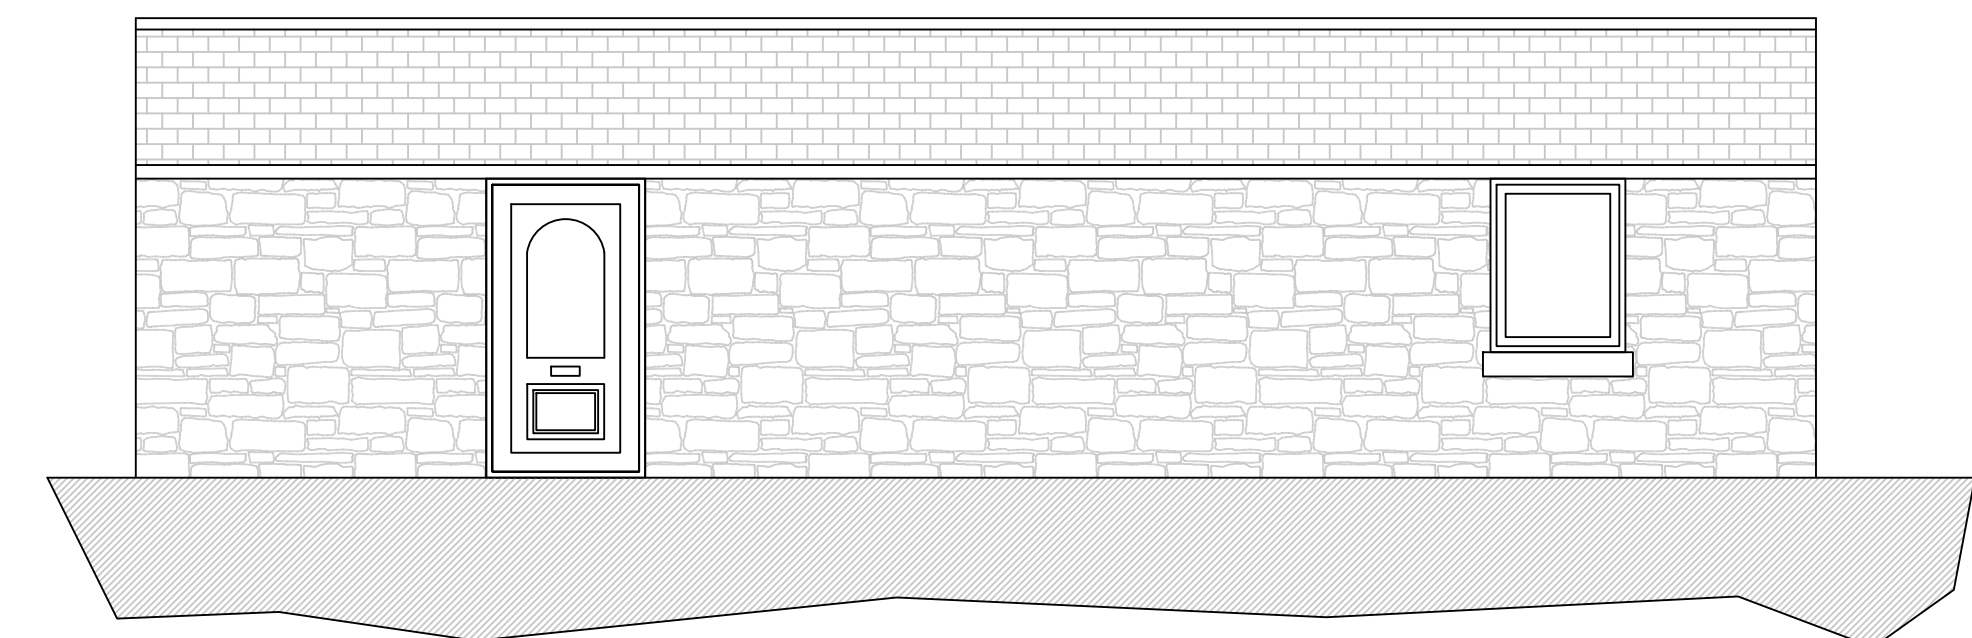

OUTBUILDING FRONT
1:50



REAR ELEVATION
1:50



FRONT ELEVATION
1:50

PROJECT
Coopers Farm, Perimeter Road, Kirkby, L33 3AN
TITLE
Existing Elevations House
STATUS
Planning
CLIENT
Mr & Mrs Drury
DRAWN BY
J.B.
CHECKED BY
J.B.
DATE
11.04.21
DRAWING NUMBER
A-004
SCALE (@ A1)
1:50@A1
PROJECT NUMBER
UCA-085

