


Do not scale this drawing.
Dimensions to be checked on site.
Drawing to be read in conjunction with all other relevant material.
Structural Engineers drawings to override structural dimensions shown.
This drawing is the copyright of Urban Colour Architects. ©2020.
Architect to be notified of discrepancies.
Contactor to check dimensions on site before commencing works.




RHS ELEVATION
1:50

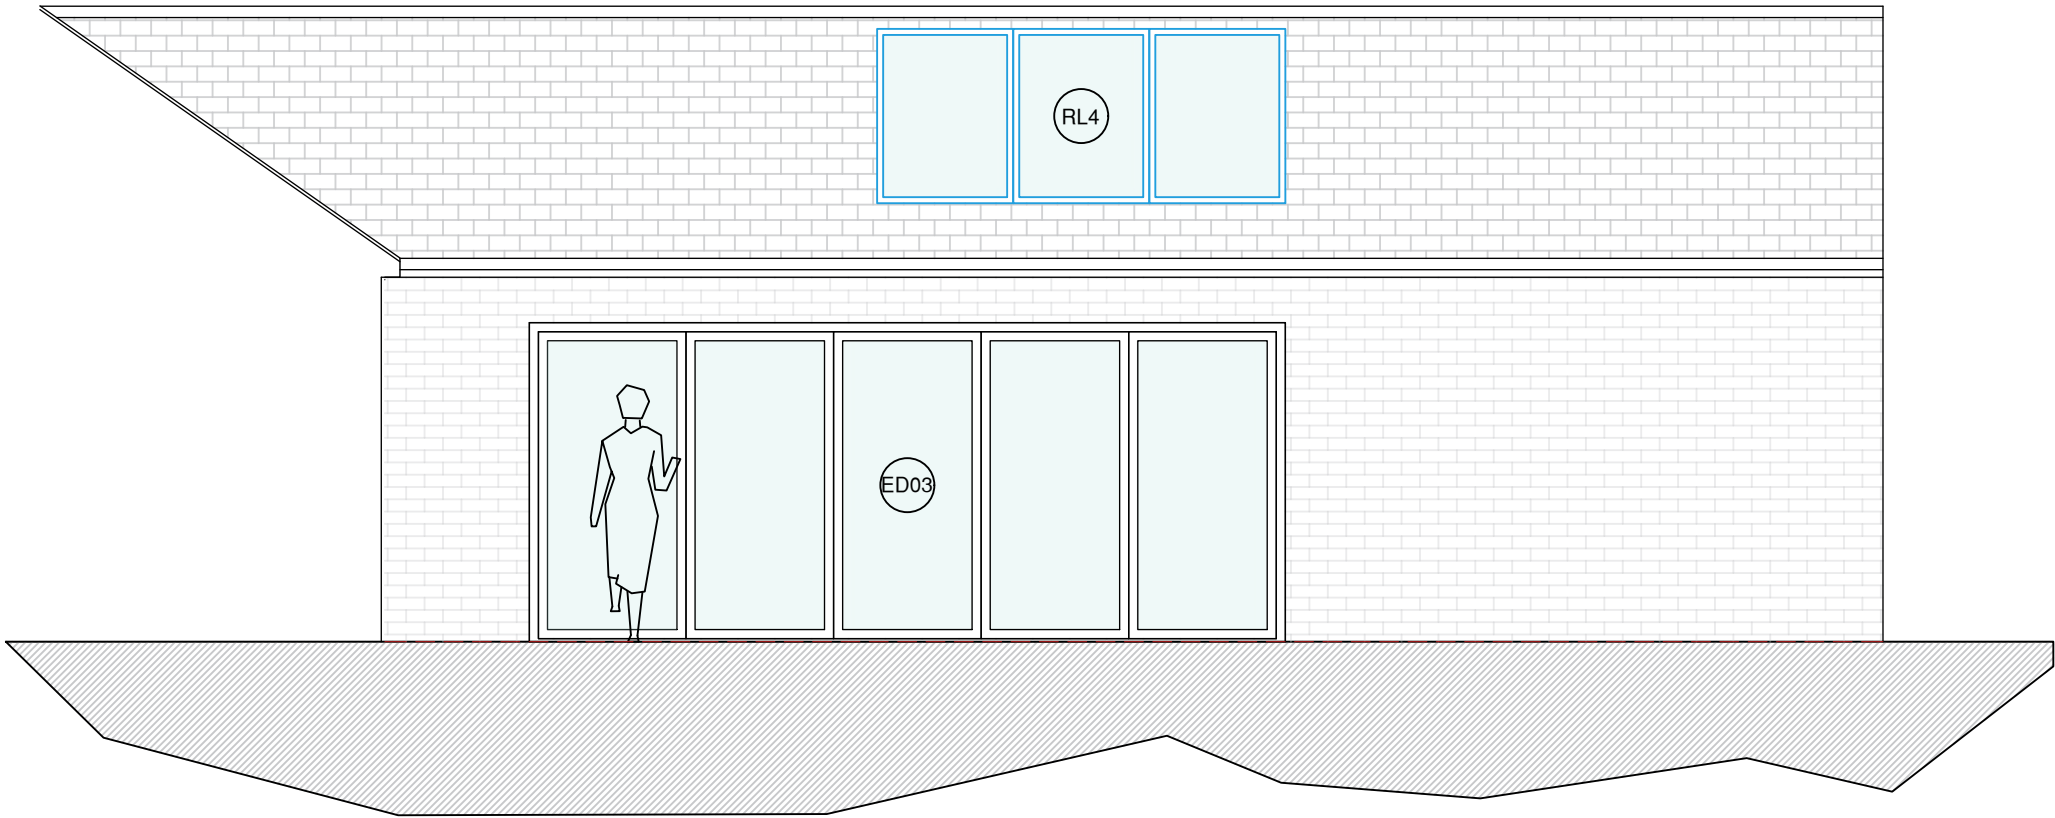

OUTBUILDING RETURN ELEVATION
1:50



FRONT ELEVATION
1:50

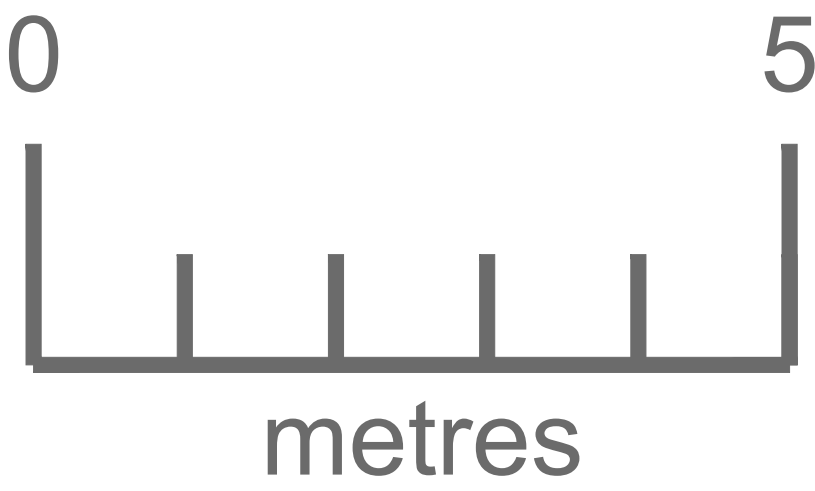

PROJECT Coopers Farm, Perimeter Road, Kirkby, L33 3AN			
TITLE Proposed Elevations House Sheet 1			
STATUS Planning			
CLIENT Mr & Mrs Drury			
DRAWN BY J.B	CHECKED BY J.B	DATE 11.04.21	
DRAWING NUMBER A-006		REV A	
SCALE (@ A1) 1:50@A1		PROJECT NUMBER UCA-085	

