



Do not scale this drawing.
Dimensions to be checked on site.
Drawing to be read in conjunction with all other relevant material.
Structural Engineers drawings to override structural dimensions shown.
This drawing is the copyright of Urban Colour Architects. ©2020.
Architect to be notified of discrepancies.
Contactor to check dimensions on site before commencing works.

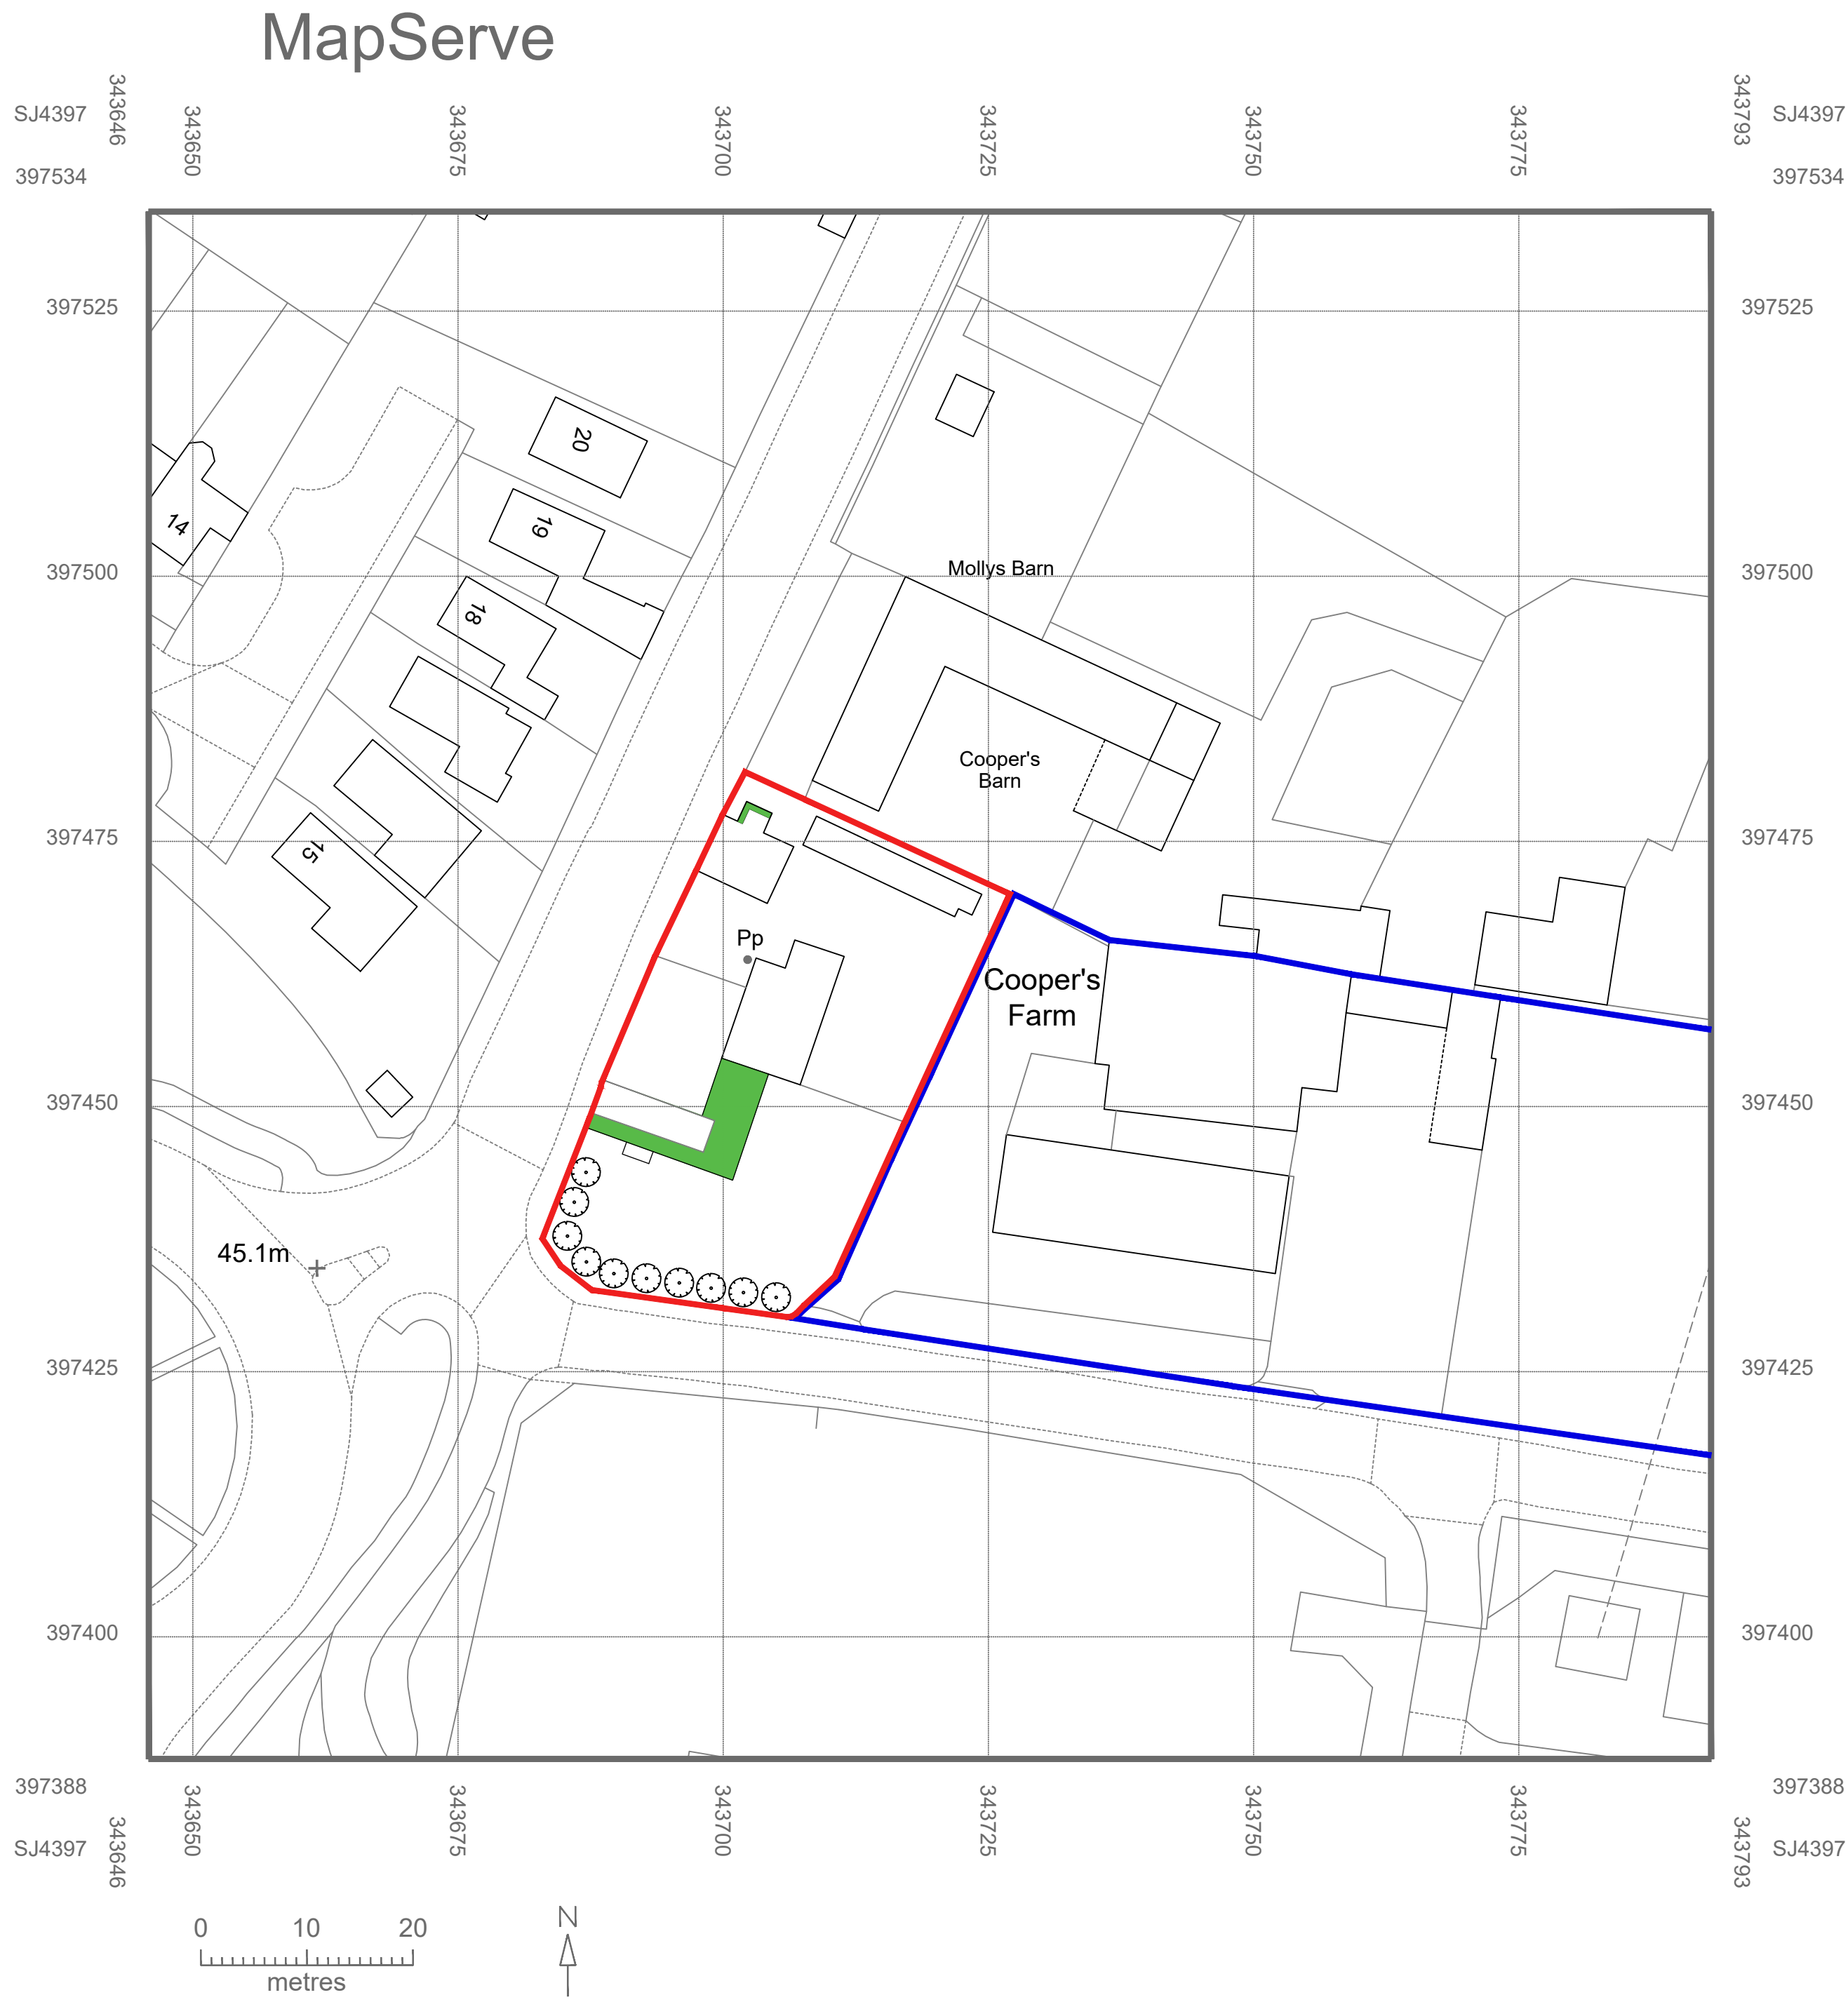

PROPOSED SITE PLAN
1:500

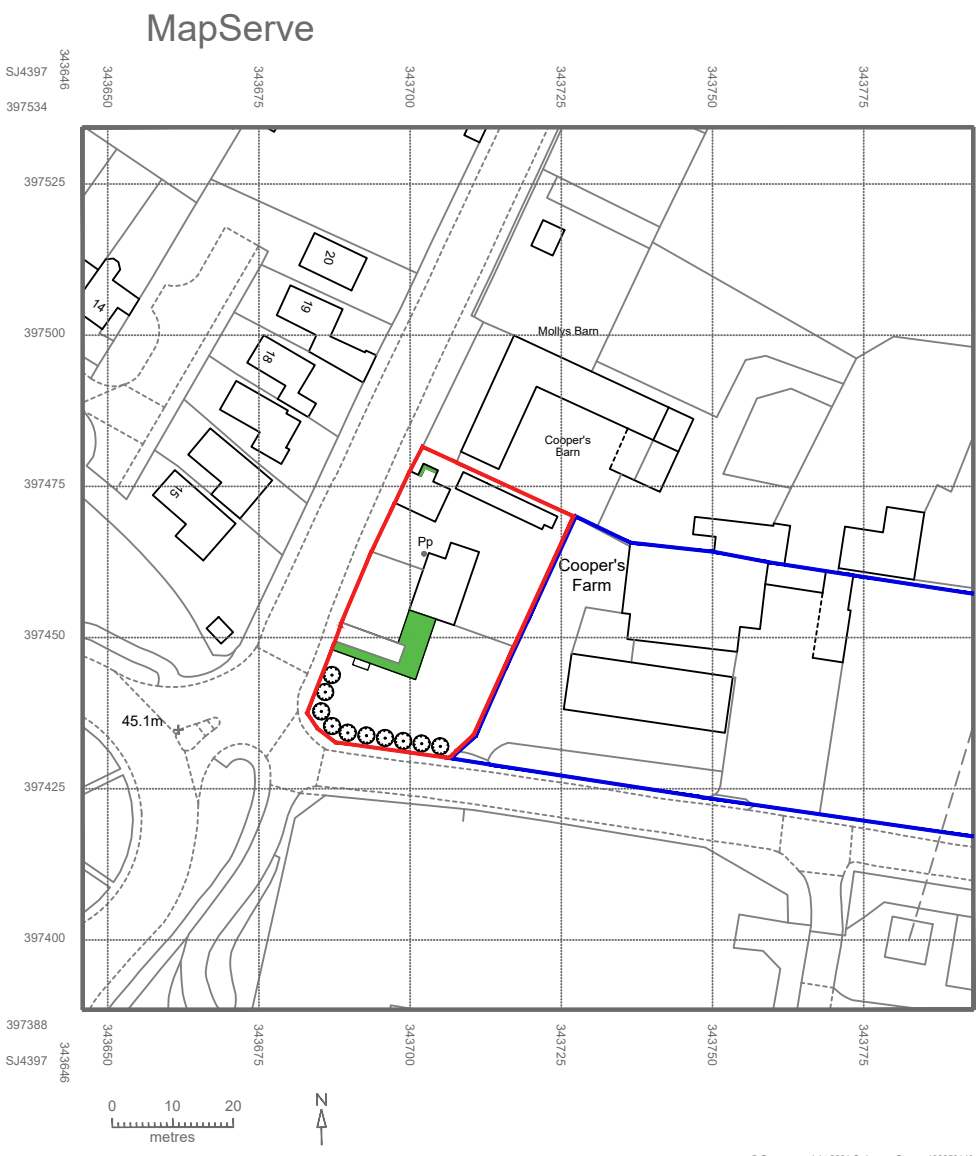

PROPOSED SITE LOCATION PLAN
1:1250

PROJECT
Sunnybank, Stretton Rd, Stretton, Warrington WA4 4NP

TITLE
Proposed Site and Location Plans

STATUS
Planning

CLIENT
Mr & Mrs Freeman

DRAWN BY
J.B

CHECKED BY
J.B

DATE
06.09.20

DRAWING NUMBER
A-004

SCALE (@ A1)
1:500/1250@A1

REV
A

PROJECT NUMBER
UCA-064

