


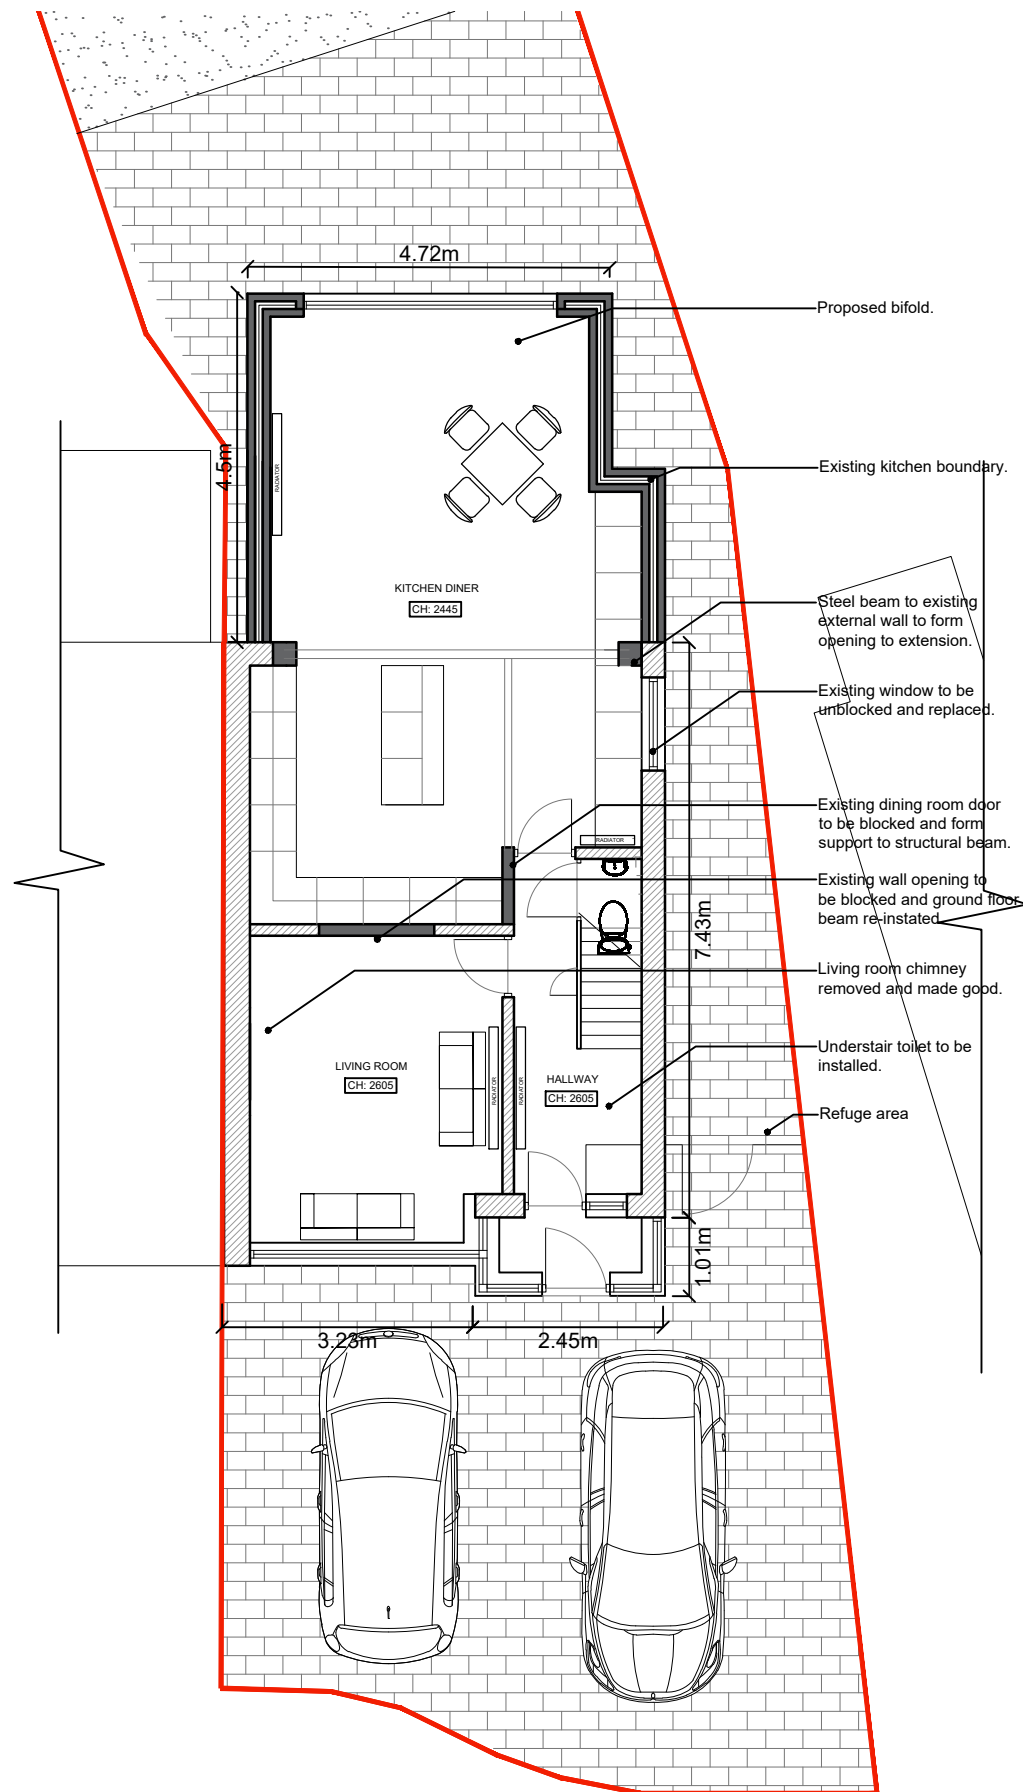


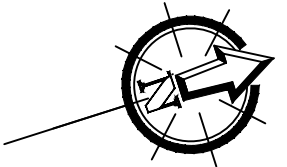

PROPOSED GROUND FLOOR PLAN SCALE 1:100

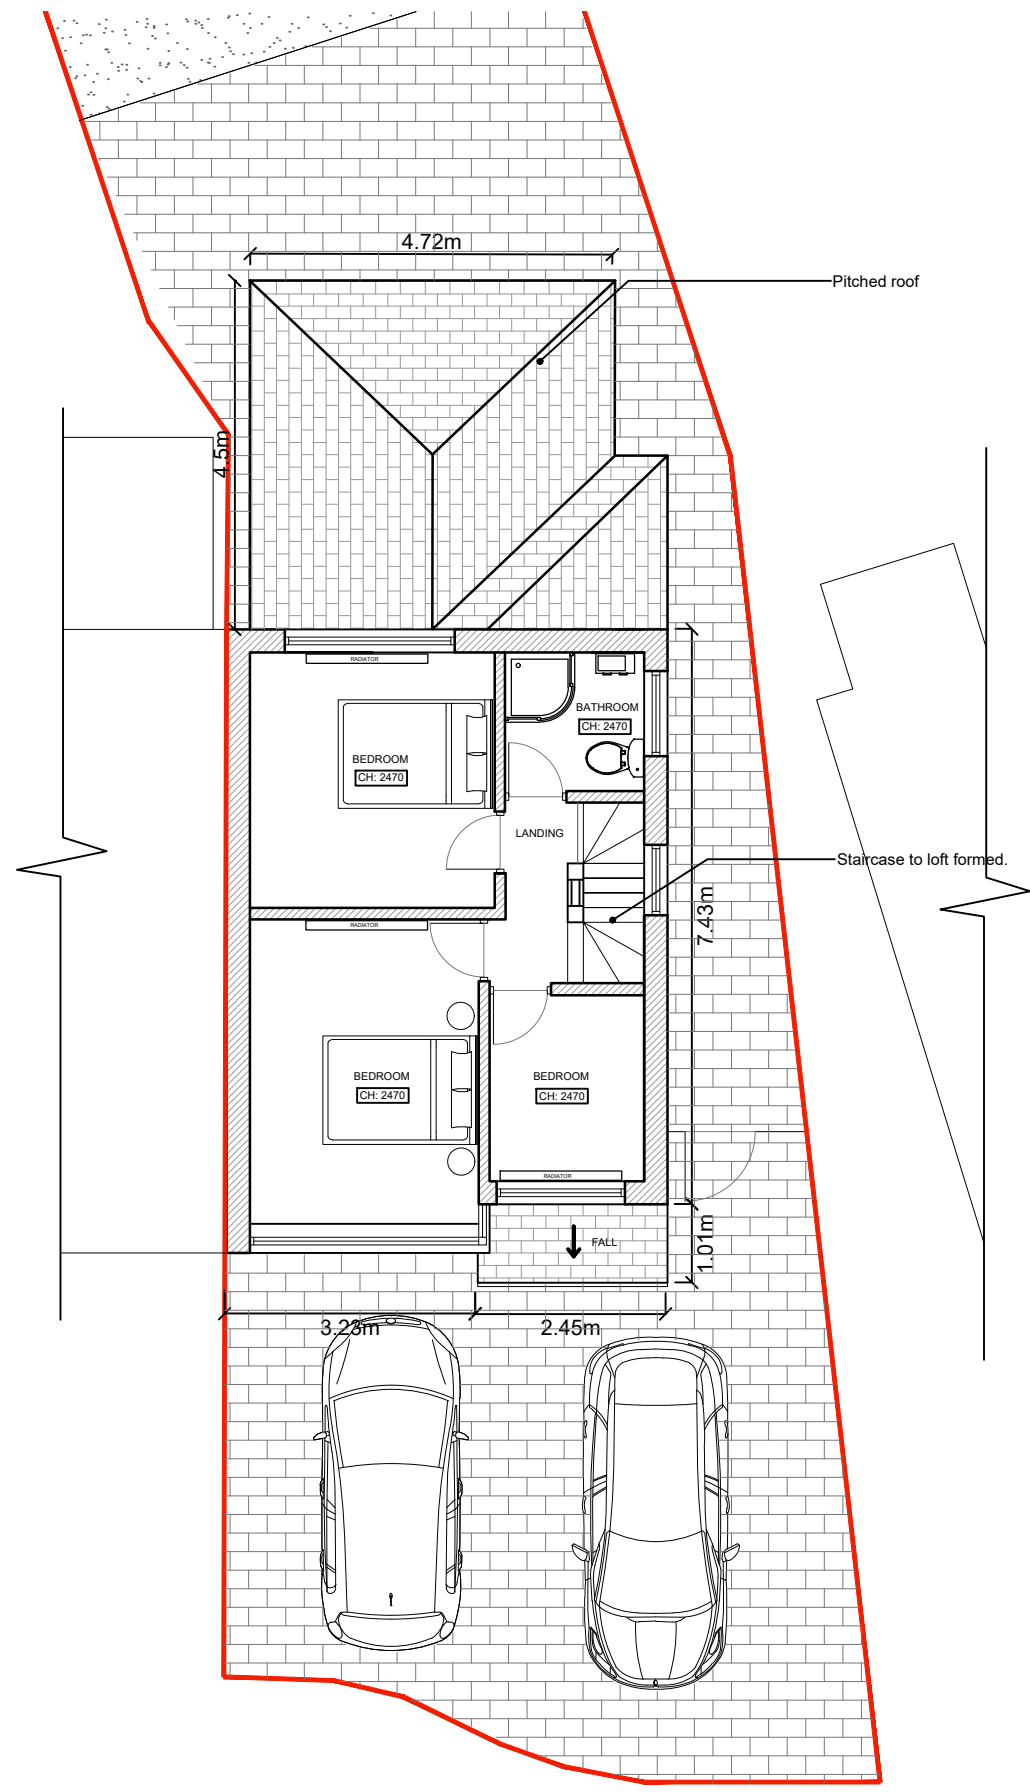

PROPOSED FIRST FLOOR PLAN SCALE 1:100

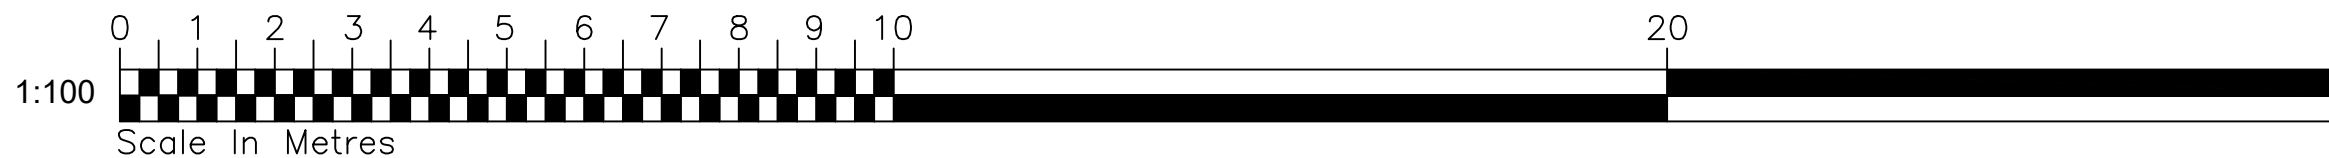

REV.	DATE	DESCRIPTION	DRAWN
CLIENT	MR & MRS SAWLE		
PROJECT	18 WENTWORTH GROVE, LIVERPOOL, L36 4LB PROPOSED EXTENTION & LOFT CONVERSION		
JOB NUMBER:			
DATE	July 2022		
SCALE:	1:100 @ A3		
DRAWING	PROPOSED GROUND & FIRST FLOOR PLANS		
DRAWING NO. 115 - P06	REVISION		