




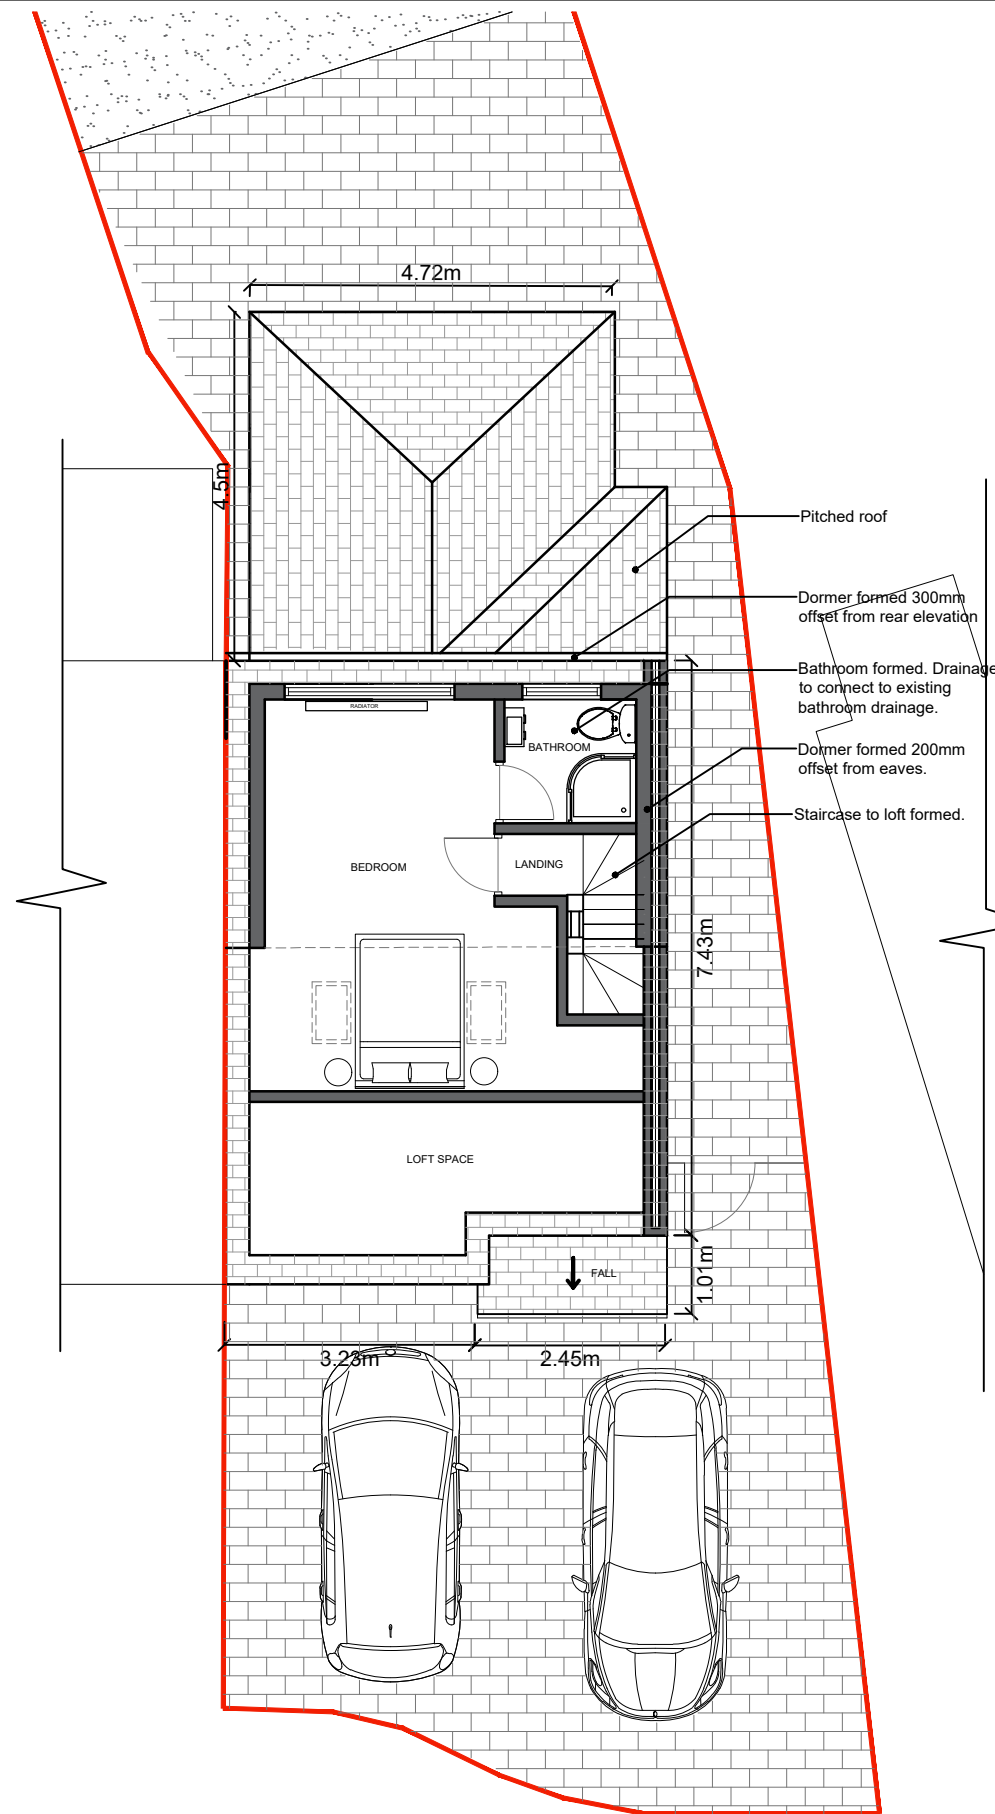

PROPOSED LOFT PLAN SCALE 1:100

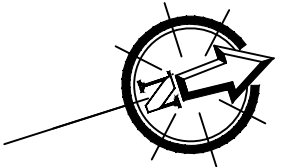

PROPOSED ROOF PLAN SCALE 1:100

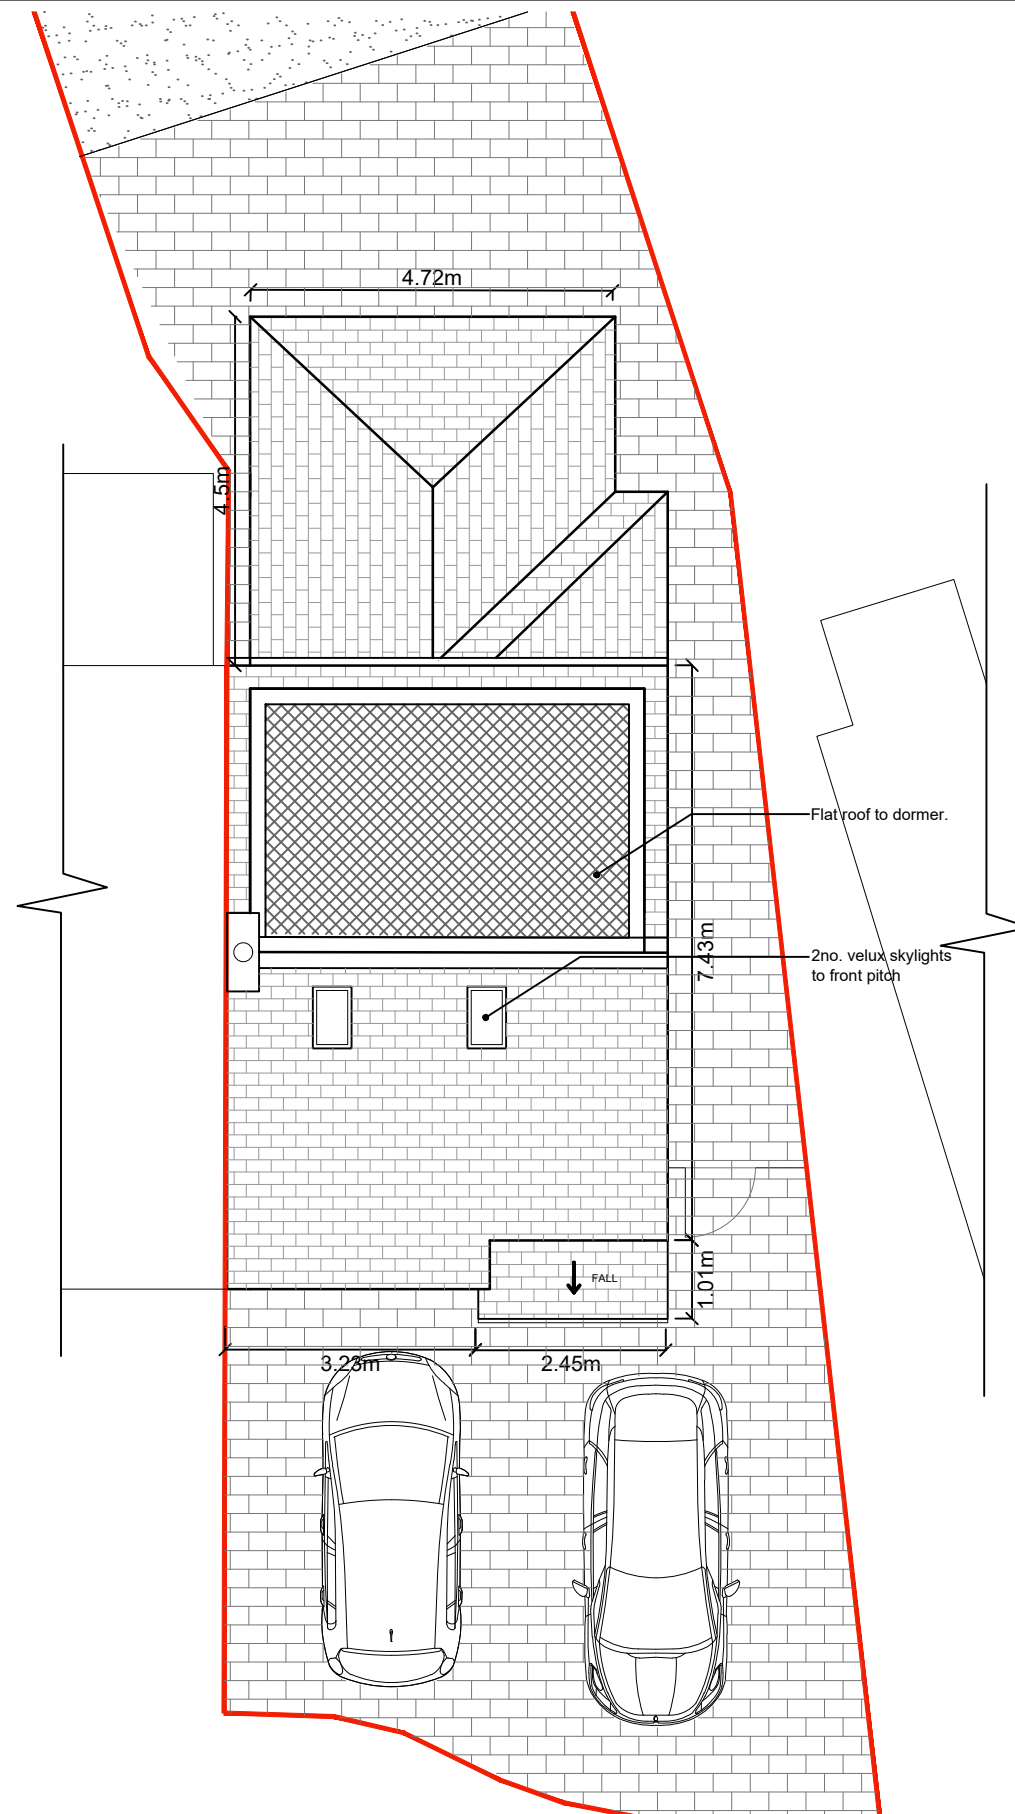

REV.	DATE	DESCRIPTION	DRAWN
CLIENT	MR & MRS SAWLE		
PROJECT	18 WENTWORTH GROVE, LIVERPOOL, L36 4LB PROPOSED EXTENTION & LOFT CONVERSION		
JOB NUMBER:			
DATE	JULY 2022		
SCALE:	1:100 @ A3		
DRAWING	PROPOSED LOFT & ROOF PLANS		
DRAWING. NO.	115 – P07		REVISION