



EXISTING FRONT ELEVATION



EXISTING SIDE ELEVATION

- GENERAL NOTE:**
1. UNDER NO CIRCUMSTANCES SHOULD DIMENSIONS BE SCALED FROM THIS DRAWING 'IF IN DOUBT ASK'.
 2. THE DRAWINGS ARE TO BE READ IN CONJUNCTION WITH ALL OTHER RELEVANT DRAWINGS/SPECIFICATION. ANY DISCREPANCIES, ERRORS OR OMISSIONS TO BE BROUGHT TO THE ATTENTION OF 'D2 Architects'.
 3. ALL DIMENSIONS ARE TO BE CHECKED PRIOR TO COMMENCEMENT.
 4. THIS DRAWING IS THE PROPERTY OF 'D2 Architects' AND MUST NOT BE COPIED OR REPRODUCED EITHER IN WHOLE OR IN PART WITHOUT WRITTEN PERMISSION.

Rev:	Description:	Date:
X	Planning Amend.	31.07.23
A	Planning Amend	10.01.24



EXISTING FRONT ELEVATION



EXISTING SIDE ELEVATION


Planning

Scheme Title:
The Roby


Drawing Reference:
Existing Plans & Elevations

Scale @ A3: **1 : 200**
Drawn by: **RAL**
Checked by: **MOH**

Project Number:	Drawing Number:	Revision:
6223	EX03	A

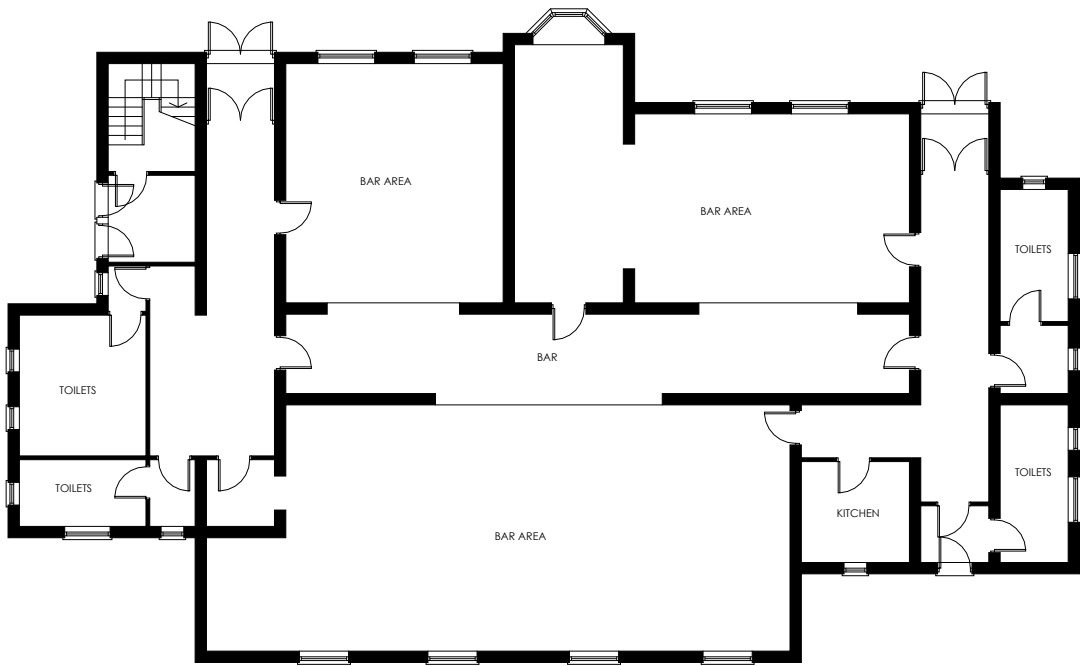

EXISTING GROUND FLOOR PLAN

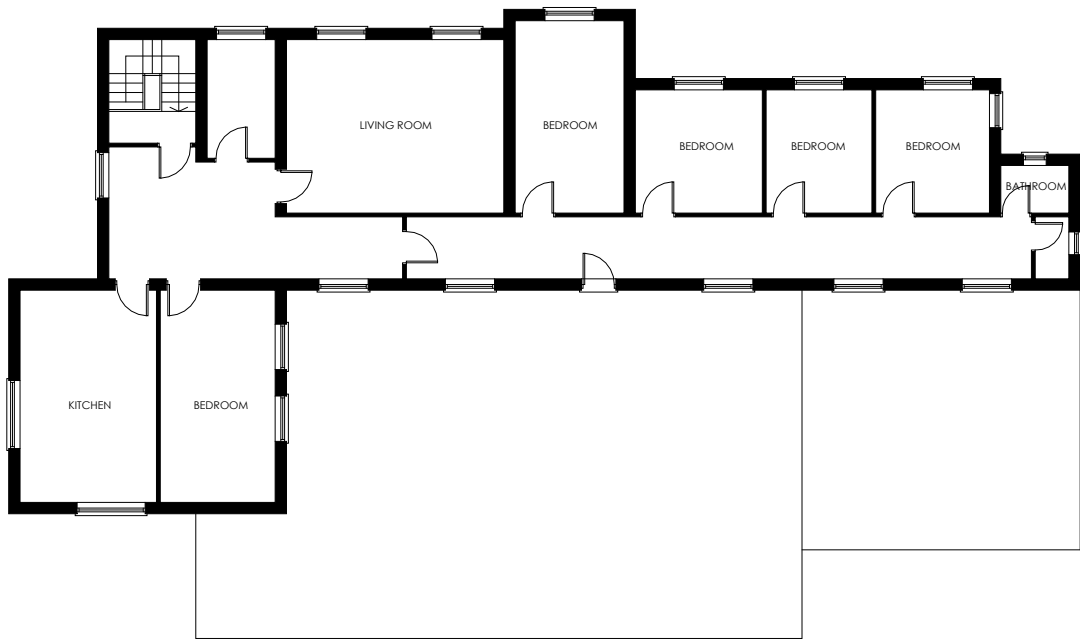

EXISTING FIRST FLOOR PLAN



VISUAL SCALE 1:200 @ A1



Soughton House
2 Nicholas Street Mews
Chester
Cheshire
CH1 2NS

T: 01244 820 984 / 01824 562012
E: admin@d2architects.co.uk
W: www.d2architects.co.uk