



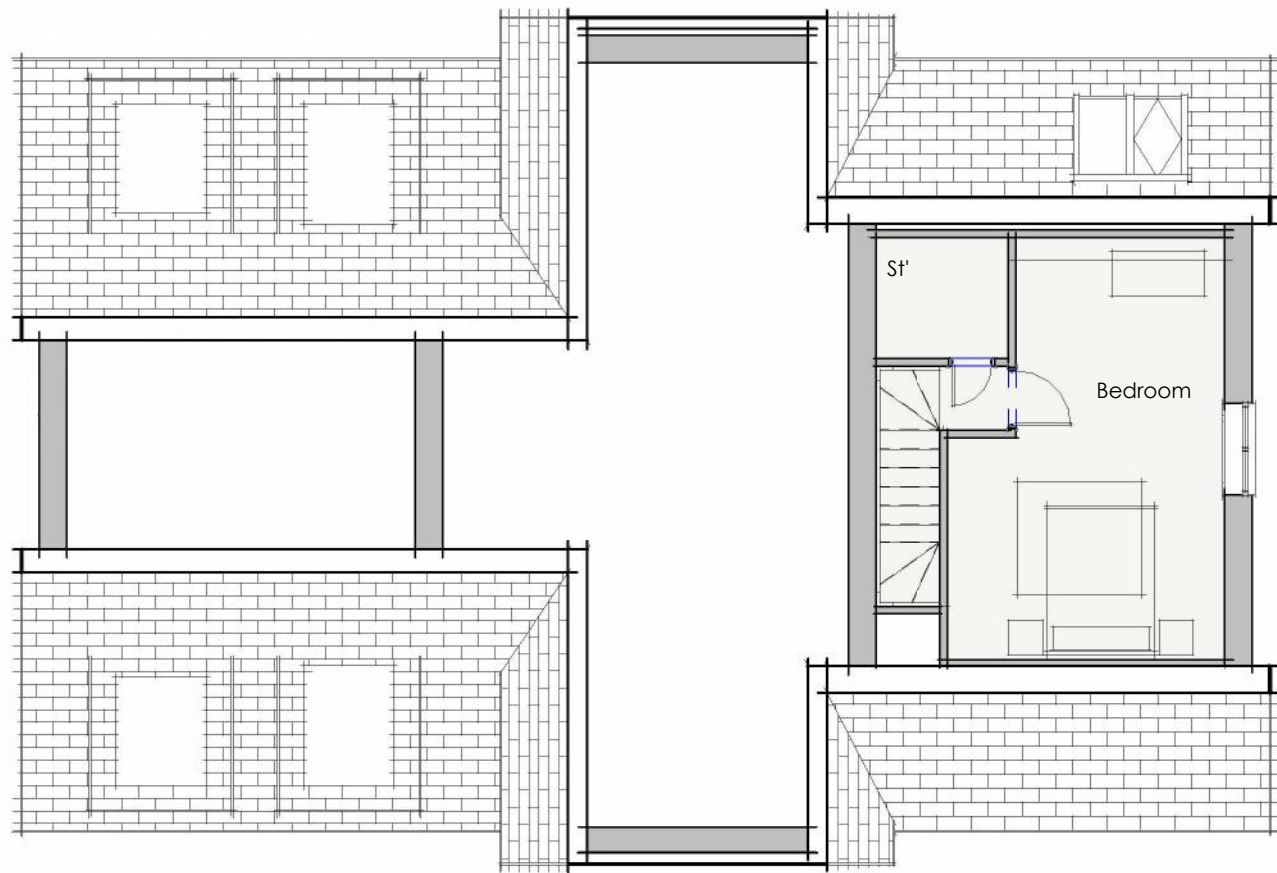

Proposed - Second Floor Plan (Block A)

Scale: 1 : 100

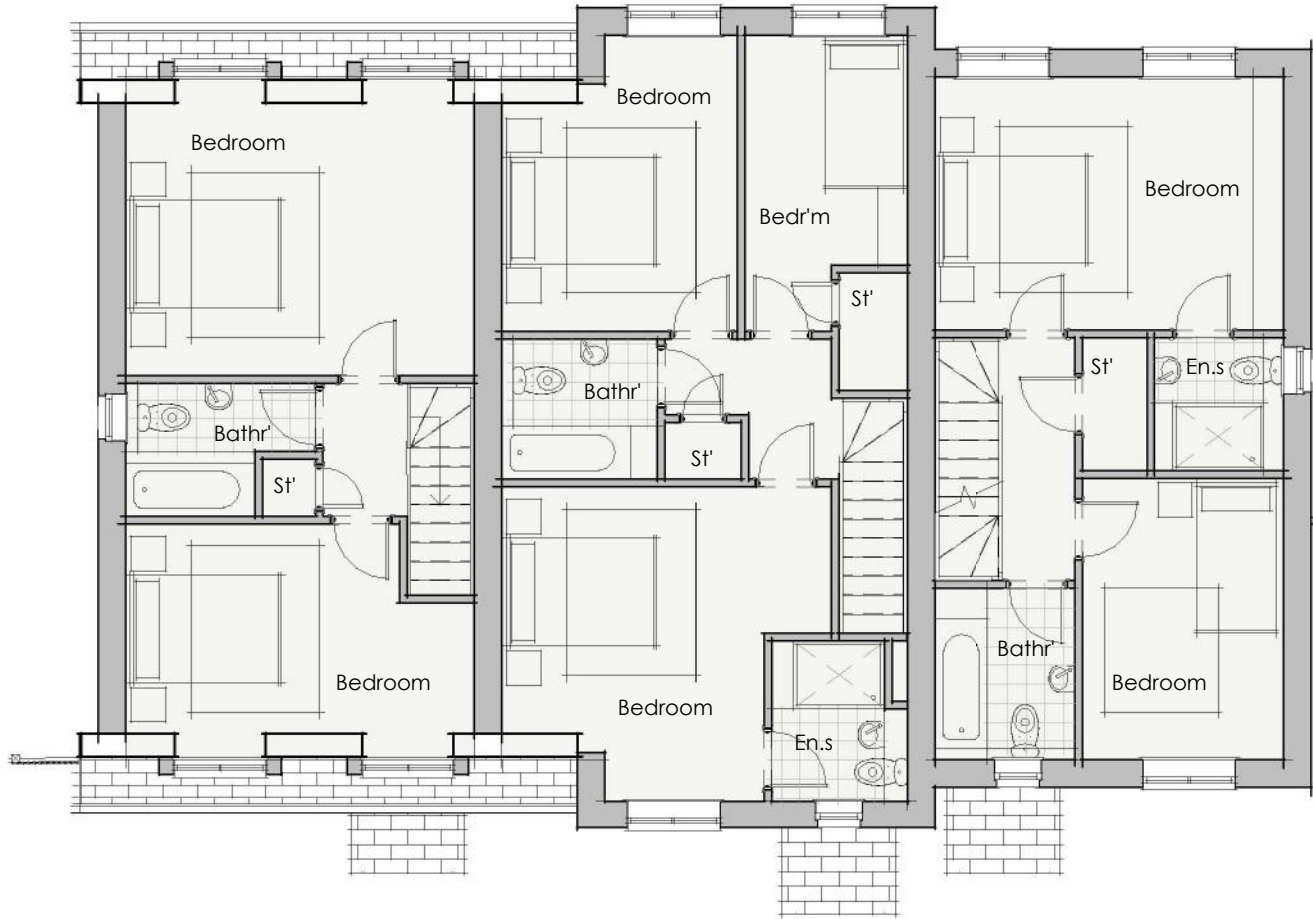

Proposed - First Floor Plan (Block A)

Scale: 1 : 100




Proposed - Ground Floor Plan (Block A)

Scale: 1 : 100



Proposed - Front Elevation (Block A)

Scale: 1 : 100

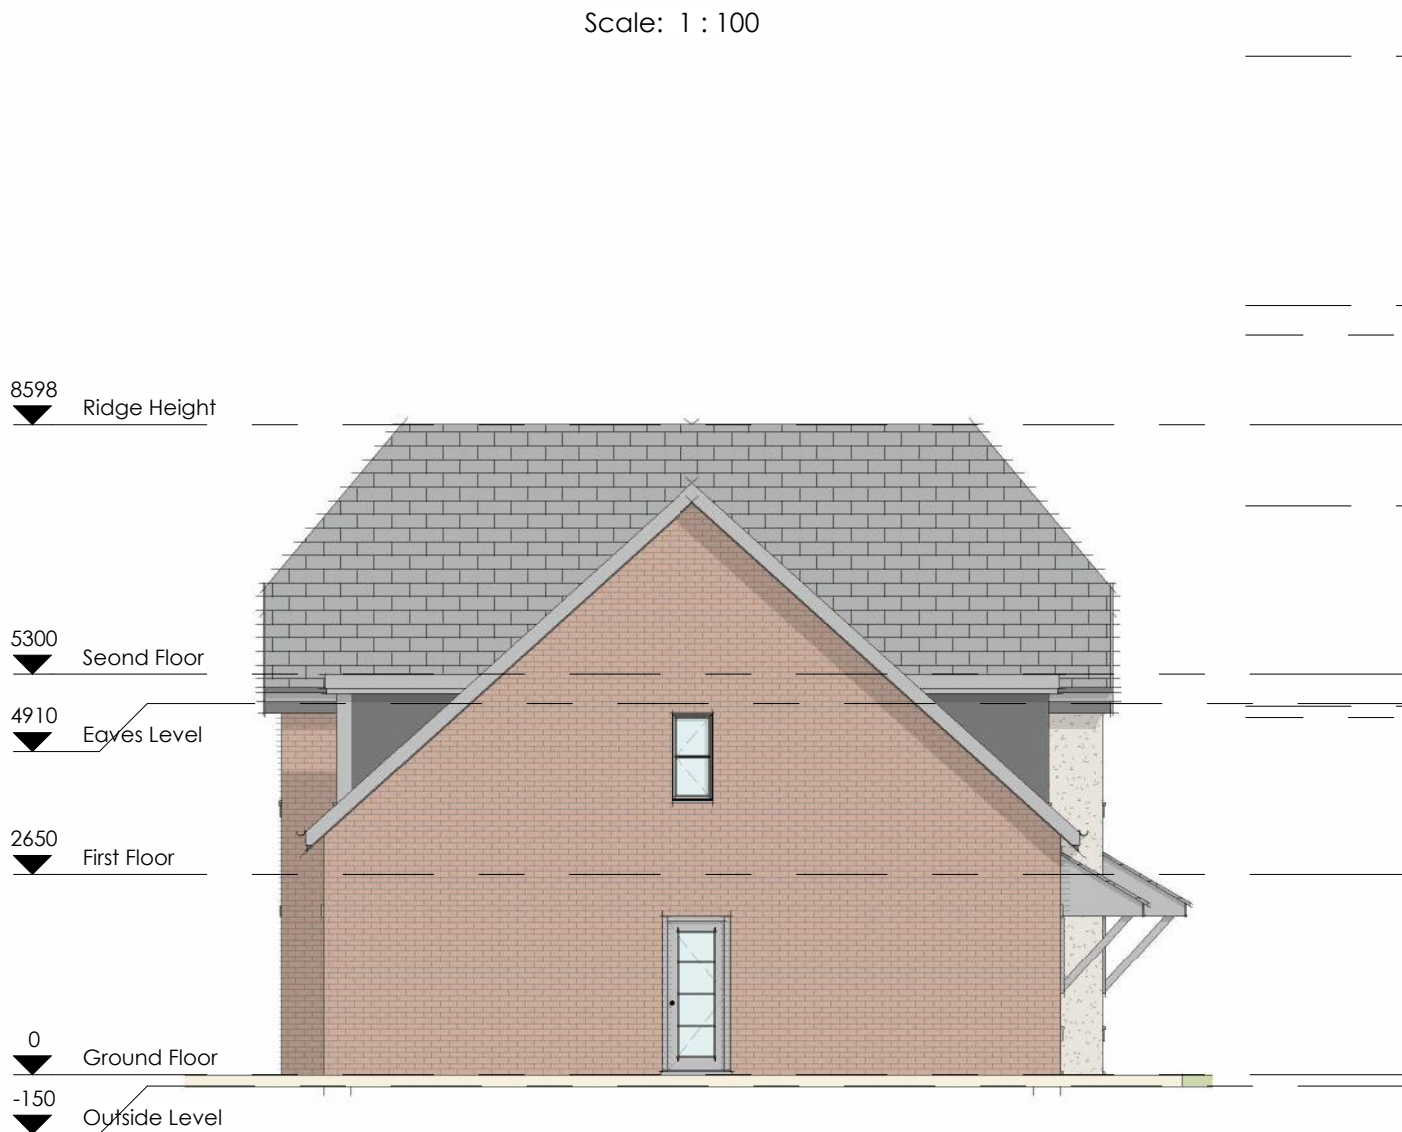

Proposed - Side Elevation A (Block A)

Scale: 1 : 100



Proposed - Side Elevation B (Block A)

Scale: 1 : 100



Proposed - Rear Elevation (Block A)

Scale: 1 : 100

GENERAL NOTE:		
1.	UNDER NO CIRCUMSTANCES SHOULD DIMENSIONS BE SCALED FROM THIS DRAWING IF IN DOUBT ASK.	
2.	THE DRAWINGS ARE TO BE READ IN CONJUNCTION WITH ALL OTHER RELEVANT DRAWINGS/SPECIFICATION. ANY DISCREPANCIES, ERRORS OR OMISSIONS TO BE BROUGHT TO THE ATTENTION OF 'D2 Architects'.	
3.	ALL DIMENSIONS ARE TO BE CHECKED PRIOR TO COMMENCEMENT.	
4.	THIS DRAWING IS THE PROPERTY OF 'D2 Architects' AND MUST NOT BE COPIED OR REPRODUCED EITHER IN WHOLE OR IN PART WITHOUT WRITTEN PERMISSION.	
Rev:	Description:	Date:
X	Planning Amend.	31.07.23
A	Planning Amend	21.09.23
B	Planning Amend	05.10.23
C	Planning Amend	10.01.24
D	Planning Info.	12.02.24
E	Planning Amend	27.04.24

Planning

Scheme Title:		
The Roby		
Drawing Reference:		
Proposed Plans & Elevation (BKA)		
Scale @ A2:	1 : 100	
Drawn by:	RAL	
Checked by:	MOH	

Project Number:	Drawing Number:	Revision:
6223	PL02	E



Soughton House
2 Nicholas Street Mews
Chester
Cheshire
CH1 2NS

T: 01244 820 984 / 01824 562012
E: admin@d2architects.co.uk
W: www.d2architects.co.uk