
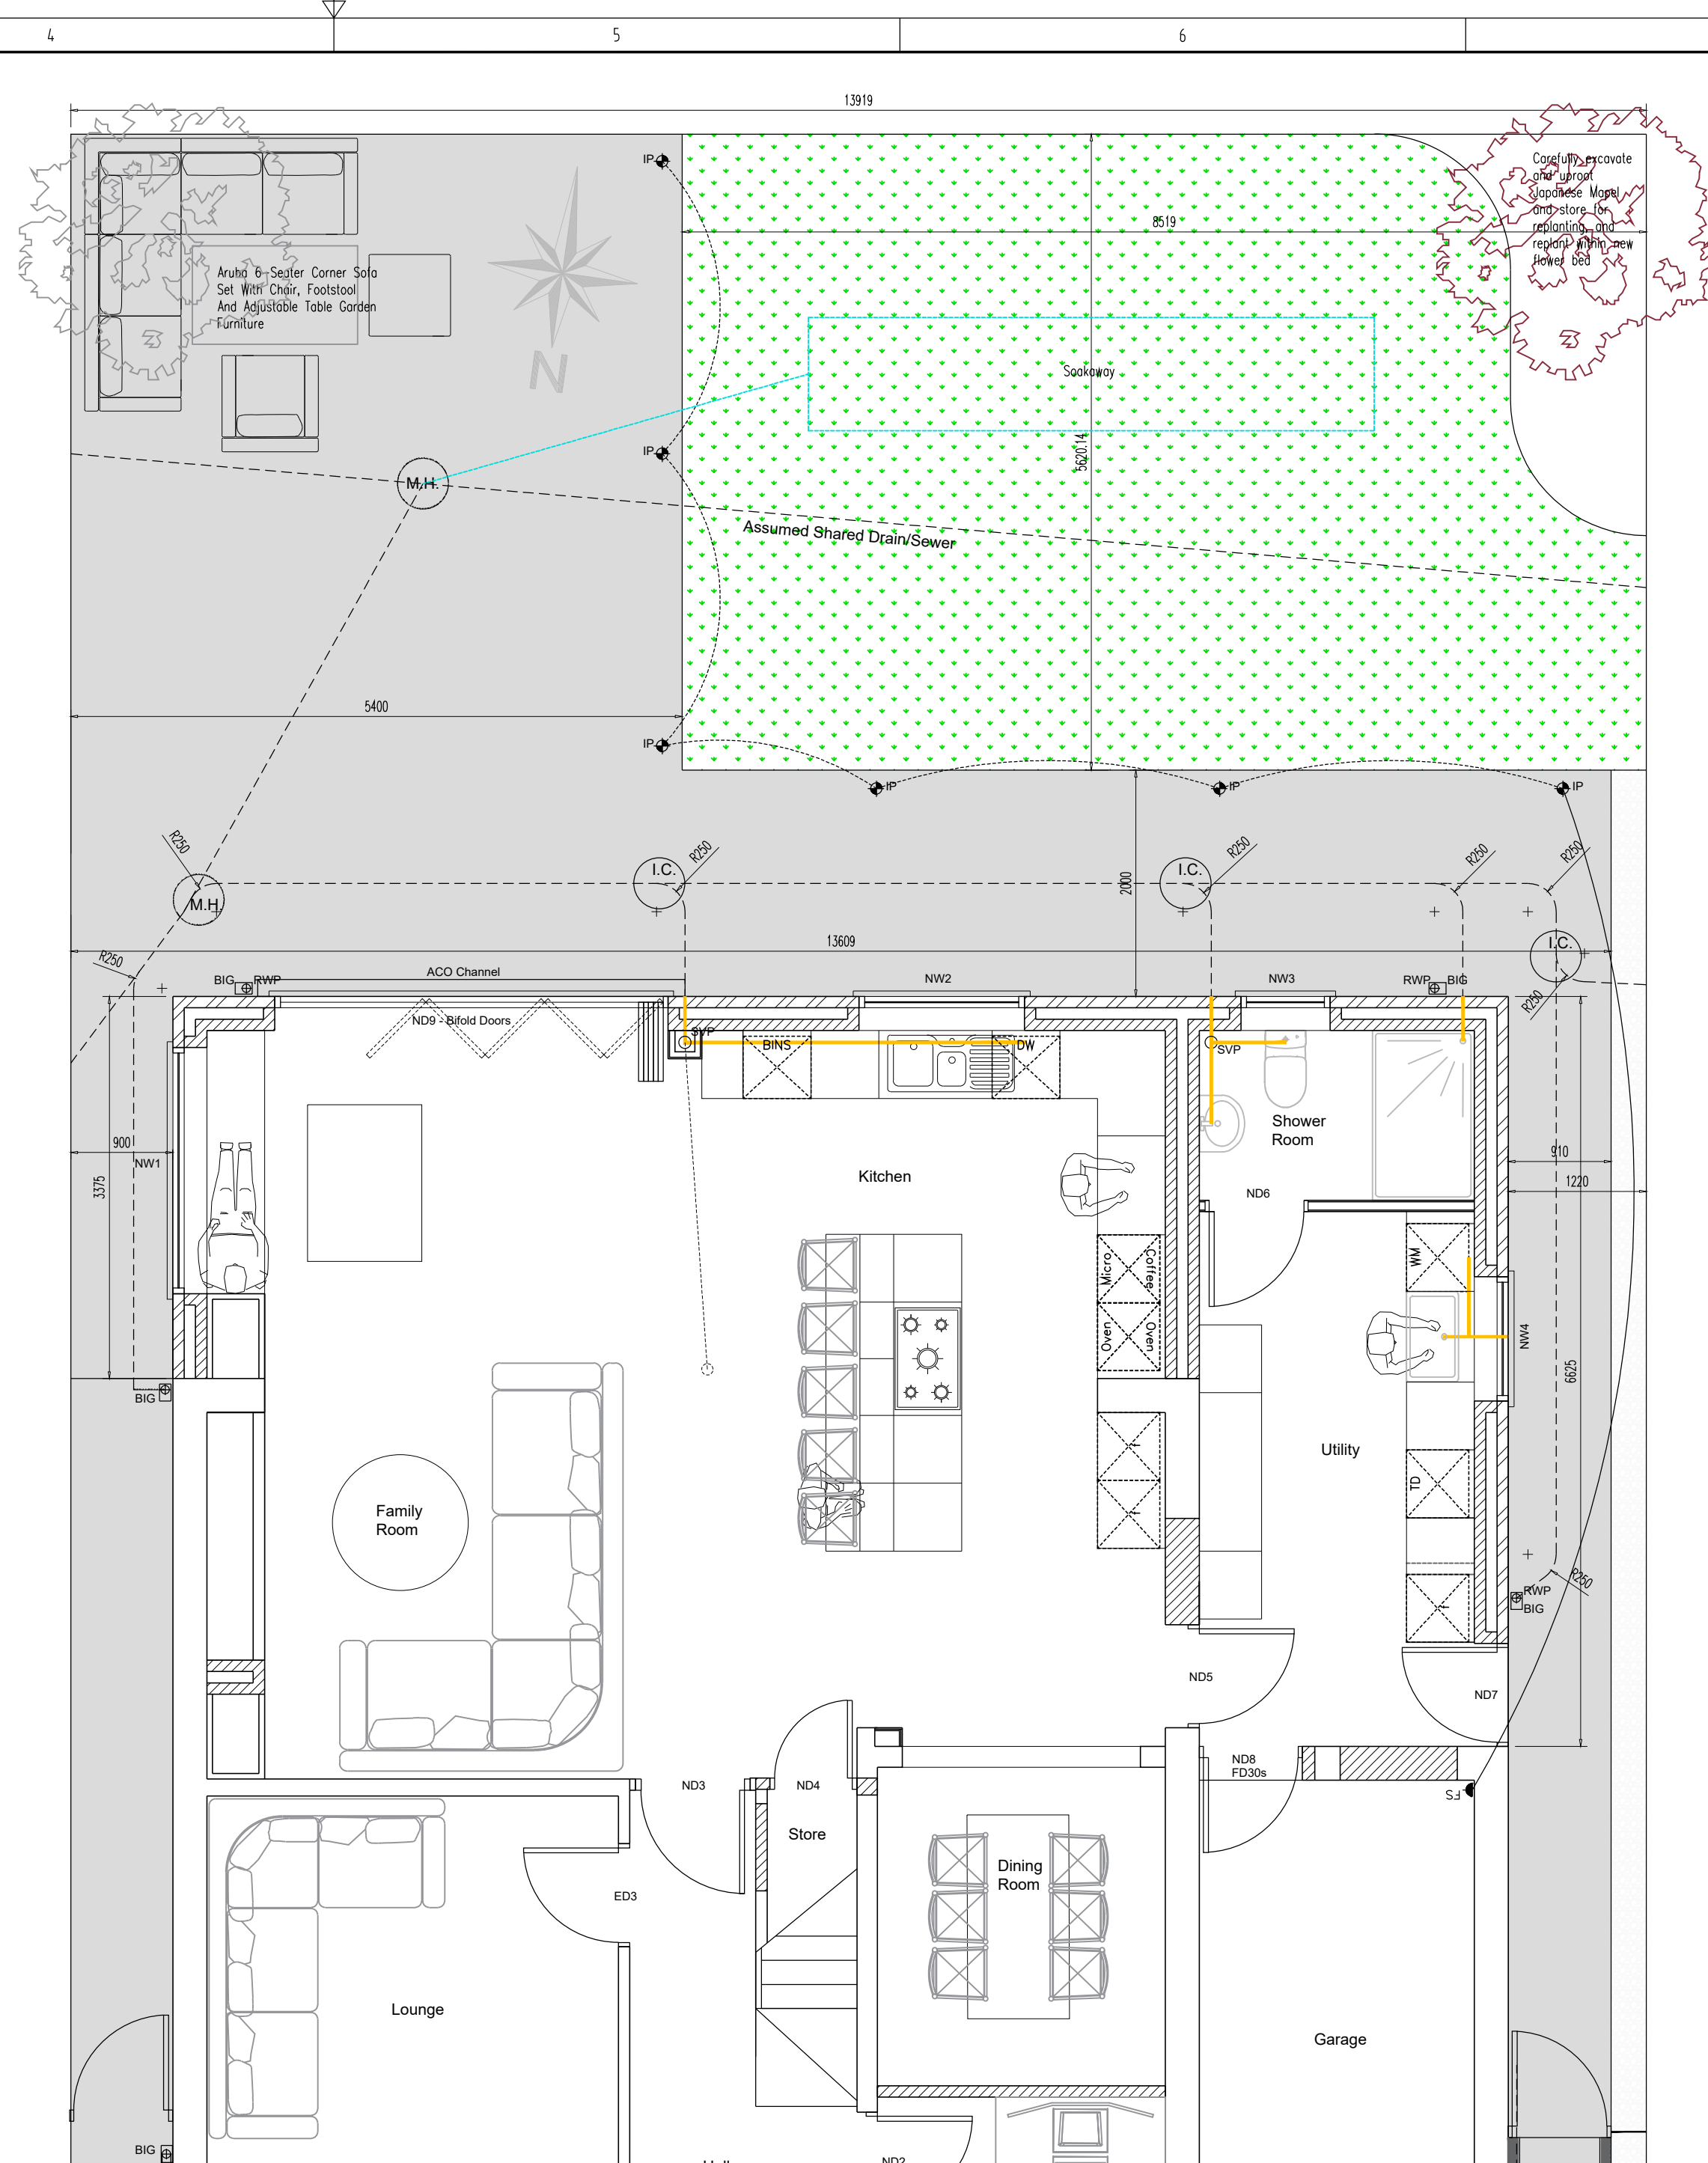


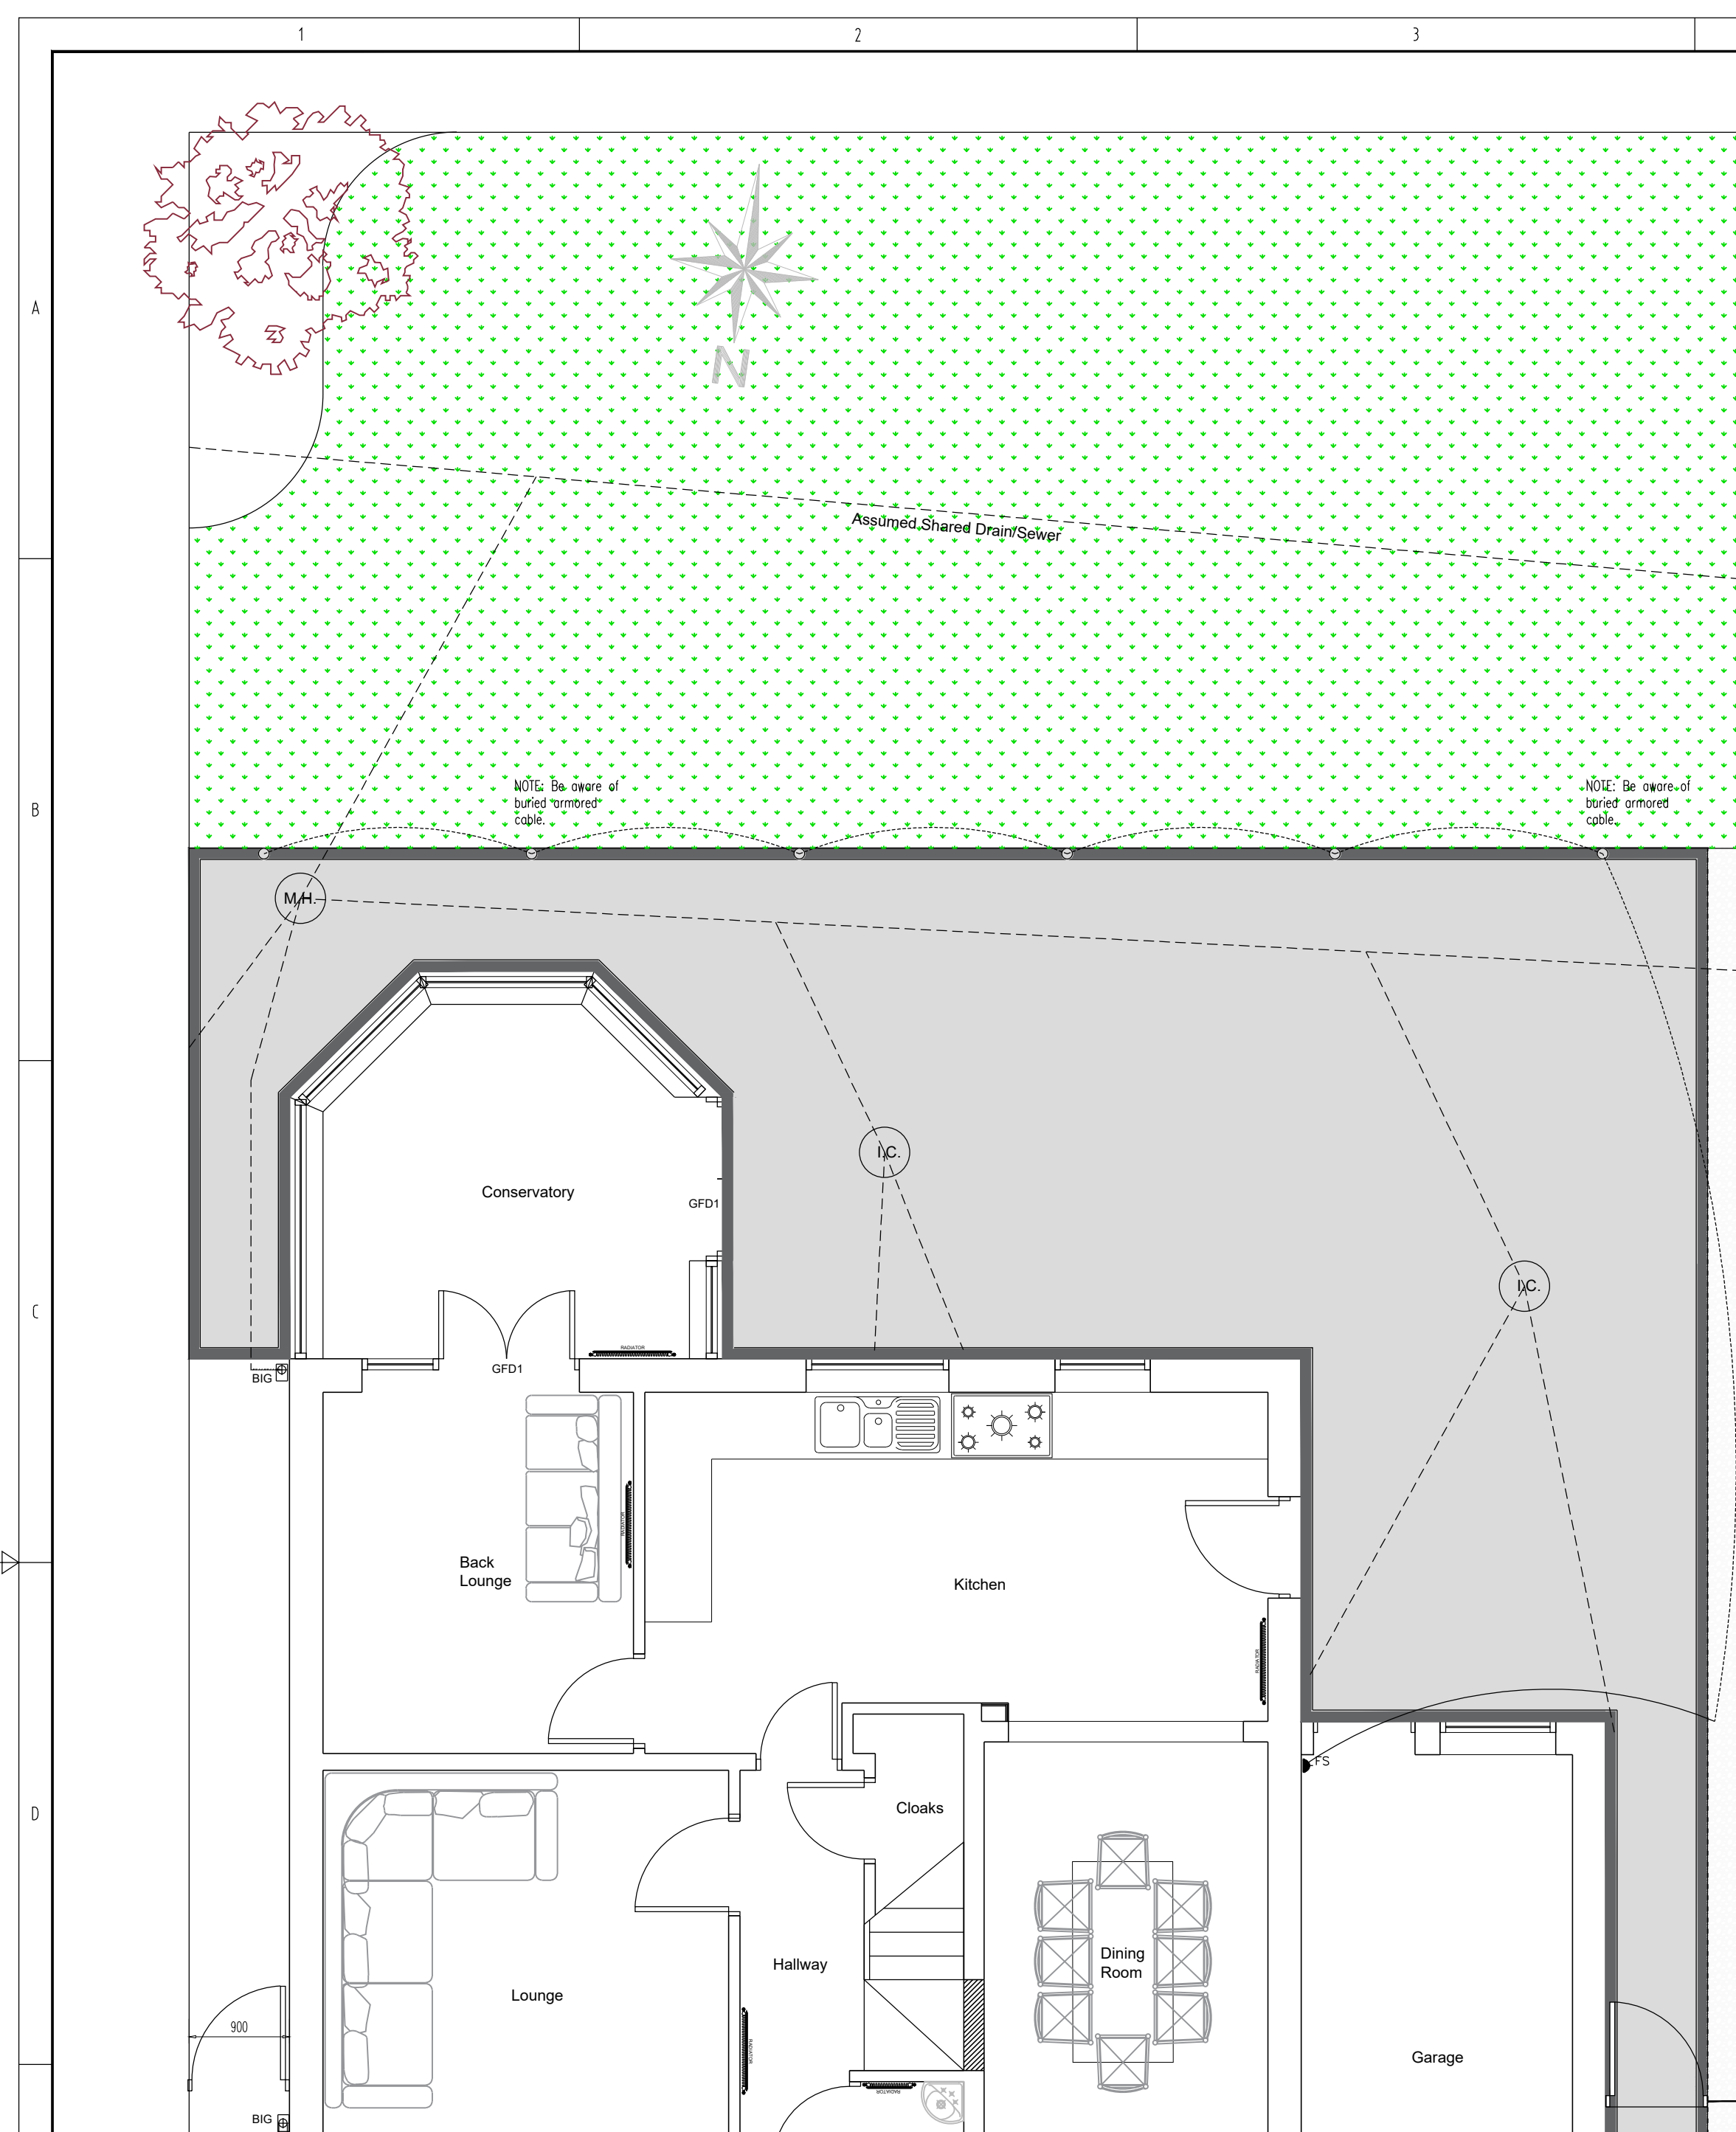

NOTES

1. DO NOT SCALE FROM THESE DRAWINGS.
MEASUREMENTS TO BE CONFIRMED ON SITE

Made up Ground
Rear = (5.608m x 0.600m) x 13.919m
Total = 46.834 m³




Paving Areas
Rear Patio Indian Stone (Kandela Grey) = 77.132 sqm
Rear Total Paving = 77.132 sqm

Front Stone Paving (Charcoal) = 4.718 sqm
Front Indian Stone (Kandela Grey) = 23.484 sqm
Front Total Paving = 28.202 sqm

Lawn Areas
Front Lawn = 18.137 sqm
Rear Lawn = 43.620 sqm
Total = 61.757 sqm

Fencing
Rear: 1.8m high Concrete Post, Concrete Gravel Board
Front Feather Edge Timber Infill Panel = 13.919m x
(6.419 x 2)
Total Rear = 26.757m

Fencing
Rear: 1.8m high Concrete Post, Concrete Gravel Board
and Feather Edge Timber Infill Panel = 13.919m +
(6.419 x 2)
Total Rear = 26.757m

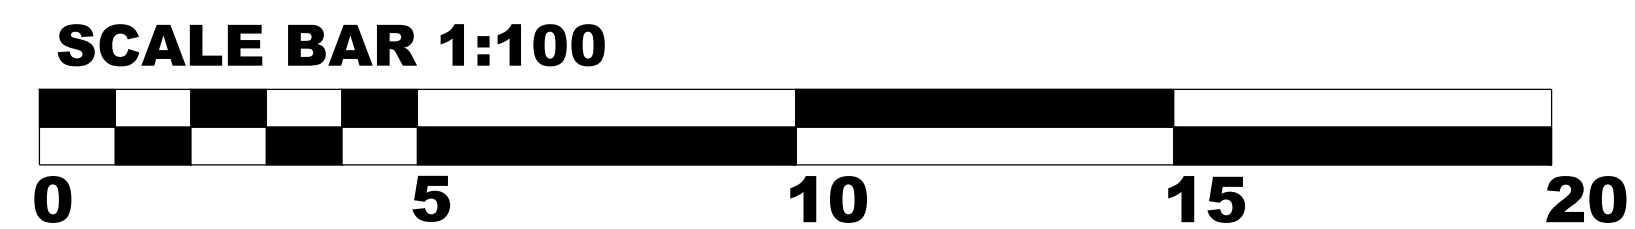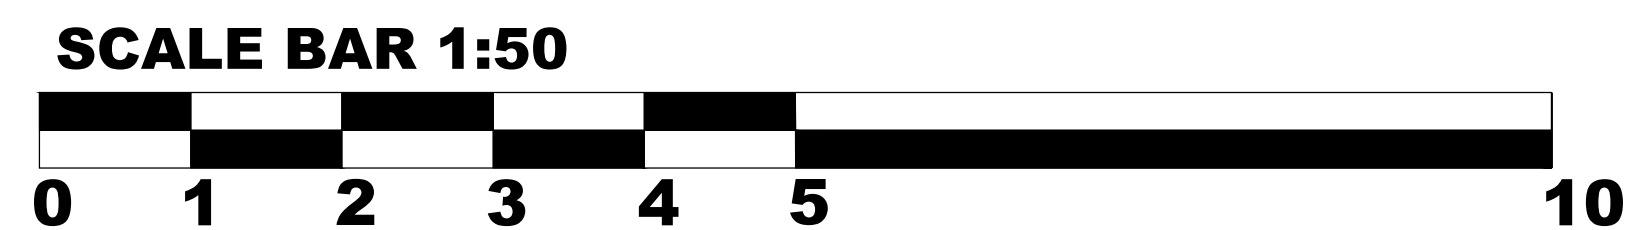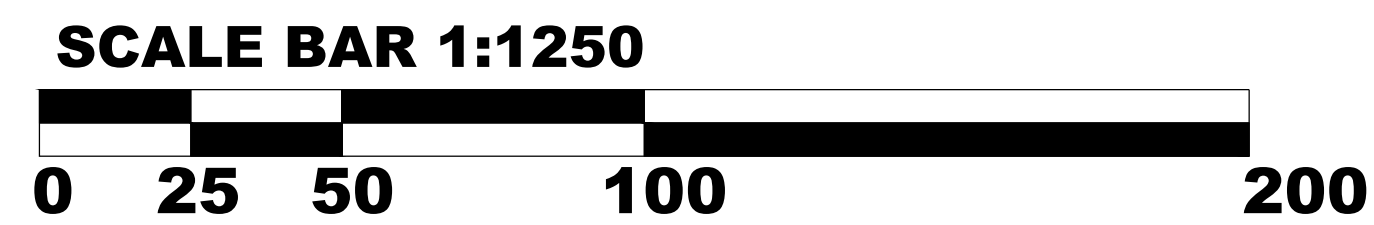

01	--	--		JS	JS
REV	DATE	DESCRIPTION		DRAWN	CHECKED
ORIGINAL SIZE		A1	SCALE	1:50	DATE
					Sept 2024
CLIENT	Jay & Laura Siadankay 10 Lloyd Road, Prescott, L34 6LG --				
LOCATION	10 Lloyd Road Prescott, Knowsley, L34 6LG				
DRAWING TITLE	PROPOSED LAYOUT SITE PLANS				
DRAWING NUMBER	LloydRd/Extension/T/04			REVISION	##
Jay Siadankay 10 Lloyd Road, Prescott, Knowsley, L34 6LG MOB: 07843164132 - E-Mail: jsiadankay@btinternet.com					